






Example signage on adjacent unit


BIG LICKS

Overall Size 300mm high x 2300mm width
Projection 80mm
Internally Illuminated to 250cd/m
Red perspex on aluminum backplate PCC in grey to match existing fascia

sign type 1

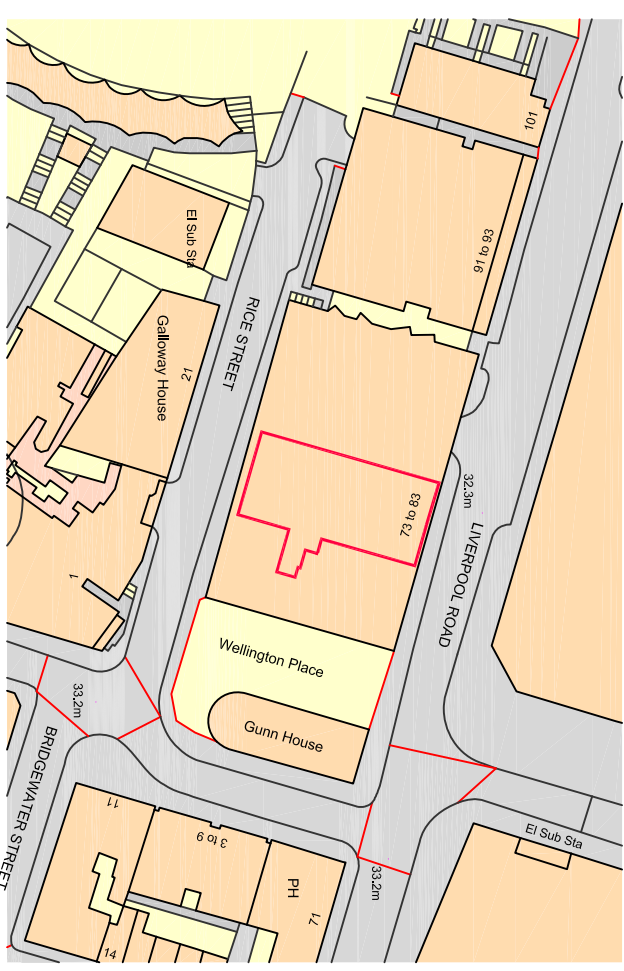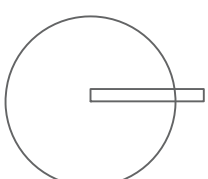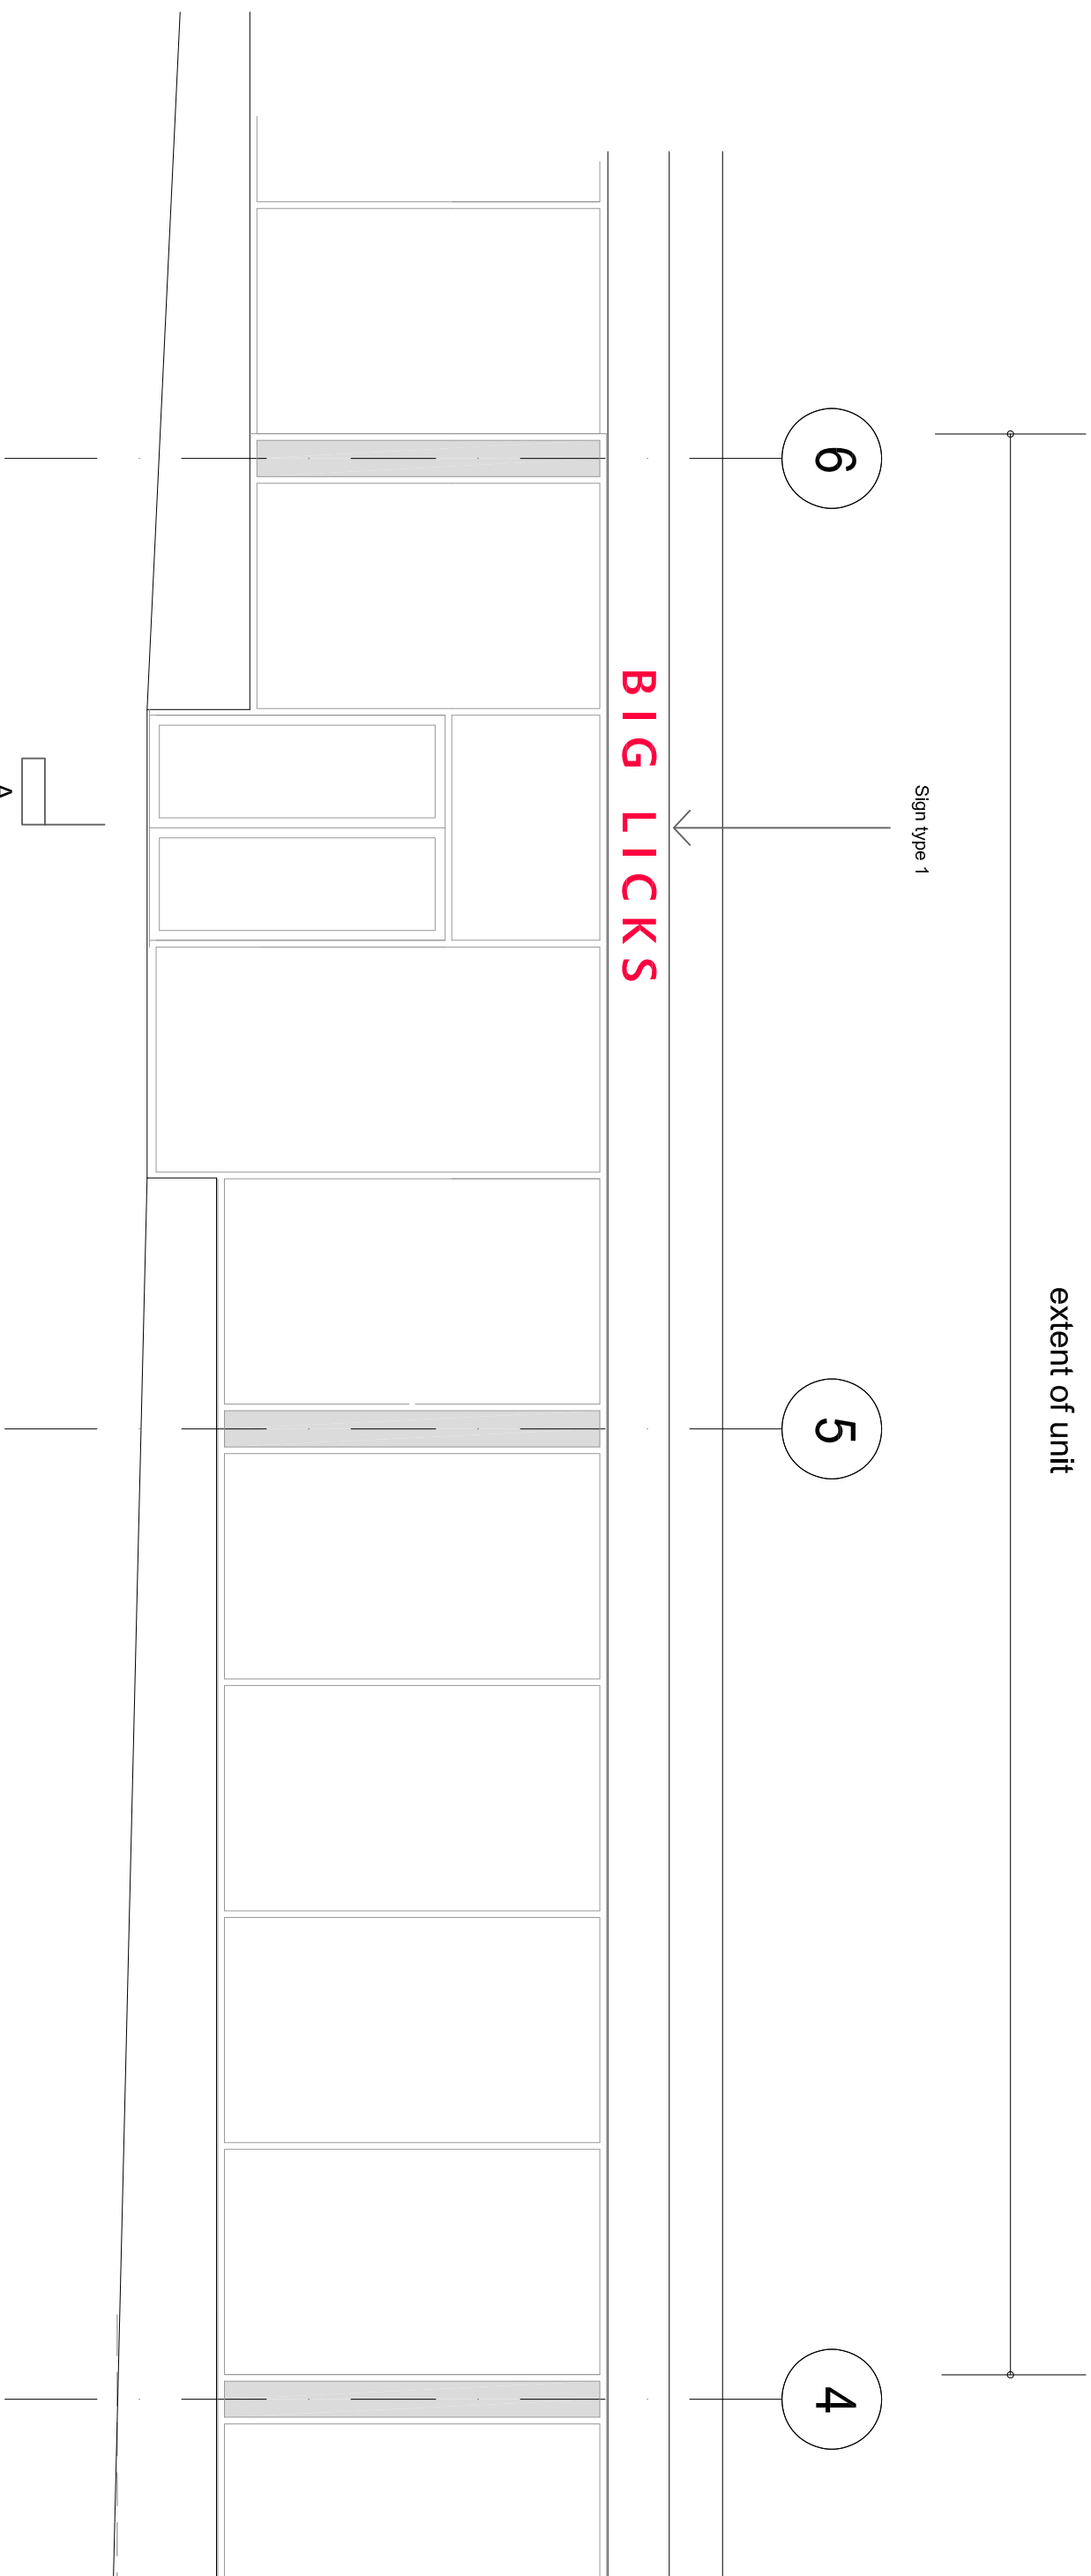

location plan 1 / 1250

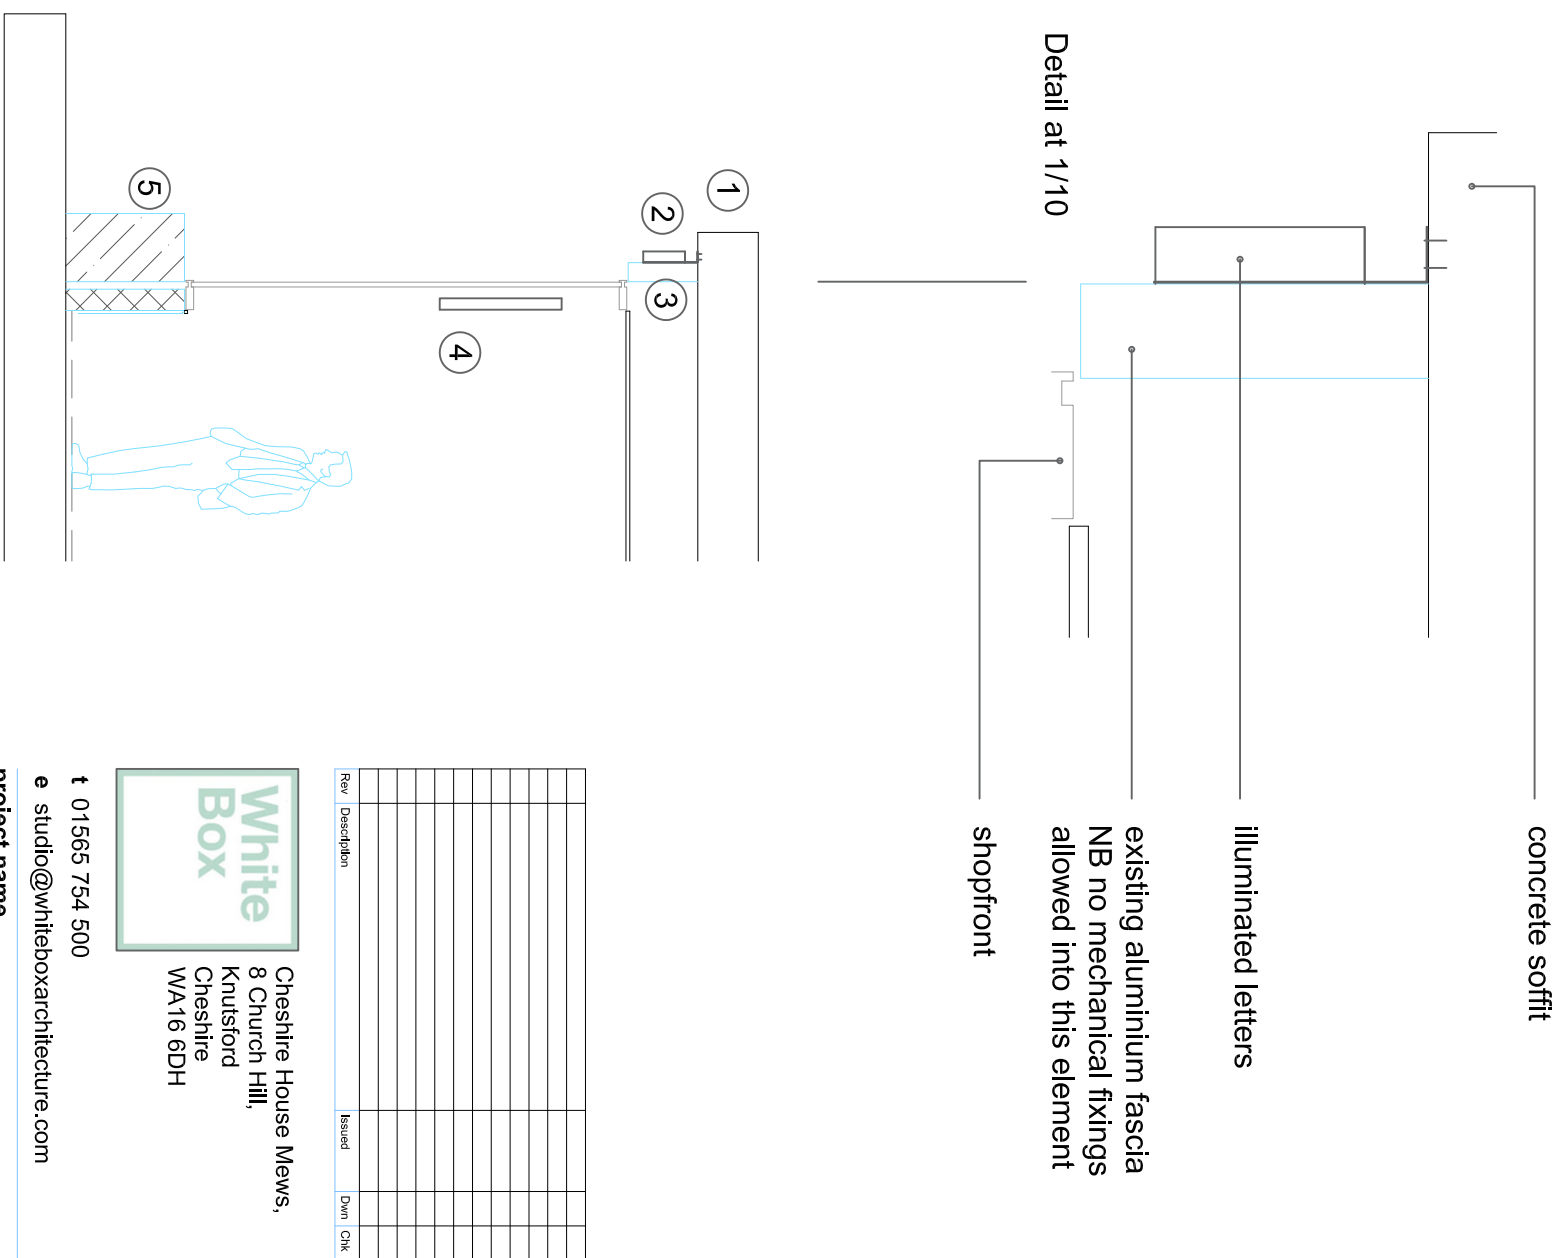[illegible]

Cheshire House Mews,
8 Church Hill,
Knutsford
Cheshire
WA16 6DH

† 01565 754 500

e studio@whiteboxarchitecture.com

project name

Unit 3, 73-83 Liverpool Road

drawing

osals

scale	date	drawn	checked
as stated @ A2	06.01.22	MU	PA
job number	drawing number		revision
2658	101		C