


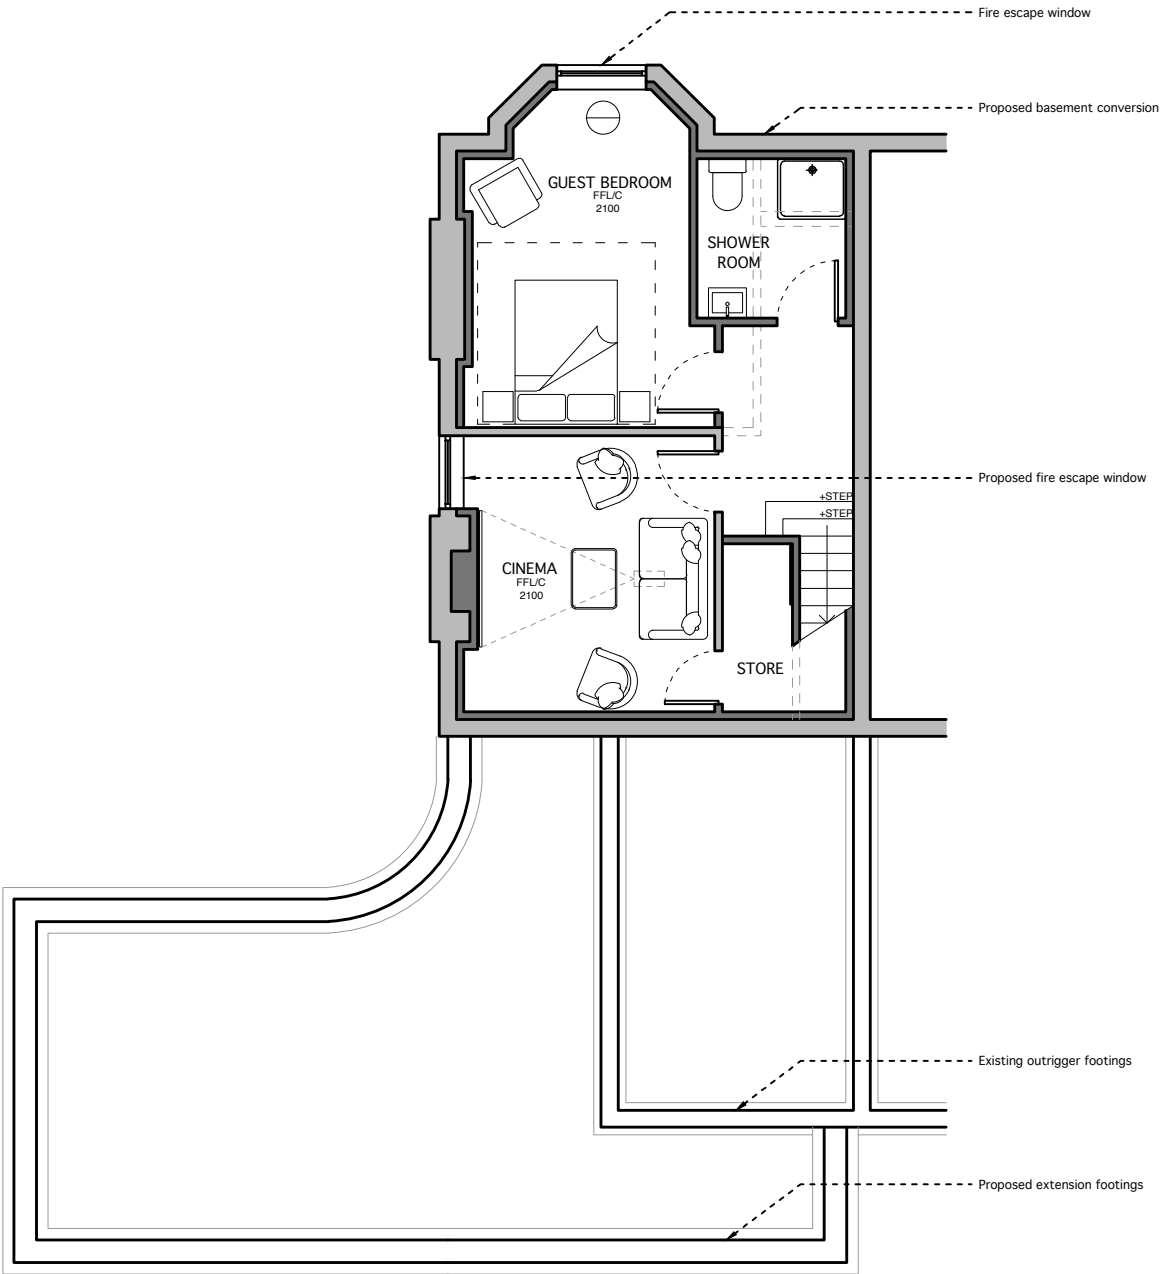

TITLE	
PROPOSED BASEMENT FLOOR PLAN	
DWG.NO.	
2255 - PL - PR - 099	
SCALE	1:100 @ A3
ISSUE	PLANNING
DATE	10 - 01 - 2022
REVISION	JOB NO.
01	2255

NOTES		
Rev	Date	Description
00	05/08/22	Issue to Client for Approval
01	15/08/22	New PLANNING Application

CLIENT	Jamie Smith & Gemma Tate
ADDRESS	38 Whitelow Road, Chorlton-cum-Hardy, Manchester, M21 9HR
PROJECT DESCRIPTION	Proposed partial demolition of outrigger, rear and side extension and internal remodel
PROJECT ADDRESS	38 Whitelow Road, Chorlton-cum-Hardy, Manchester, M21 9HR



BUTTERFIELD
ARCHITECTURE


ARCHITECTURE \ INTERIORS \ PROJECT MANAGEMENT

W \ WWW.BUTTERFIELD ARCHITECTURE.CO.UK
E \ INFO@BUTTERFIELDARCHITECTURE.CO.UK
M \ +44 (0) 7779302856
102 ROSENEATH ROAD, URMSTON, MANCHESTER, M41 5AZ

© **COPYRIGHT** This drawing is protected by copyright, it may not be reproduced in any form or by any means for any purpose, without gaining written permission from Butterfield Architecture



NOTES This drawing is to be read in conjunction with all relevant Butterfield Architecture, Structural Engineer's, Service Engineer's, and Subcontractor drawings. Review all drawings and report any discrepancies to Butterfield Architecture prior to consulting. All structural walls to be confirmed by SE / Contractor on site. Do not scale from this drawing. All dimensions and levels including any abutment to existing structures to be checked on site prior to commencement. All dimensions in millimetres unless stated otherwise. Work from figured dimensions only. No deviation from details shown on this drawing is allowed without Butterfield Architecture's prior permission in writing. All work is to be carried out in accordance with British Standard Codes of Practice, Statutory requirements and the Contract Documents.

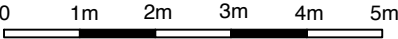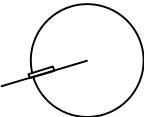

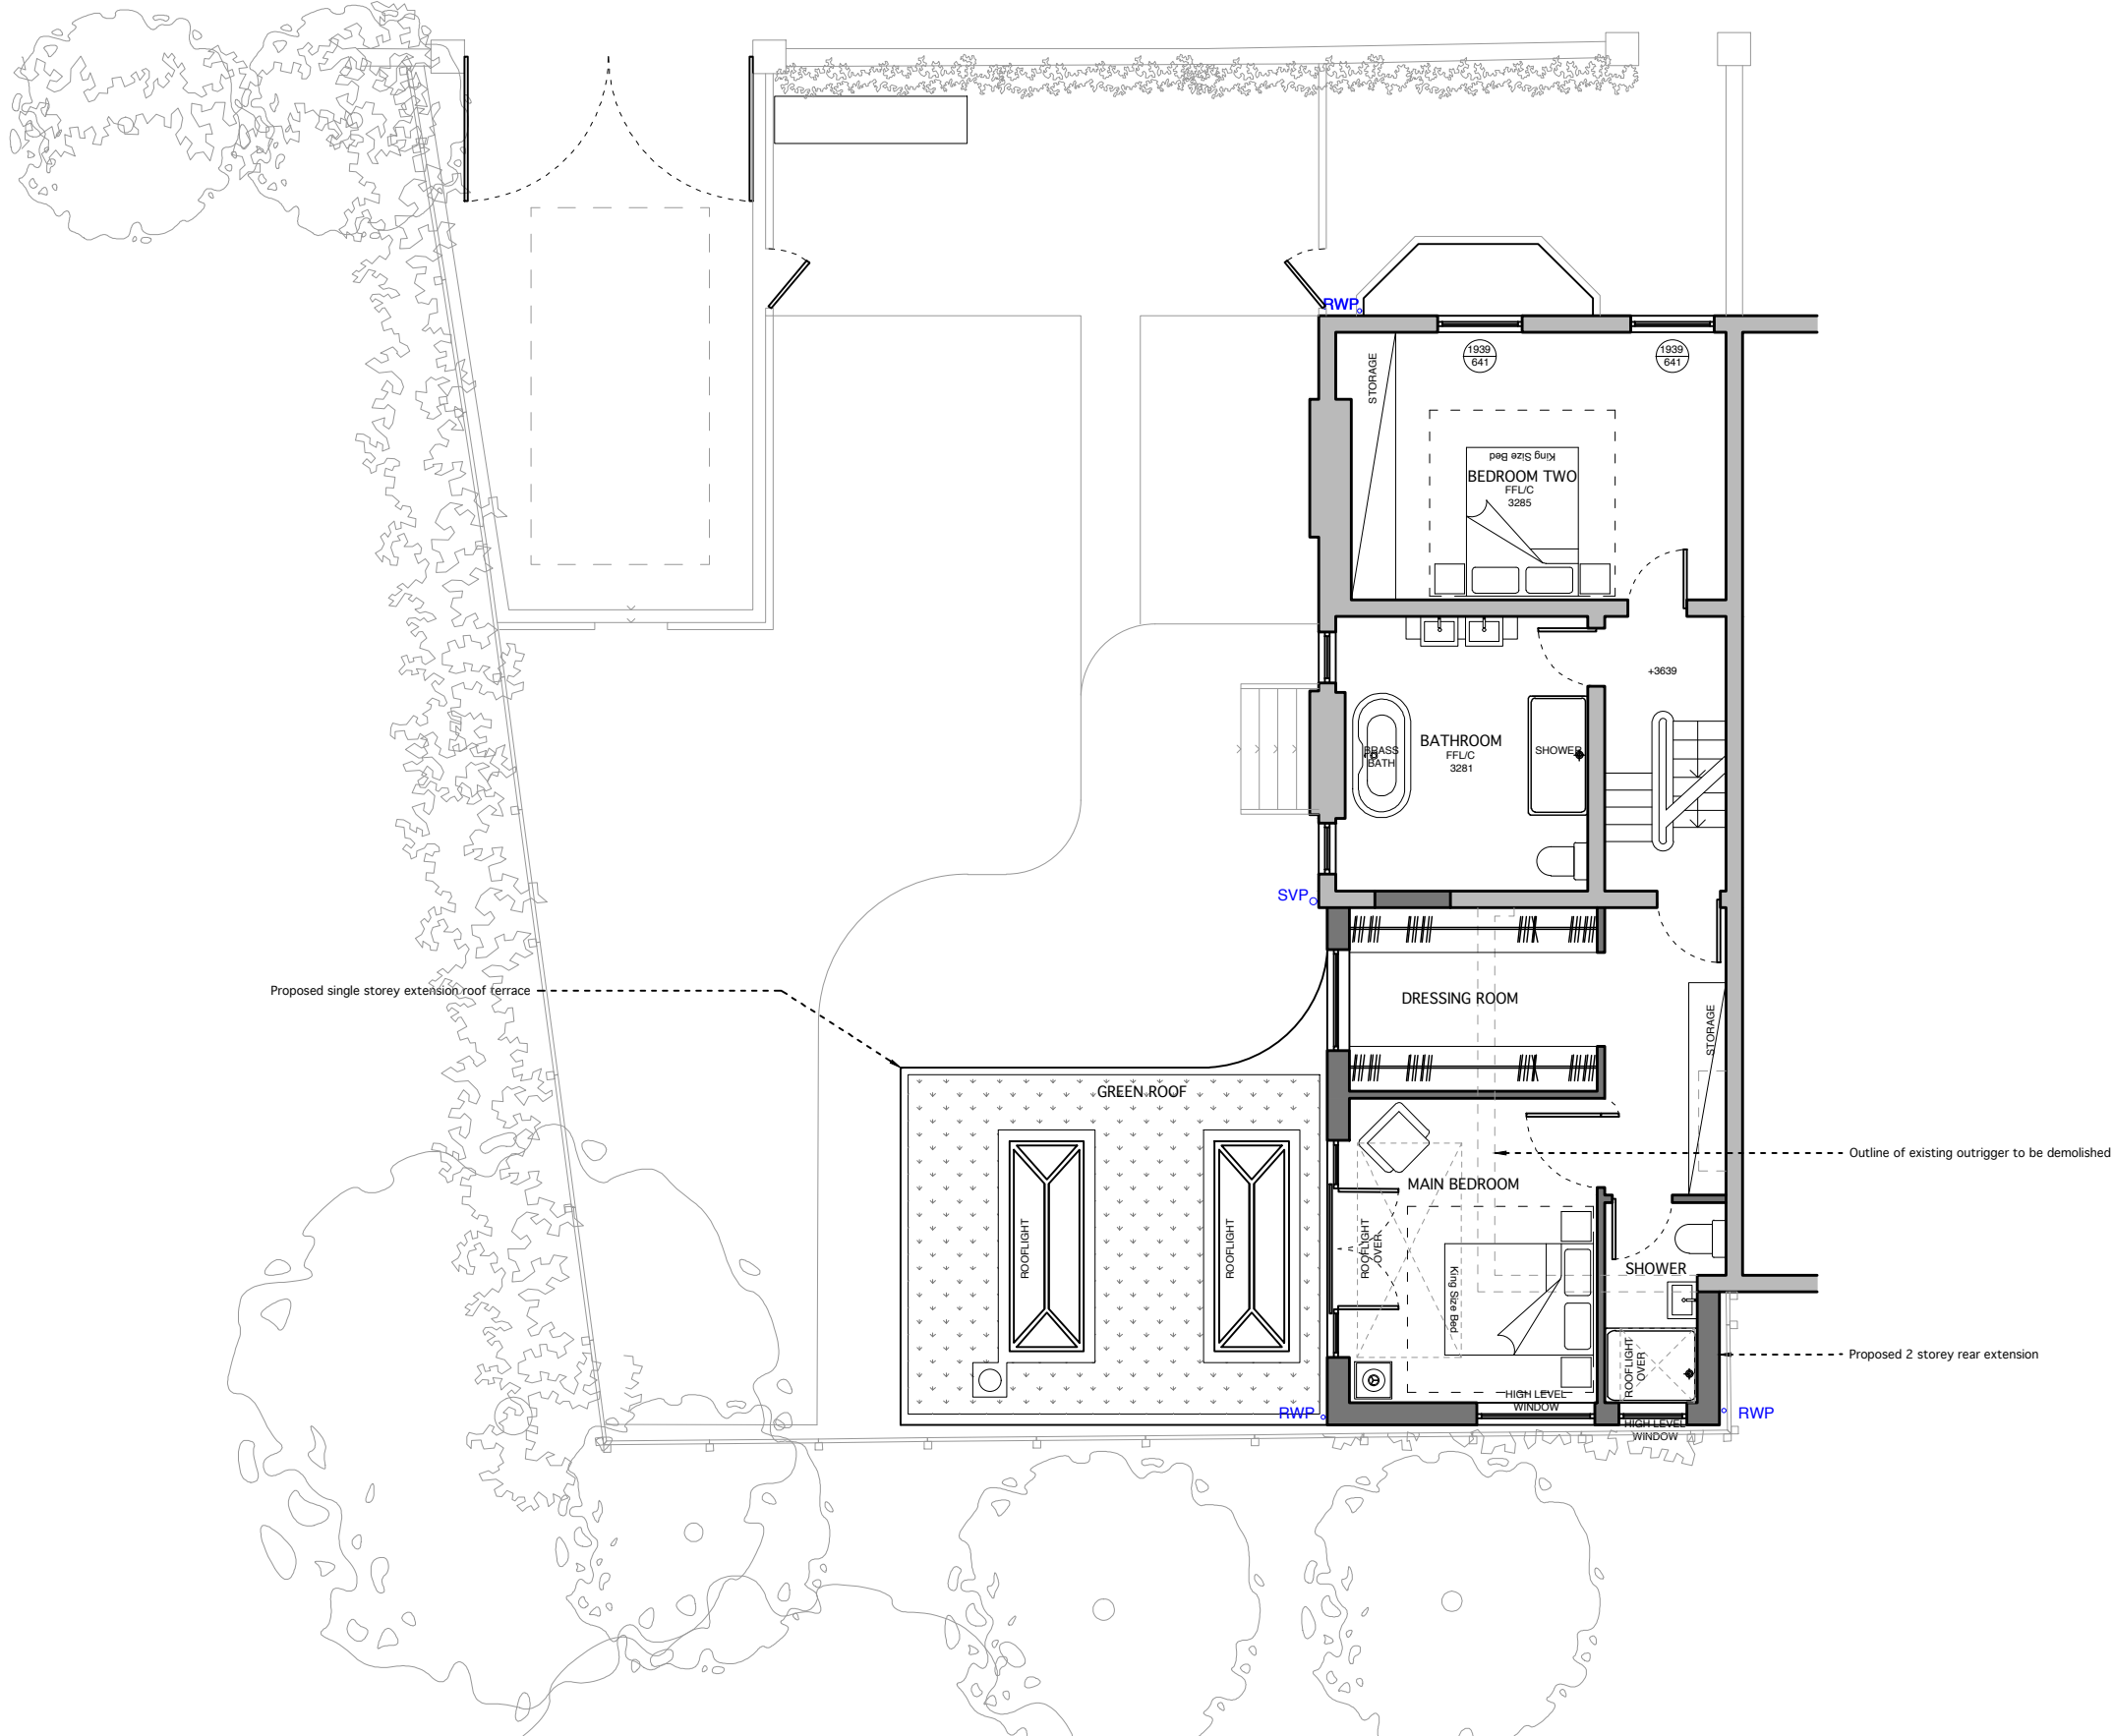



TITLE		
PROPOSED FIRST FLOOR PLAN		
DWG.NO.		
2255 - PL - PR - 101		
SCALE	1:100 @ A3	
ISSUE	PLANNING	
DATE	10 - 01 - 2022	
REVISION	JOB NO.	
01	2255	
NOTES		
Rev	Date	Description
00	05/08/22	Issue to Client for Approval
01	15/08/22	New PLANNING Application
CLIENT	Jamie Smith & Gemma Tate	
ADDRESS	38 Whitelow Road, Chorlton-cum-Hardy, Manchester, M21 9HR	
PROJECT DESCRIPTION	Proposed partial demolition of outrigger, rear and side extension and internal remodel	
PROJECT ADDRESS	38 Whitelow Road, Chorlton-cum-Hardy, Manchester, M21 9HR	
BUTTERFIELD ARCHITECTURE ARCHITECTURE \ INTERIORS \ PROJECT MANAGEMENT		
W \ WWW.BUTTERFIELDARCHITECTURE.CO.UK E \ INFO@BUTTERFIELDARCHITECTURE.CO.UK M \ +44 (0) 7779302856 102 ROSENEATH ROAD, URMSTON, MANCHESTER, M41 5AZ		
© COPYRIGHT This drawing is protected by copyright, it may not be reproduced in any form or by any means for any purpose, without gaining written permission from Butterfield Architecture NOTES This drawing is to be read in conjunction with all relevant Butterfield Architecture, Structural Engineer's, Service Engineer's, and Subcontractor drawings. Review all drawings and report any discrepancies to Butterfield Architecture prior to consulting. All structural walls to be confirmed by SE / Contractor on site. Do not scale from this drawing. All dimensions and levels including any abutment to existing structures to be checked on site prior to commencement. All dimensions in millimetres unless stated otherwise. Work from figured dimensions only. No deviation from details shown on this drawing is allowed without Butterfield Architecture's prior permission in writing. All work is to be carried out in accordance with British Standard Codes of Practice, Statutory requirements and the Contract Documents.		

01m2m3m4m5m

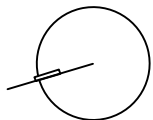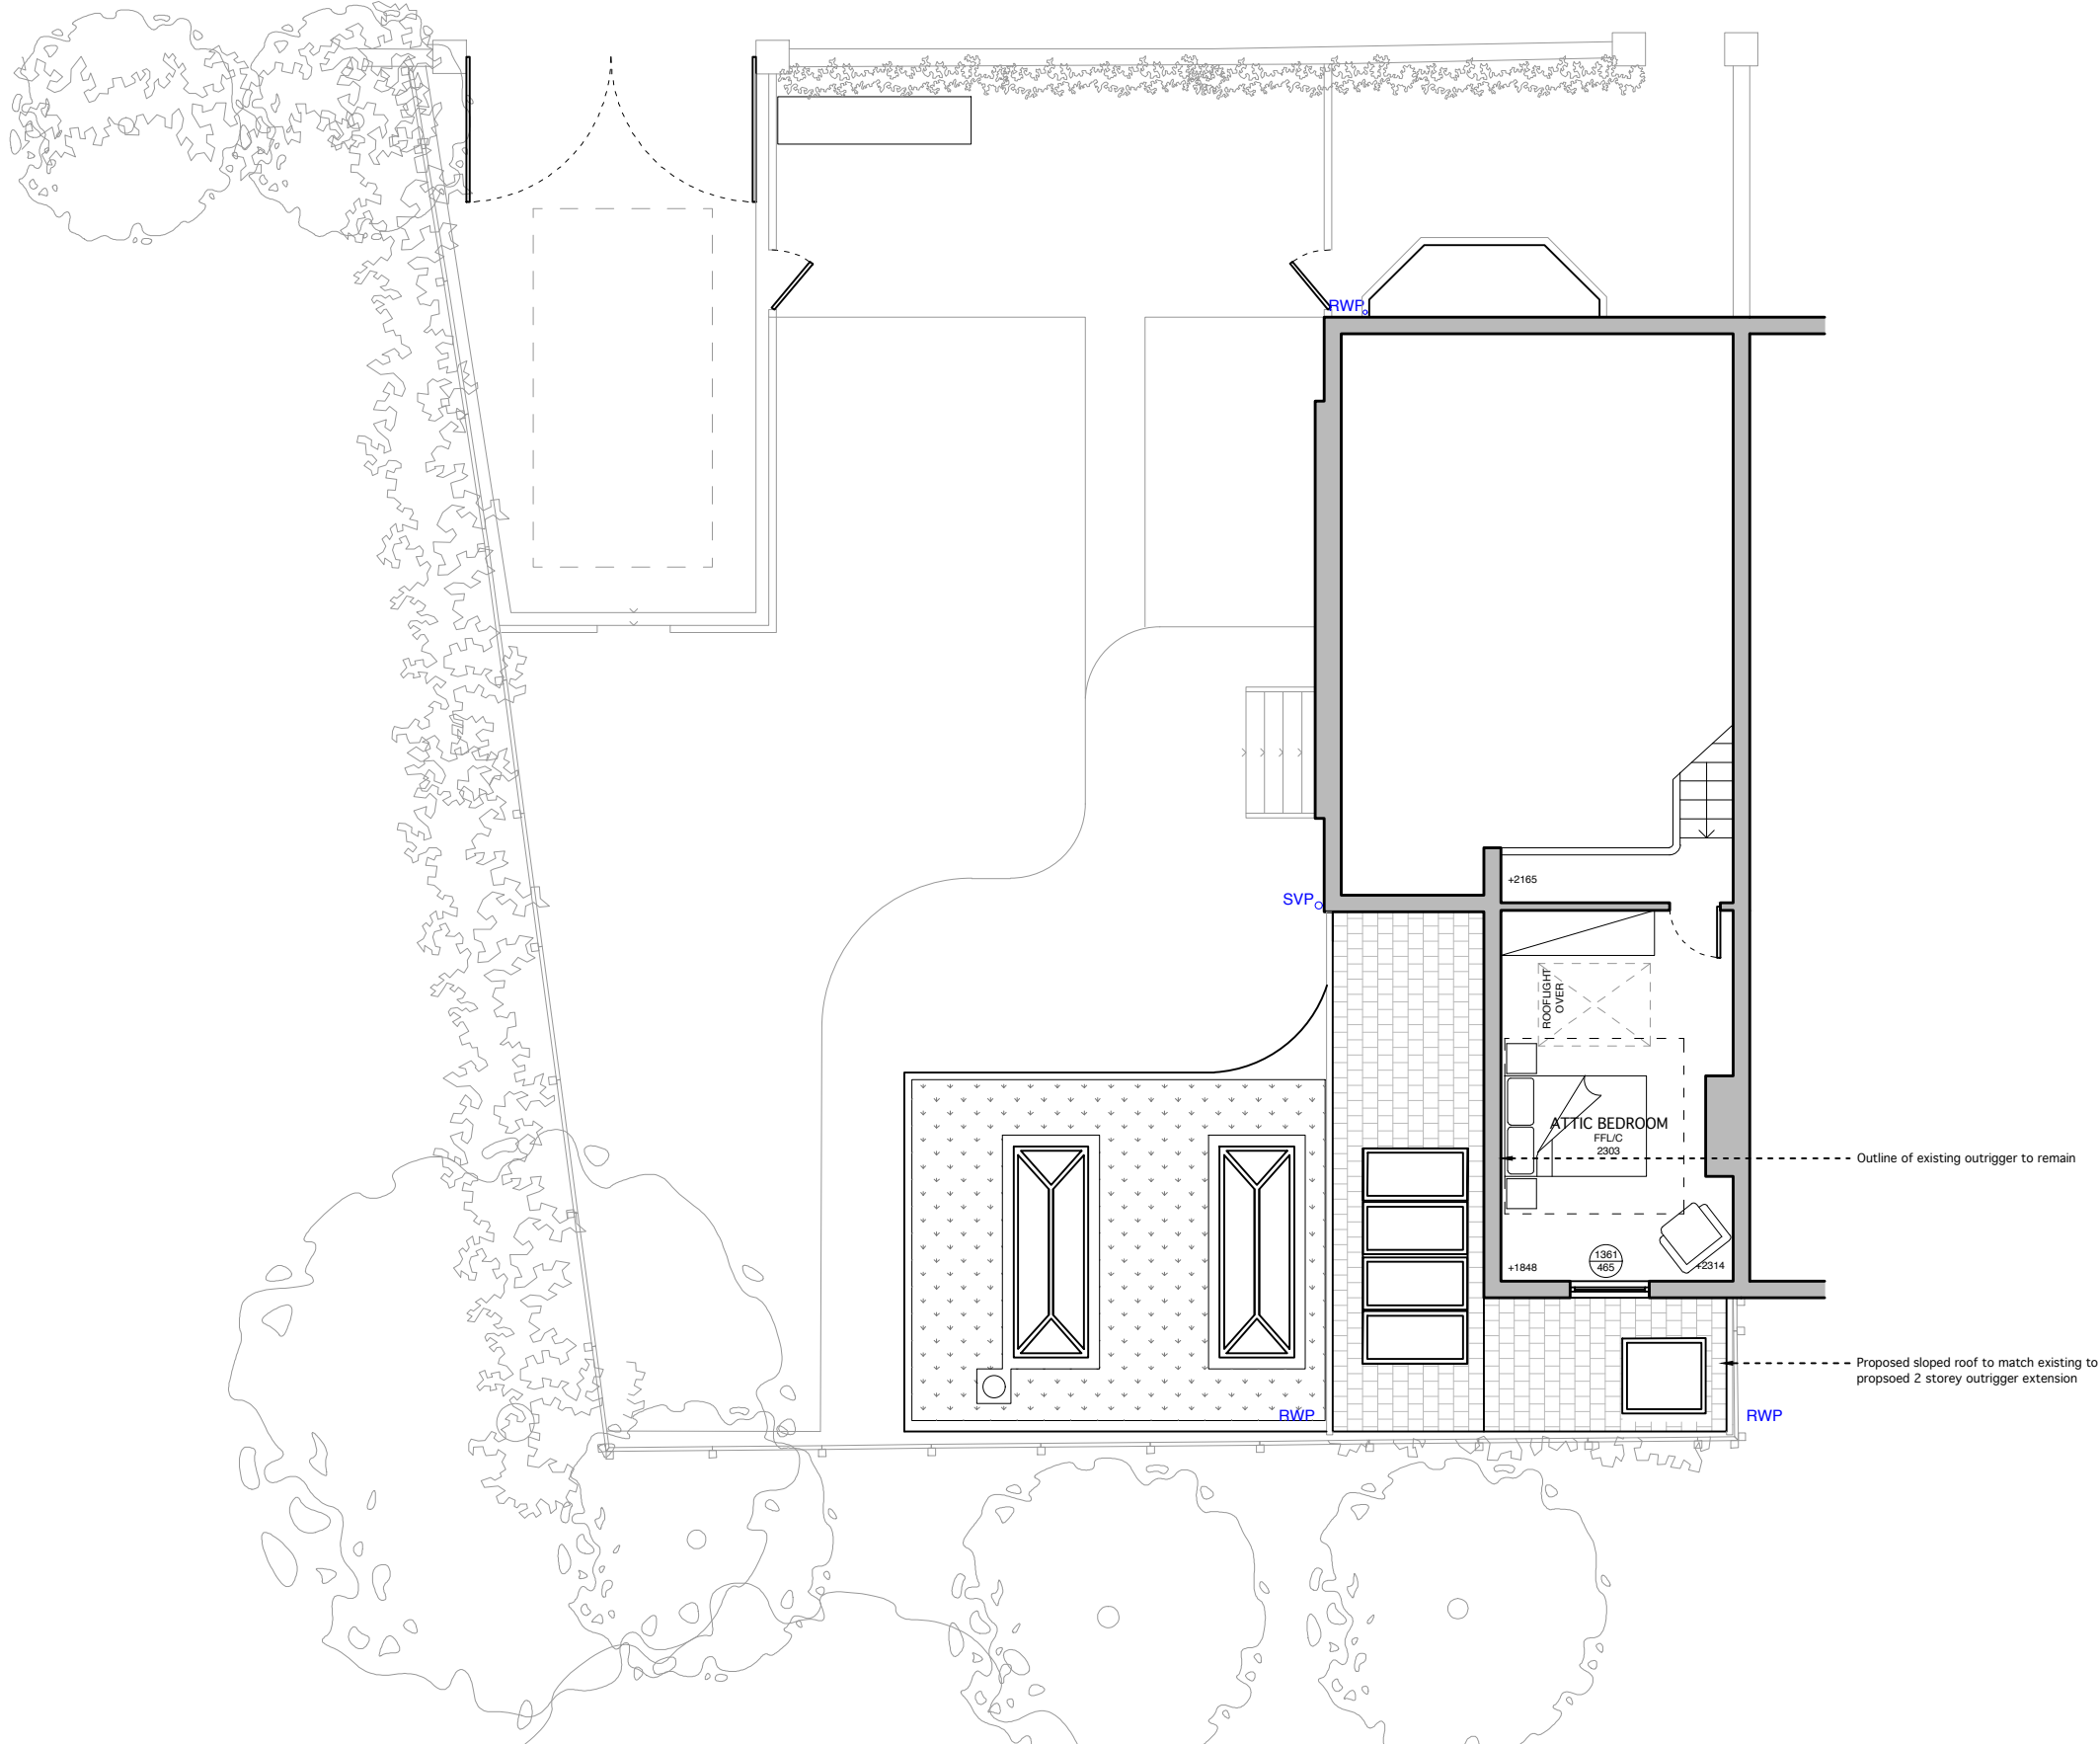

TITLE		
PROPOSED SECOND FLOOR PLAN		
DWG.NO.		
2255 - PL - PR - 102		
SCALE	1:100 @ A3	
ISSUE	PLANNING	
DATE	10 - 01 - 2022	
REVISION	JOB NO.	
01	2255	
NOTES		
Rev	Date	Description
00	05/08/22	Issue to Client for Approval
01	15/08/22	New PLANNING Application

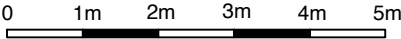


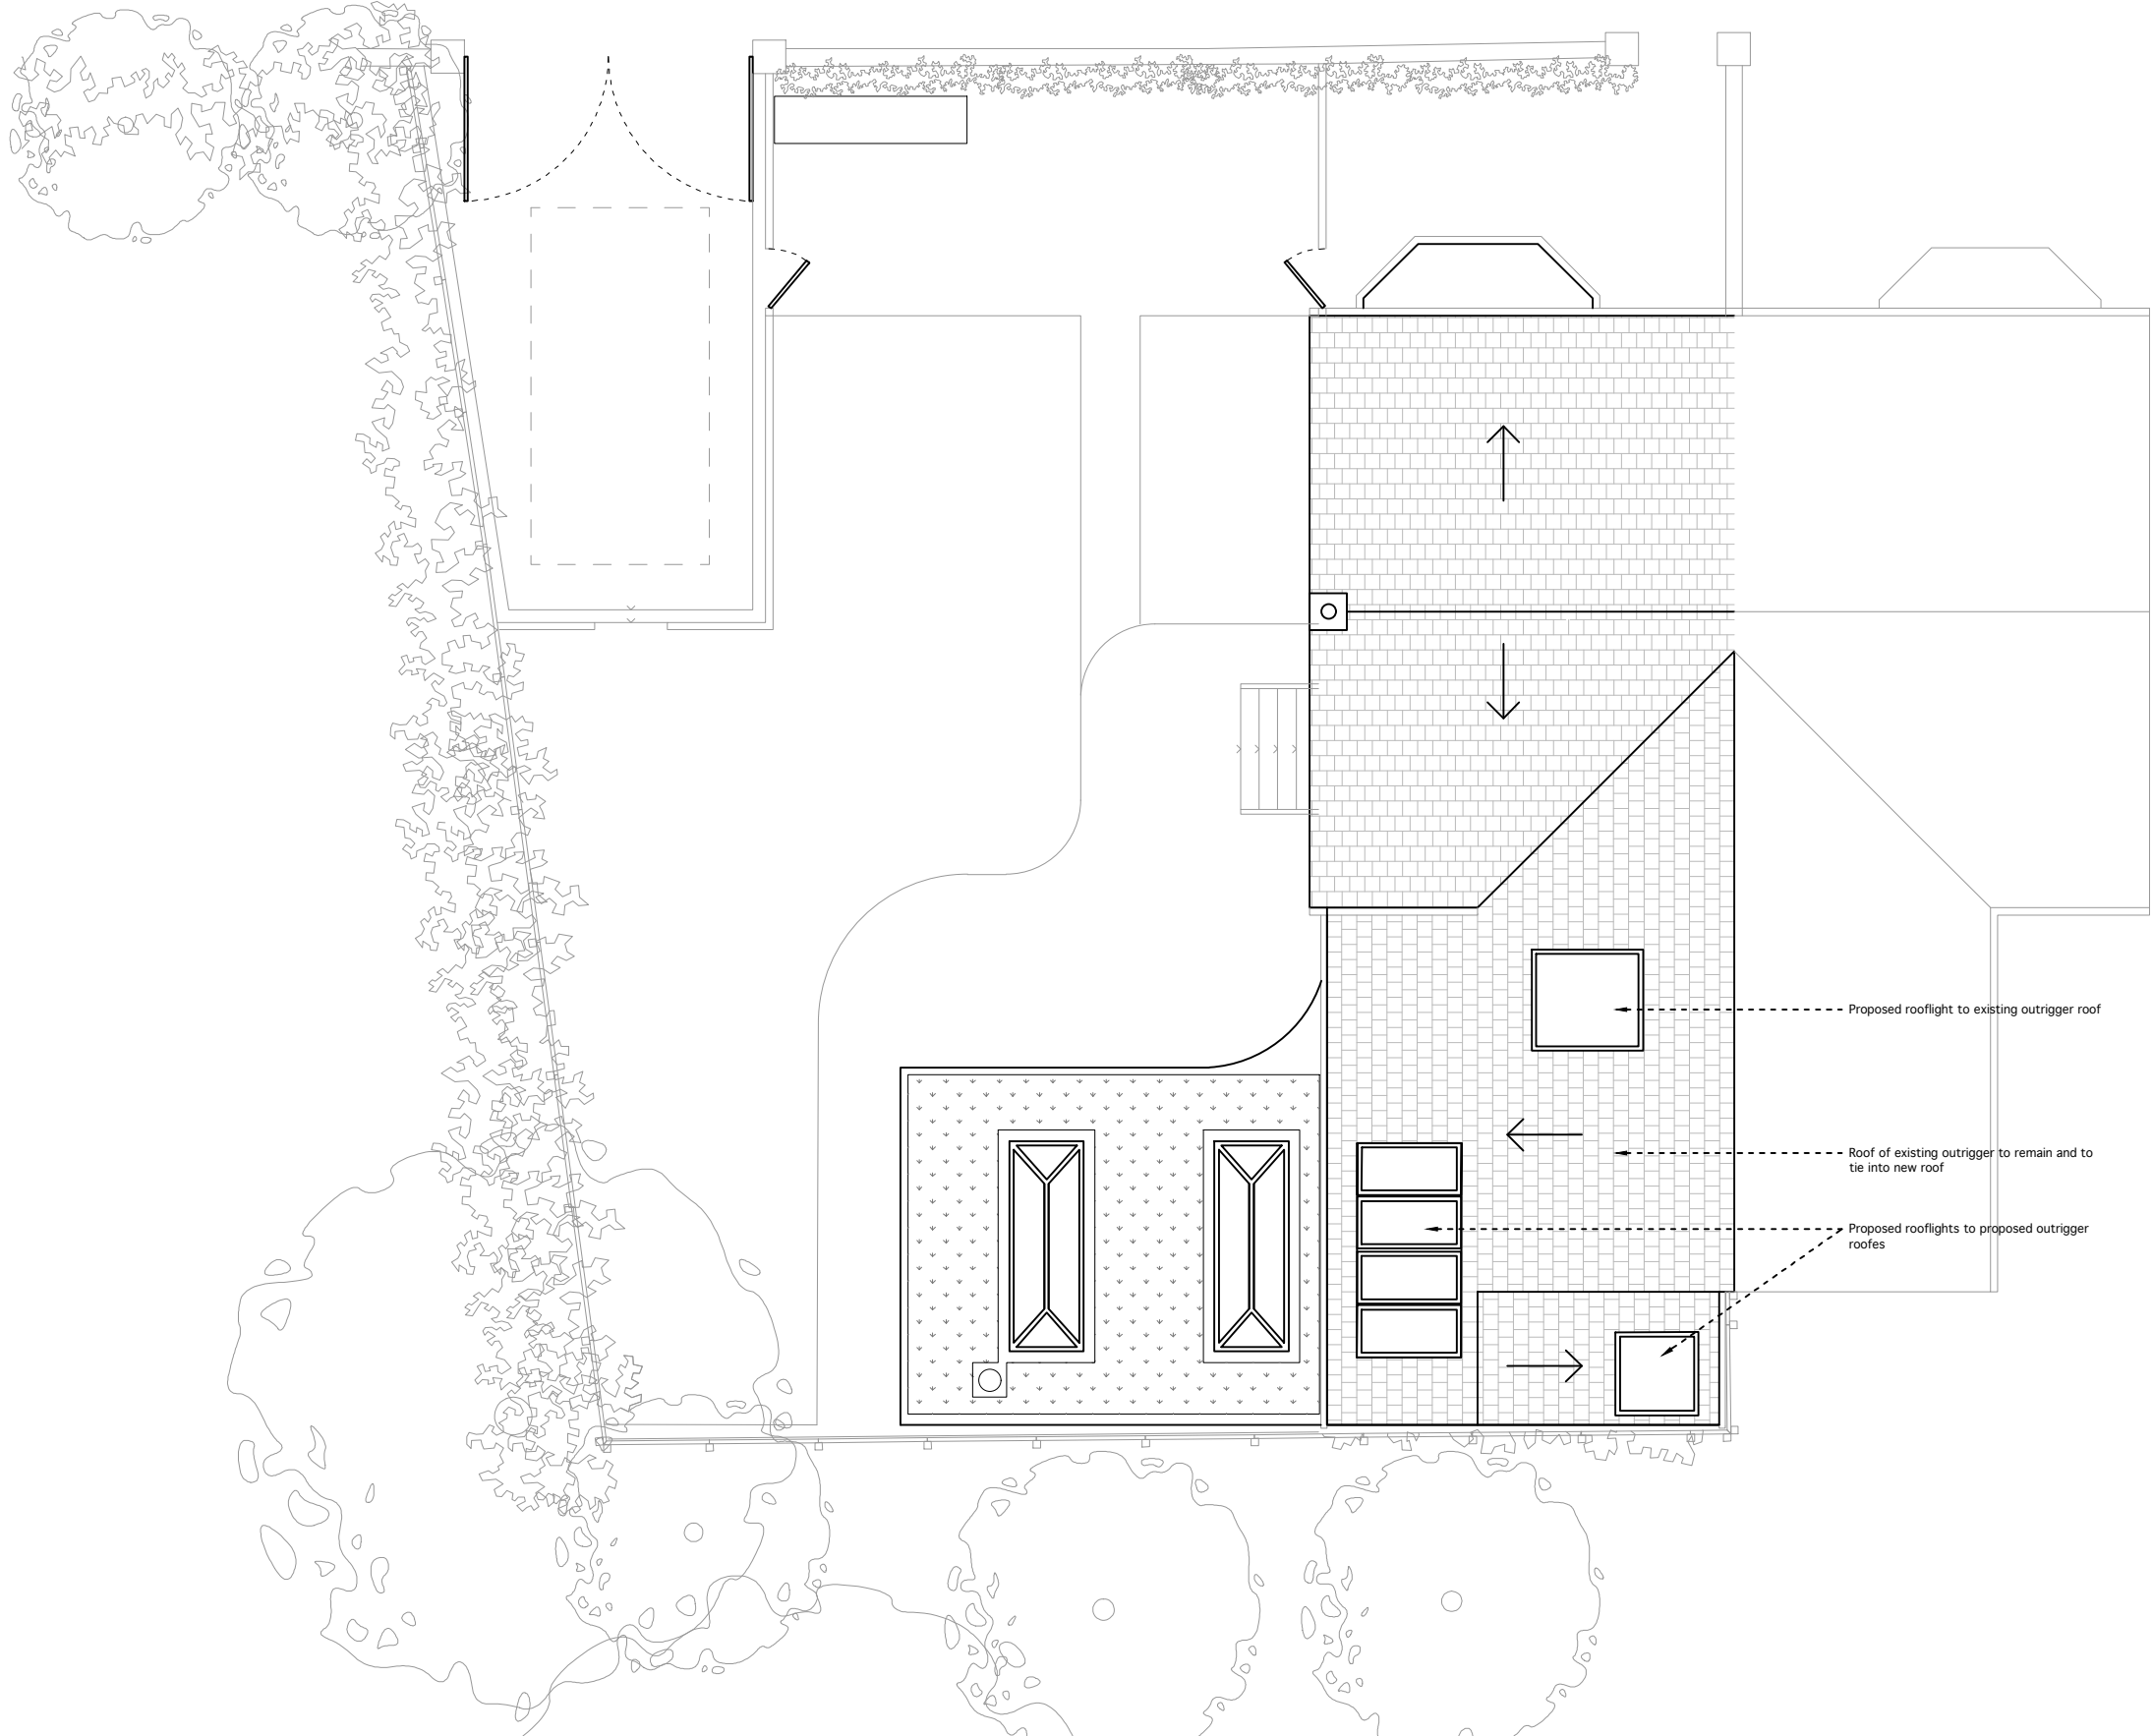

TITLE		
PROPOSED ROOF PLAN		
DWG.NO.		
2255 - PL - PR - 103		
SCALE	1:100 @ A3	
ISSUE	PLANNING	
DATE	10 - 01 - 2022	
REVISION	JOB NO.	
01	2255	
NOTES		
Rev	Date	Description
00	05/08/22	Issue to Client for Approval
01	15/08/22	New PLANNING Application




FRONT ELEVATION

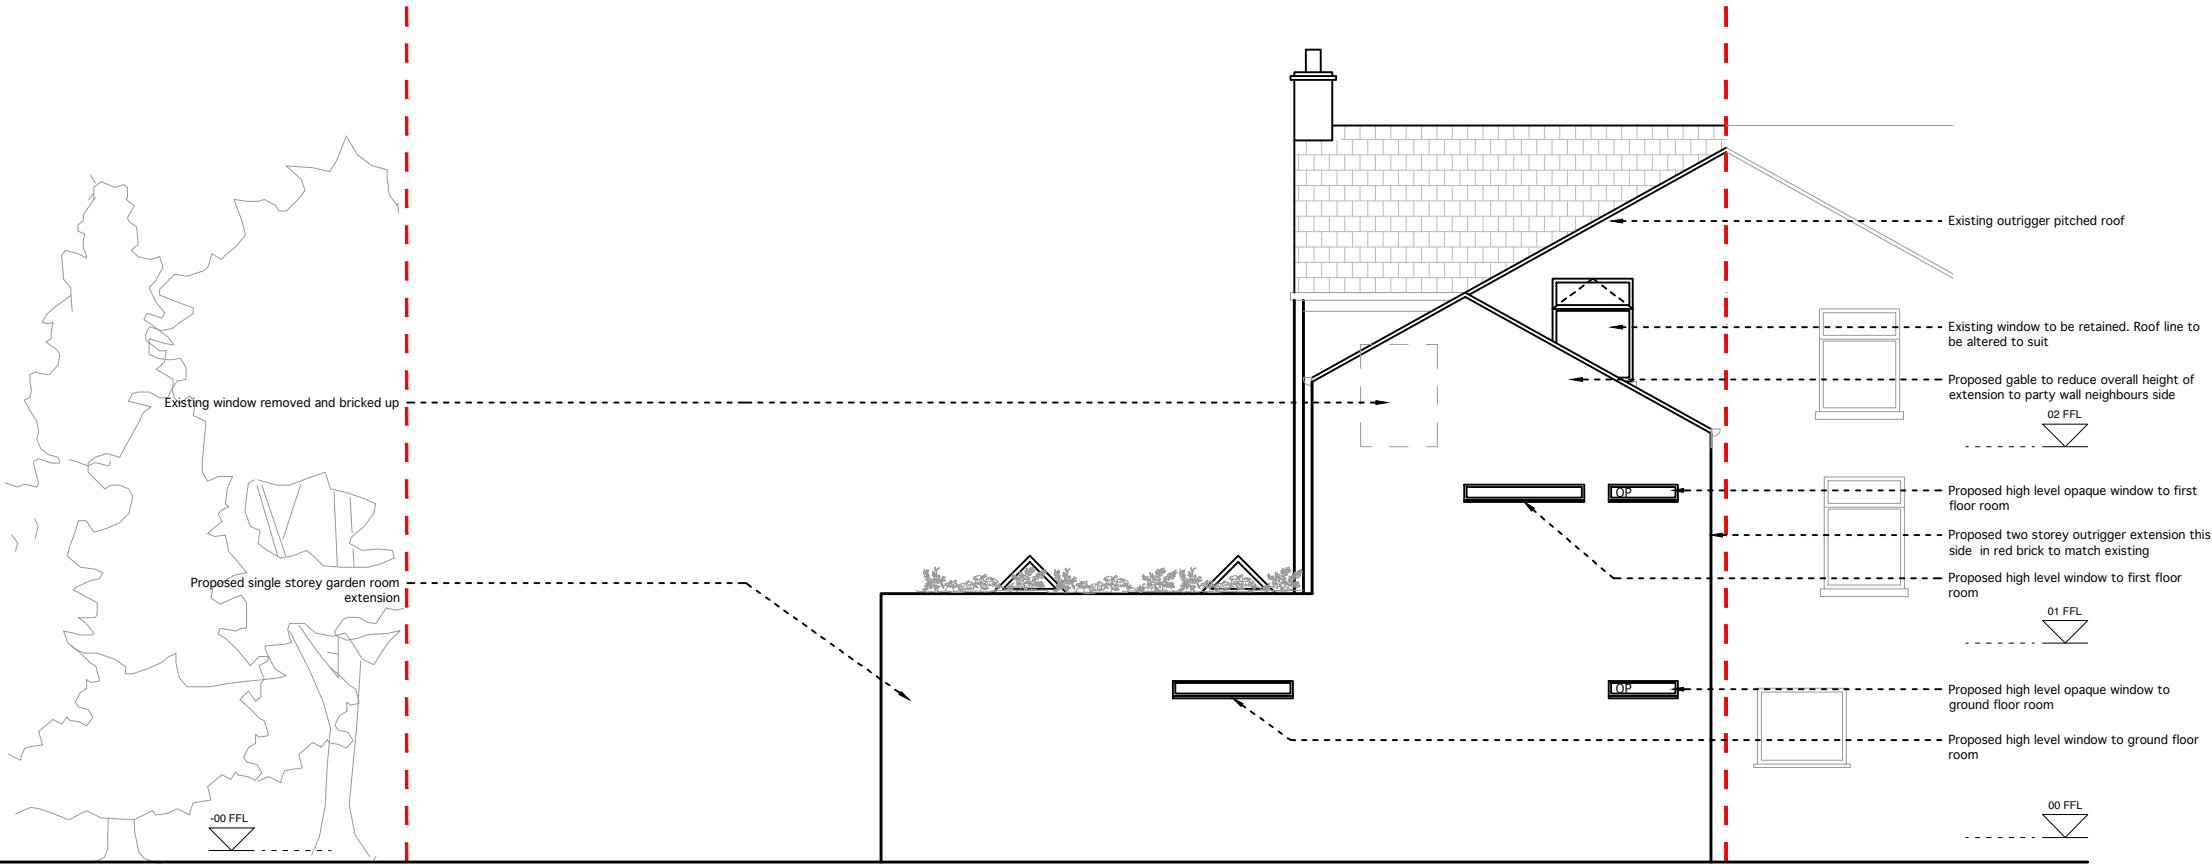


REAR ELEVATION

TITLE		
PROPOSED FRONT & REAR ELEVATION		
DWG.NO.		
2255 - PL - PR - 200		
SCALE	1:100 @ A3	
ISSUE	PLANNING	
DATE	10 - 01 - 2022	
REVISION	JOB NO.	
01	2255	
NOTES		
Rev	Date	Description
00	05/08/22	Issue to Client for Approval
01	15/08/22	New PLANNING Application

NORTH ELEVATION

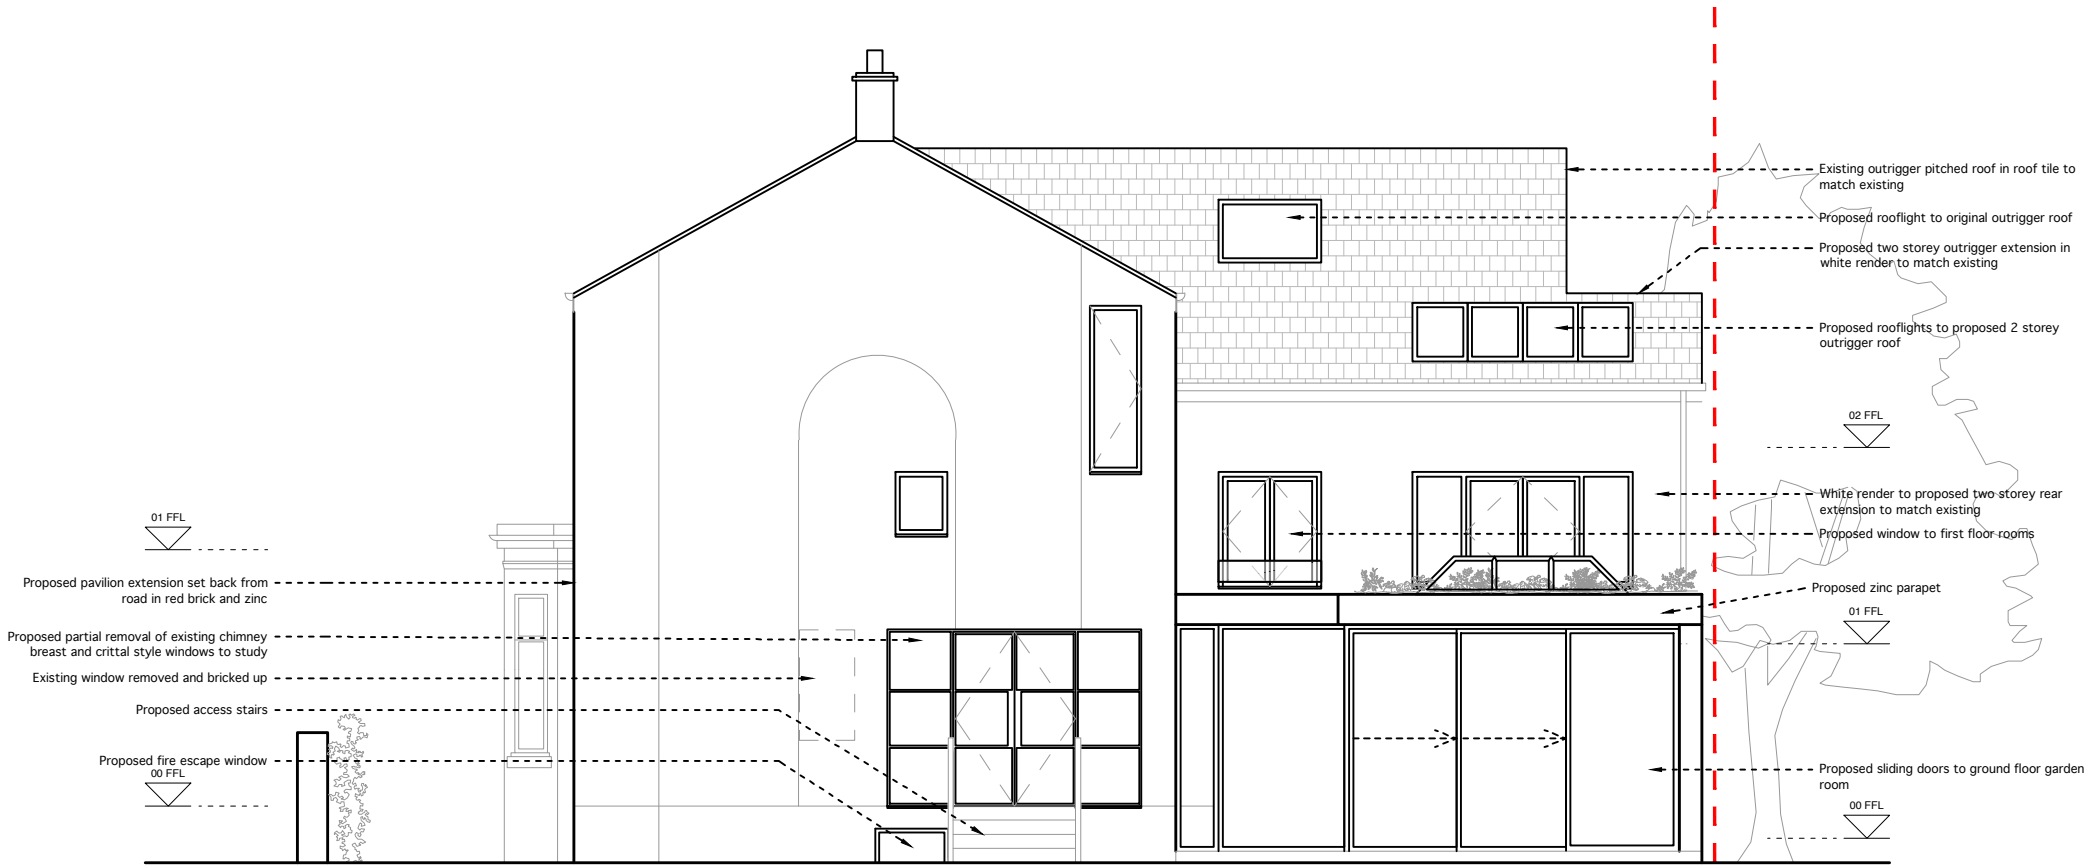

SOUTH ELEVATION

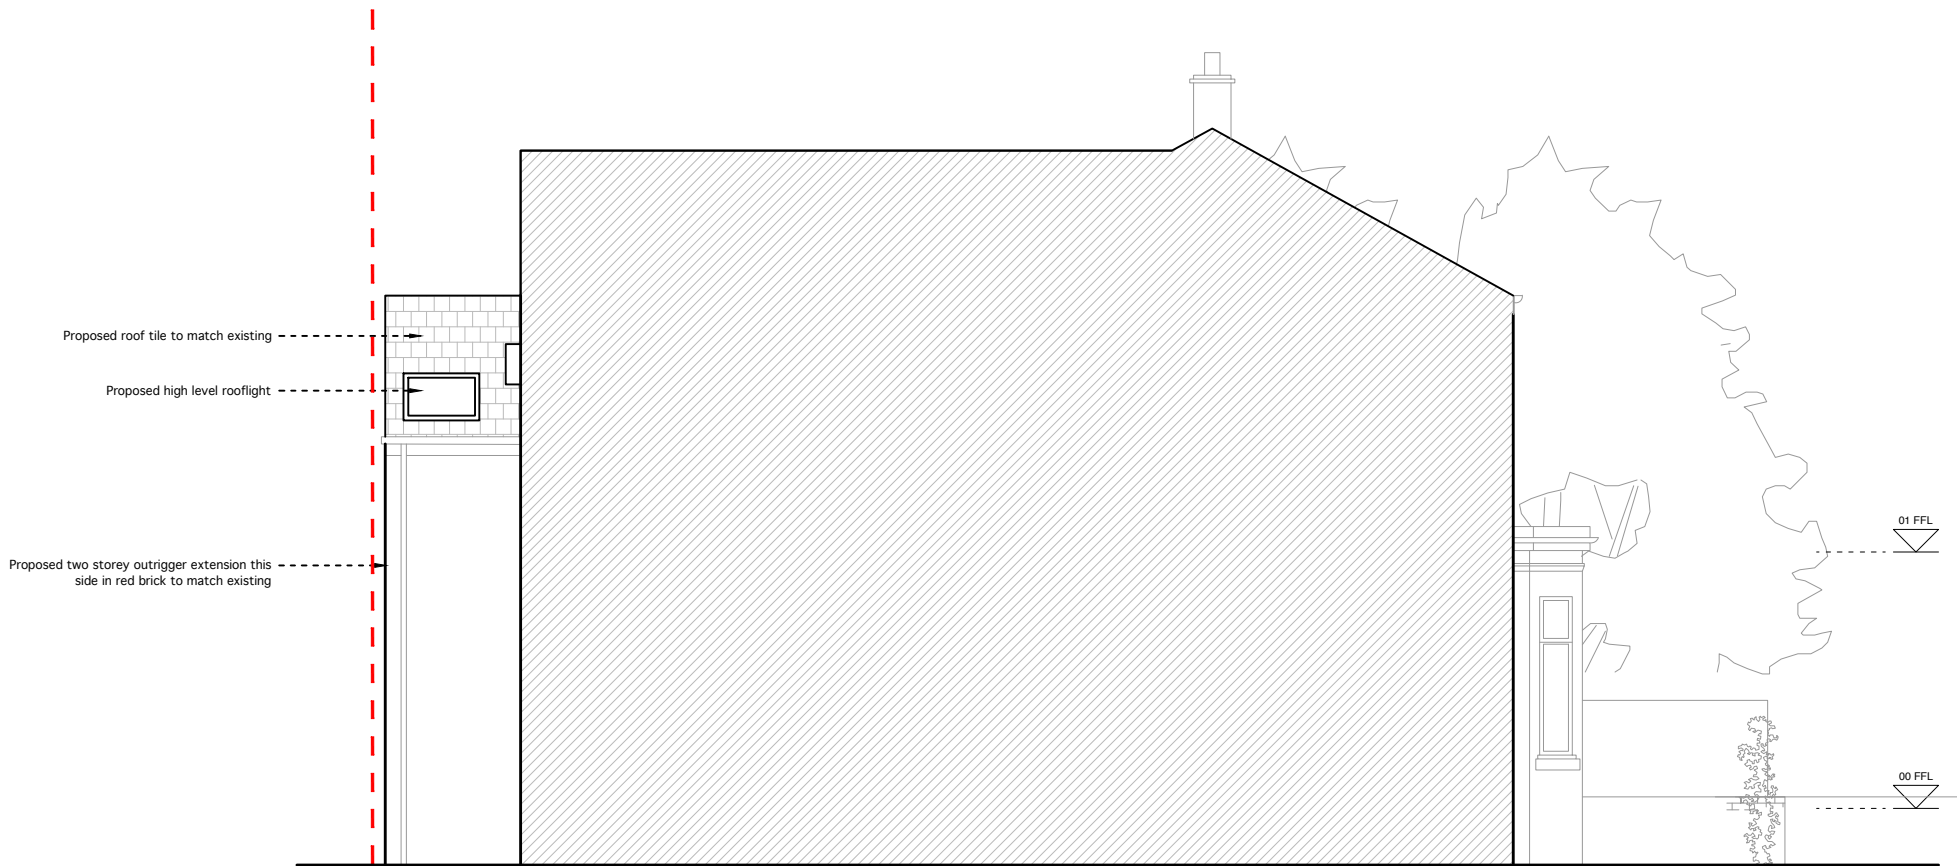

TITLE		
PROPOSED NORTH & SOUTH ELEVATION		
DWG.NO.		
2255 - PL - PR - 201		
SCALE	1:100 @ A3	
ISSUE	PLANNING	
DATE	10 - 01 - 2022	
REVISION	JOB NO.	
01	2255	
NOTES		
Rev	Date	Description
00	05/08/22	Issue to Client for Approval
01	15/08/22	New PLANNING Application