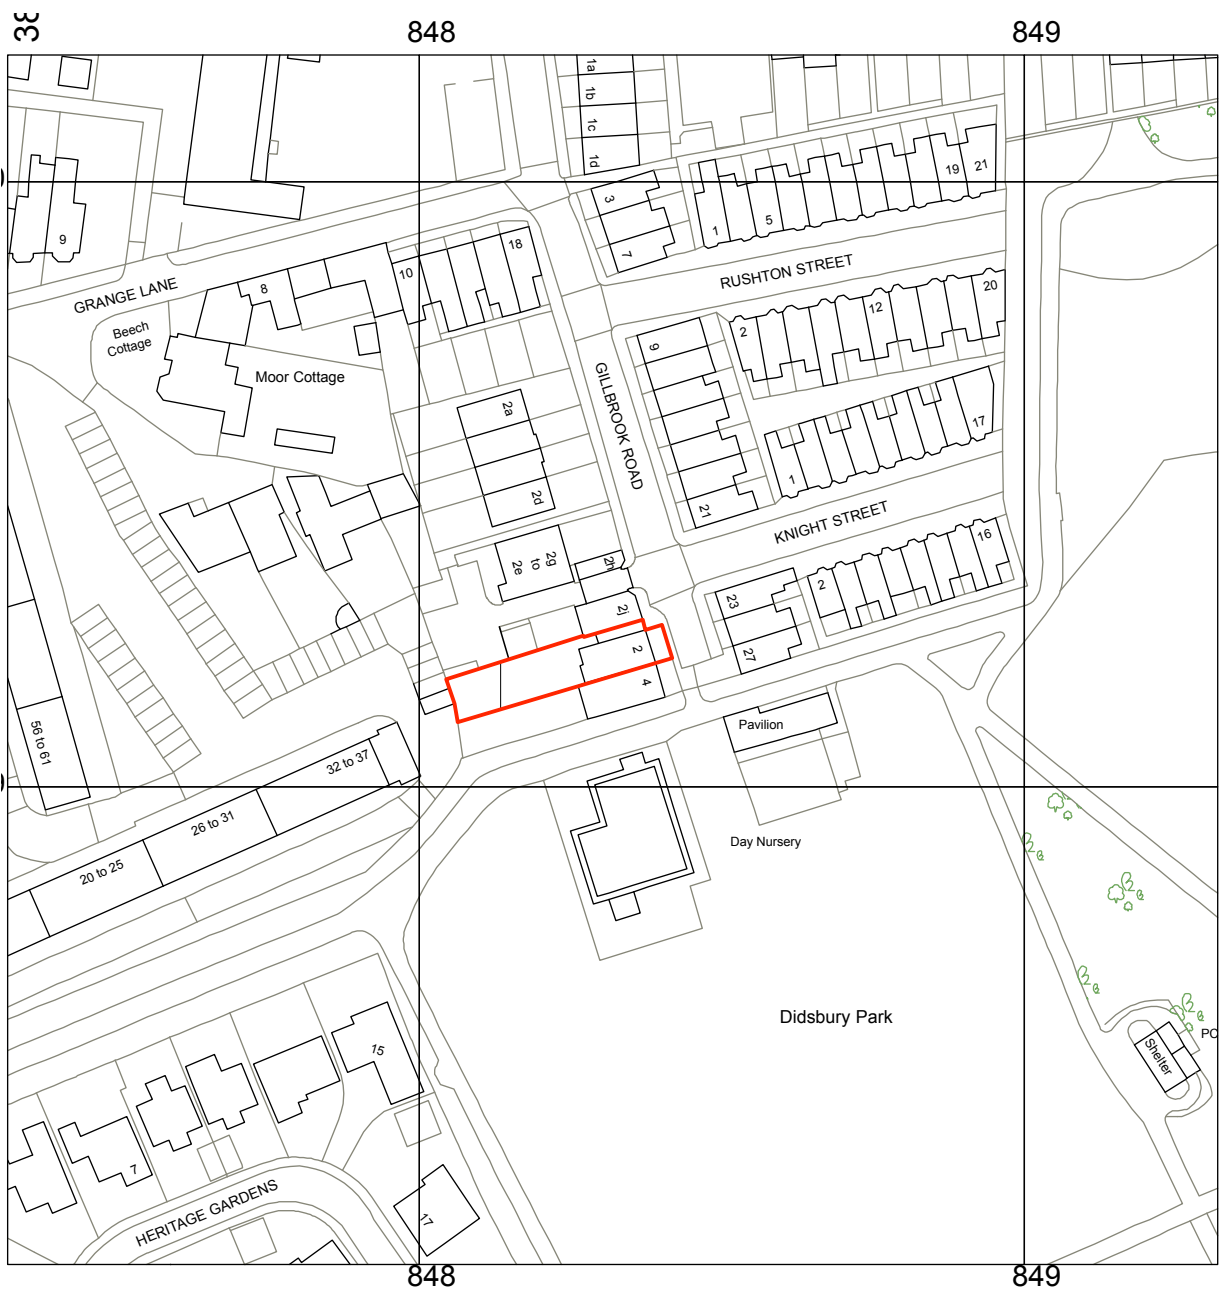


revision	date	item	by
----------	------	------	----

project
2 Gillbrook Road, Didsbury M20 6WH

drawing
Location Plan

Hilary Philipson Architect

152 Grove Park Knutsford WA16 8QD
 mob: 07971197752 email: hparchitect@btinternet.com

scale 1:1250	plot size A4	date 06.2020	drawn by HP
-----------------	-----------------	-----------------	----------------

job no. 1762	drawing no. 01	revision -
------------------------	--------------------------	---------------