V 1.8

EXISTING SITE PLAN

0 1:100 2m 4

100mm 50mm 10mm

NOTES:

1. ALL DIMENSIONS IN MM UNLESS OTHERWISE NOTED.

REV	MODIFICATION	BY	CH	DATE
A	Issued for Planning	KD	GBC	10.12.21

CK Hutchison Networks (UK) Limited

Great Brighams Mead,
Vastern Road, Reading,
Berkshire, England,
RG1 8DJ

Design Consultant & Principal Contractor:

Great British Communications
Lapwing House, Block 3 Forward Point,
Tan House Lane, Widnes, Cheshire, WA8 0SL
t. 44 (0)151 420 4128
www.gbcservices.co.uk

Site Name:
CARILL AVENUE

3UK Nominal ID:
MAN19863

Address:
CARILL AVENUE
HARPURHEY
MANCHESTER
GREATER MANCHESTER
M9 4FT

Title:
100 EXISTING SITE PLAN

Project:
UNILATERAL SW

Purpose of Issue:
PLANNING

MBNL/TM/H3G Cell ID:
MAN589/84987/M1266

Drawing No:
MAN19863_MAN589_84987_M1266_GA_REV_A

Issue:
A

V 1.8

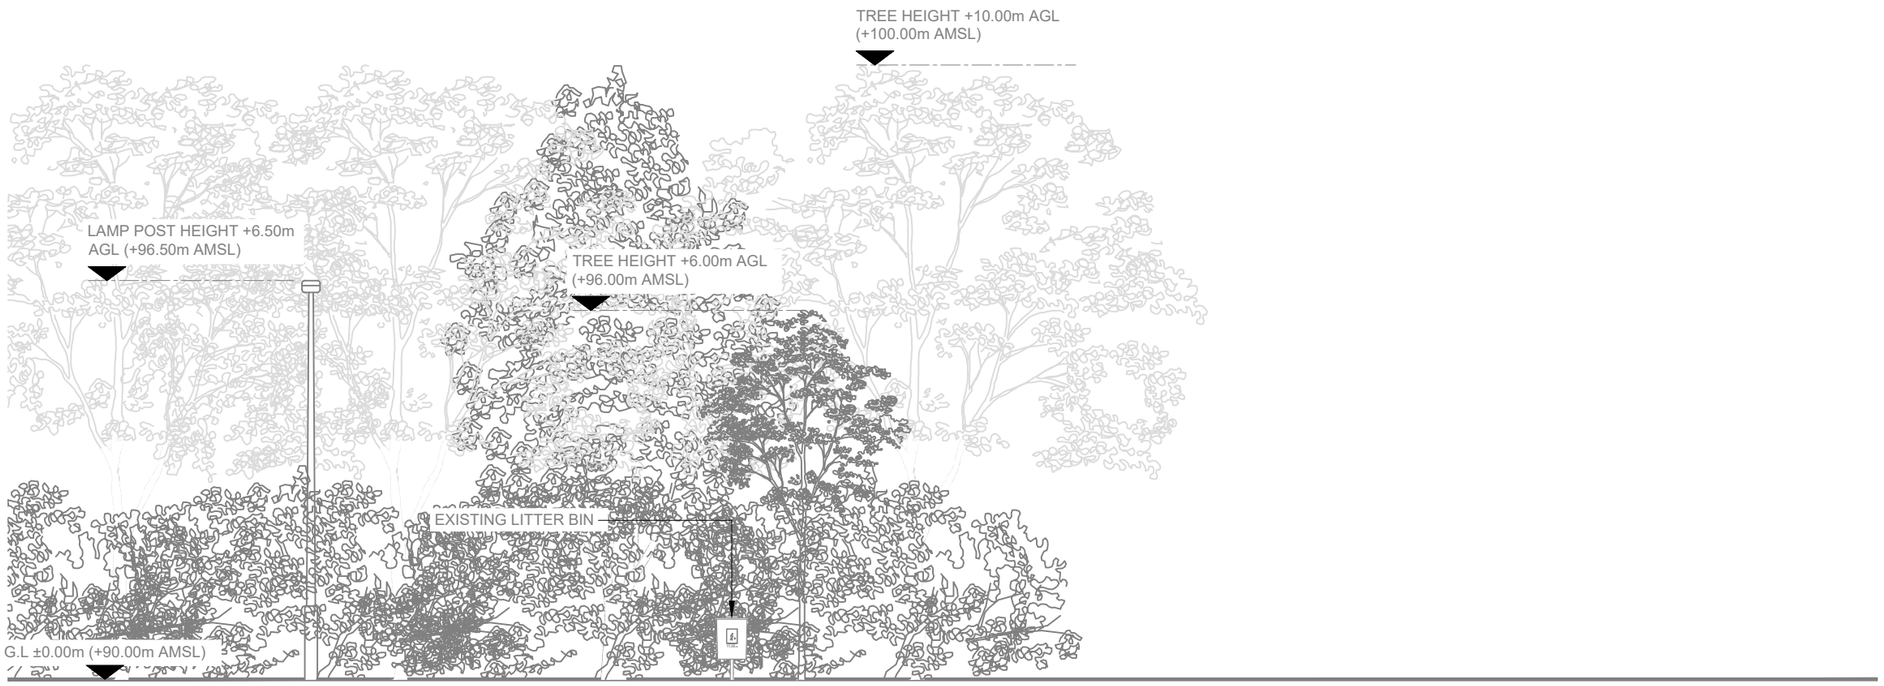

EXISTING ELEVATION A

0 1:100 2m 4

100mm
50mm
10mm

NOTES:

1. ALL DIMENSIONS IN MM UNLESS OTHERWISE NOTED.

REV	MODIFICATION	BY	CH	DATE
A	Issued for Planning	KD	GBC	10.12.21

CK Hutchison Networks (UK) Limited

Great Brighams Mead,
Vastern Road, Reading,
Berkshire, England,
RG1 8DJ

Design Consultant & Principal Contractor:

Great British Communications
Lapwing House, Block 3 Forward Point,
Tan House Lane, Widnes, Cheshire, WA8 0SL
t. 44 (0)151 420 4128
www.gbcservices.co.uk

Site Name:
CARILL AVENUE

3UK Nominal ID:
MAN19863

Address:
CARILL AVENUE
HARPURHEY
MANCHESTER
GREATER MANCHESTER
M9 4FT

Title:
150 EXISTING SITE ELEVATION

Project:
UNILATERAL SW

Purpose of Issue:
PLANNING

MBNL/TM/H3G Cell ID:
MAN589/84987/M1266

Drawing No:
MAN19863_MAN589_84987_M1266_GA_REV_A

Issue:
A

V 1.8

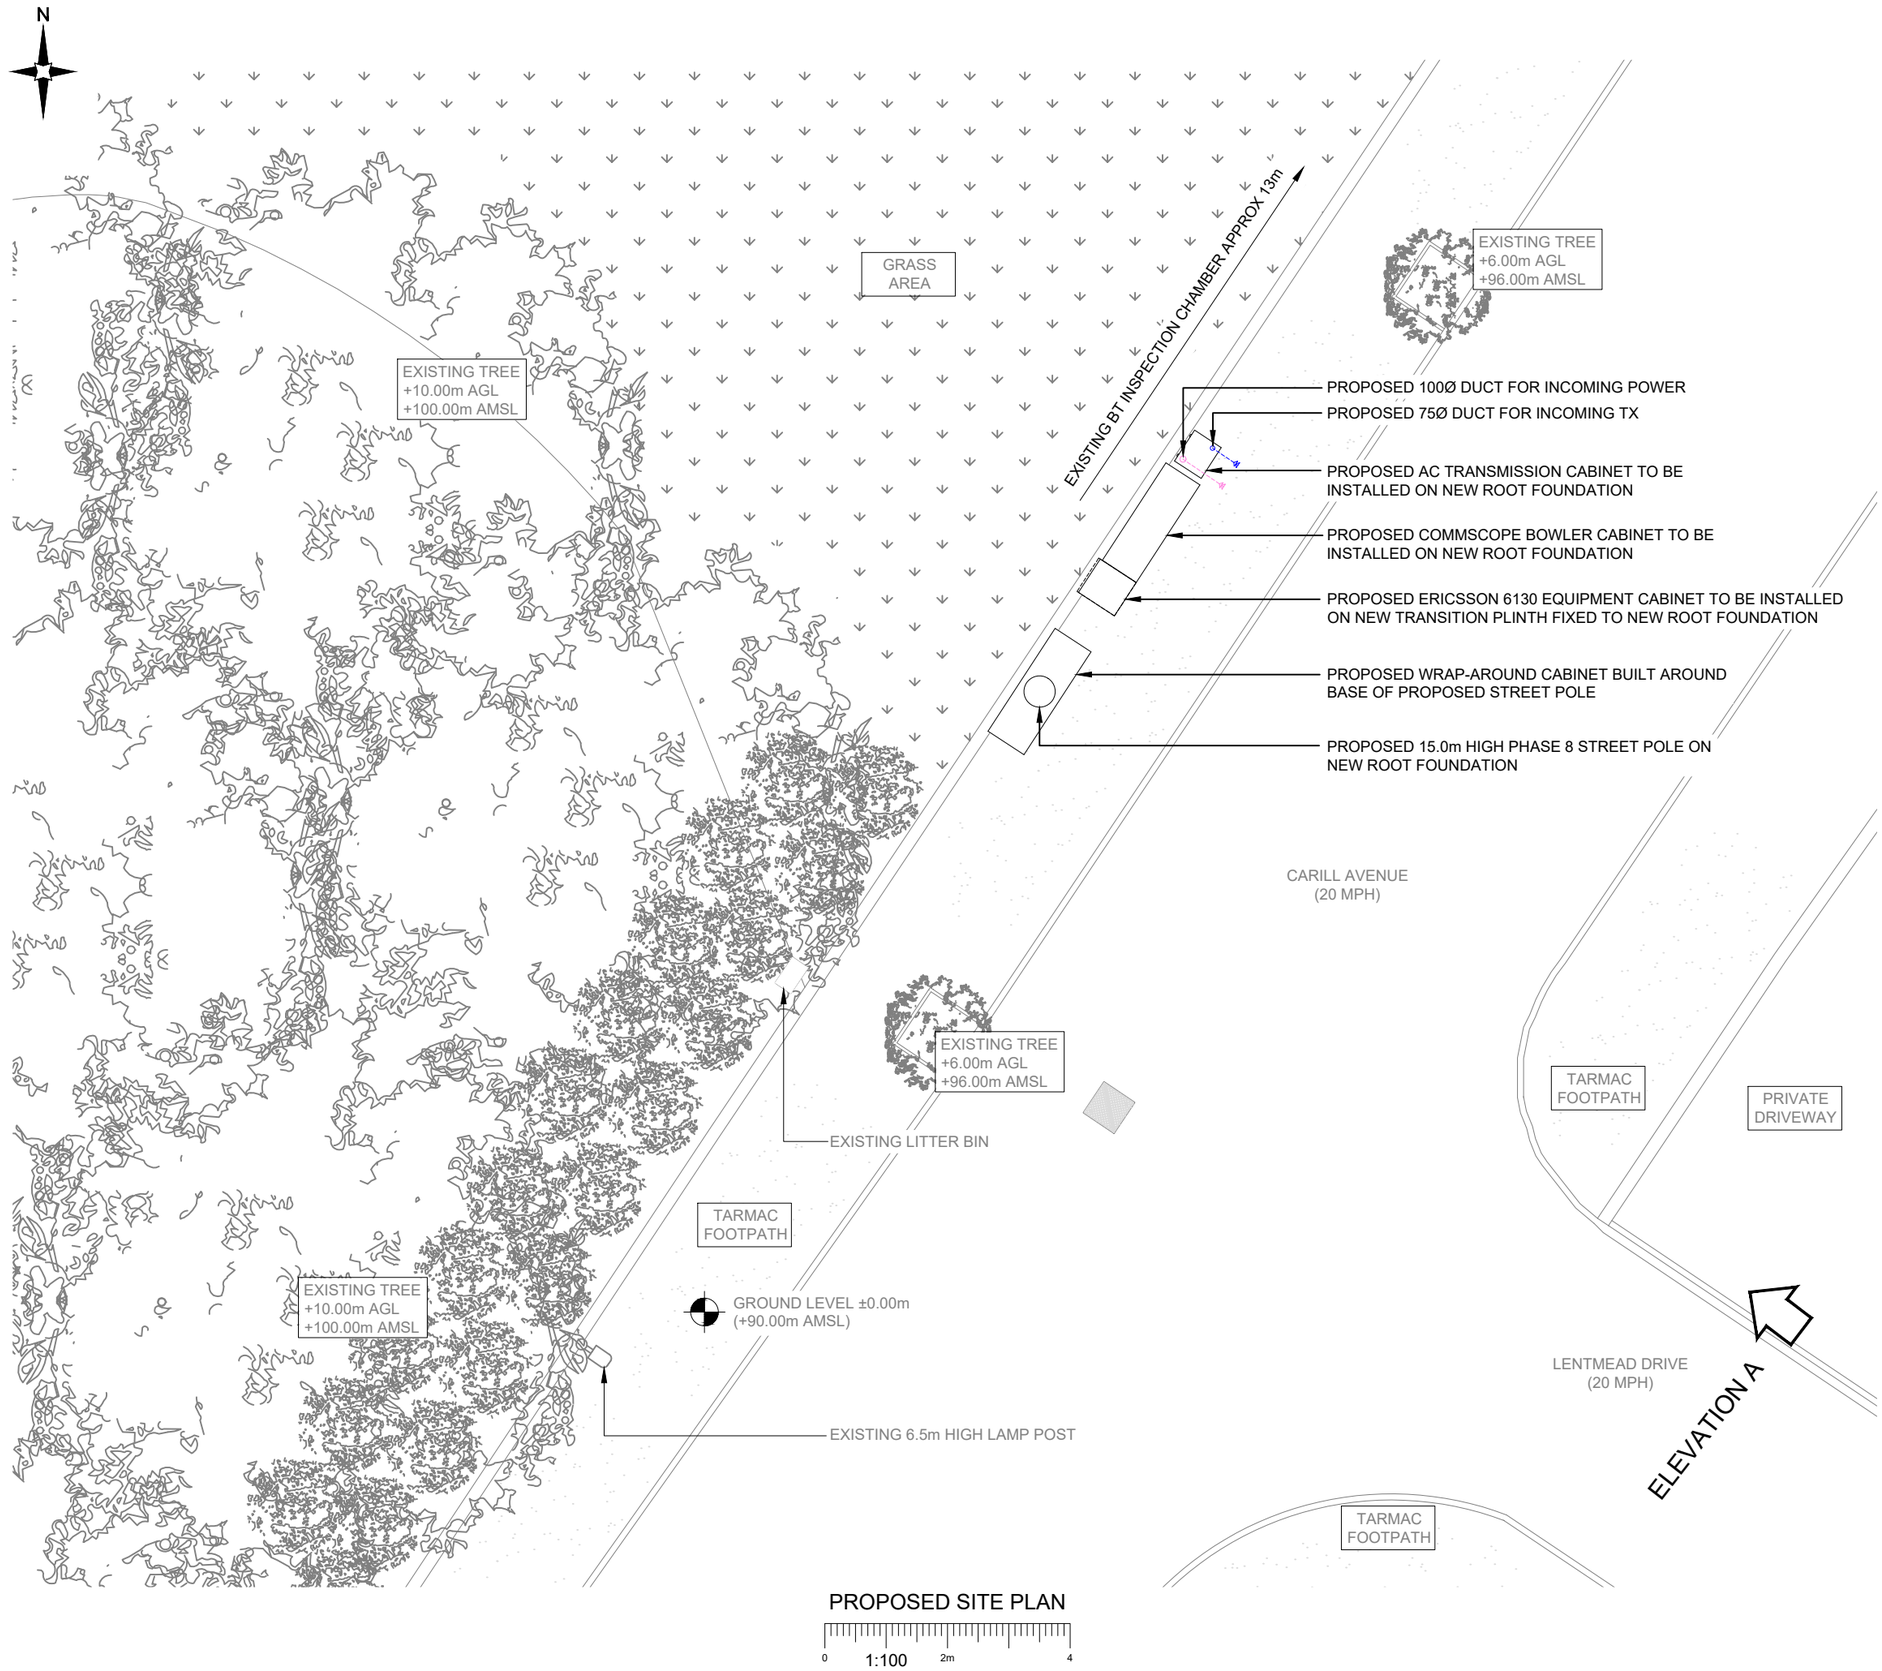

PROPOSED SITE PLAN

0 1:100 2m 4

NOTES:

1. ALL DIMENSIONS IN MM UNLESS OTHERWISE NOTED.

REV	MODIFICATION	BY	CH	DATE
A	Issued for Planning	KD	GBC	10.12.21

CK Hutchison Networks (UK) Limited

Great Brighams Mead,
Vastern Road, Reading,
Berkshire, England,
RG1 8DJ

Design Consultant & Principal Contractor:

Great British Communications
Lapwing House, Block 3 Forward Point,
Tan House Lane, Widnes, Cheshire, WA8 0SL
t. 44 (0)151 420 4128
www.gbcservices.co.uk

Site Name:
CARILL AVENUE

3UK Nominal ID:
MAN19863

Address:
CARILL AVENUE
HARPURHEY
MANCHESTER
GREATER MANCHESTER
M9 4FT

Title:
215 PROPOSED SITE PLAN

Project:
UNILATERAL SW

Purpose of Issue:
PLANNING

MBNL/TM/H3G Cell ID:
MAN589/84987/M1266

Drawing No:
MAN19863_MAN589_84987_M1266_GA_REV_A

Issue:
A

V 1.8

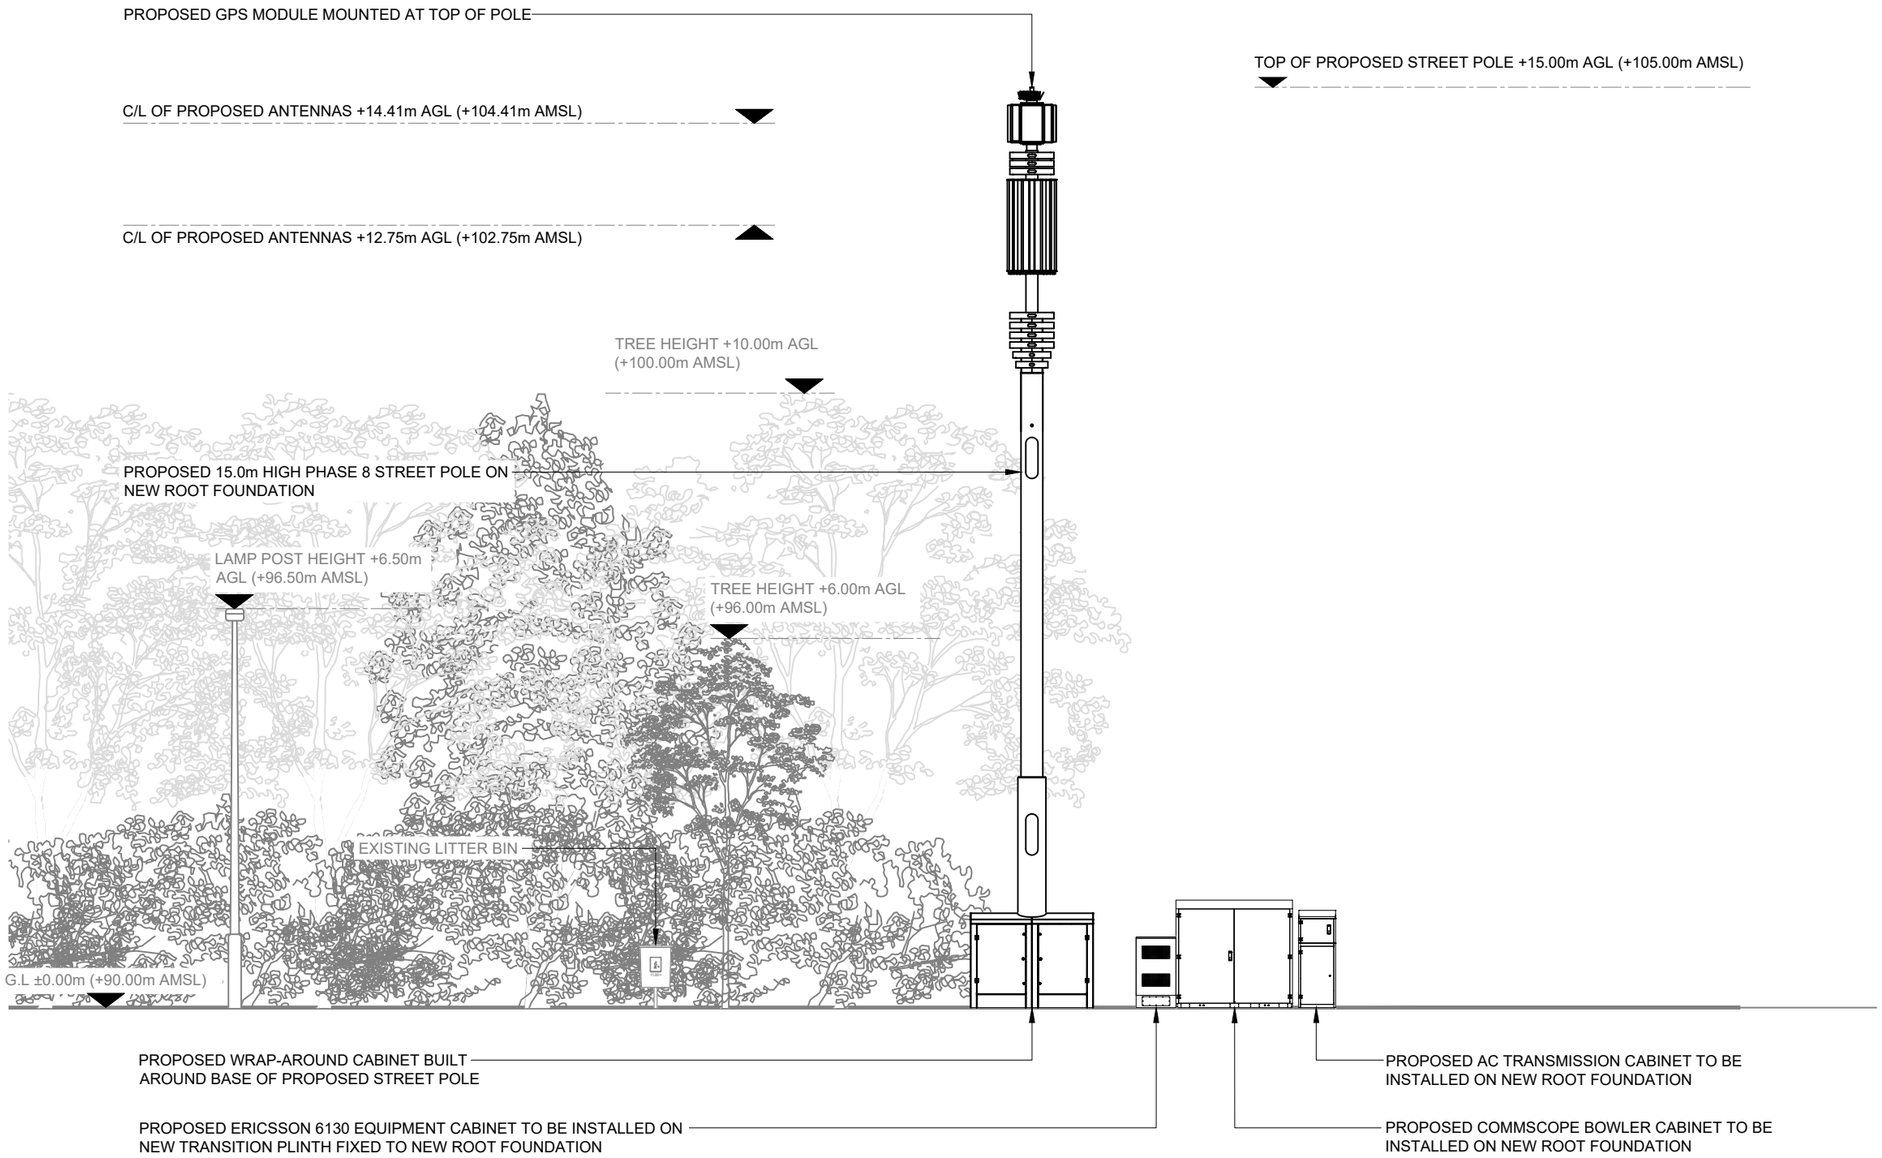

PROPOSED SITE ELEVATION A

0 1:100 2m 4

100mm 50mm 10mm

NOTES:

1. ALL DIMENSIONS IN MM UNLESS OTHERWISE NOTED.

REV	MODIFICATION	BY	CH	DATE
A	Issued for Planning	KD	GBC	10.12.21

CK Hutchison Networks (UK) Limited

Great Brighams Mead,
Vastern Road, Reading,
Berkshire, England,
RG1 8DJ

Design Consultant & Principal Contractor:

Great British Communications
Lapwing House, Block 3 Forward Point,
Tan House Lane, Widnes, Cheshire, WA8 0SL
t. 44 (0)151 420 4128
www.gbcservices.co.uk

Site Name: CARILL AVENUE

3UK Nominal ID: MAN19863

Address:
CARILL AVENUE
HARPURHEY
MANCHESTER
GREATER MANCHESTER
M9 4FT

Title: 265 PROPOSED SITE ELEVATION

Project: UNILATERAL SW

Purpose of Issue: PLANNING

MBNL/TM/H3G Cell ID: MAN589/84987/M1266

Drawing No: MAN19863_MAN589_84987_M1266_GA_REV_A

Issue: A