
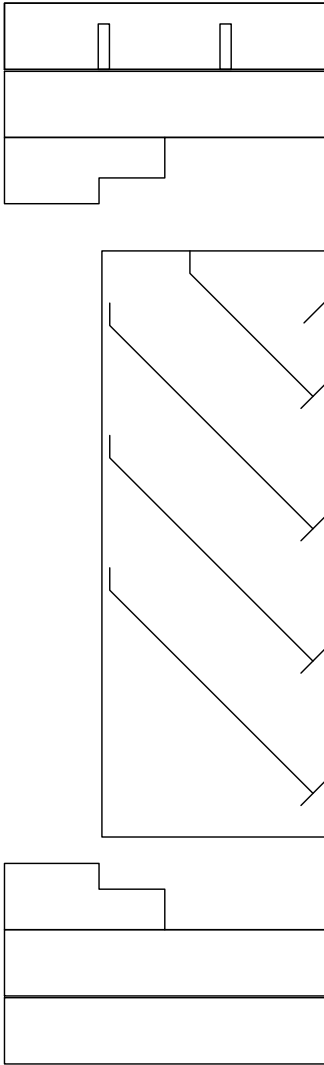


PLANNING

NOTES

- DO NOT SCALE FROM THIS DRAWING.
- ALL DIMENSIONS MUST BE CHECKED ON SITE.
- ALL RIGHTS RESERVED, NO REPRODUCTION
IN ANY MATERIAL FORM IS PERMITTED WITHOUT CONSENT.
- THIS DRAWING IS COPYRIGHT OF CUMMING-GROUP

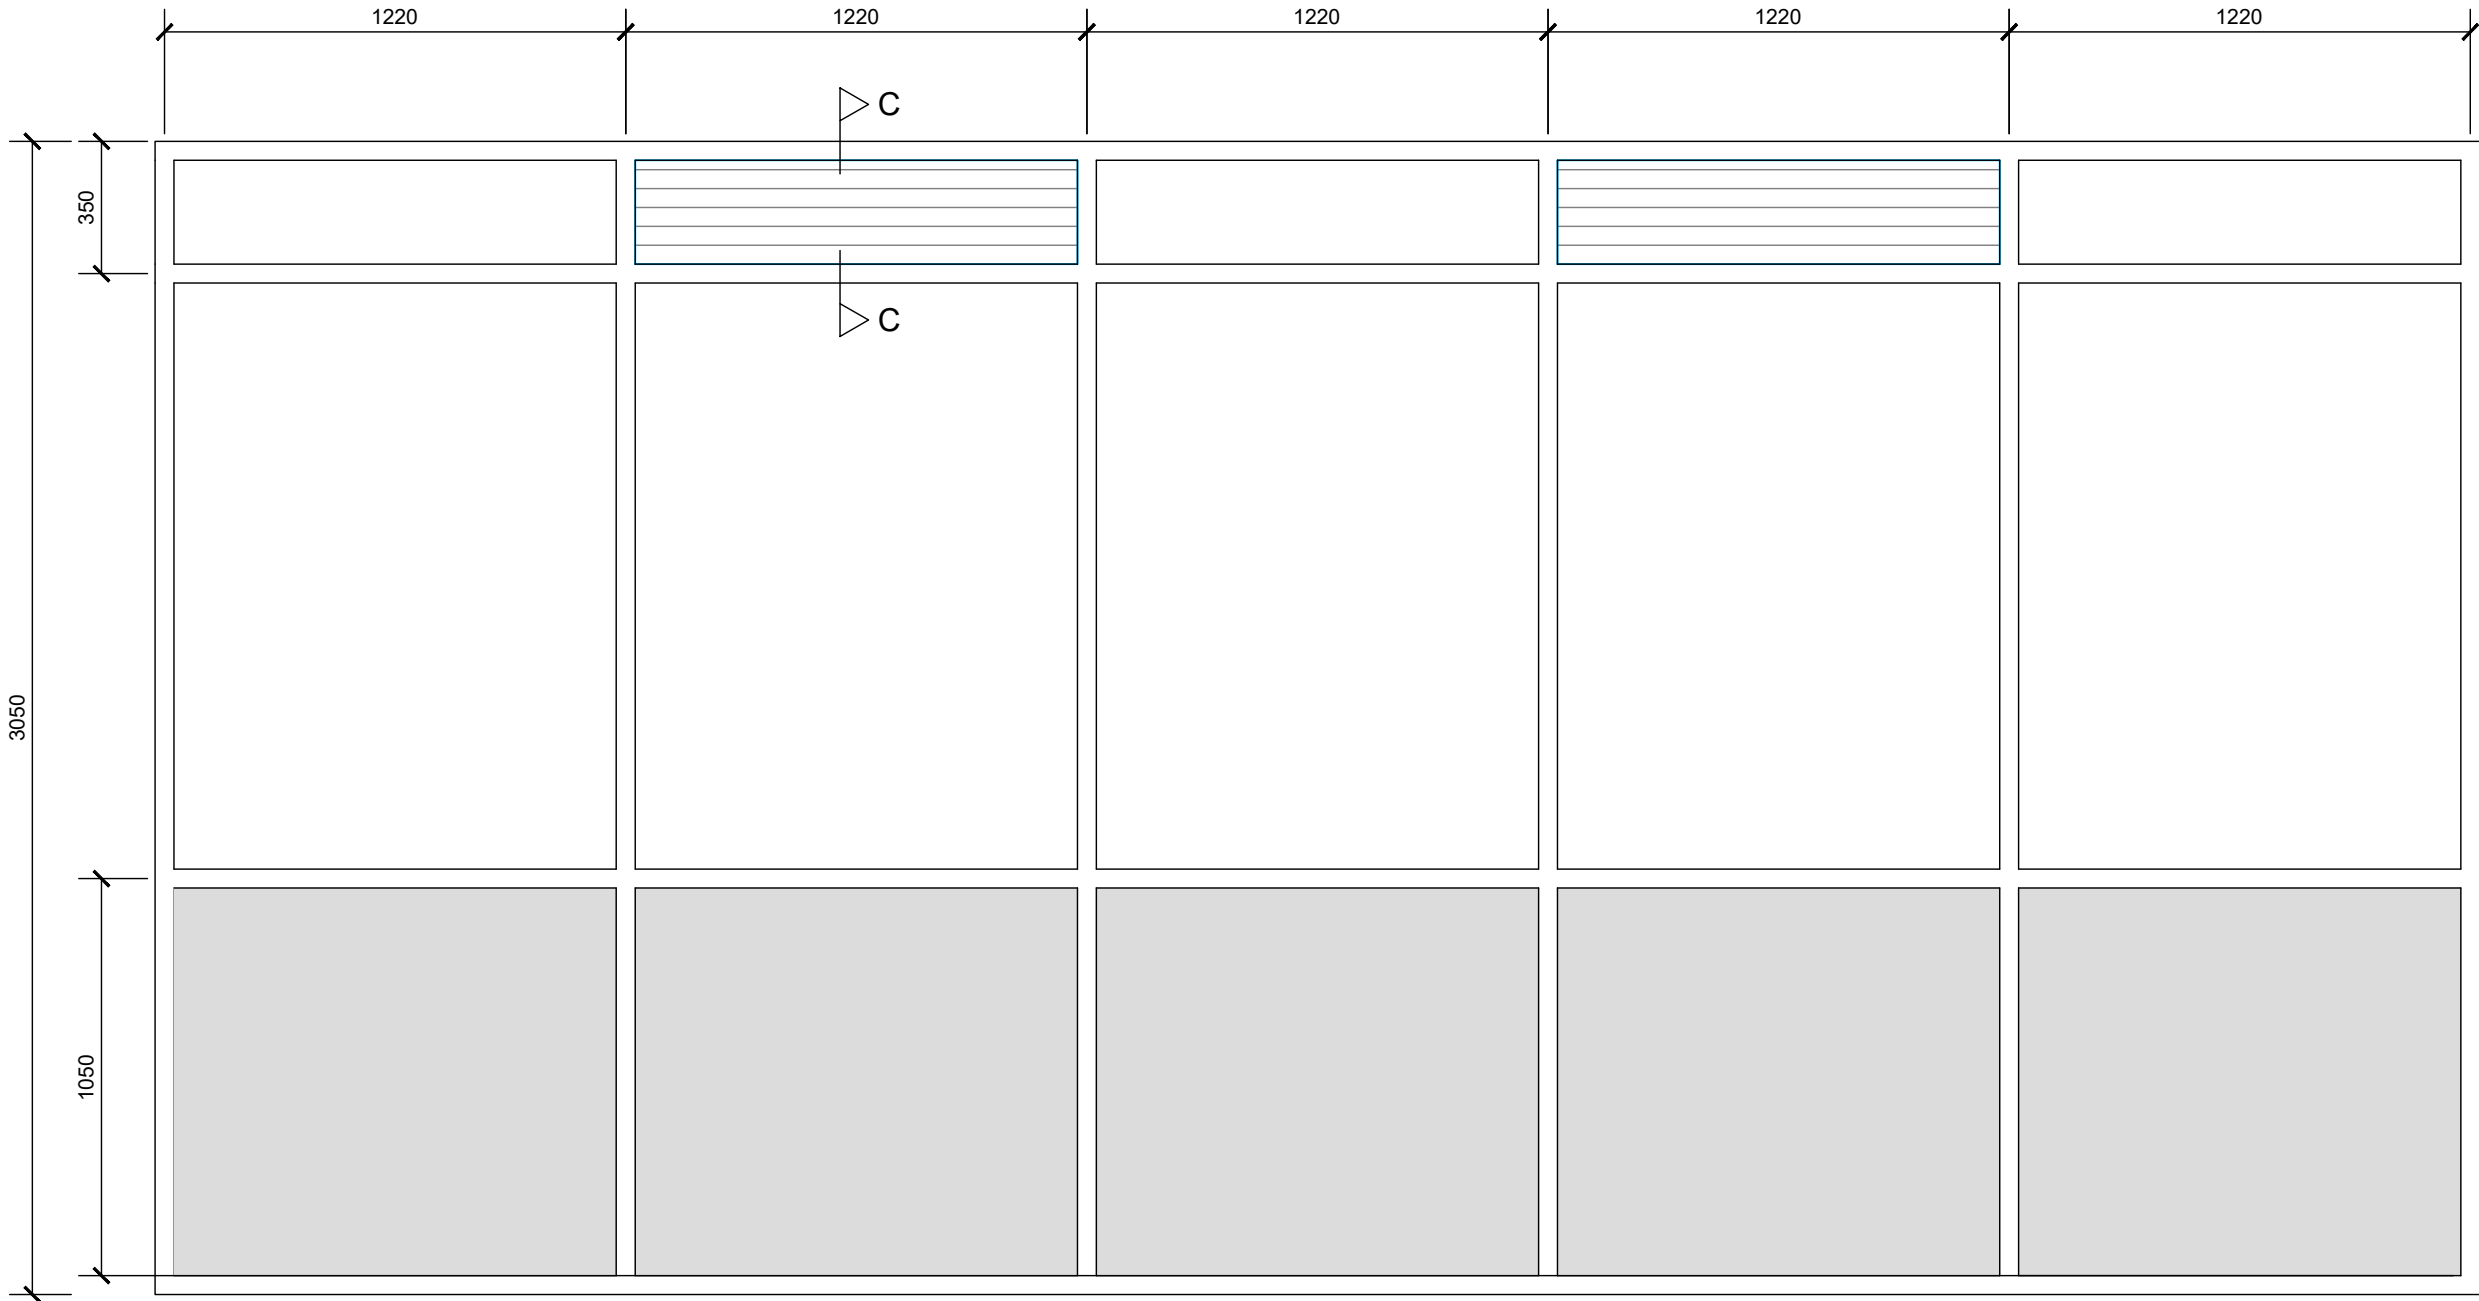

Typical Section C - C
Scale - 1 : 5

Existing Typical Elevation - A

see drawing 907-608-1 for plan locations



SCALE BAR 1: 20

P1	PLANNING ISSUE	22.09.22	AS
REV	DESCRIPTION	DATE	BY
drawing no.		revision	checked
907-608-3		P1	TI
drawn	date		
AS	22.09.22		

client

CITY TOWER TRUST

1 Fellmongers Path, Tower
Bridge Road, London SE1 3LY
Tel : 020 7029 3888.
E: info@cumming-group.com
www.cumming-group.com



8TH FLOOR
APPROVED LOUVRE ELEVATIONS

project

CITY TOWER, PICCADILLY PLAZA, MANCHESTER

drawing no.
907-608-3

revision

P1

TI

drawn AS

date	22.09.22
------	----------