
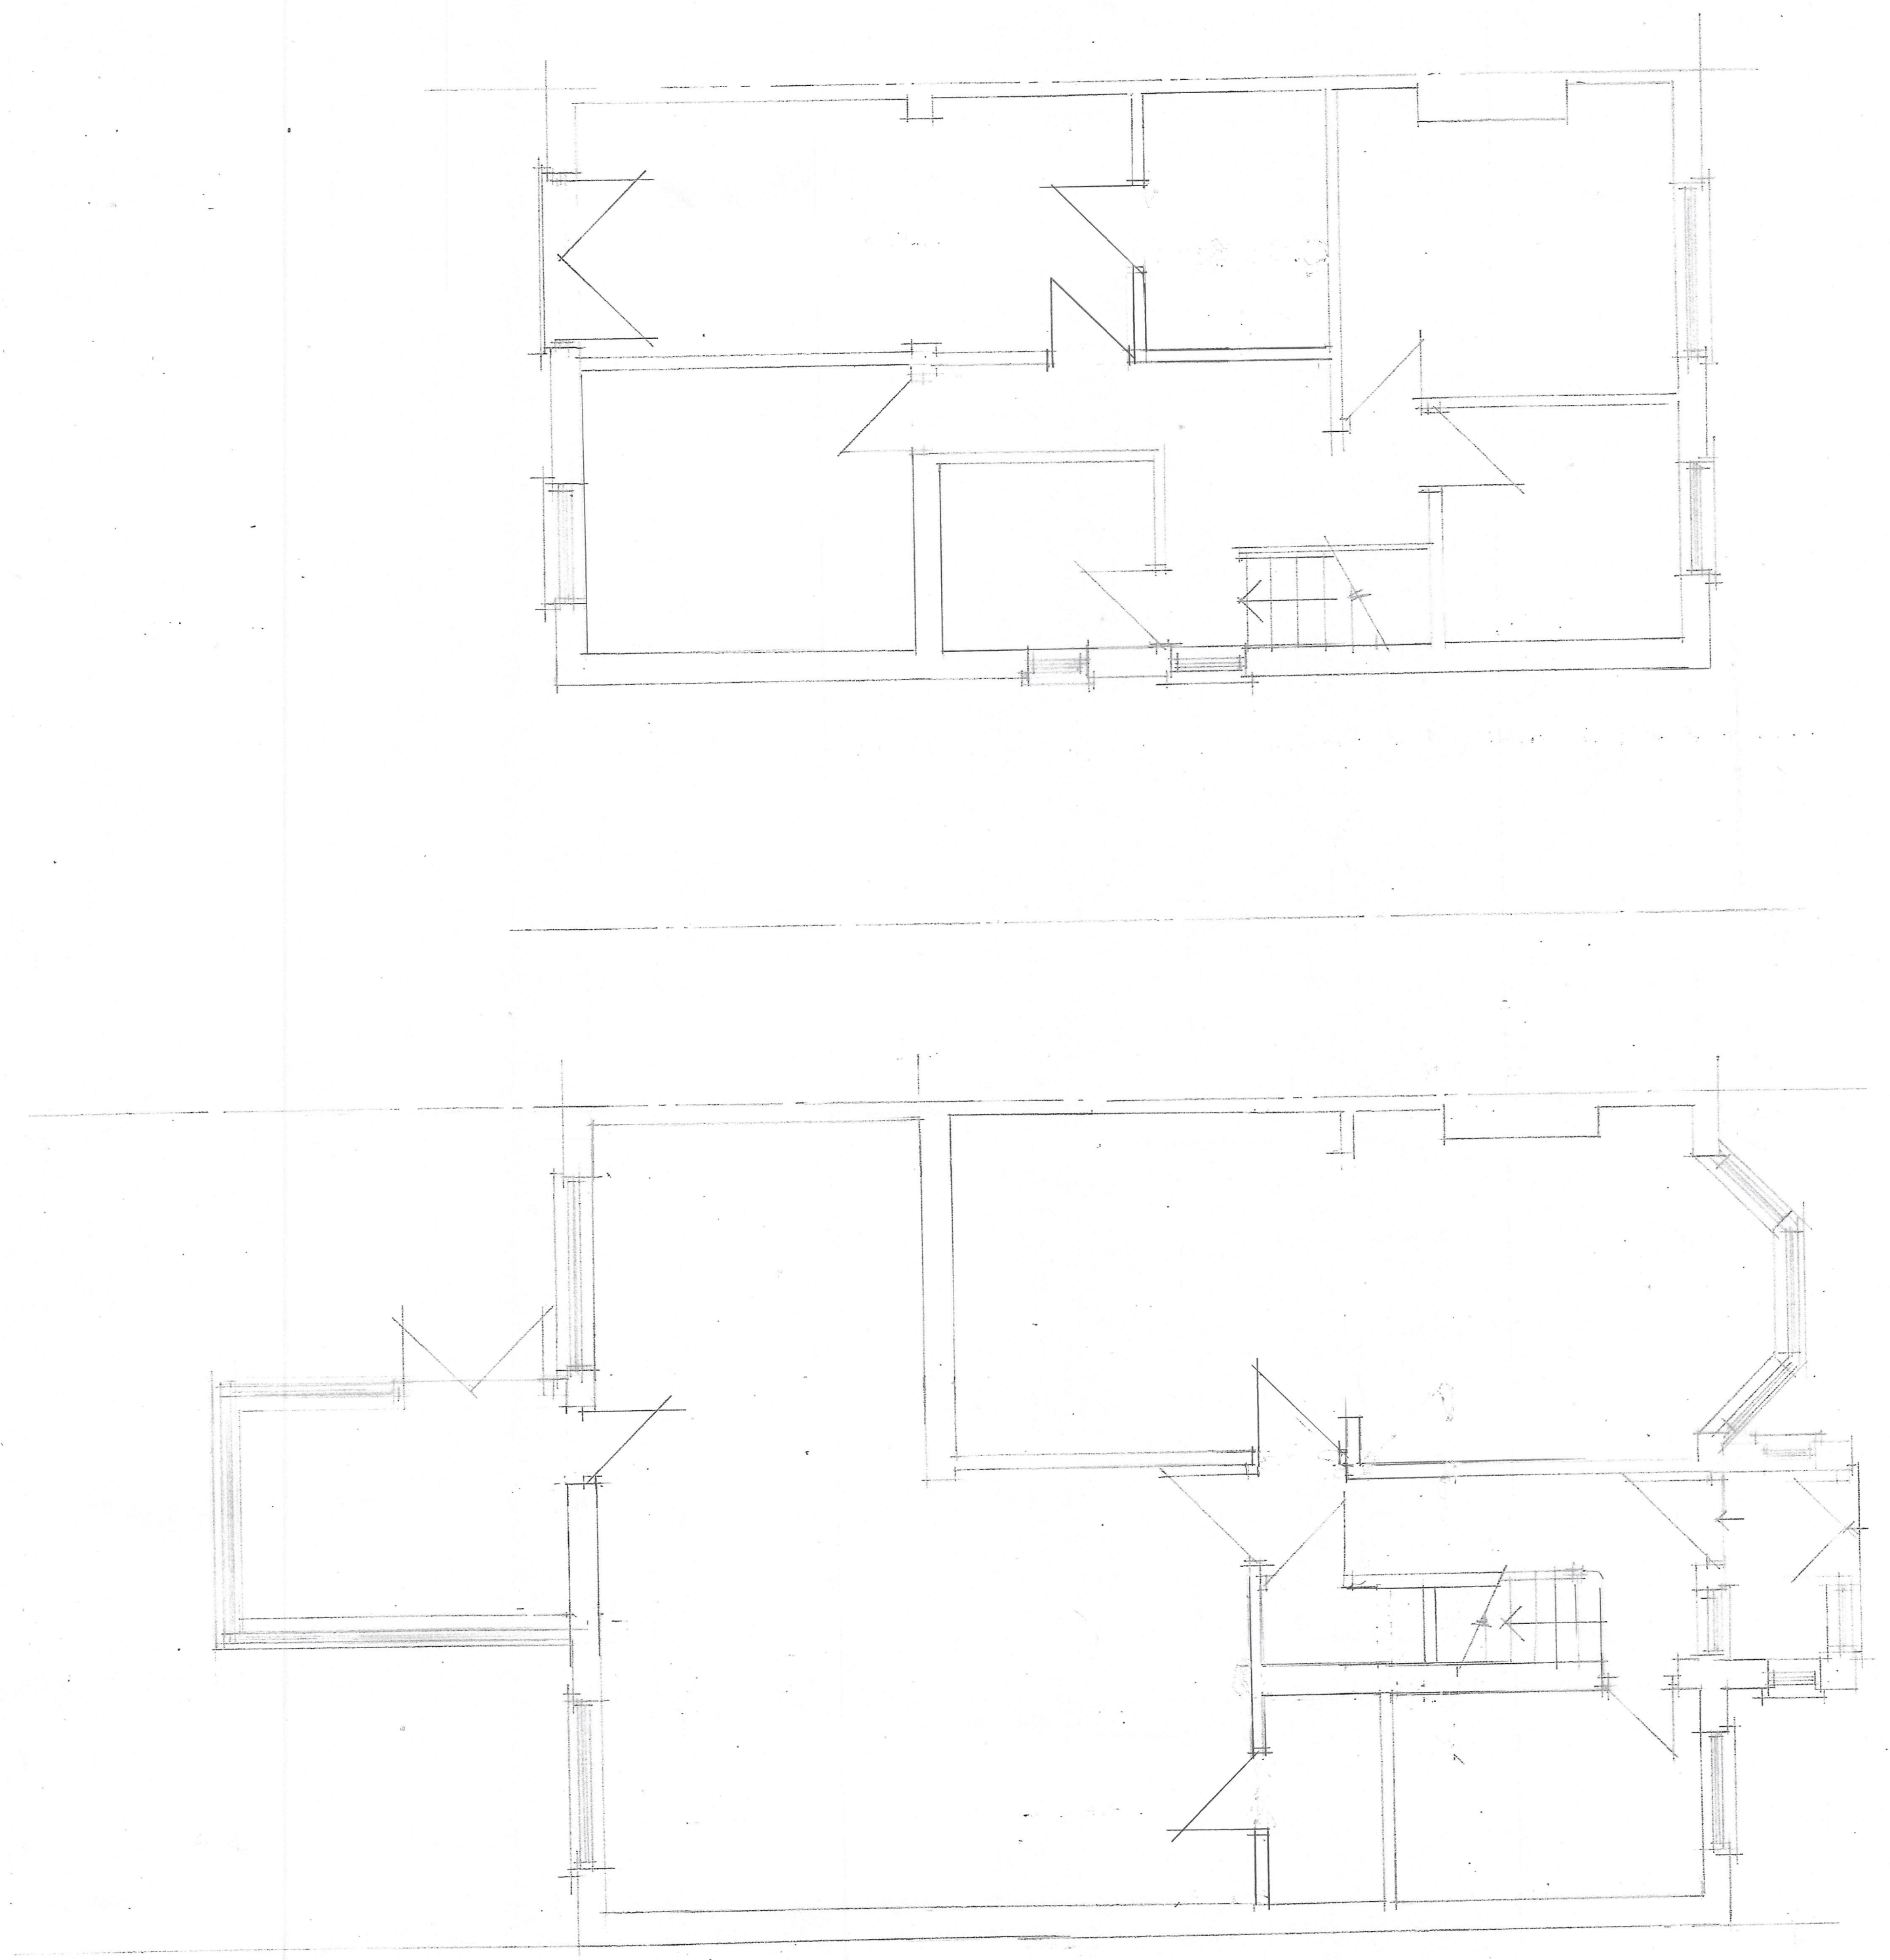


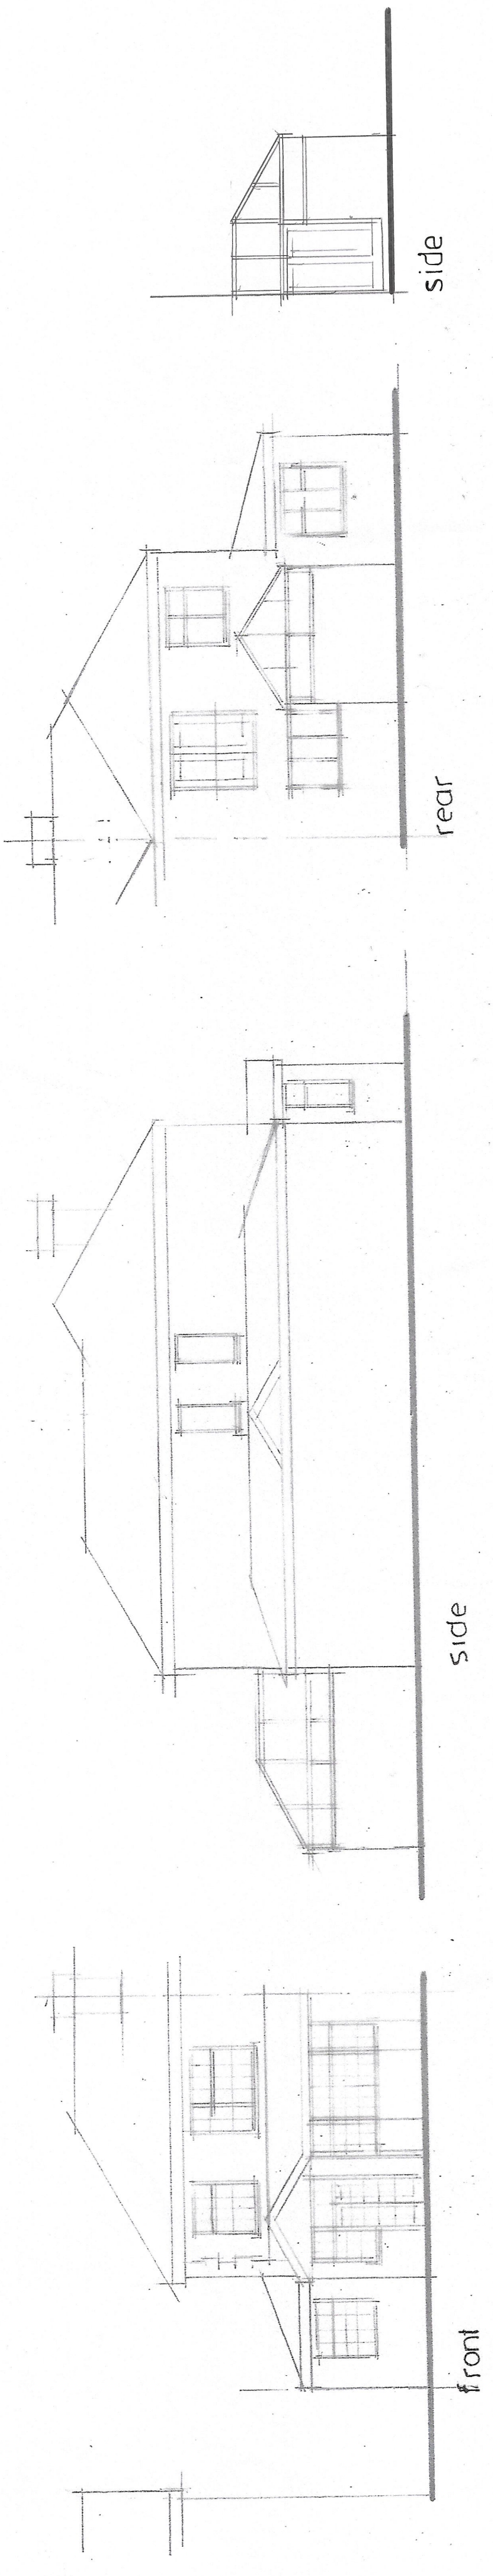

GROUND

FIRST

CLIENT	MR A KHAN 40 VAUGHAN ROAD CHORLTON M21 0YL							
JOB TITLE	PROPOSED GROUND FLOOR REAR & FIRST FLOOR SIDE EXTENSIONS							
DRG. TITLE	PLANS AND ELEVATIONS AS EXISTING							
HOLBOROW + ORMESHER <i>Limited</i>	architectural & interior design							
15 OVERTON CLOSE MIDDLEWICH CHESHIRE CW10 0PZ phone: 07770 834939								
ISSUE	ORIGINAL	1	2	3	4	5	6	7
REVISION								
DATE								
DRAWN								
CHECKED								
APPROVED								
SCALE	1:50 & 1:100 at A1							
DRAWING NUMBER	2185/22/01							