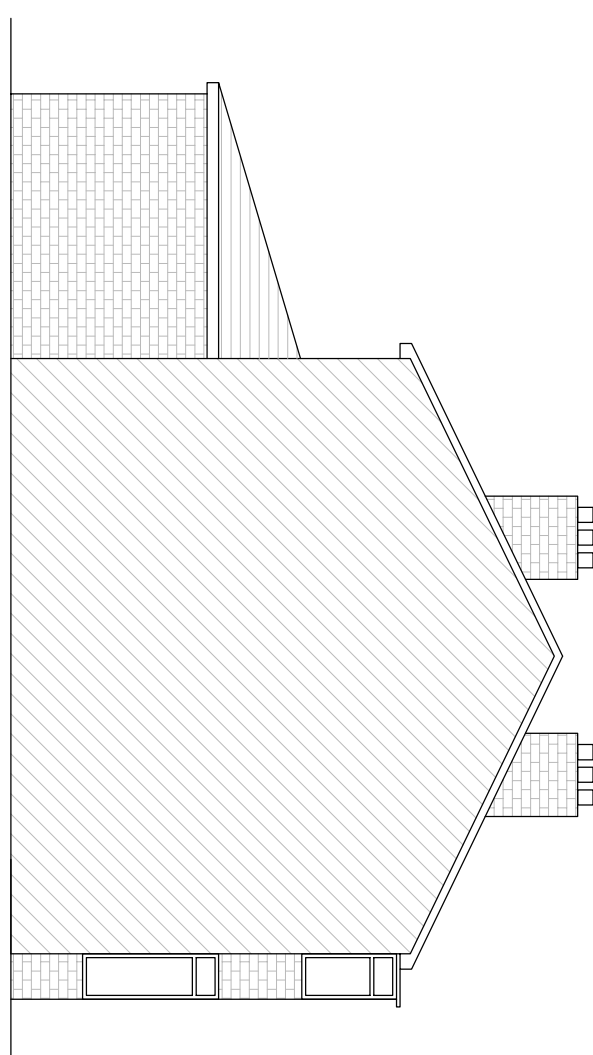
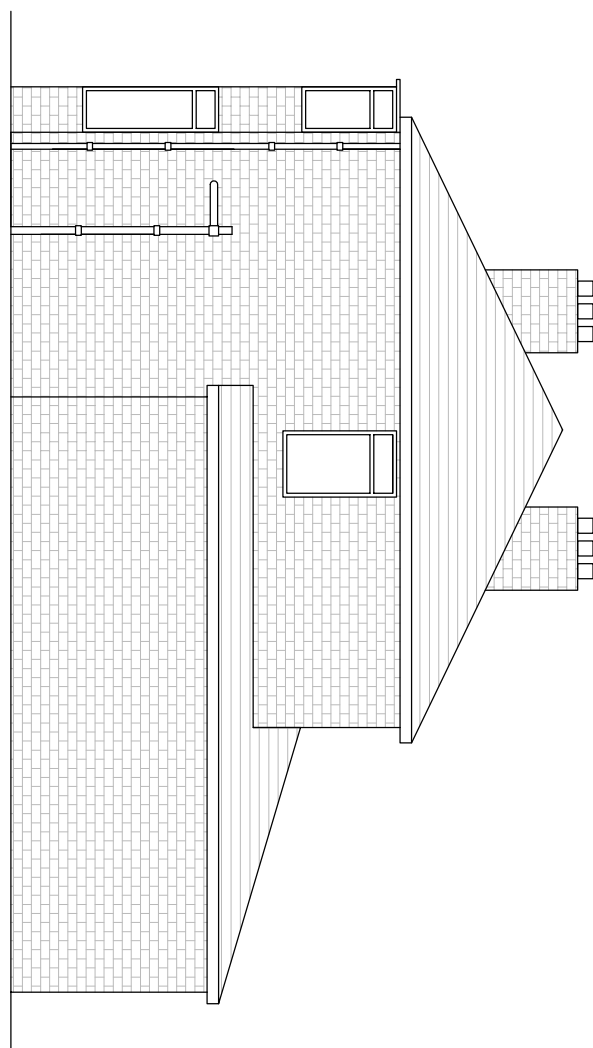
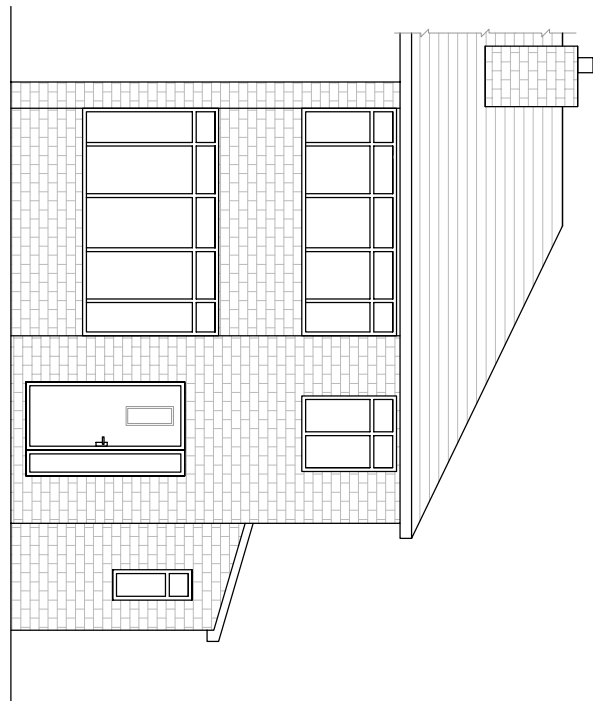
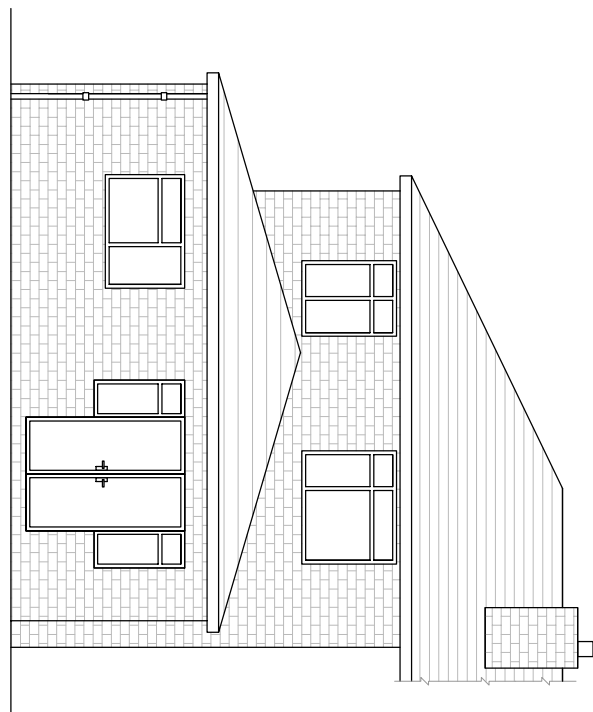
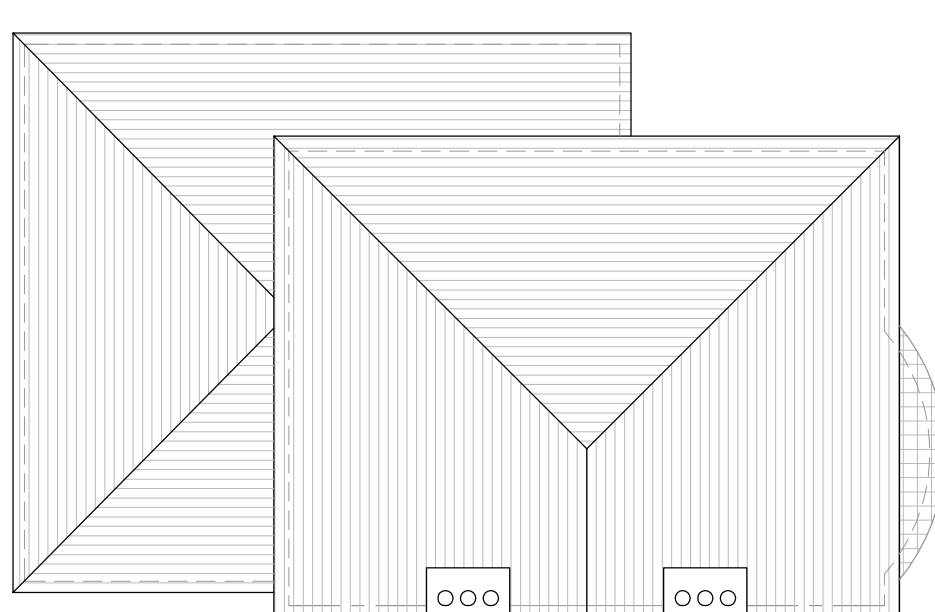
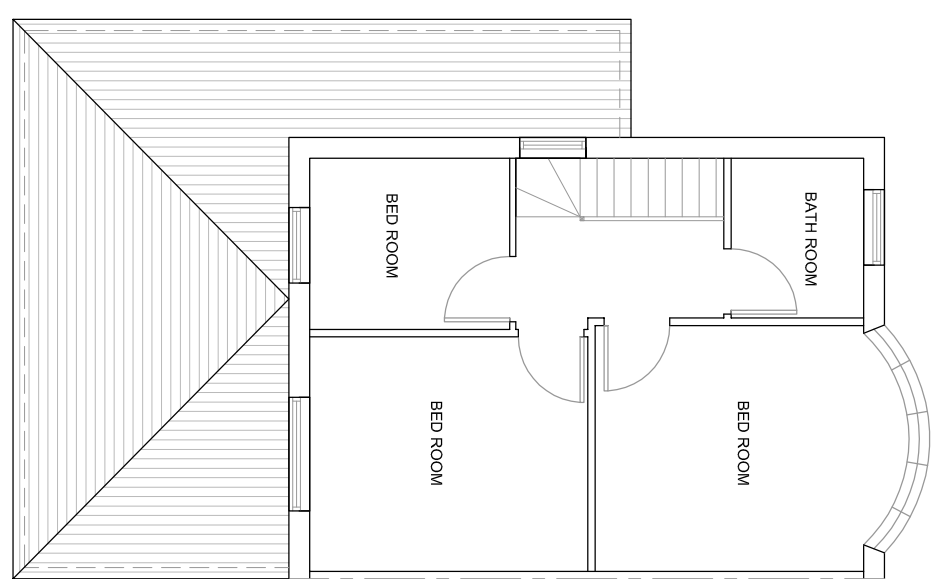
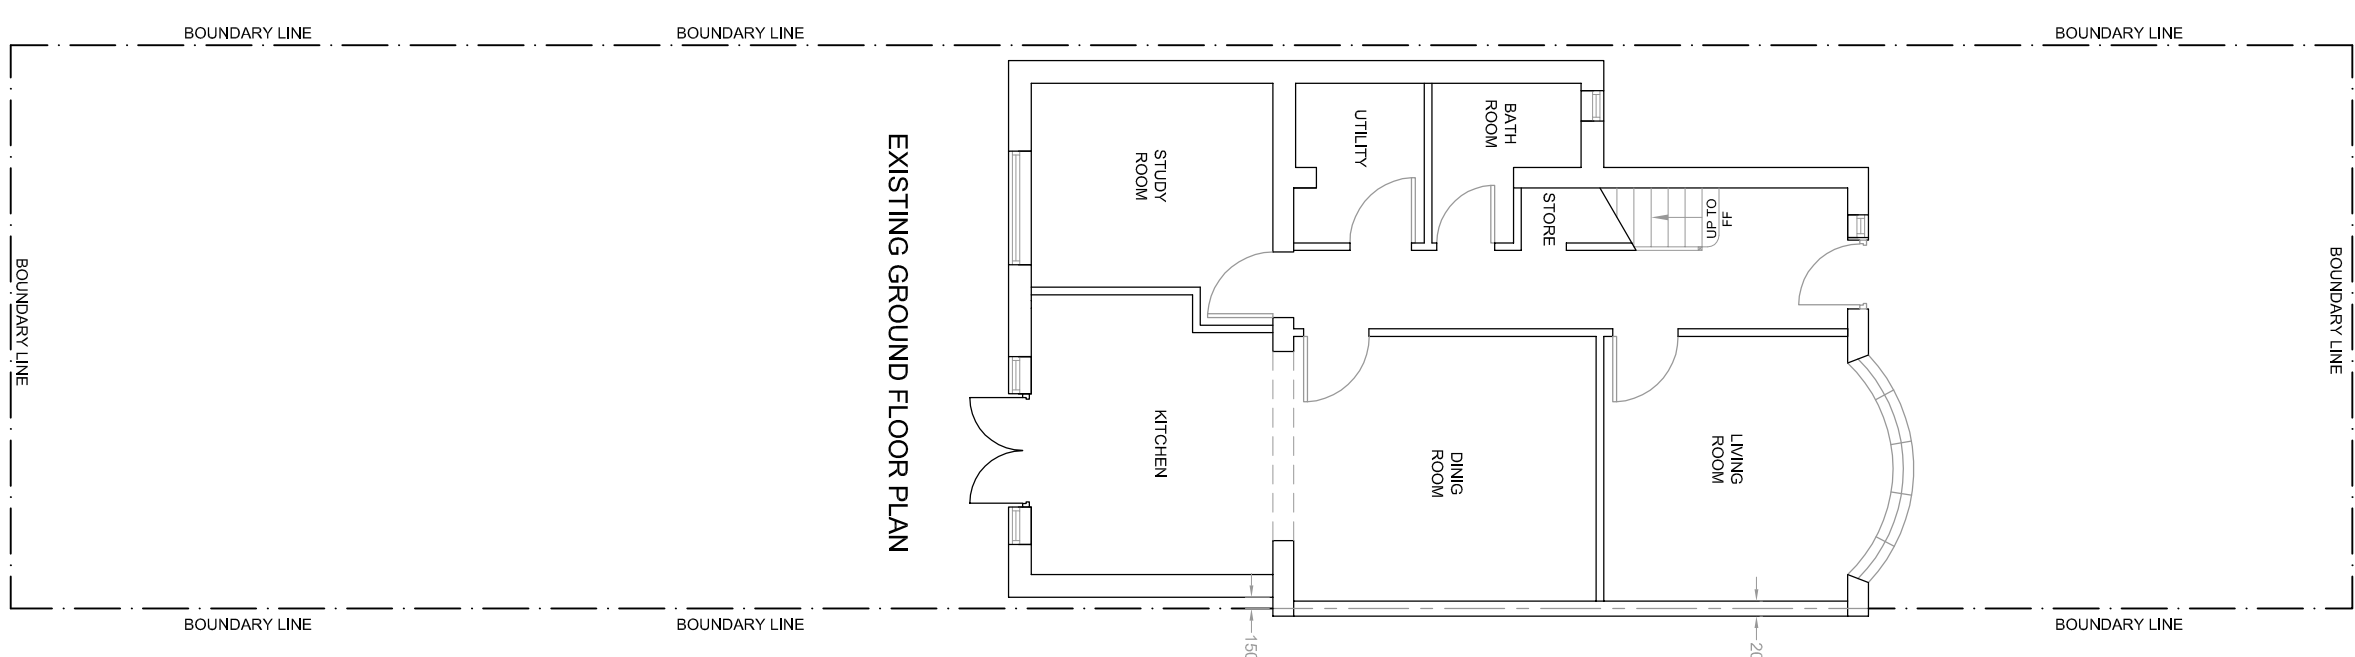


[illegible]

- THIS DRAWING IS SUBJECT TO COPYRIGHT AND IS NOT TO BE REPRODUCED IN PART OR WHOLE WITHOUT APPROVAL.
- ALL DIMENSIONS TO BE CHECKED ON SITE BY CONTRACTOR AND DISCREPANCIES CLARIFIED WITH THE CLIENT PRIOR TO COMMENCEMENT.
- THESE DRAWINGS ARE PREPARED FOR PLANNING PURPOSES ONLY.

Project	Client
144 PARKS WOOD ROAD, MANCHESTER, M20 4RQ	MR R. MAYYAS
Title	
EXISTING FLOORS PLANS & ELEVATIONS	
Date	SEPTEMBER 2022
Scale	1:100 @ A1 SHEET
Drawing Number	HS201 - 01
	REV.