
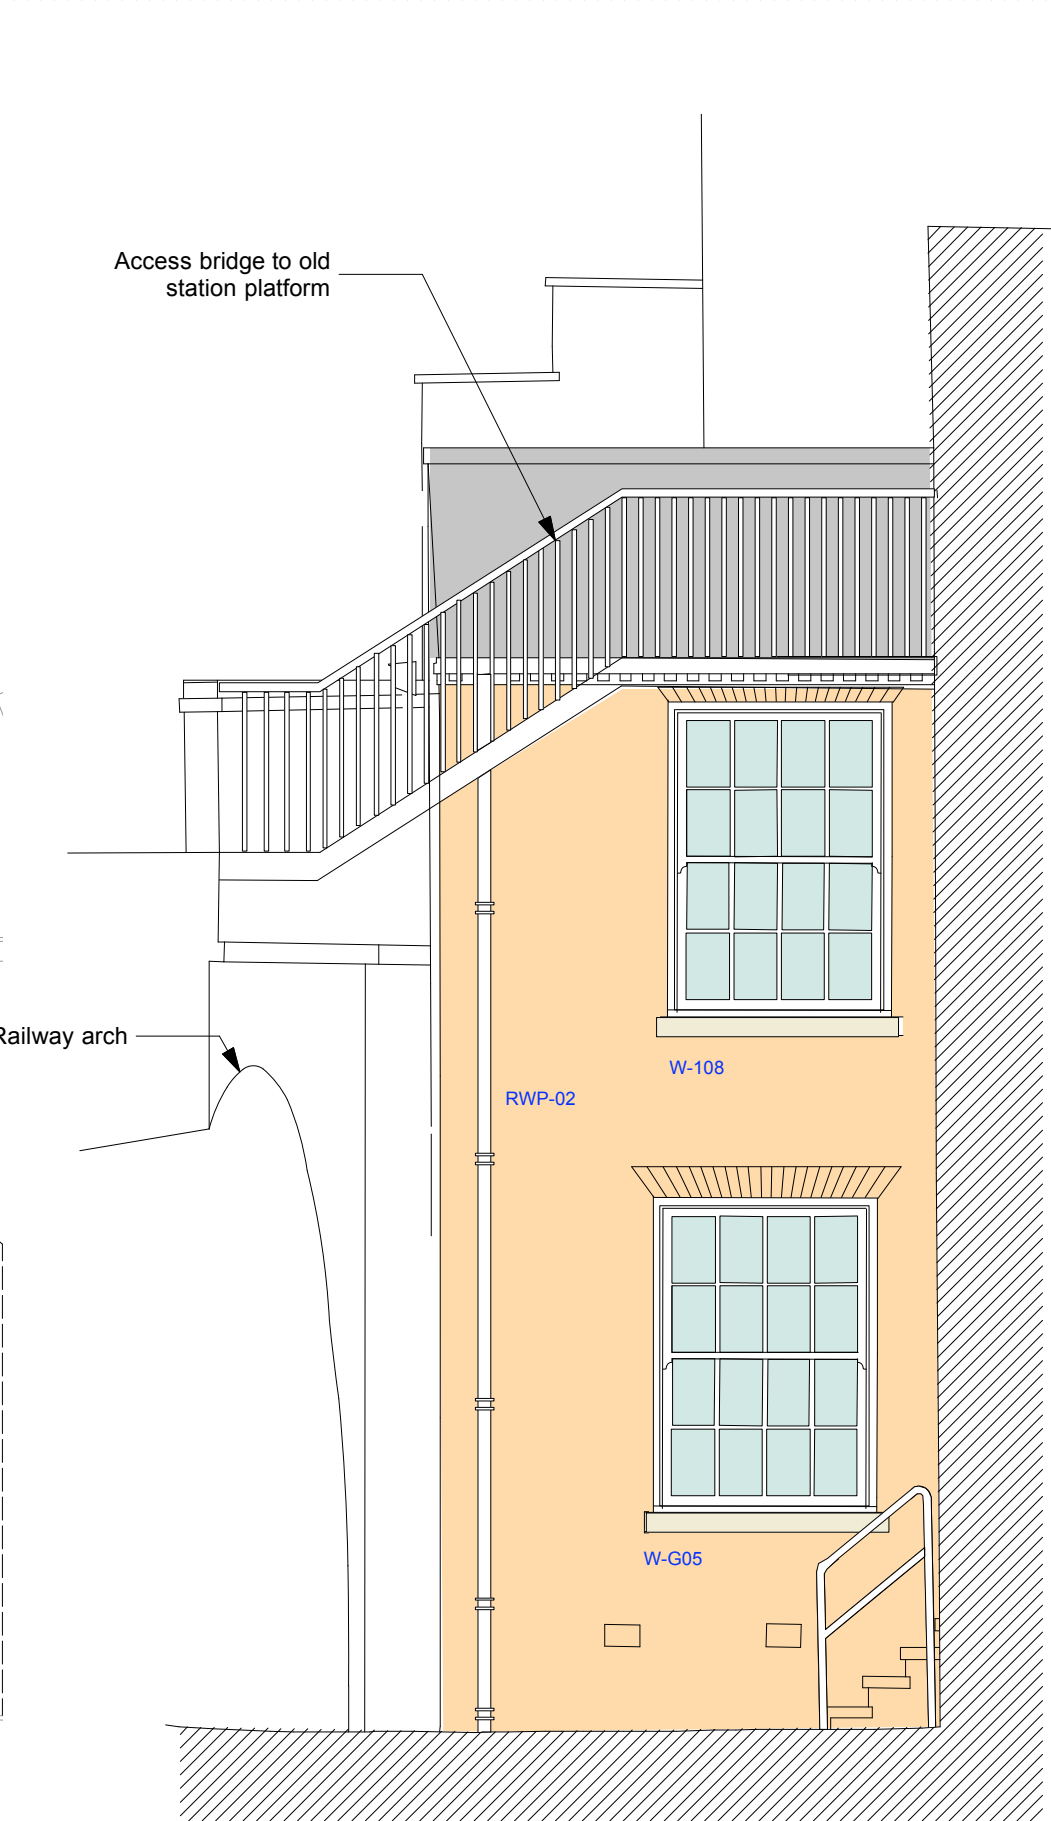
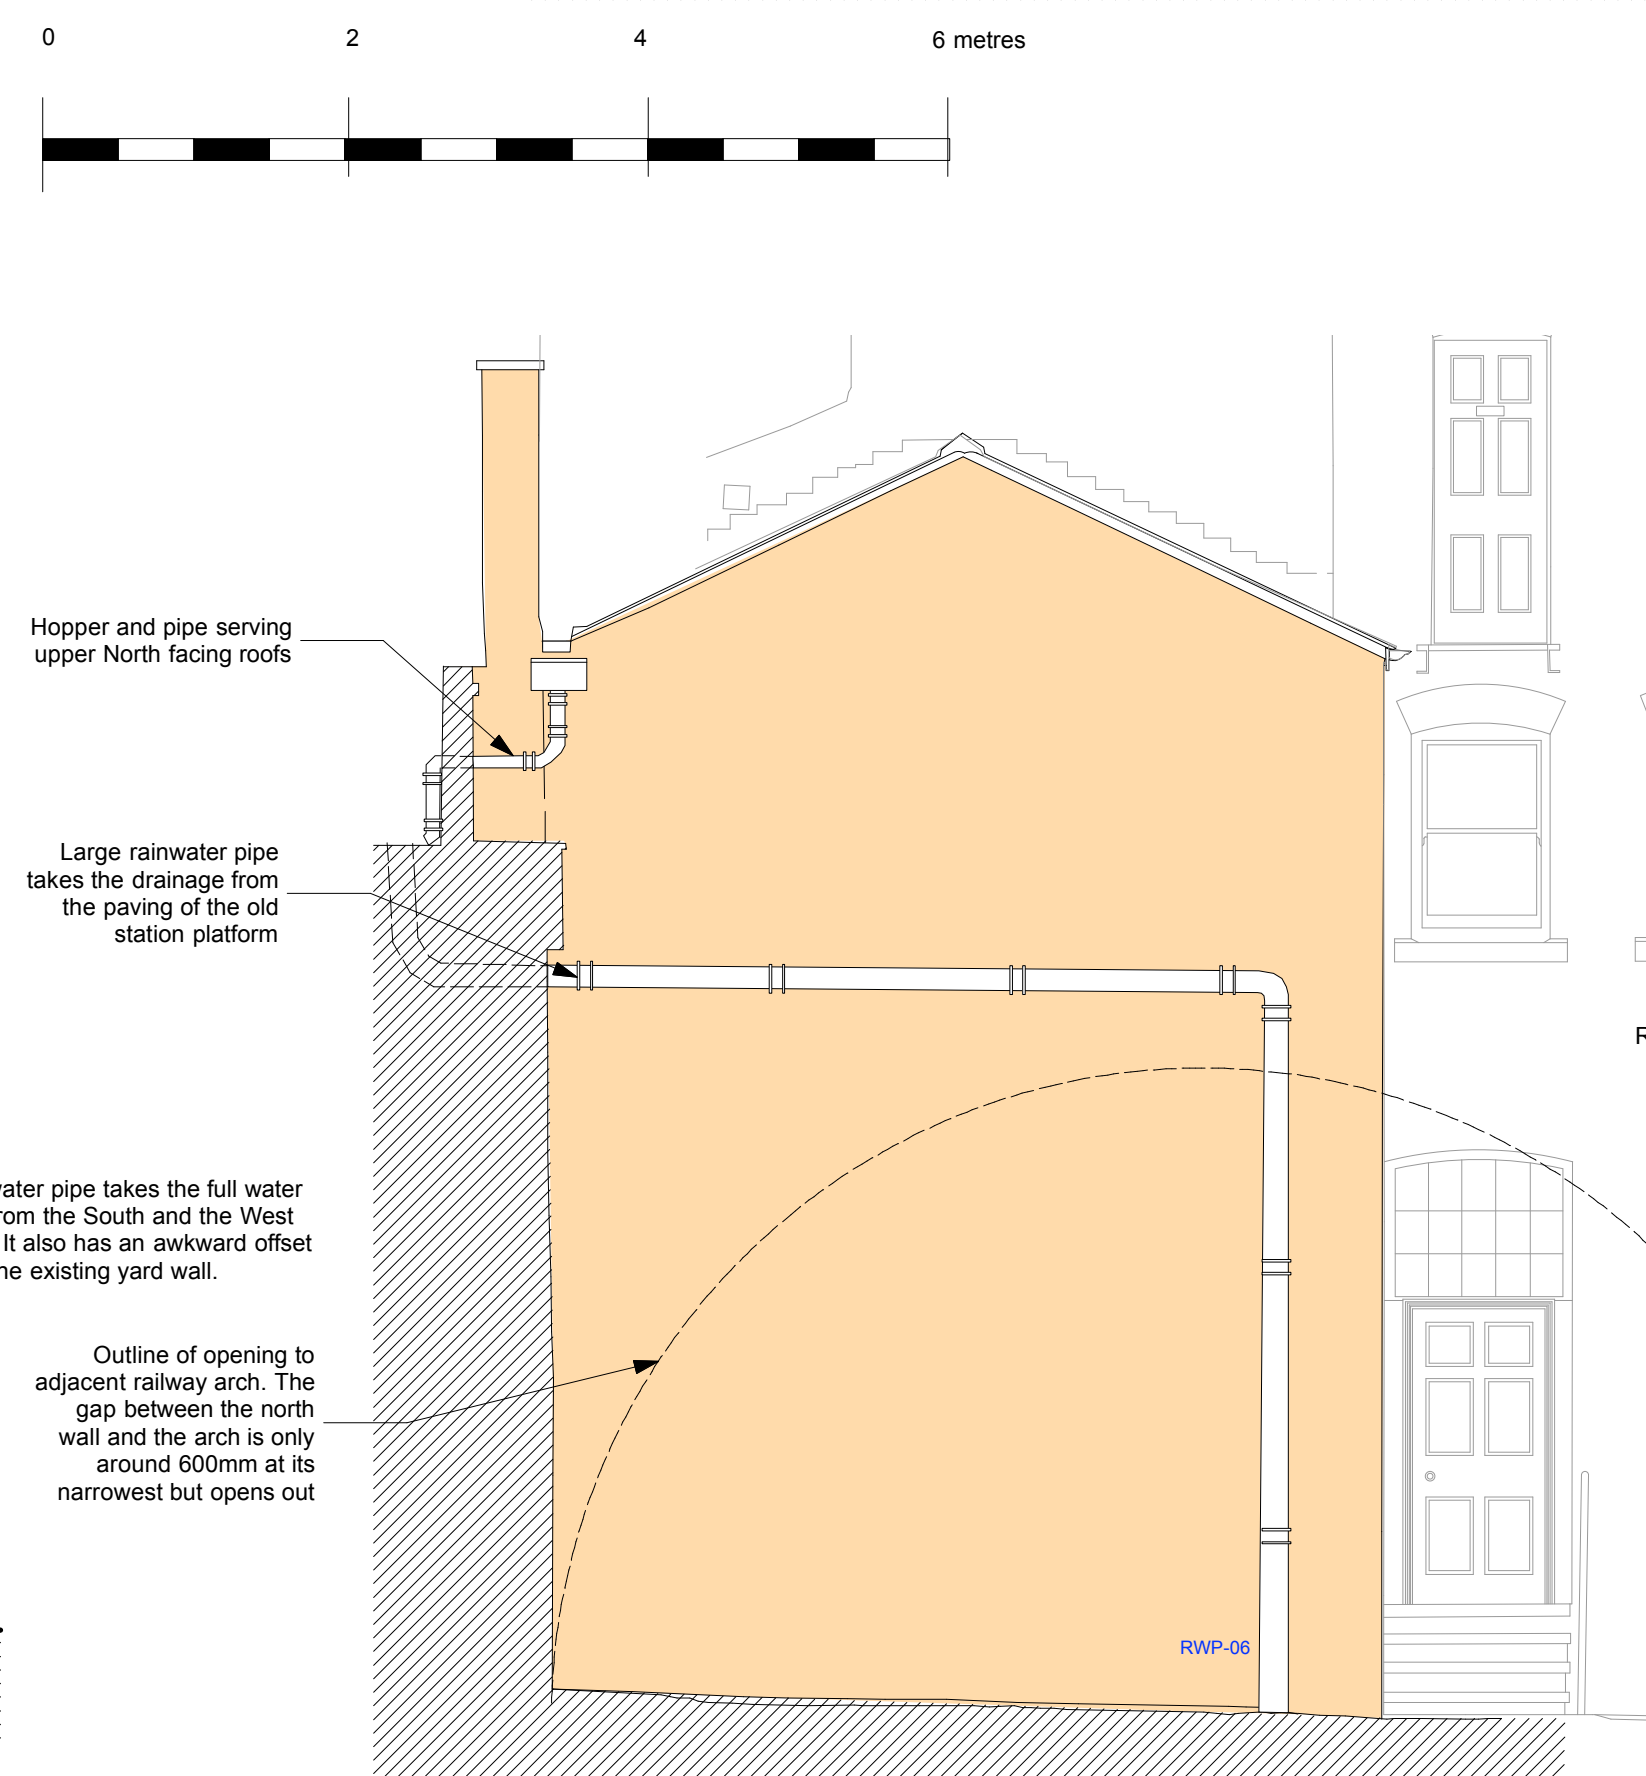


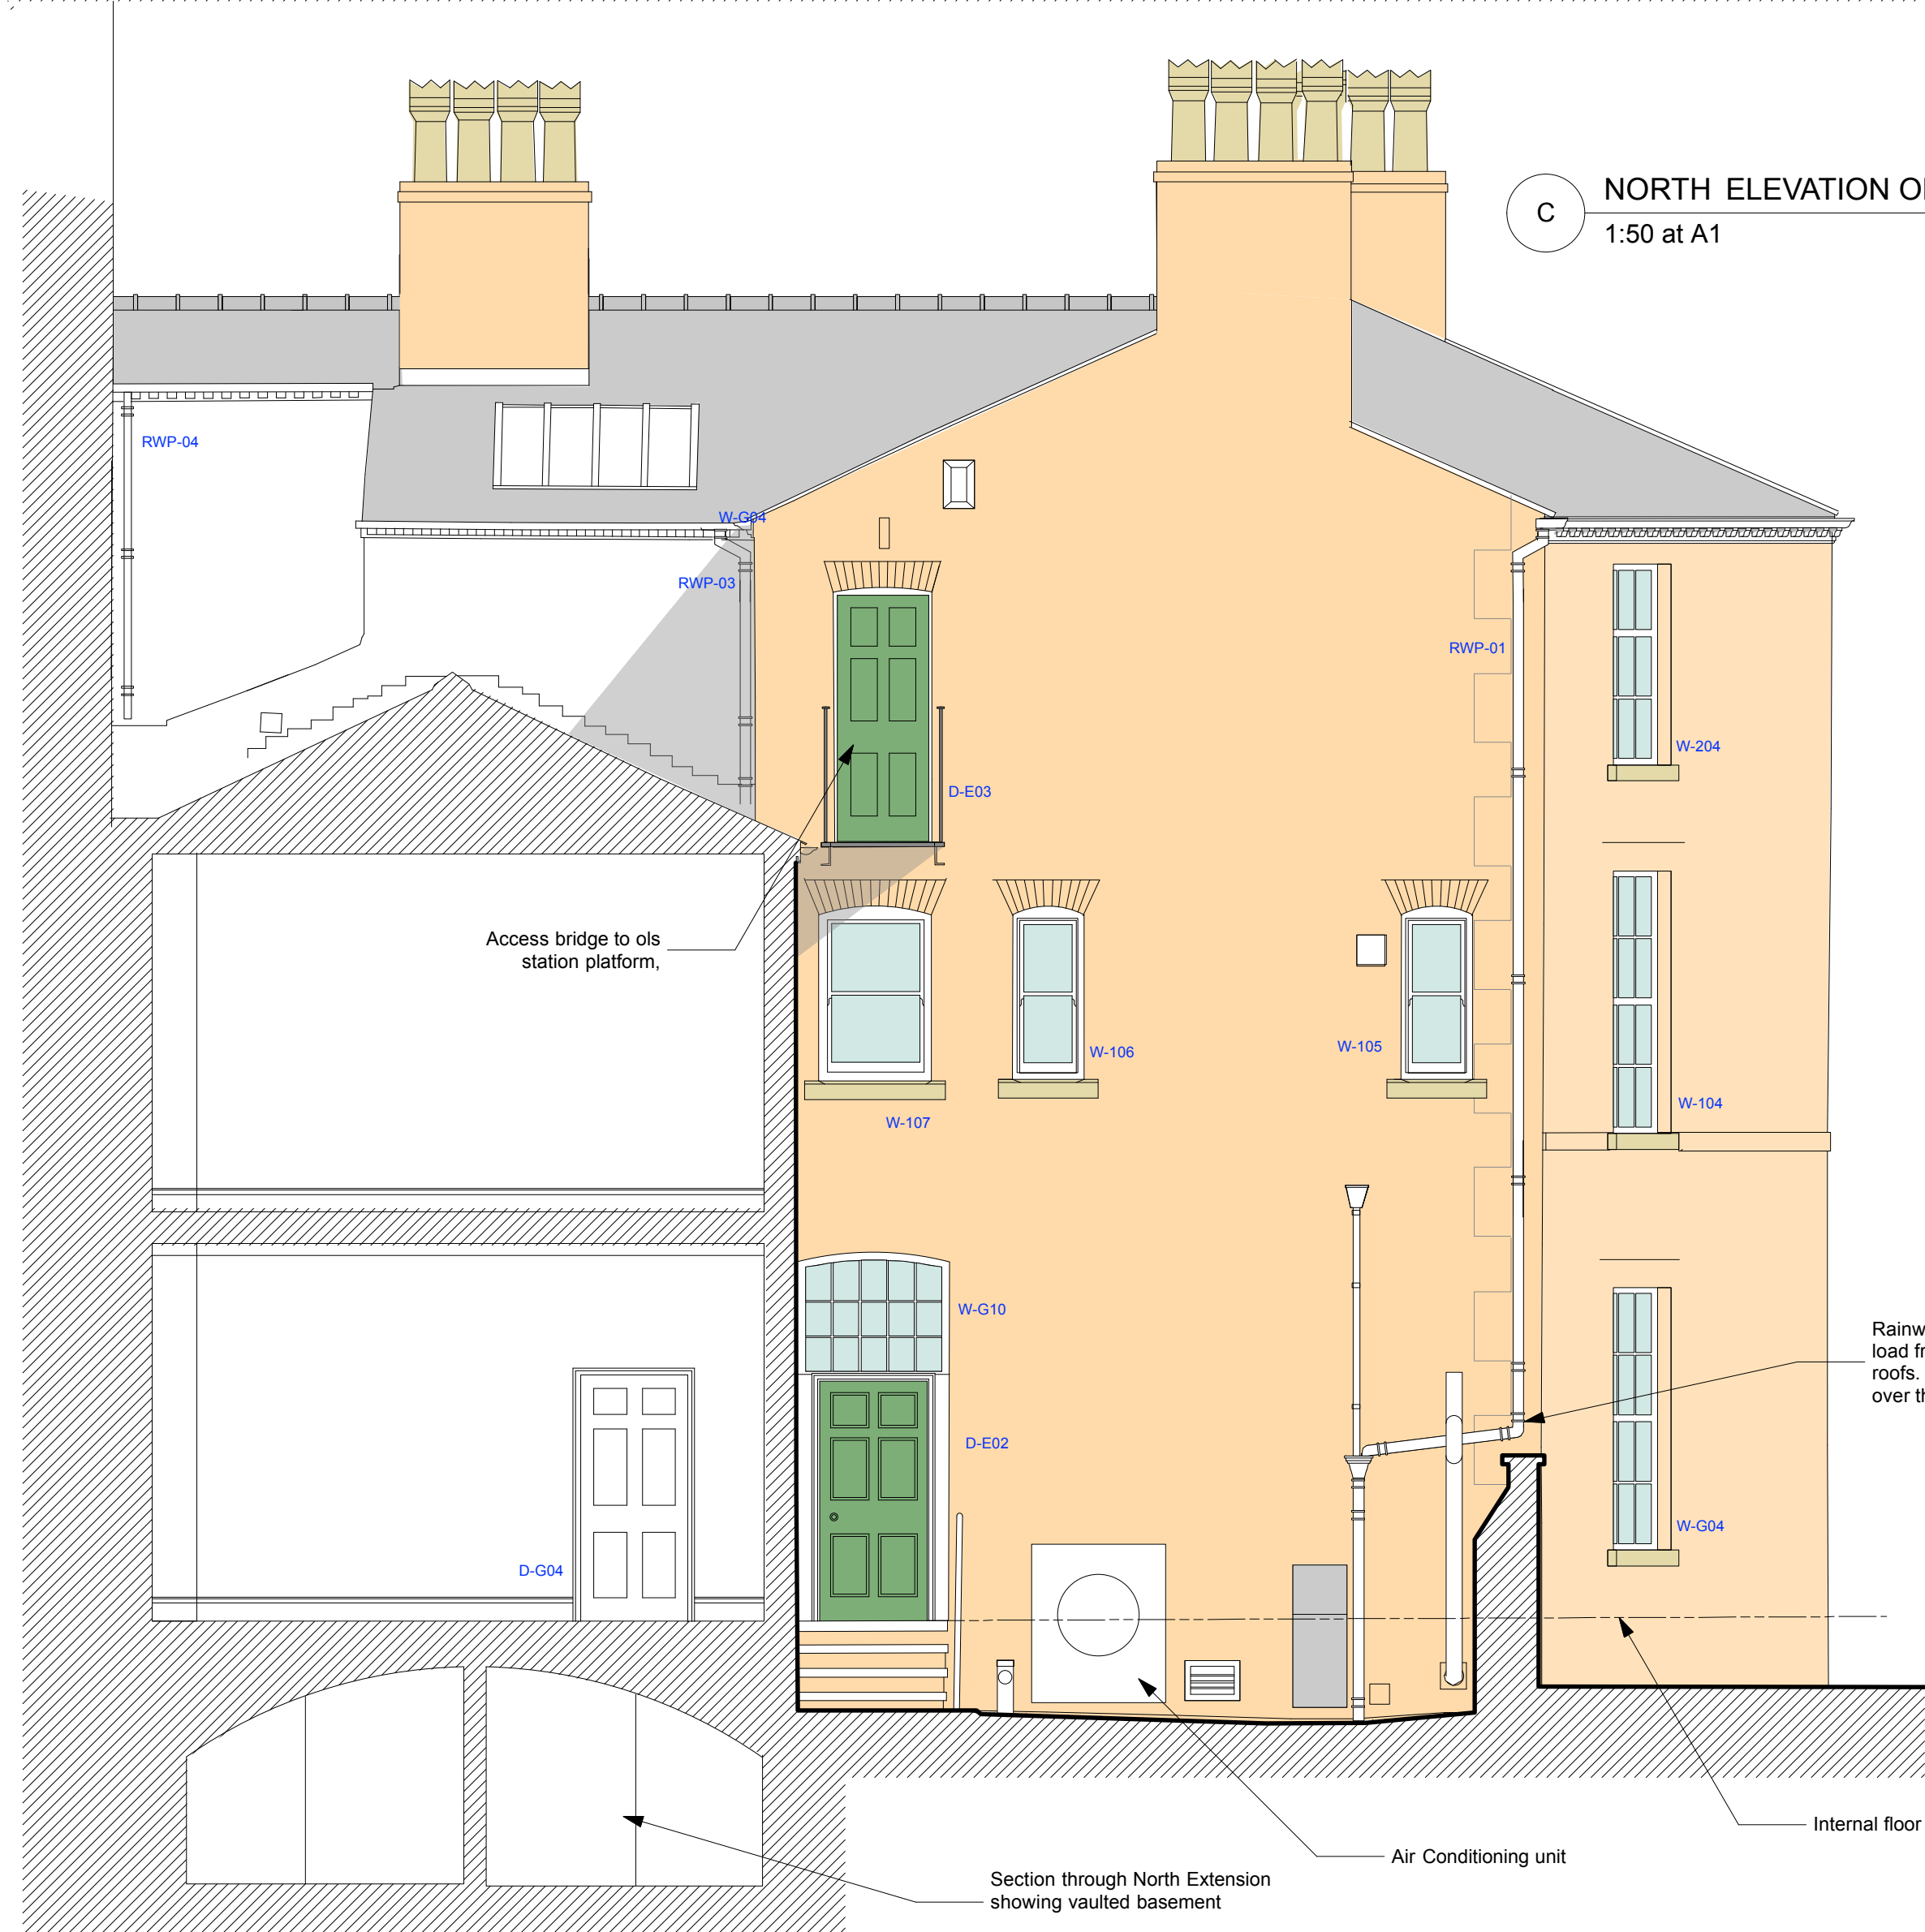

WILES & MAGUIRE
The Danesmead Wing, 33 Fulford Cross, York YO10 4PB
tel. 01904 655447 eml. enquiries@wamarchitects.co.uk

THE OLD STATIONMASTERS HOUSE, MANCHESTER
Redevelopment to form Holiday Accomodation
GA Elevations as Existing
For The Landmark Trust

Scale: 1:50 @ A1 - Date: AUG 2022- By: AW

STAT:01/4112 REVISION:

- DO NOT SCALE FROM THIS DRAWING
- THE CONTRACTOR IS TO CHECK ALL DIMENSIONS ON SITE
- THIS DRAWING IS SUBJECT TO COPYRIGHT