



ELEVATION EXTERNAL PARAPET WALL
(ELEV W1)

1:50

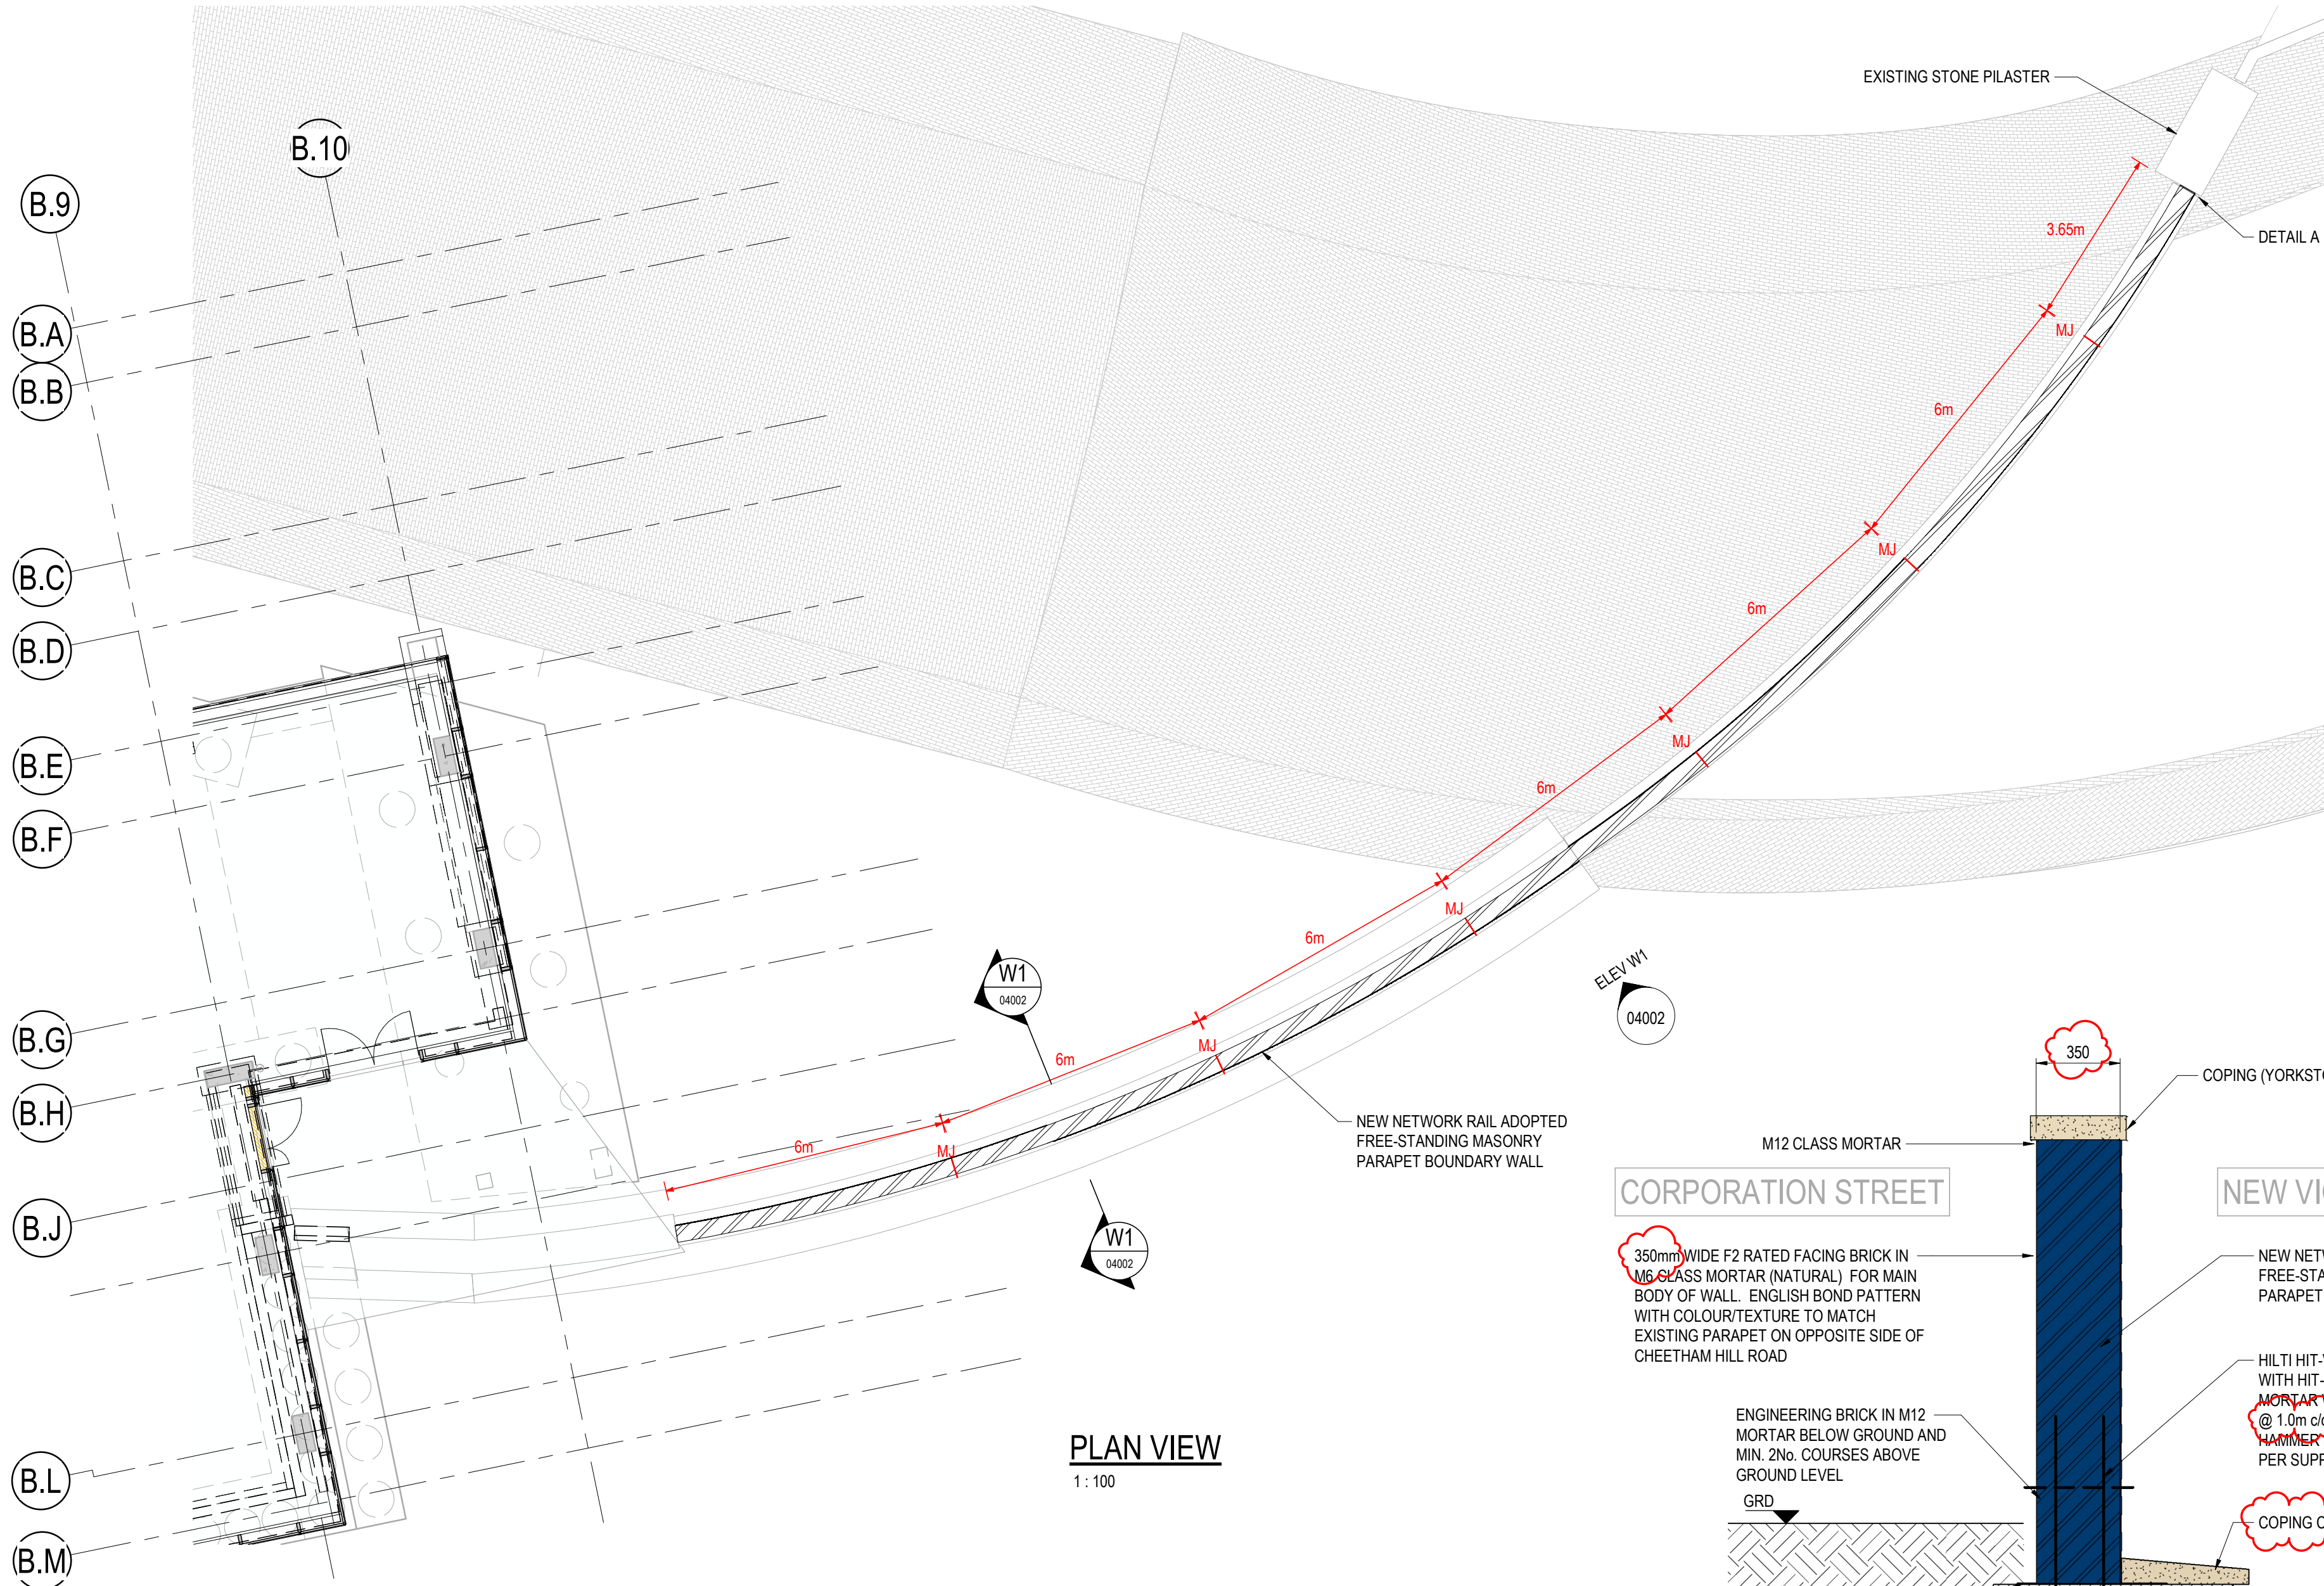


PLAN VIEW

1:100

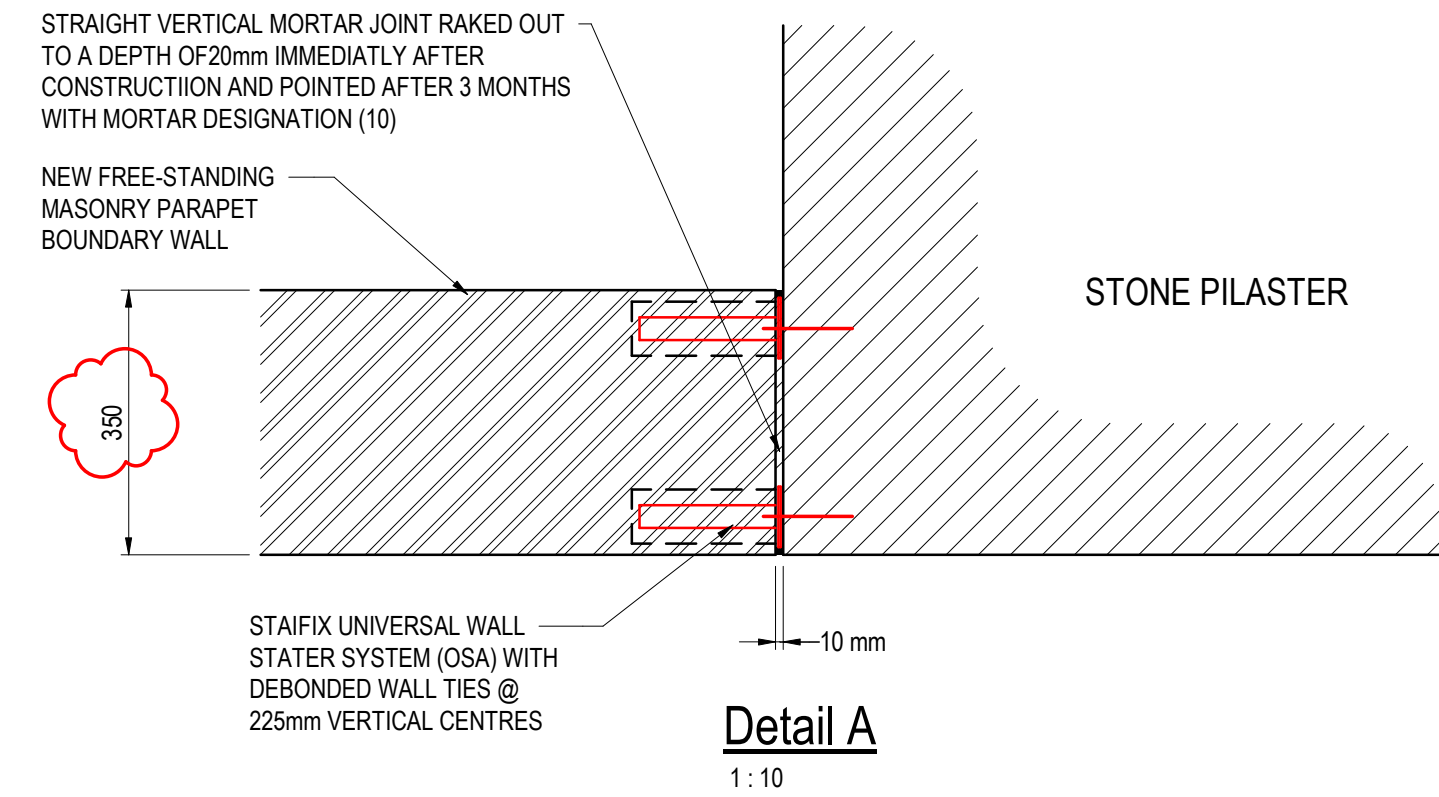


Detail A

1:10

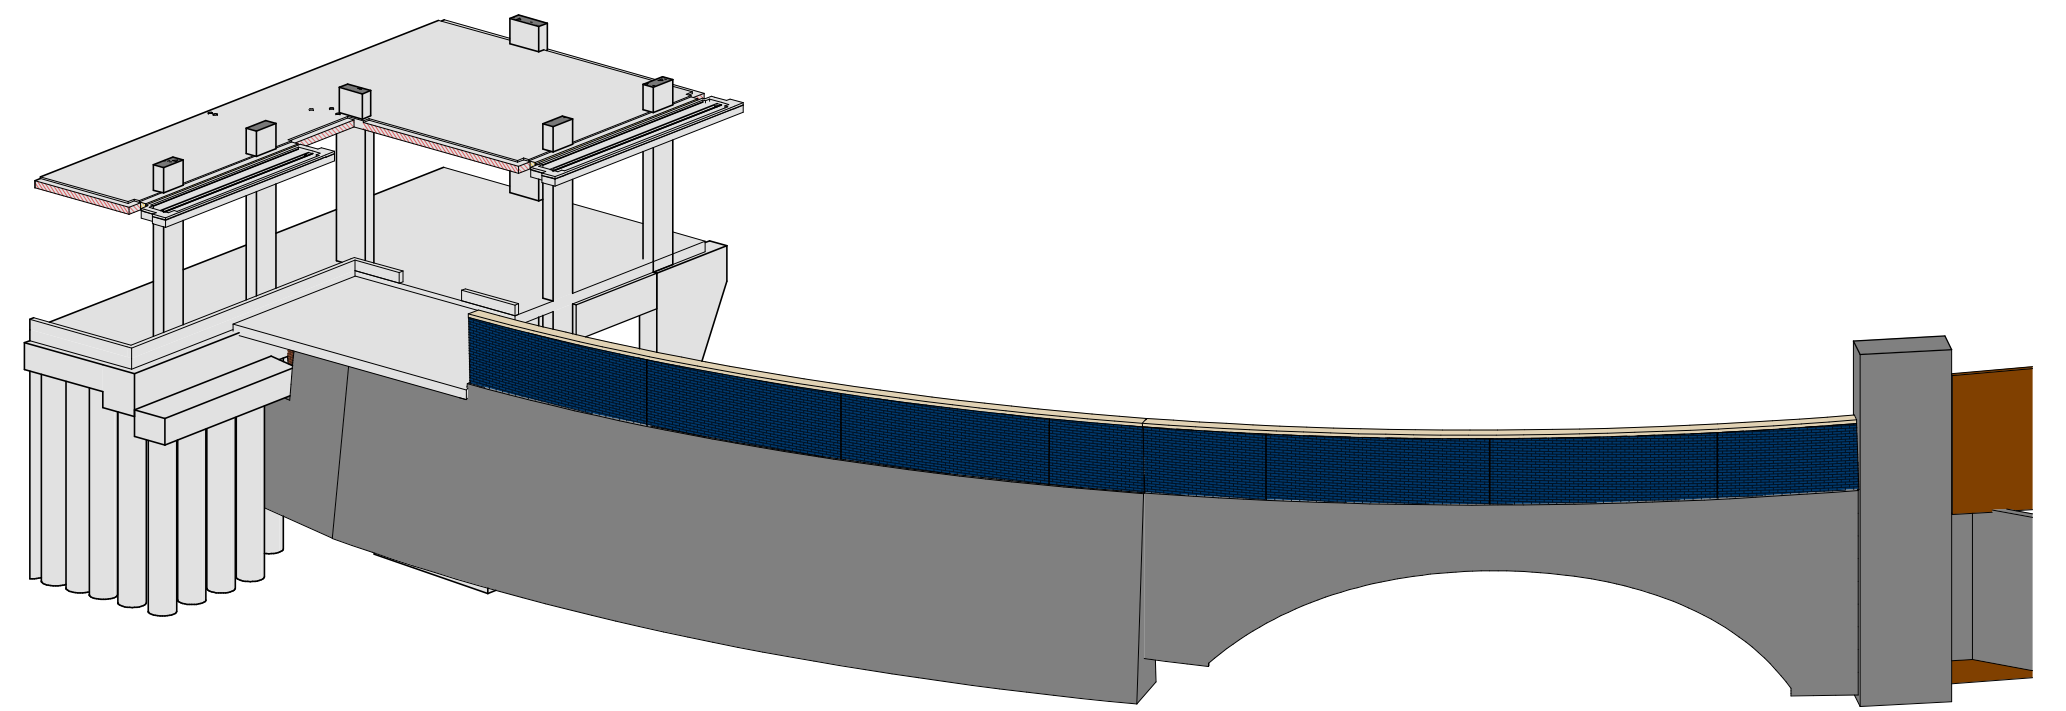

ISOMETRIC EXTERNAL PARAPET WALL

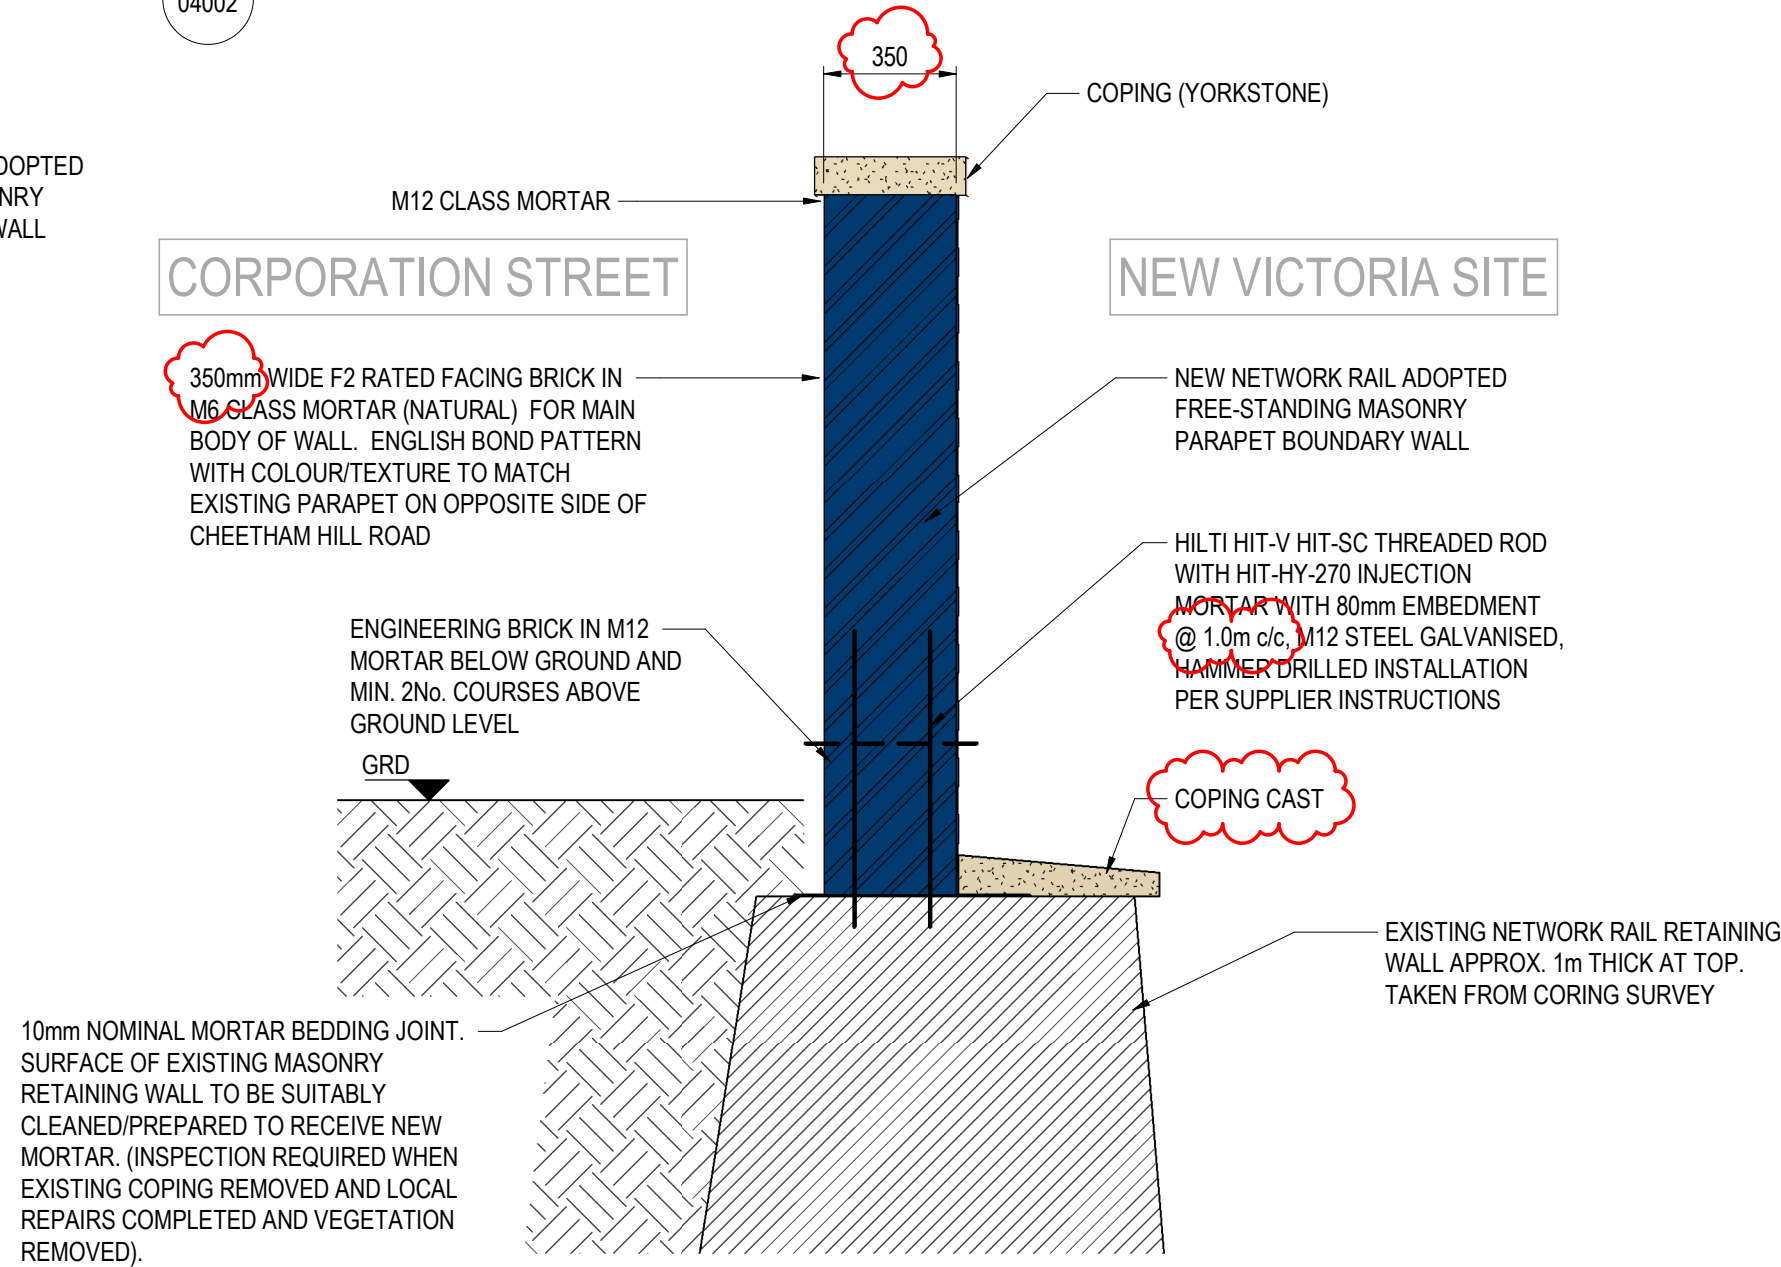

SECTION W1-W1

1:20

C02	25.07.2022	WALL THICKNESS AMENDED			ASJ	DS			
C01	22.02.2022	ISSUED FOR NETWORK RAILAPPROVAL			CW	DS			
REV	DATE	DESCRIPTION			BY	APP			
DRAWING STATUS:									
CONSTRUCTION									
CLIENT:									
VINCI CONSTRUCTION									
ARCHITECT:									
SHEPPARD ROBSON									
PROJECT:									
NEW VICTORIA									
TITLE:									
EXTERNAL PARAPET BOUNDARY WALL									
STATUS:	PROJECT No:	PROJECT	ORIGIN	FUNCT.	SPECIAL	FORM	DISC.	DRAWING No.	REV:
A5	218-209	VIC	-AJP-	02	-ZZ-	DR	S	-04002	C02
SCALE @ A1:		DESIGNED:	DRAWN:	CHECKED:	APPROVED:	DATE:			
1:100/50/25		D. Sinclair	C. Webber	A. Loh	D. Sinclair	January 2022			