


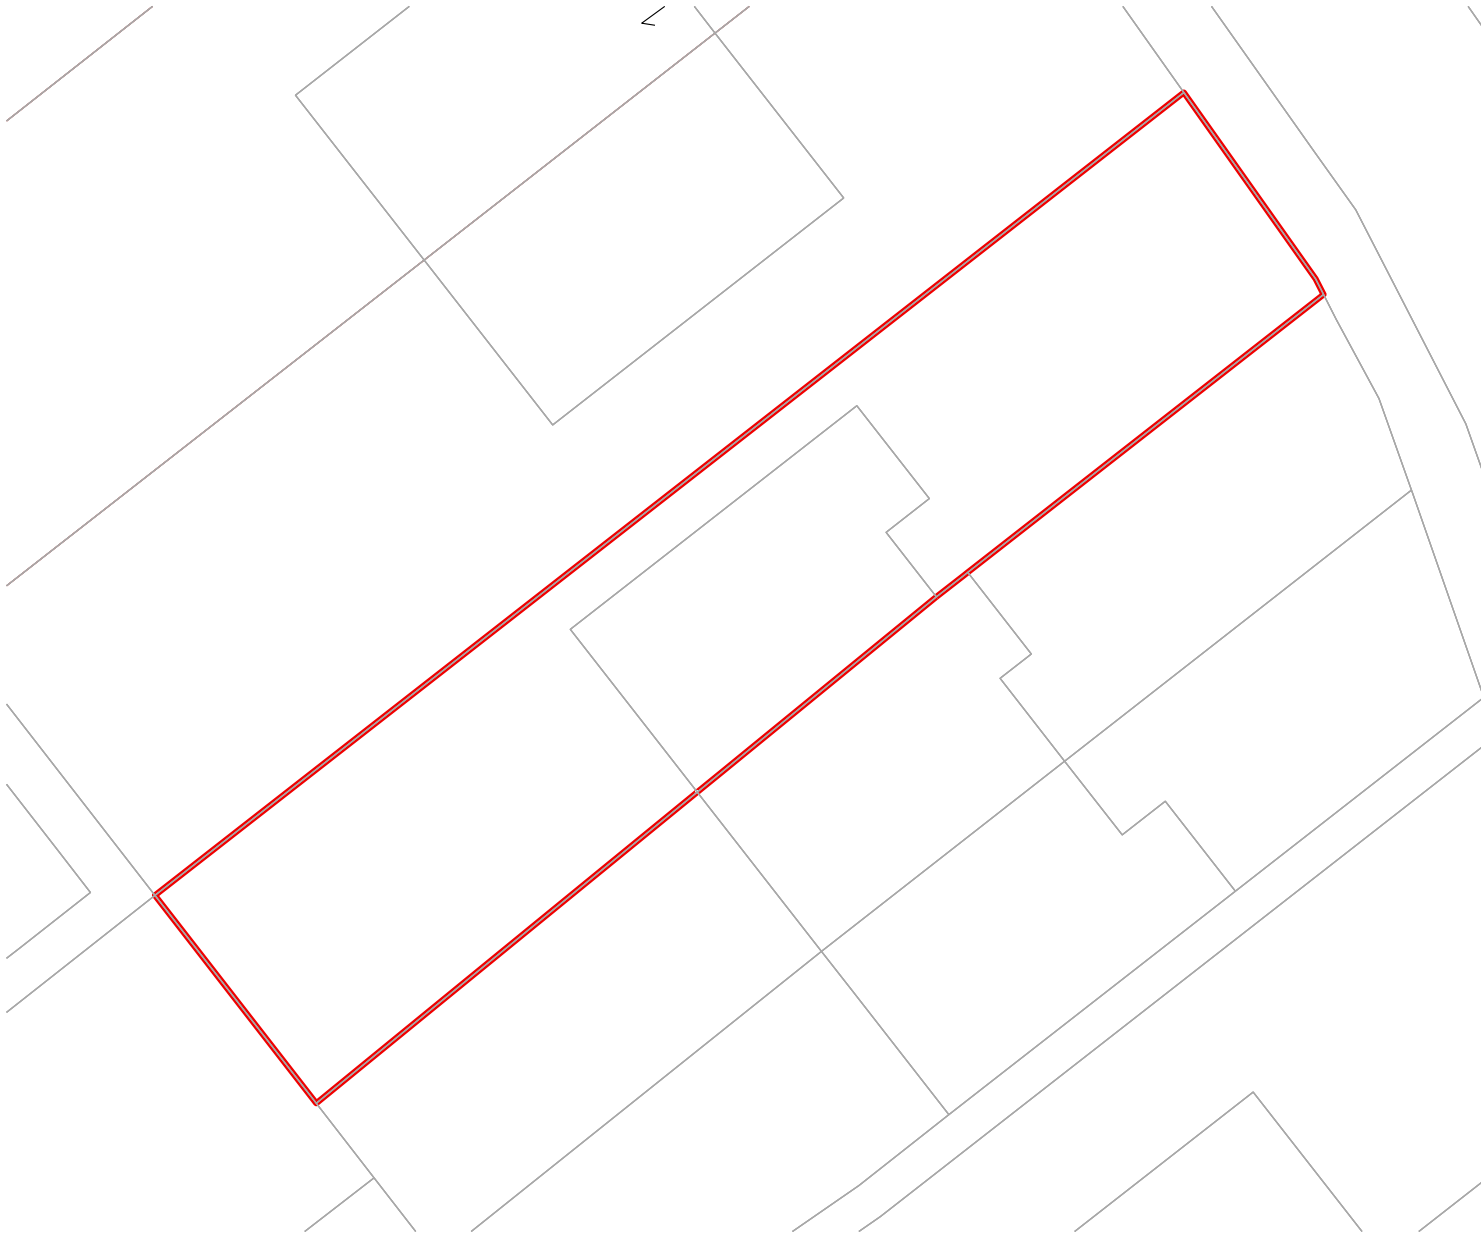

Note:

Refer to title deeds for confirmation of site ownership boundary(s). Checks required to property deeds to clarify if any restrictive covenants, way leaves or other restrictions are present which could restrict construction works

Key

Application Site Boundary 



Scale bar



Project:

20 John Hogan VC Road

Drawing Title:

Block Plan

Scale:

1:200 @A4