


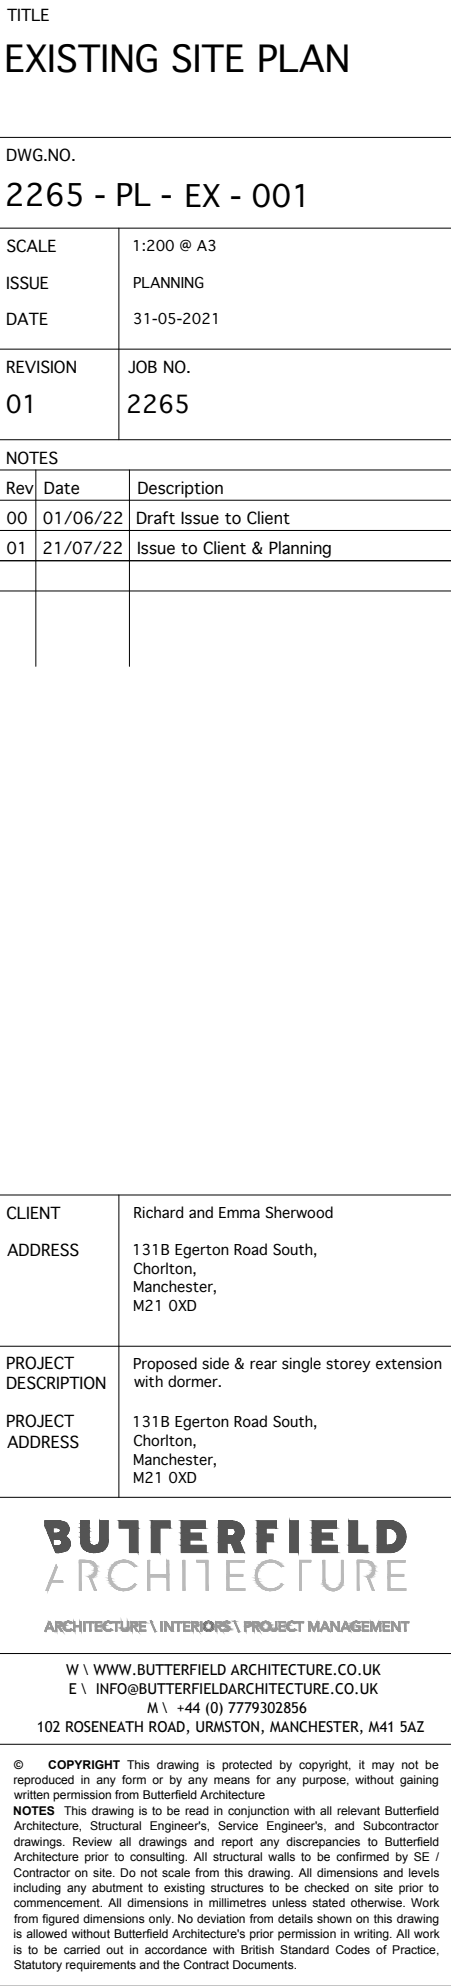

|   |                                                                 |                            |
|---|-----------------------------------------------------------------|----------------------------|
| TITLE   |                                                                 |                            |
| EXISTING SITE PLAN   |                                                                 |                            |
| DWG.NO.   |                                                                 |                            |
| 2265 - PL - EX - 001   |                                                                 |                            |
| SCALE   | 1:200 @ A3                                                      |                            |
| ISSUE   | PLANNING                                                        |                            |
| DATE   | 31-05-2021                                                      |                            |
| REVISION   | JOB NO.                                                         |                            |
| 01   | 2265                                                            |                            |
| NOTES   |                                                                 |                            |
| Rev   | Date                                                            | Description                |
| 00   | 01/06/22                                                        | Draft Issue to Client      |
| 01   | 21/07/22                                                        | Issue to Client & Planning |
|   |                                                                 |                            |
|   |                                                                 |                            |
| CLIENT   | Richard and Emma Sherwood                                       |                            |
| ADDRESS   | 131B Egerton Road South,<br>Chorlton,<br>Manchester,<br>M21 0XD |                            |
| PROJECT DESCRIPTION   | Proposed side & rear single storey extension<br>with dormer.    |                            |
| PROJECT ADDRESS   | 131B Egerton Road South,<br>Chorlton,<br>Manchester,<br>M21 0XD |                            |
| <div>BUTTERFIELD<br/>ARCHITECTURE<br/><small>ARCHITECTURE \ INTERIORS \ PROJECT MANAGEMENT</small></div>   |                                                                 |                            |
| W \ WWW.BUTTERFIELD ARCHITECTURE.CO.UK<br>E \ INFO@BUTTERFIELDARCHITECTURE.CO.UK<br>M \ +44 (0) 7779302856<br>102 ROSENEATH ROAD, URMSTON, MANCHESTER, M41 5AZ   |                                                                 |                            |
| © COPYRIGHT This drawing is protected by copyright, it may not be reproduced in any form or by any means for any purpose, without gaining written permission from Butterfield Architecture   |                                                                 |                            |
| NOTES This drawing is to be read in conjunction with all relevant Butterfield Architecture, Structural Engineer's, Service Engineer's, and Subcontractor drawings. Review all drawings and report any discrepancies to Butterfield Architecture prior to consulting. All structural walls to be confirmed by SE / Contractor on site. Do not scale from this drawing. All dimensions and levels including any abutment to existing structures to be checked on site prior to commencement. All dimensions in millimetres unless stated otherwise. Work from figured dimensions only. No deviation from details shown on this drawing is allowed without Butterfield Architecture's prior permission in writing. All work is to be carried out in accordance with British Standard Codes of Practice, Statutory requirements and the Contract Documents. |                                                                 |                            |