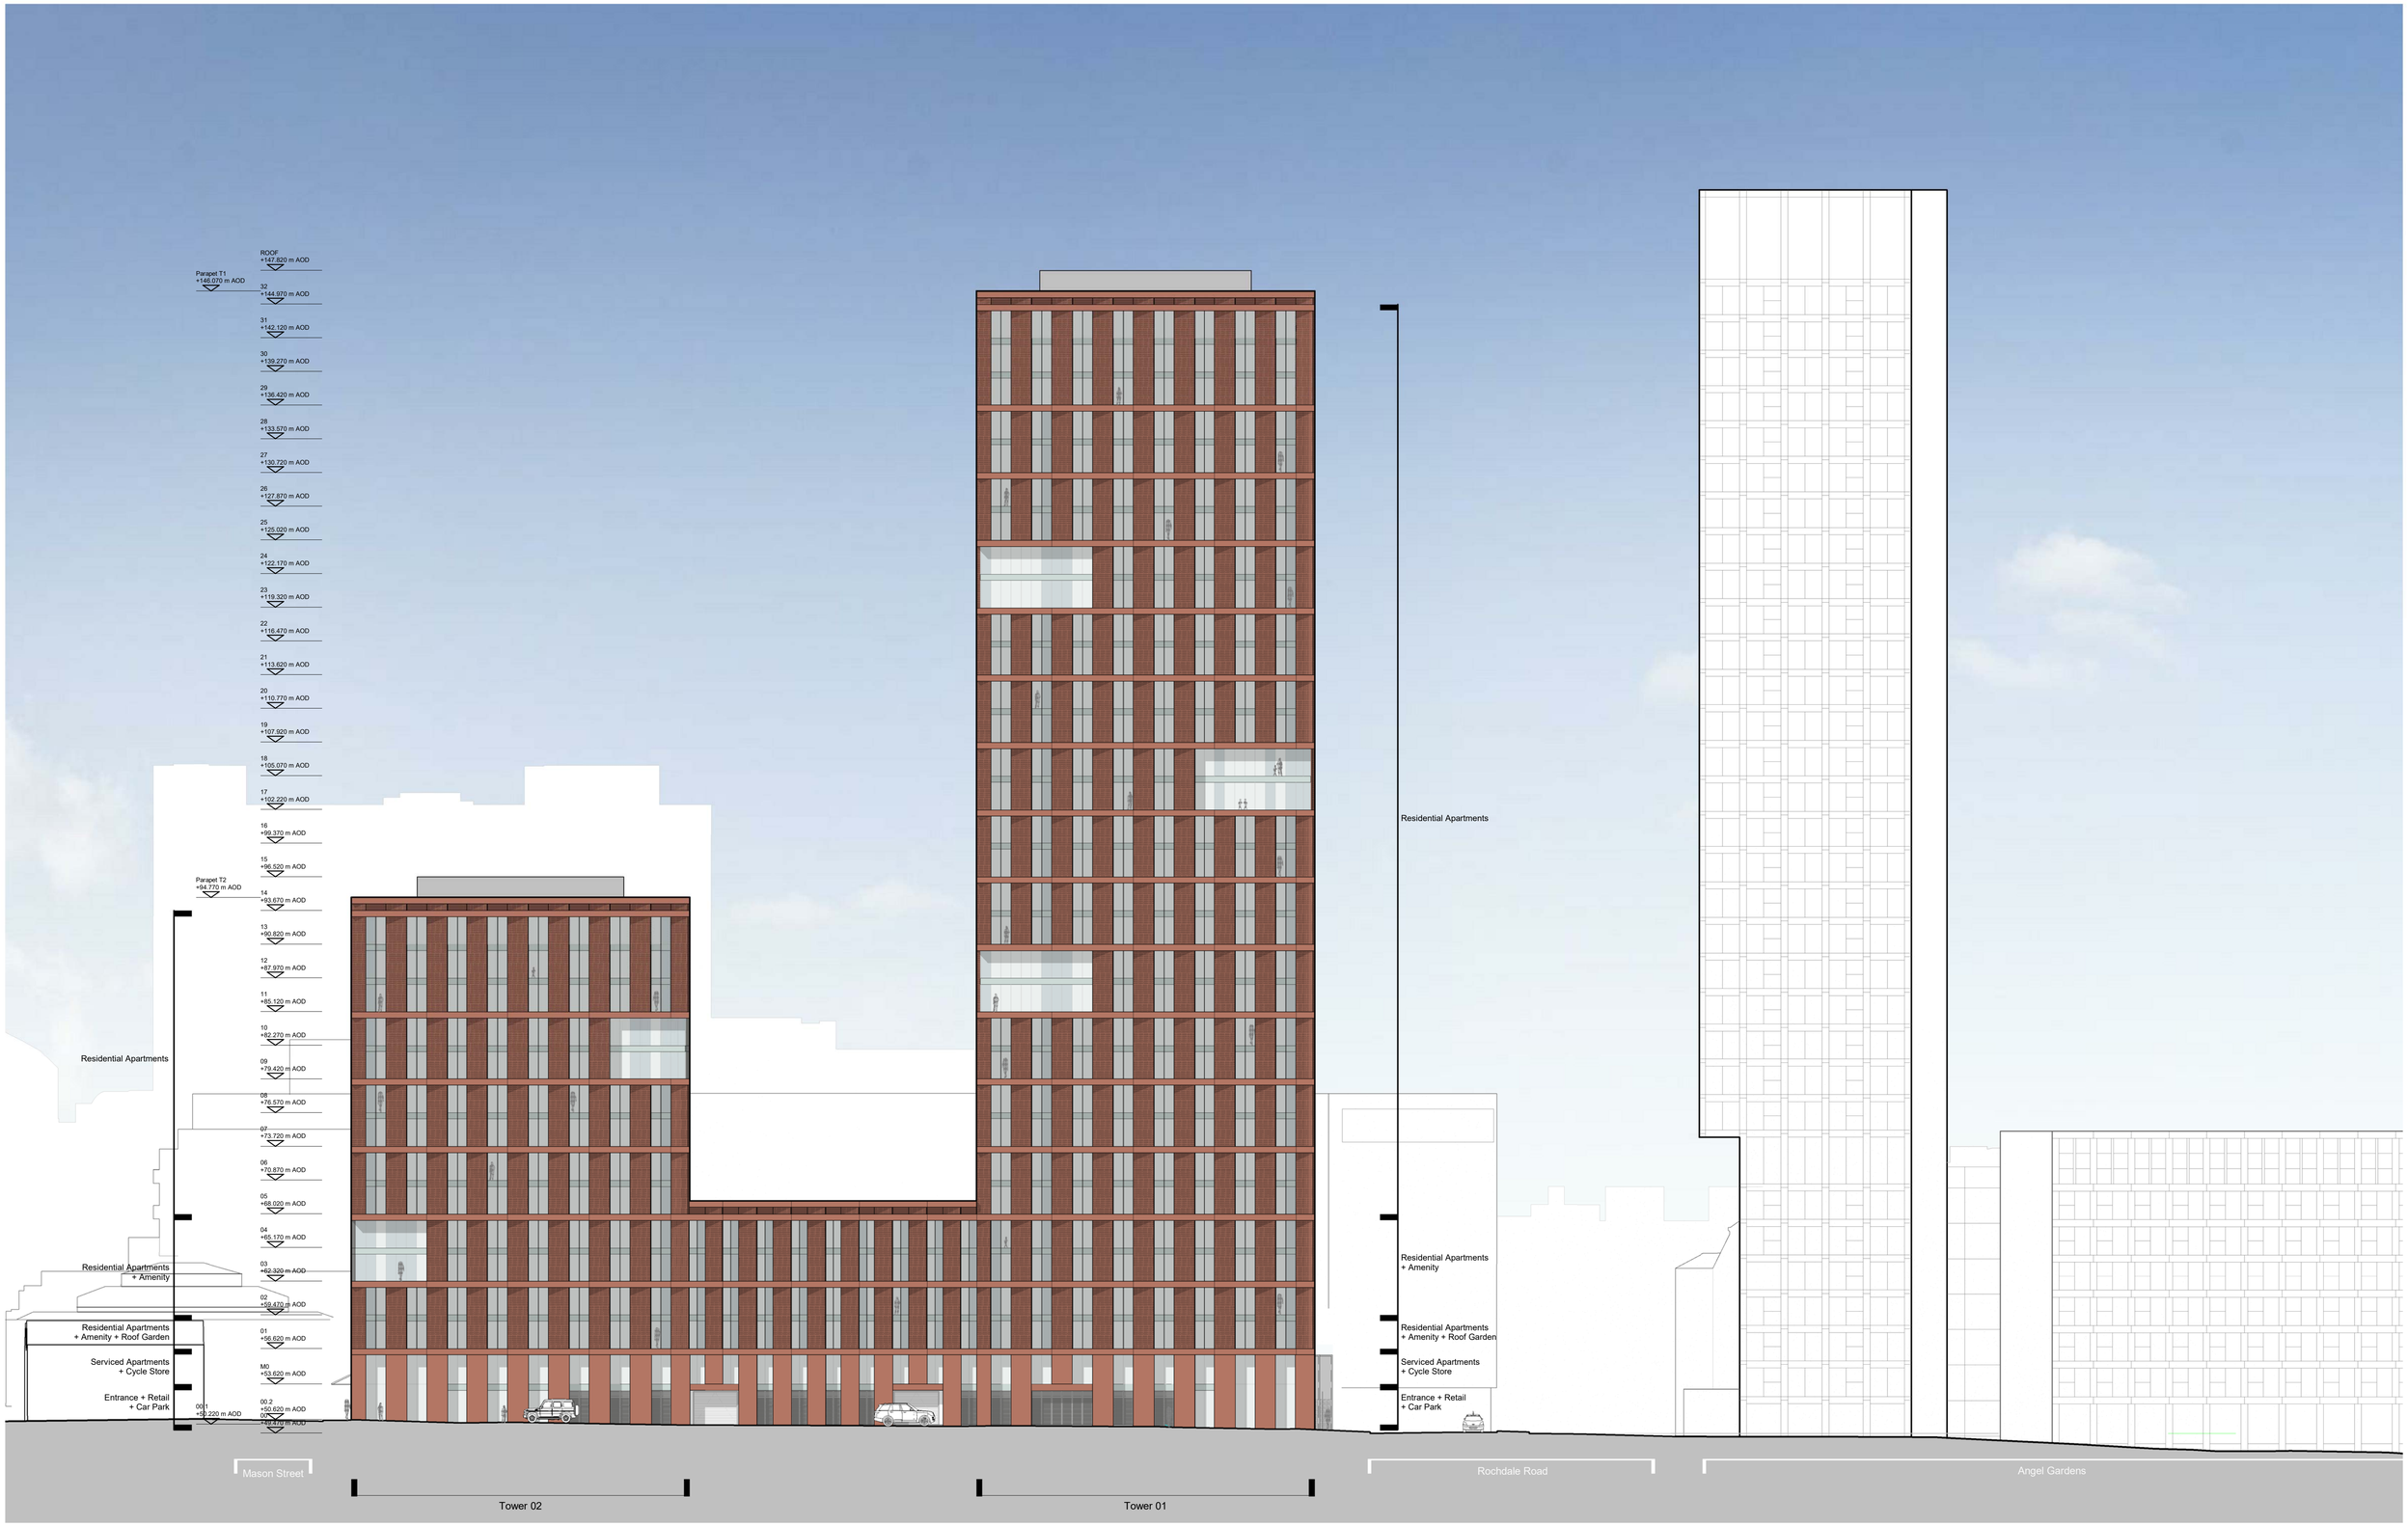

This drawing is copyright
Do not scale off dimensions.

All dimensions to be checked on site by contractor.

Contractor to report any dimensional discrepancies, errors or omissions prior to commencing on site.

Scale Bar 1:250 @ A1

0.5 1 2 5 10m

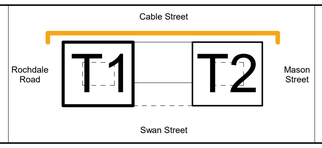

Rev	Date	Description
00	2018-07-06	Planning Application Drawing Set
01	2018-07-25	Updated landscaping proposals
02	2018-12-17	Additional storey per tower and level 03_04 layout amendments

Project Title
Swan House
2 Rochdale Road
Manchester

Status
Planning Issue

Drawing Title
General Arrangement Elevation
North
Cable Street

Job No	Scale	Date
10133	1 : 250@ A1 (1:500 @ A3)	Jun 2018

SHP Drawing Code: 10133-Z1-EN-EL-A-B5D8-G200-0001 (Project Zone Level Type Role Num)
Revision: 02

simpsonhaugh
Manchester +44 (0)161 835 2345
London +44 (0)20 7549 4000

© SimpsonHaugh and Partners 2017