




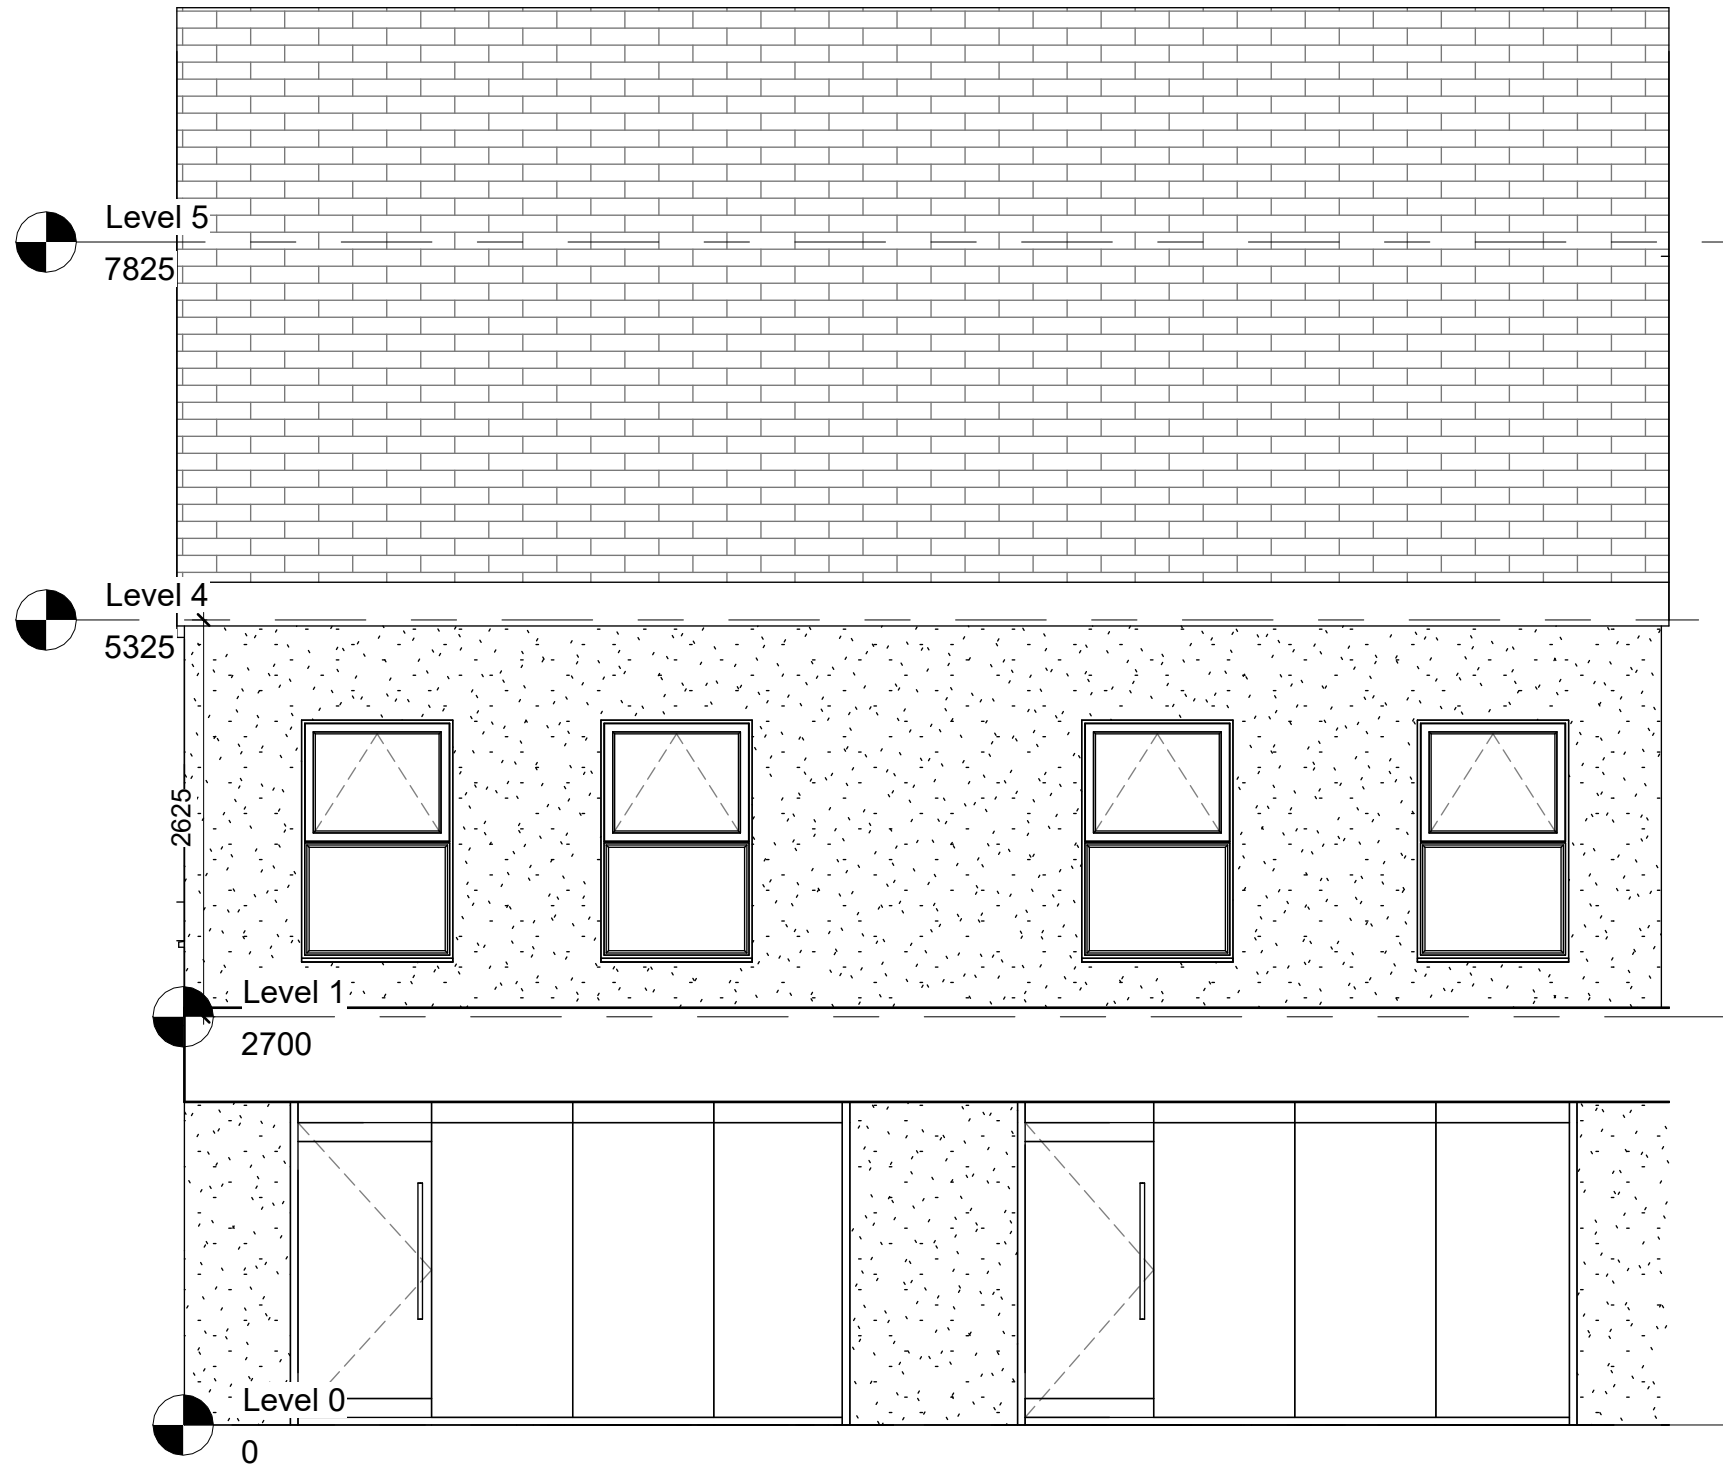

5 EXISTING North
1 : 50

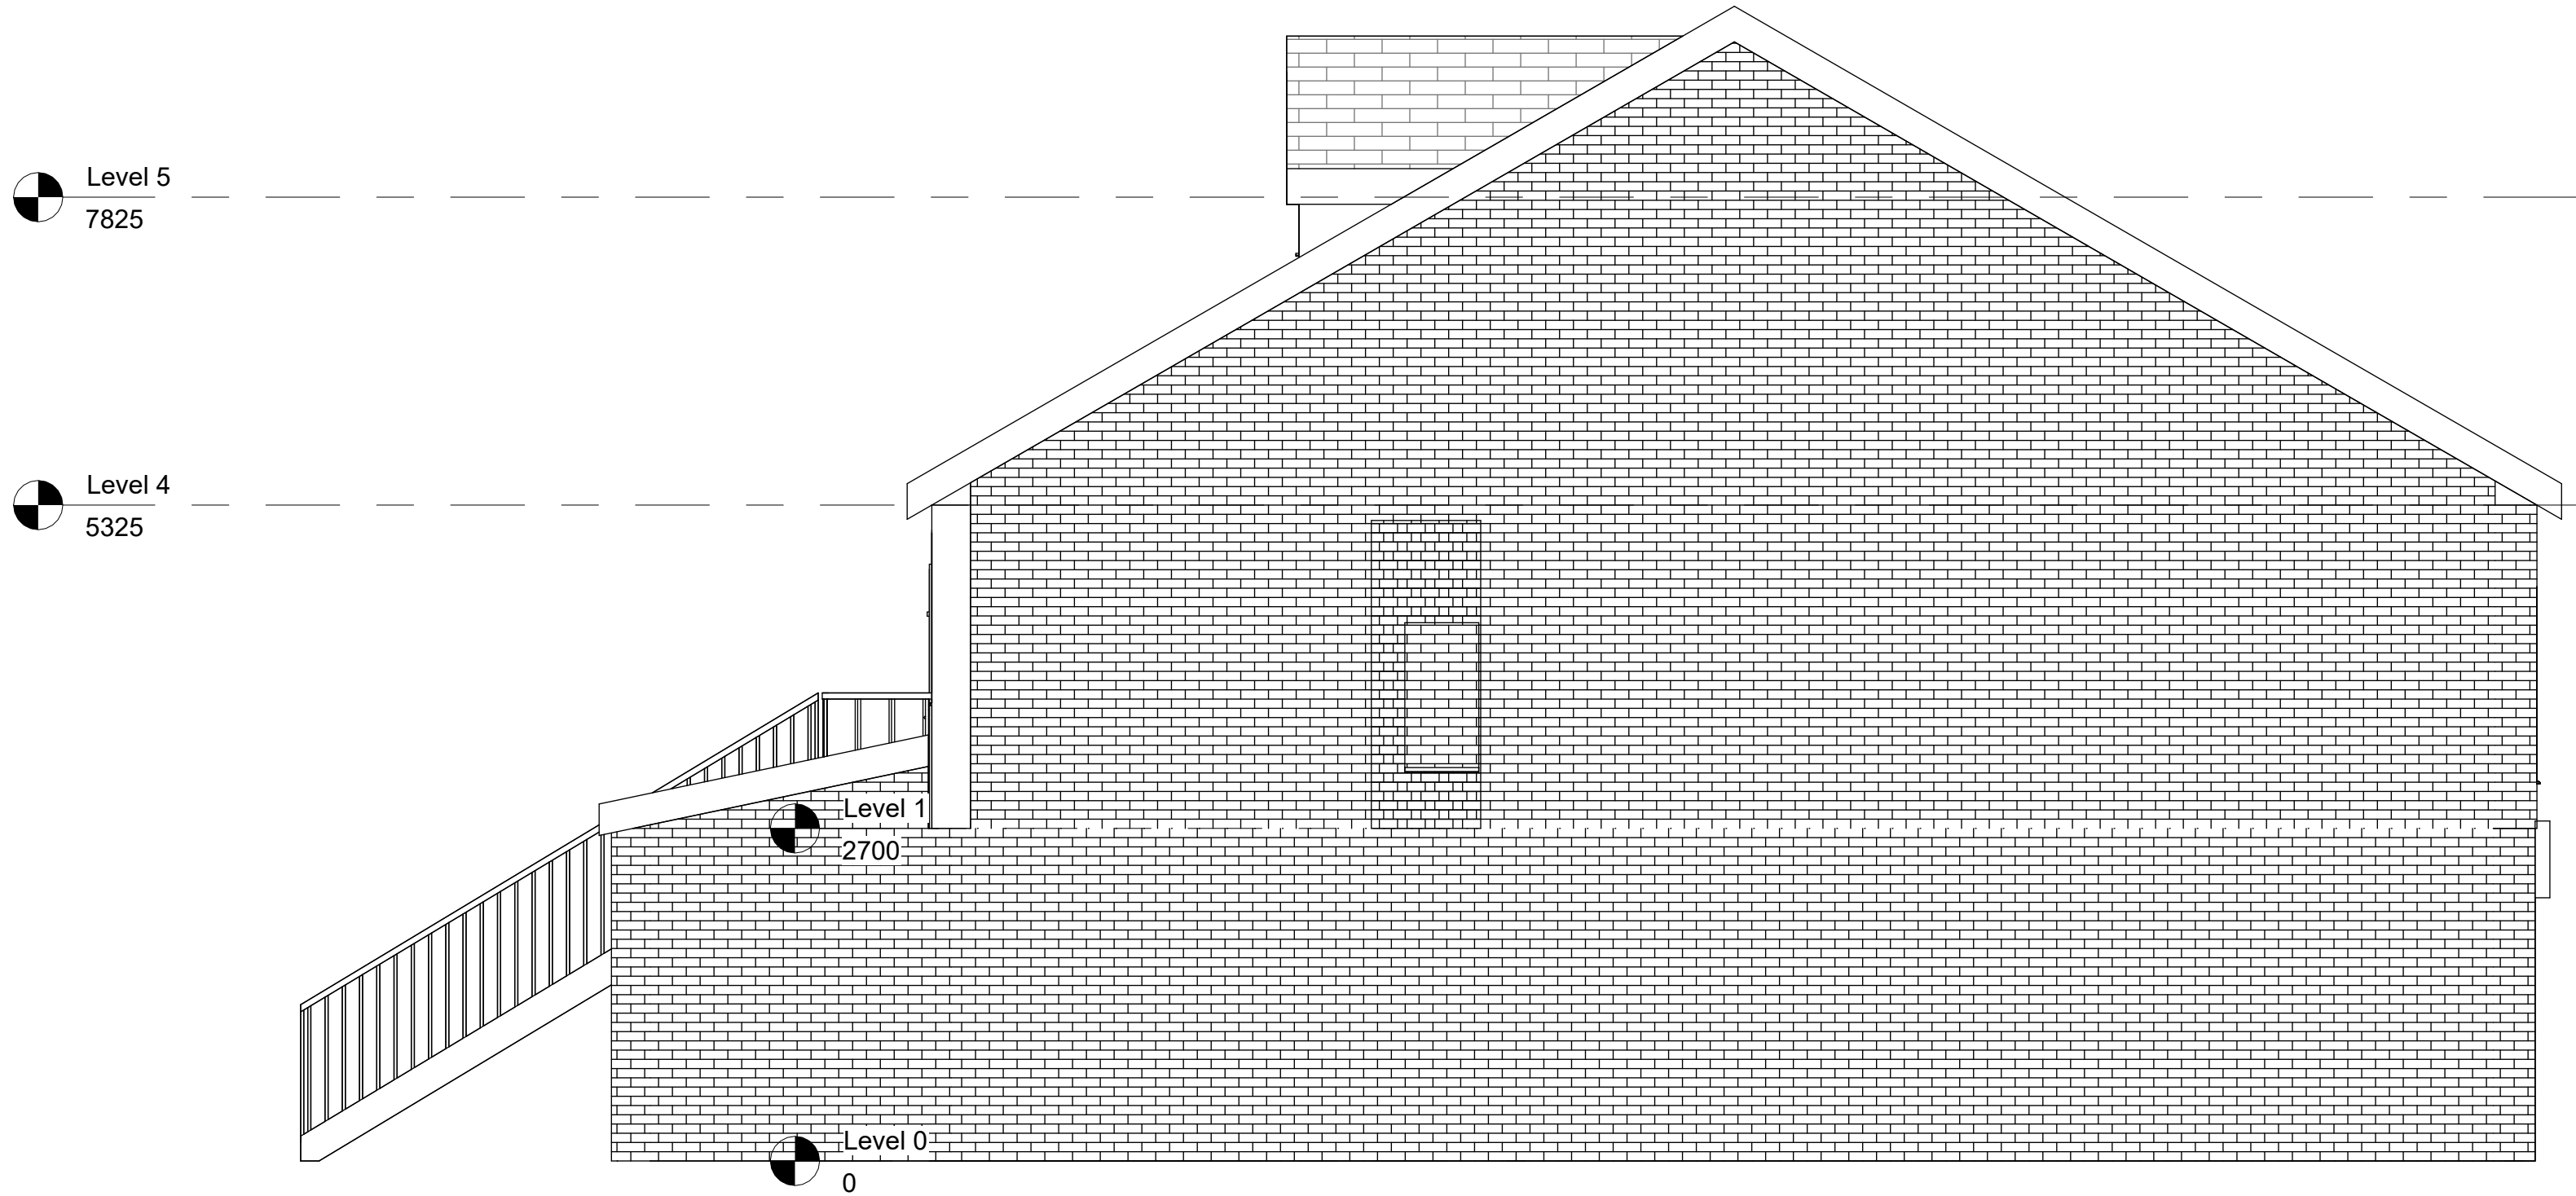

3 EXISTING East
1 : 50

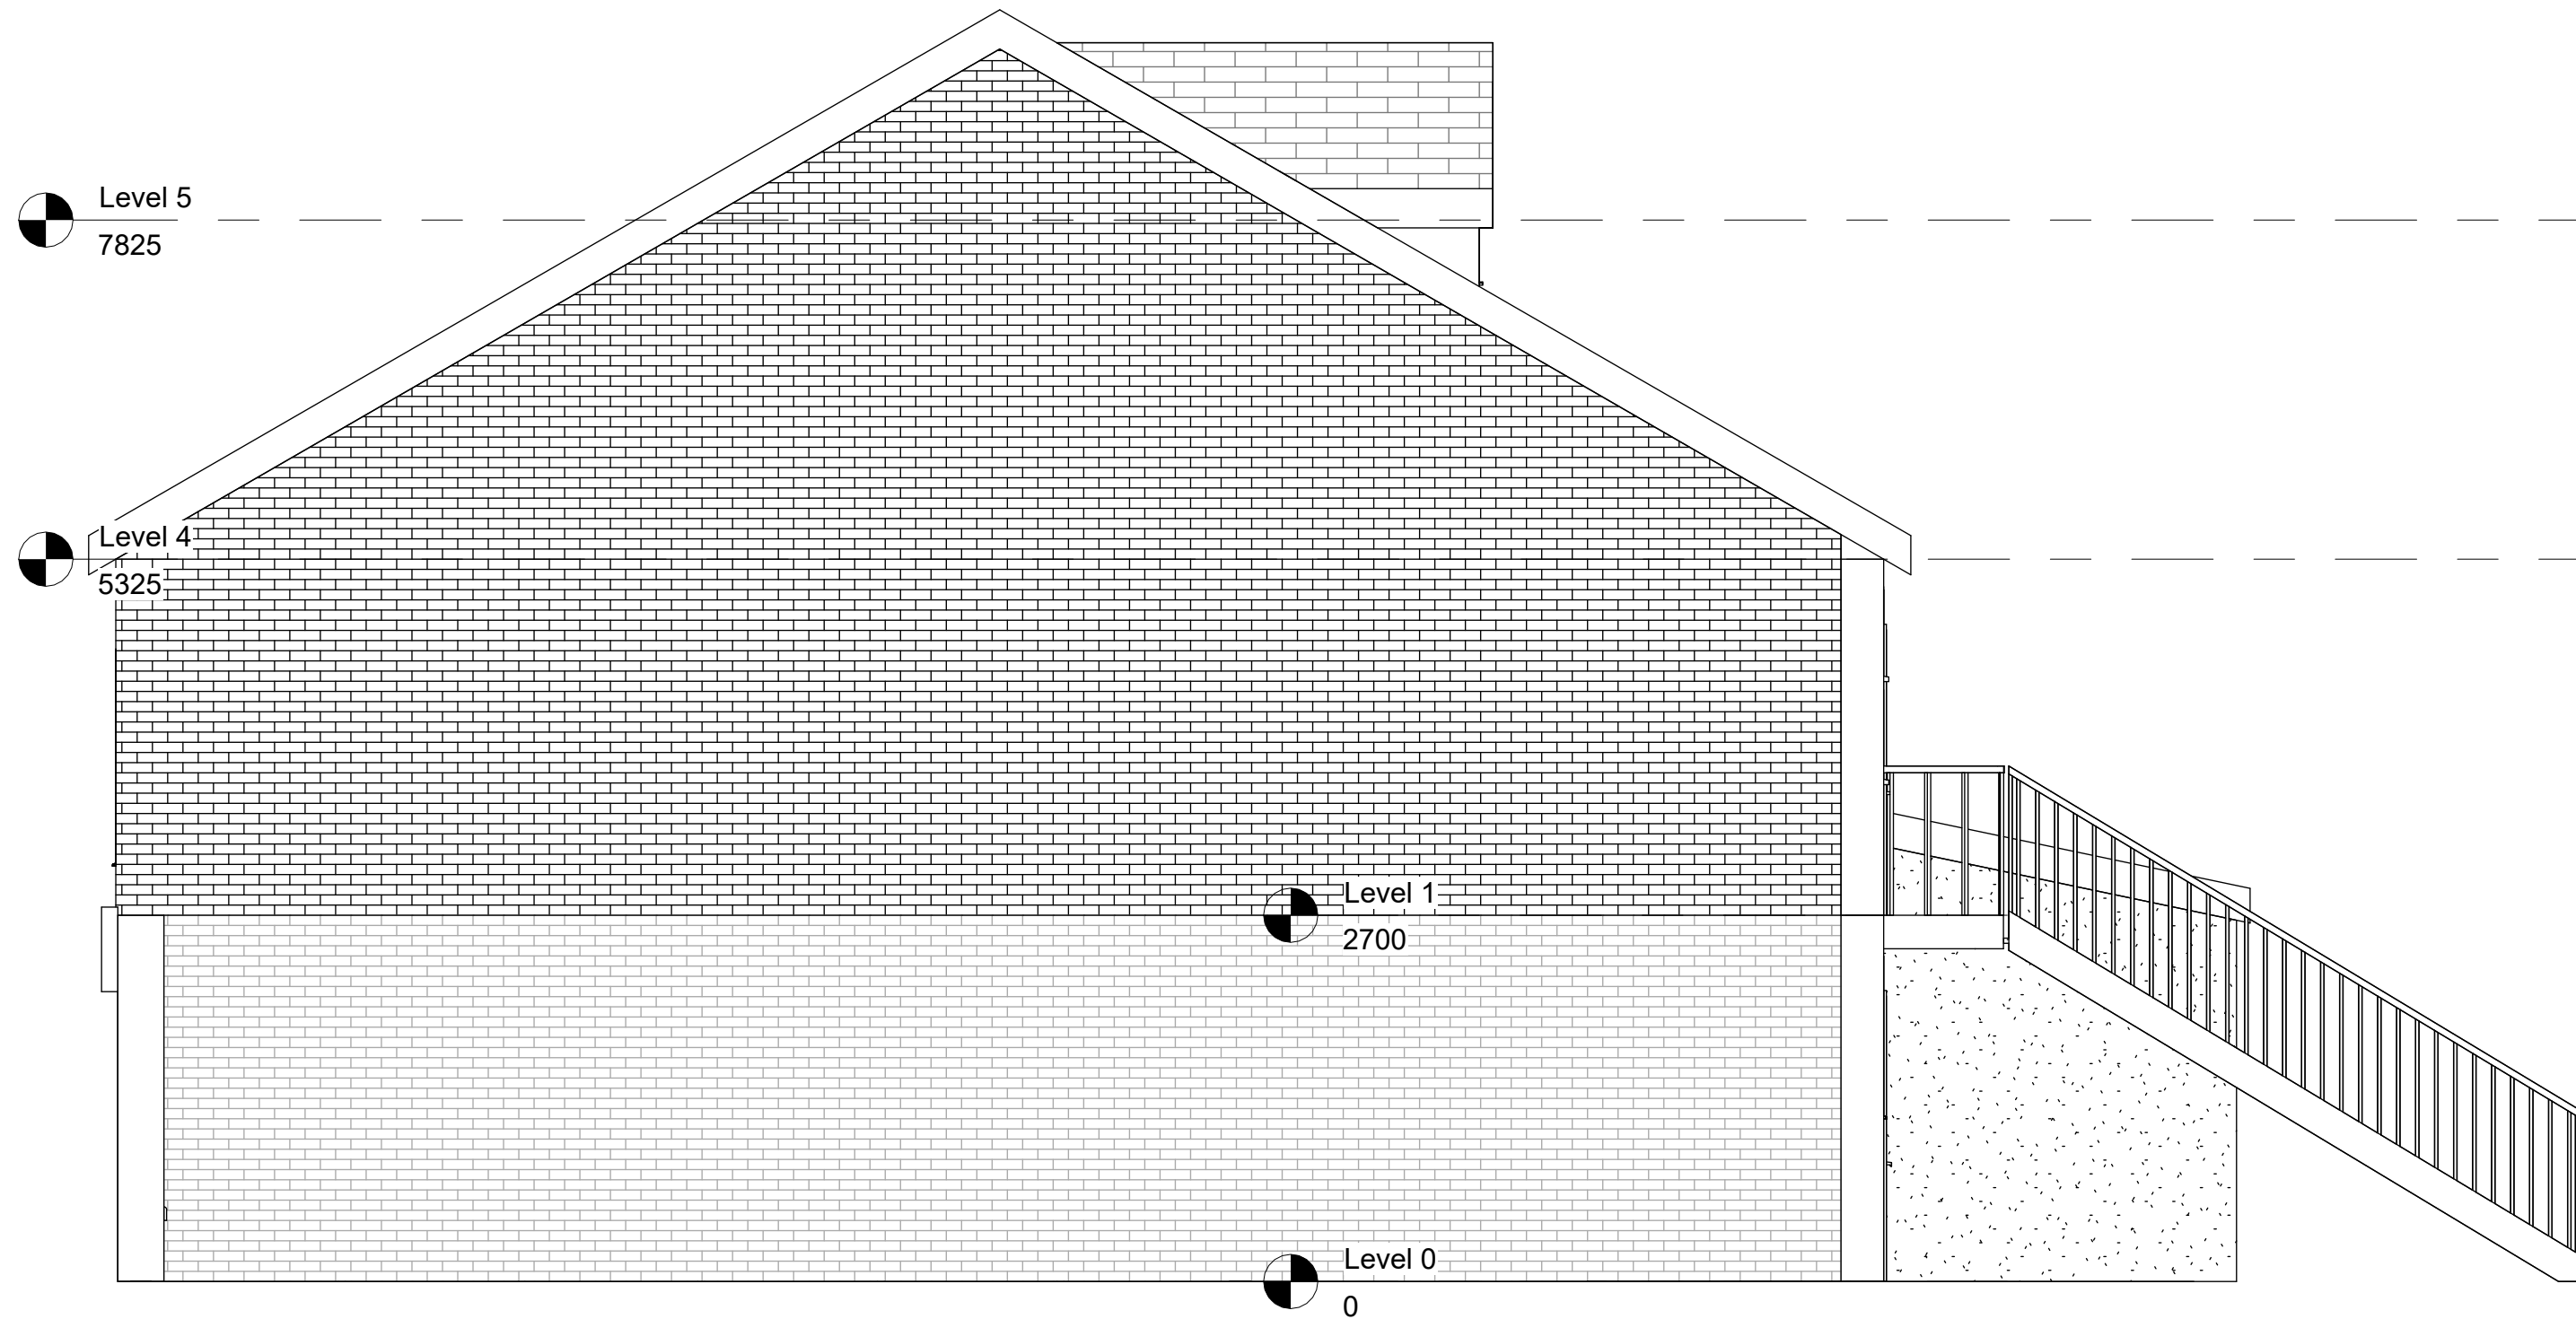

6 EXISTING West
1 : 50



4 EXISTING South
1 : 50

Rev	Description	Date	Dr by	App by
original by	date created			
NK	07/06/21		NK	



NK Architectural Services
Office 03, 1st Floor
227 Finney Lane, Heald Green
Cheshire
SK8 6PX
0161 816 7165
www.nkarchitecturalservices.co.uk
enquiries@nkarchitecturalservices.co.uk

client name OWNER			
project 1016 - 1018 STOCKPORT ROAD, LEVENSHULME, MANCHESTER , M19 3WN			
drawing EXISTING ELEVATIONS			
computer file C:\Users\NKARKIDropbox\NKARC\1016 - 1018\1016 - 1018 two story extension and basement v2.rvt		plot date	
project number 2021.00713.8844834		scale 1 : 50 @A1	
drawing number A102		rev	issue status

This drawing is to be read in conjunction with all related drawings. All dimensions must be checked and verified on site before commencing any work or producing shop drawings. The originator should be notified immediately of any discrepancy. This drawing is copyright and remains the property of NK Architectural Services.