


This drawing is to demonstrate design intent only and is not for manufacturing purposes. Contractor to provide drawing for approval and advise upon materials & fixings. This detail should be used in conjunction with project specific drawing package for site specific information.

Please refer to project specific drawing package to identify handling of detail.

Notes:

01 Louvre Grills: To sit behind the existing fascia panels. Powder coated to match facade. Colour TBC.

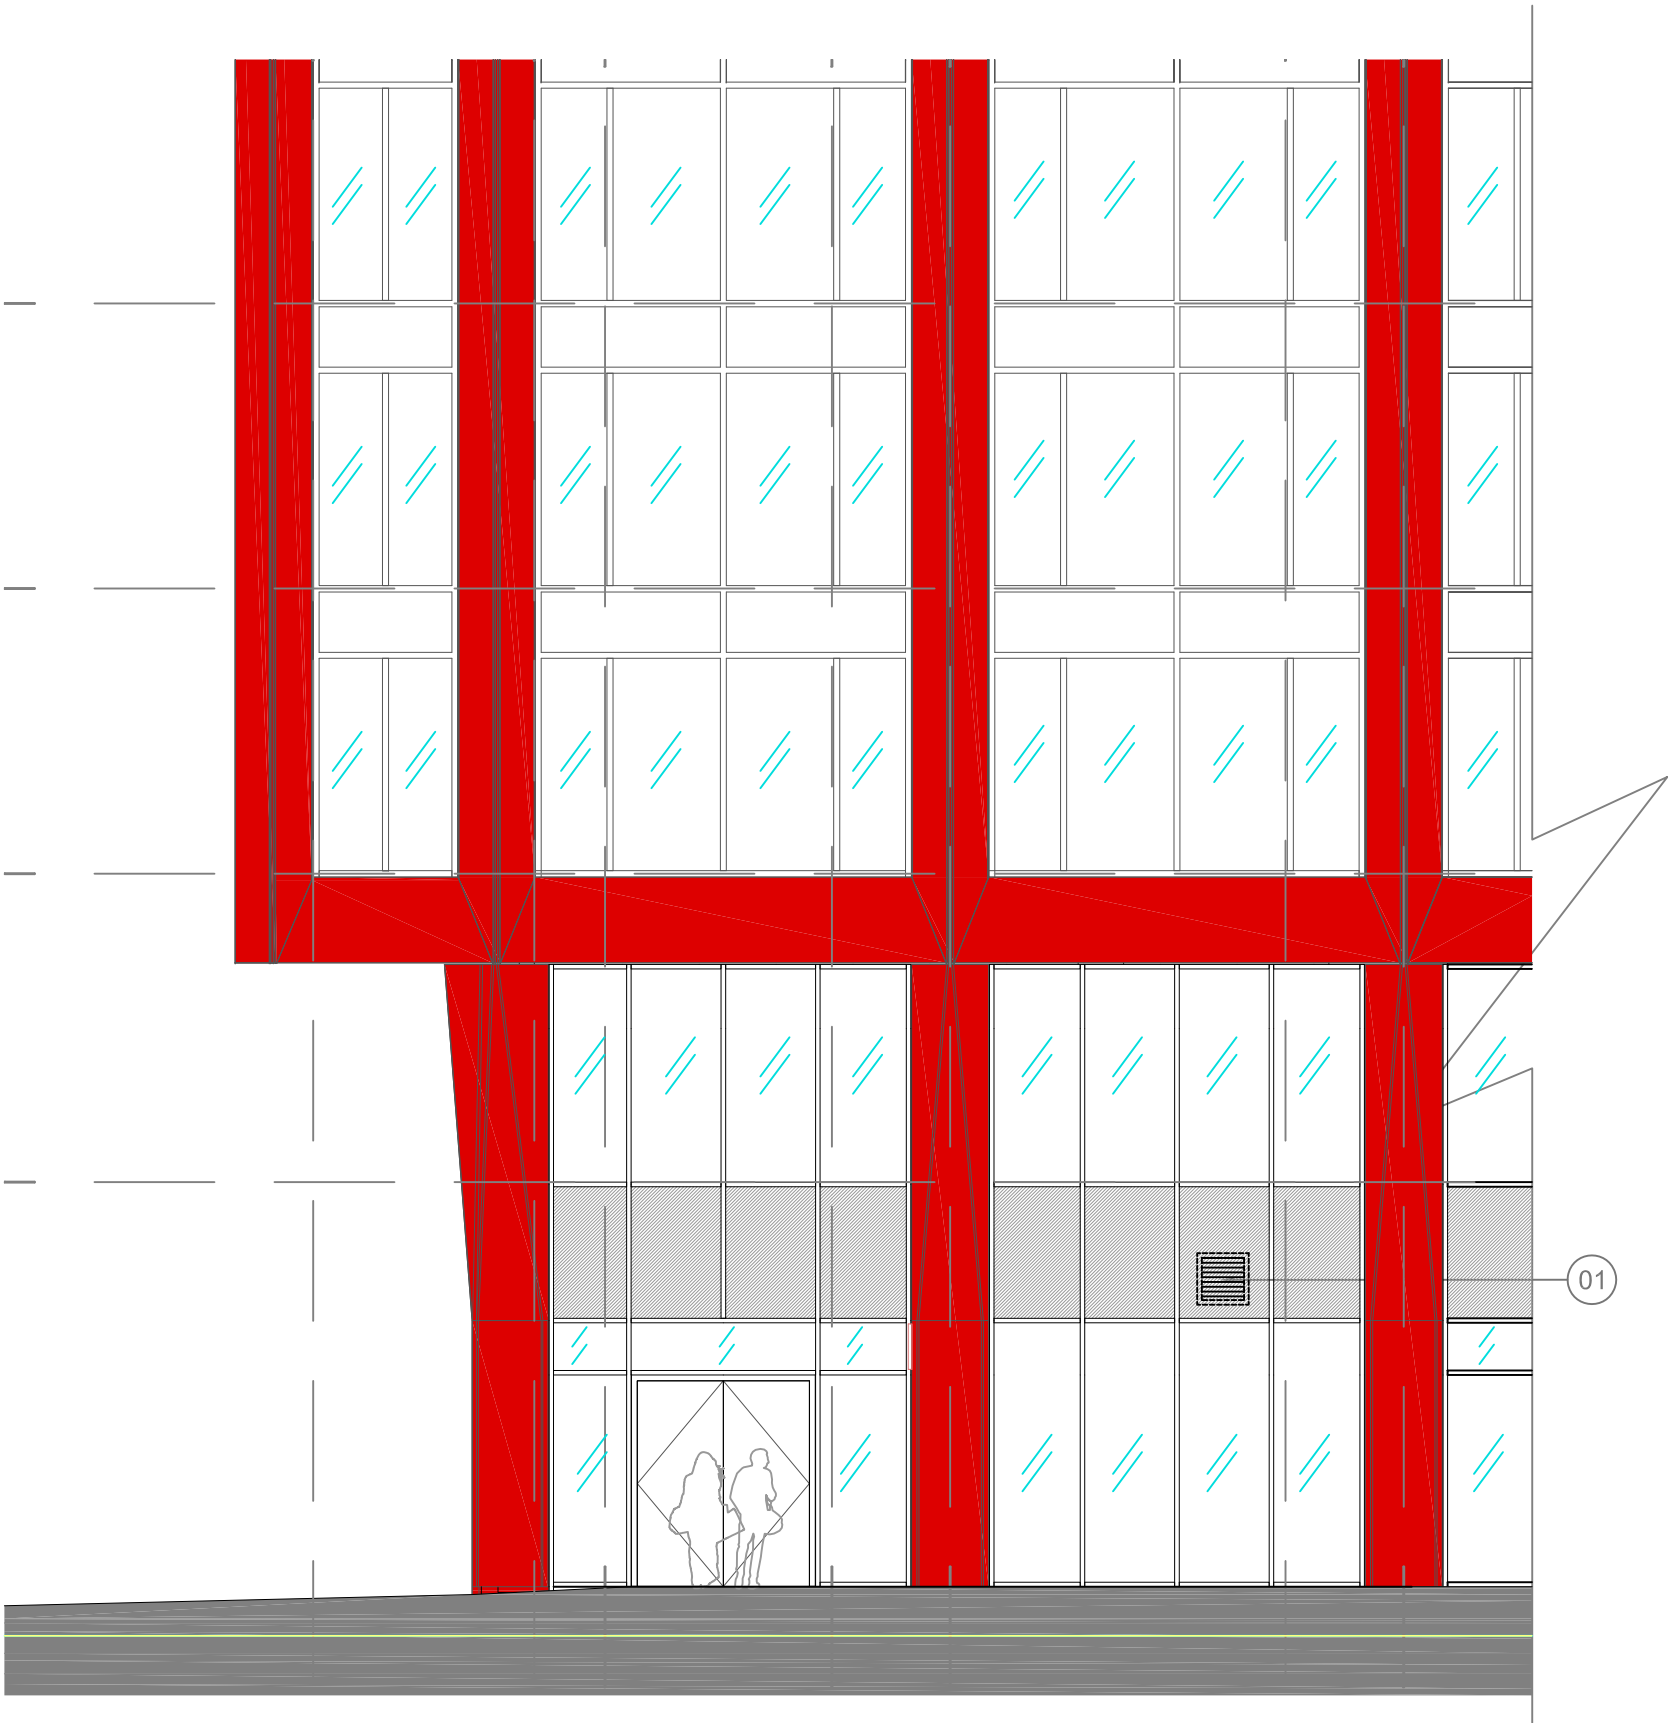

Proposed Front Facade - Oxford Road @ 1:100

PHAUS:

nudge@phaus.co.uk
0161 222 5141
22 Lever Street
Manchester M1 1EA
phaus.co.uk

DRAWING NUMBER: PH0246-000.1.1 STATUS: APPROVAL
CLIENT: FEDERAL CAFE
PROJECT NAME: FEDERAL CAFE - CIRCLE SQUARE
DRAWING TITLE: PROPOSED FRONT FACADE - OXFORD ROAD
SCALE: AS SHOWN
DATE: 15.01.21
DRAWN BY: GI CHECKED BY: PS

REV:



BY:

NOTE:

REV: DATE:

NOTES

1. DO NOT SCALE FROM THIS DRAWING.
2. IF ANY DISCREPANCIES ARE FOUND, NOTIFY PHAUS.
3. THIS DRAWING IS THE PROPERTY OF PHAUS AND IS NOT TO BE REPRODUCED WITHOUT OUR CONSENT.
4. CONTRACTORS TO PERFORM THEIR OWN DIMENSION CHECK ON SITE.

© Phaus, 2013. All Rights Reserved.