

© COPYRIGHT
The copyright in this drawing is vested in Sheppard Robson and no license or assignment of any kind has been, or is, granted to any third party, whether by provision of copies or originals or otherwise unless agreed writing.

DO NOT SCALE FROM THIS DRAWING
The contractor shall check and verify all dimensions on site and report any discrepancies in writing to Sheppard Robson before proceeding work.

FOR ELECTRONIC DATA ISSUE
Electronic Data / drawings are issued as "read only" and should not be interrogated for measurement. All dimensions and levels should read, only from those values stated in test, on the drawing.




- Temporary Car Park TCP05 Site Boundary Phase 1
- - - Temporary Car Park TCP05 Site Boundary Phase 2

— NMGH Site Ownership Boundary

Note: construction work will be required outside of the primary construction boundaries including improvements to the east access road and existing surface car park. Access will need to be maintained throughout.



2.0 SITE LOCATION PLAN

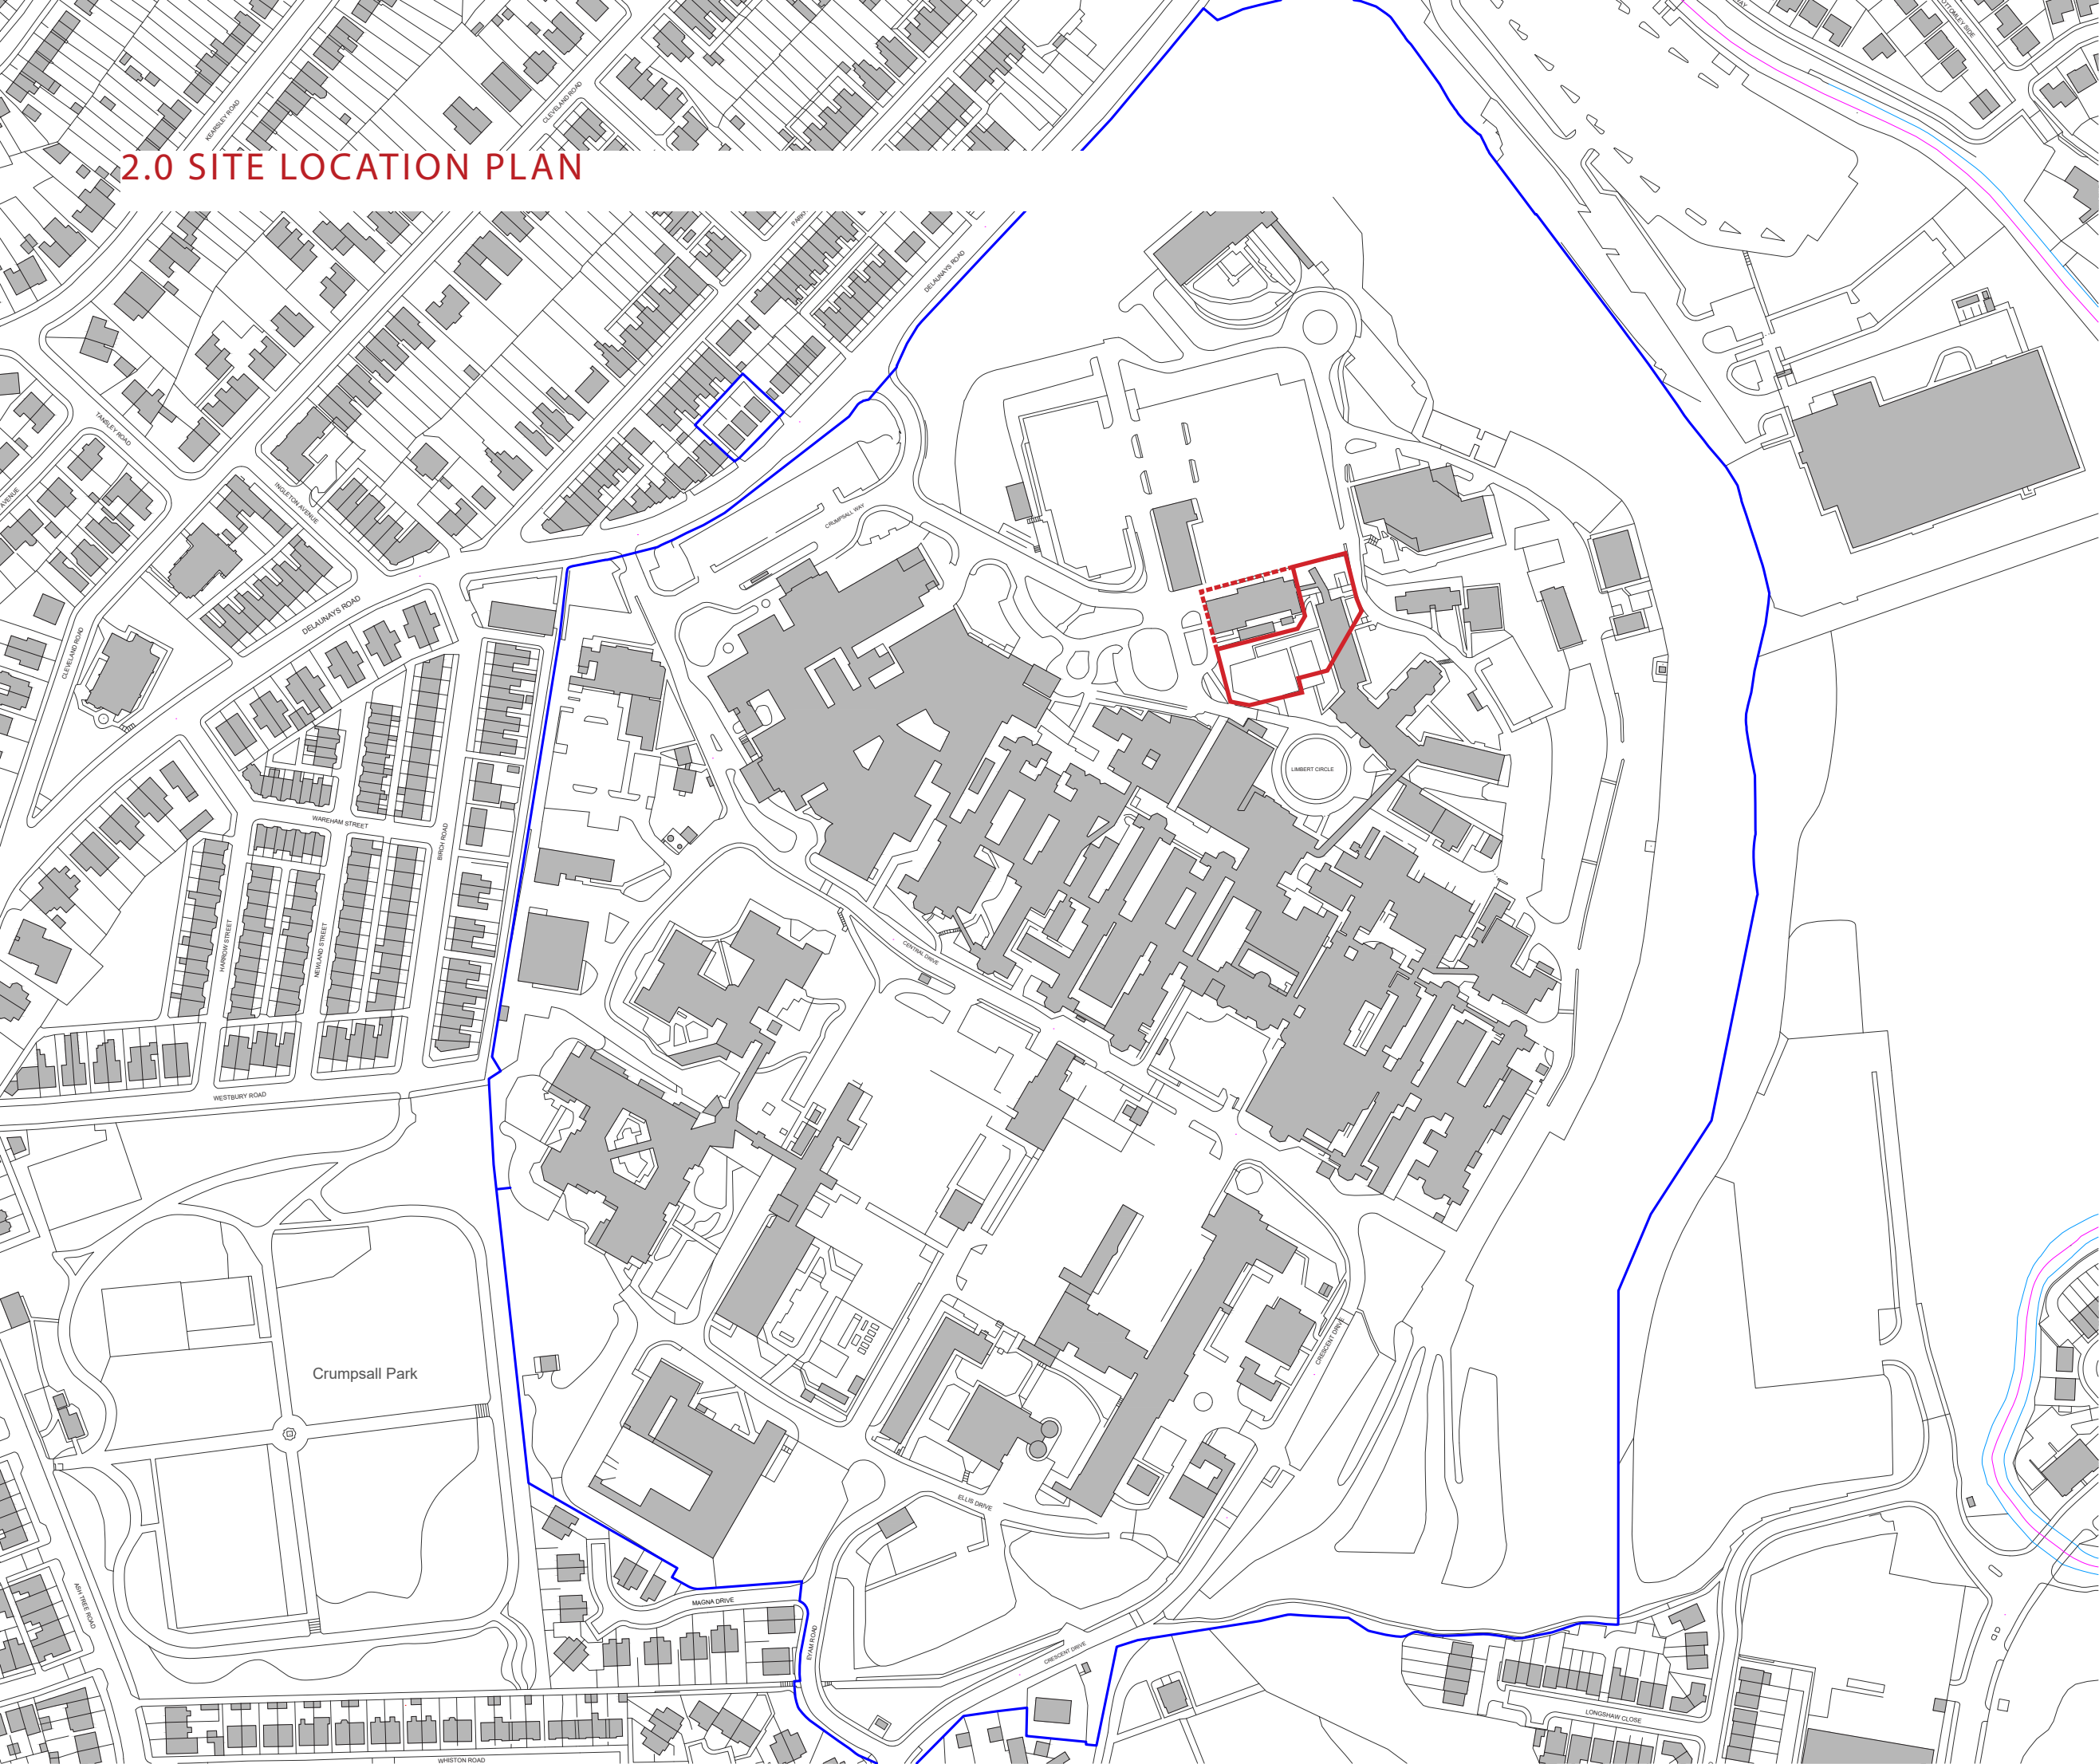

Manchester University
NHS Foundation Trust

SHEPPARD ROBSON

SCALE AT A1 DATE ORIGINATOR CHECKED AUTHORISED
1:1250 30/09/22 JC DB DB

PROJECT
Temporary Surface Car Park
Site Location Plan

STATUS PURPOSE FOR ISSUE
S2 PLANNING

DRAWING NO. REV.
20200-SRA-INZ-XX-DR-A-8025 P01