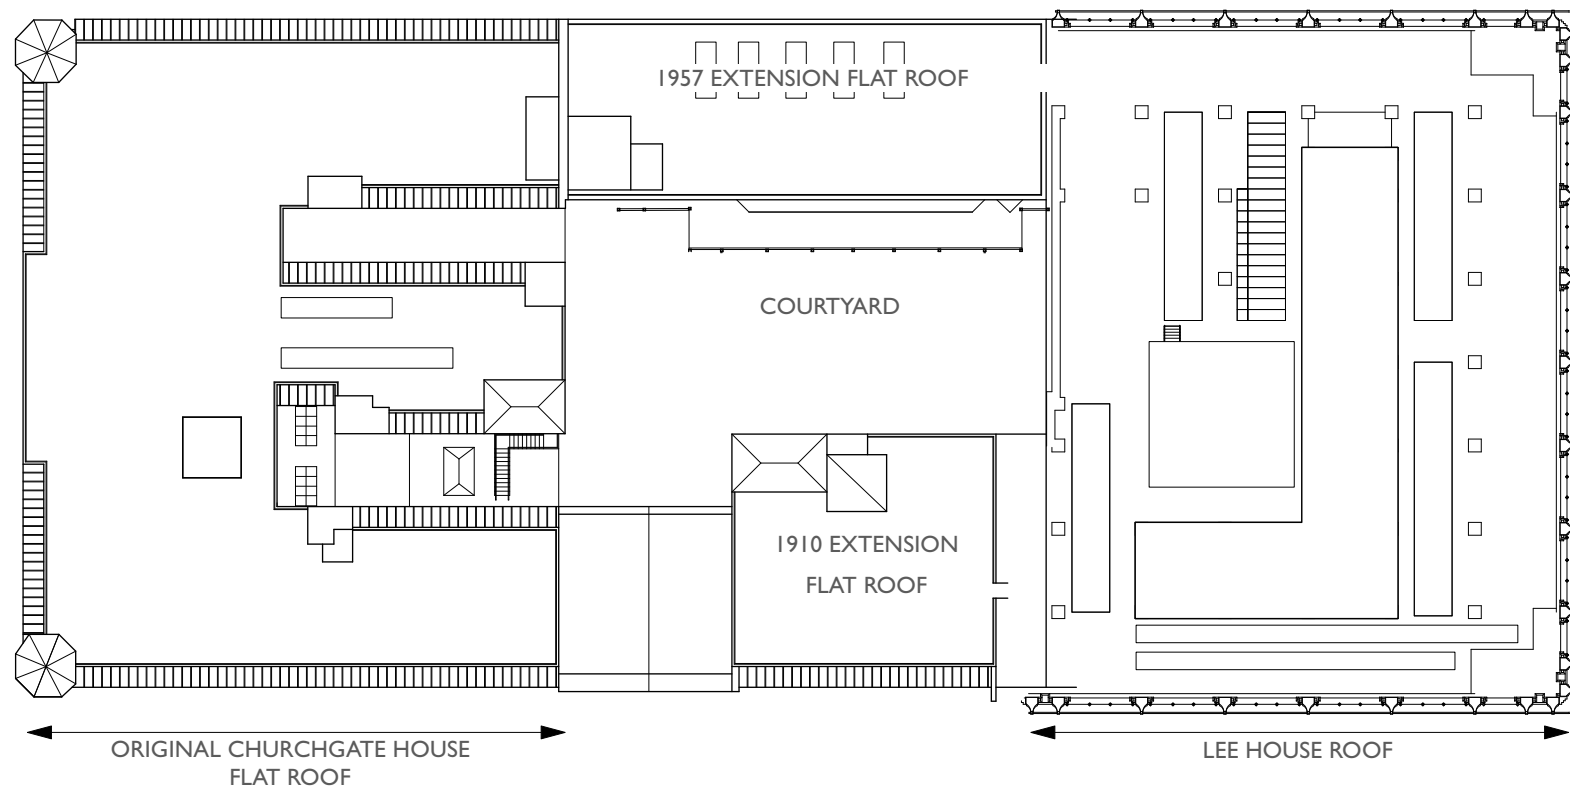


| Rev | Note | DRN | CHK |
|-----|------|-----|-----|
|-----|------|-----|-----|

|                                                                        |               |
|------------------------------------------------------------------------|---------------|
| Tootles PV Panels                                                      |               |
| Roof Plan - Existing                                                   |               |
| scheme                                                                 | 1966          |
| drwg no.                                                               | <b>E(180)</b> |
| revision                                                               |               |
| scale                                                                  | 1:200 @ A3    |
| date first drawn                                                       | April 2022    |
| drawn                                                                  | RG            |
| SK sketch E existing P proposed T tender C construction FI final issue |               |
| www.ateliermb.co.uk                                                    |               |
| t 0161 236 0051                                                        |               |
| e architect@ateliermb.co.uk                                            |               |