


F012 - 133 Ginnet - Proposed South Elevation

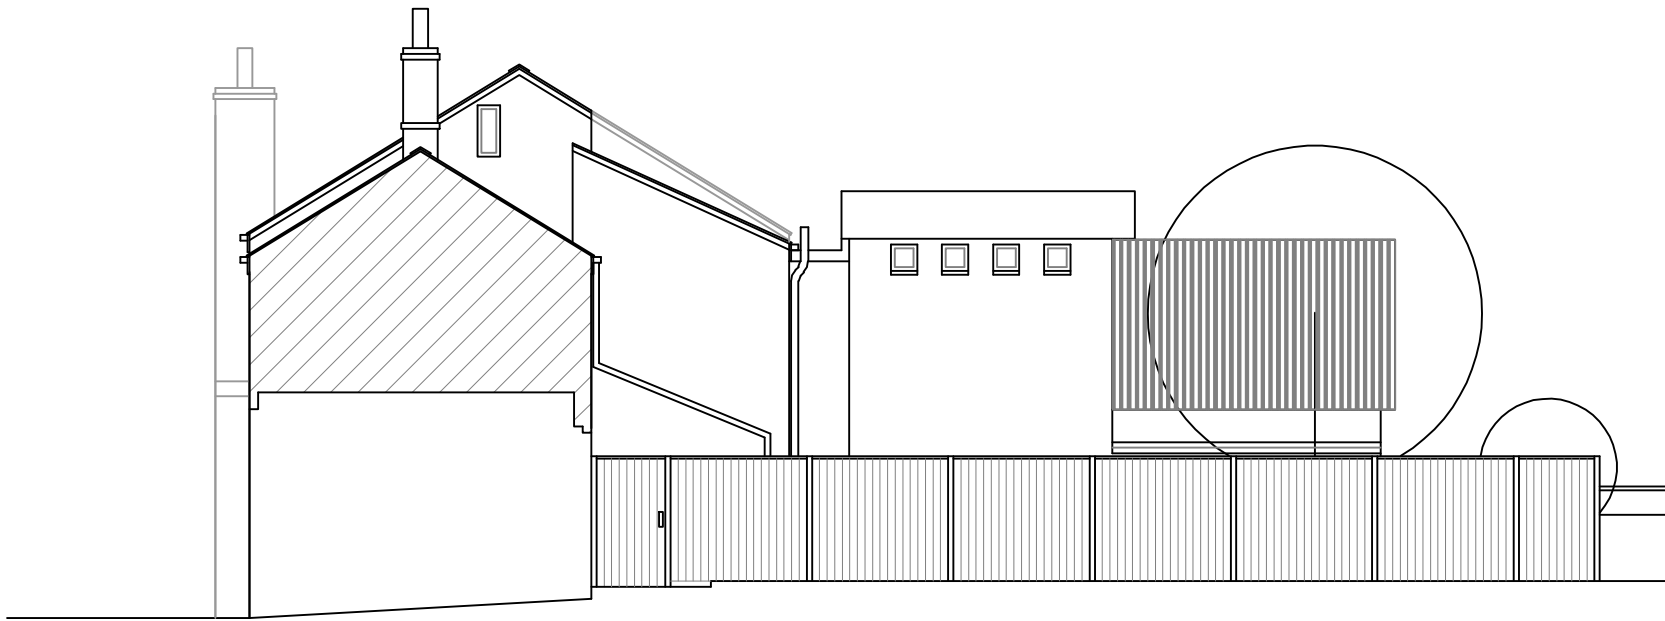

GINNEL SECTION (FENCE) - PROPOSED