
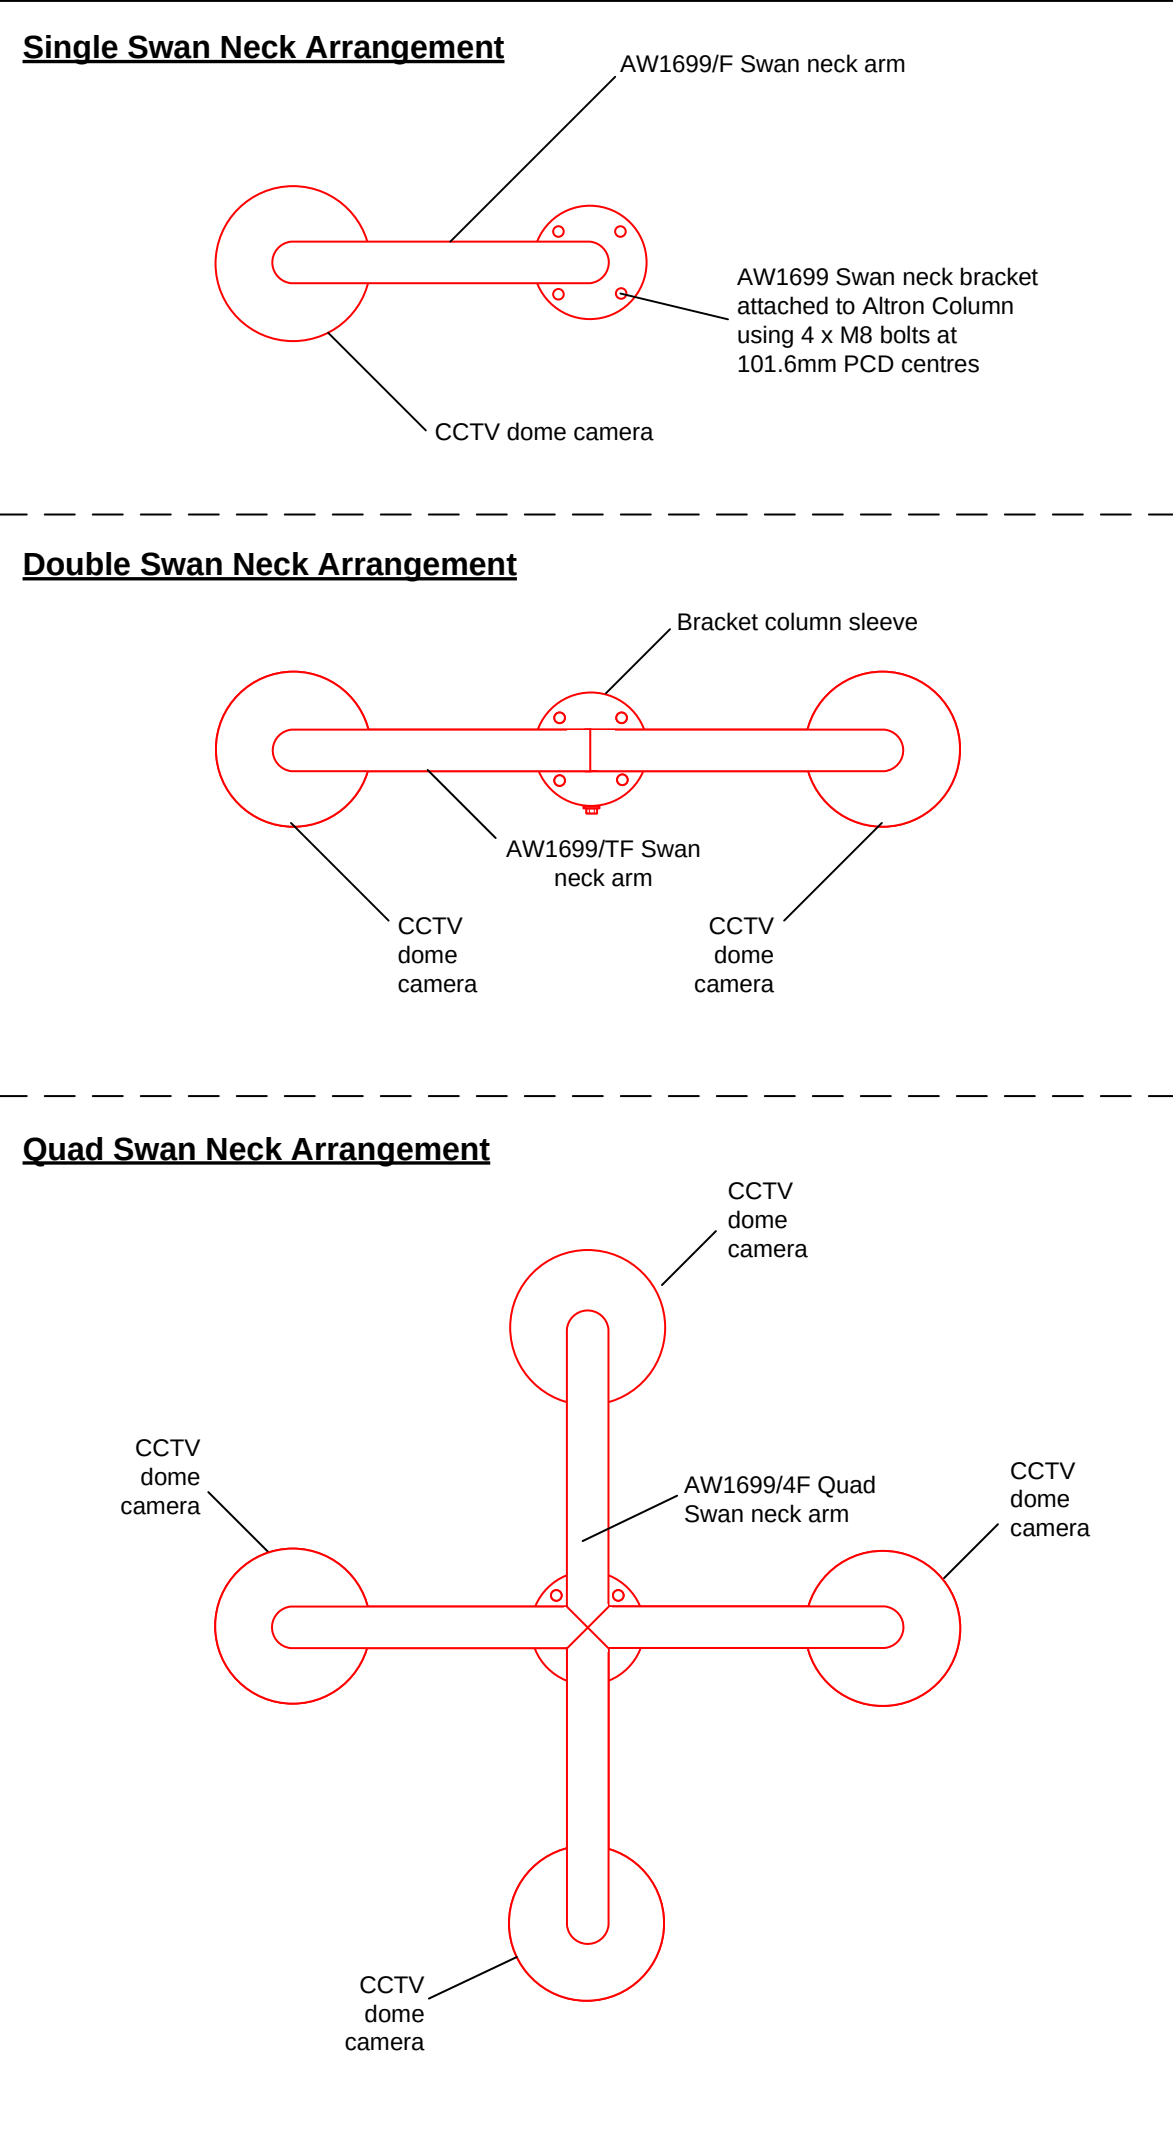


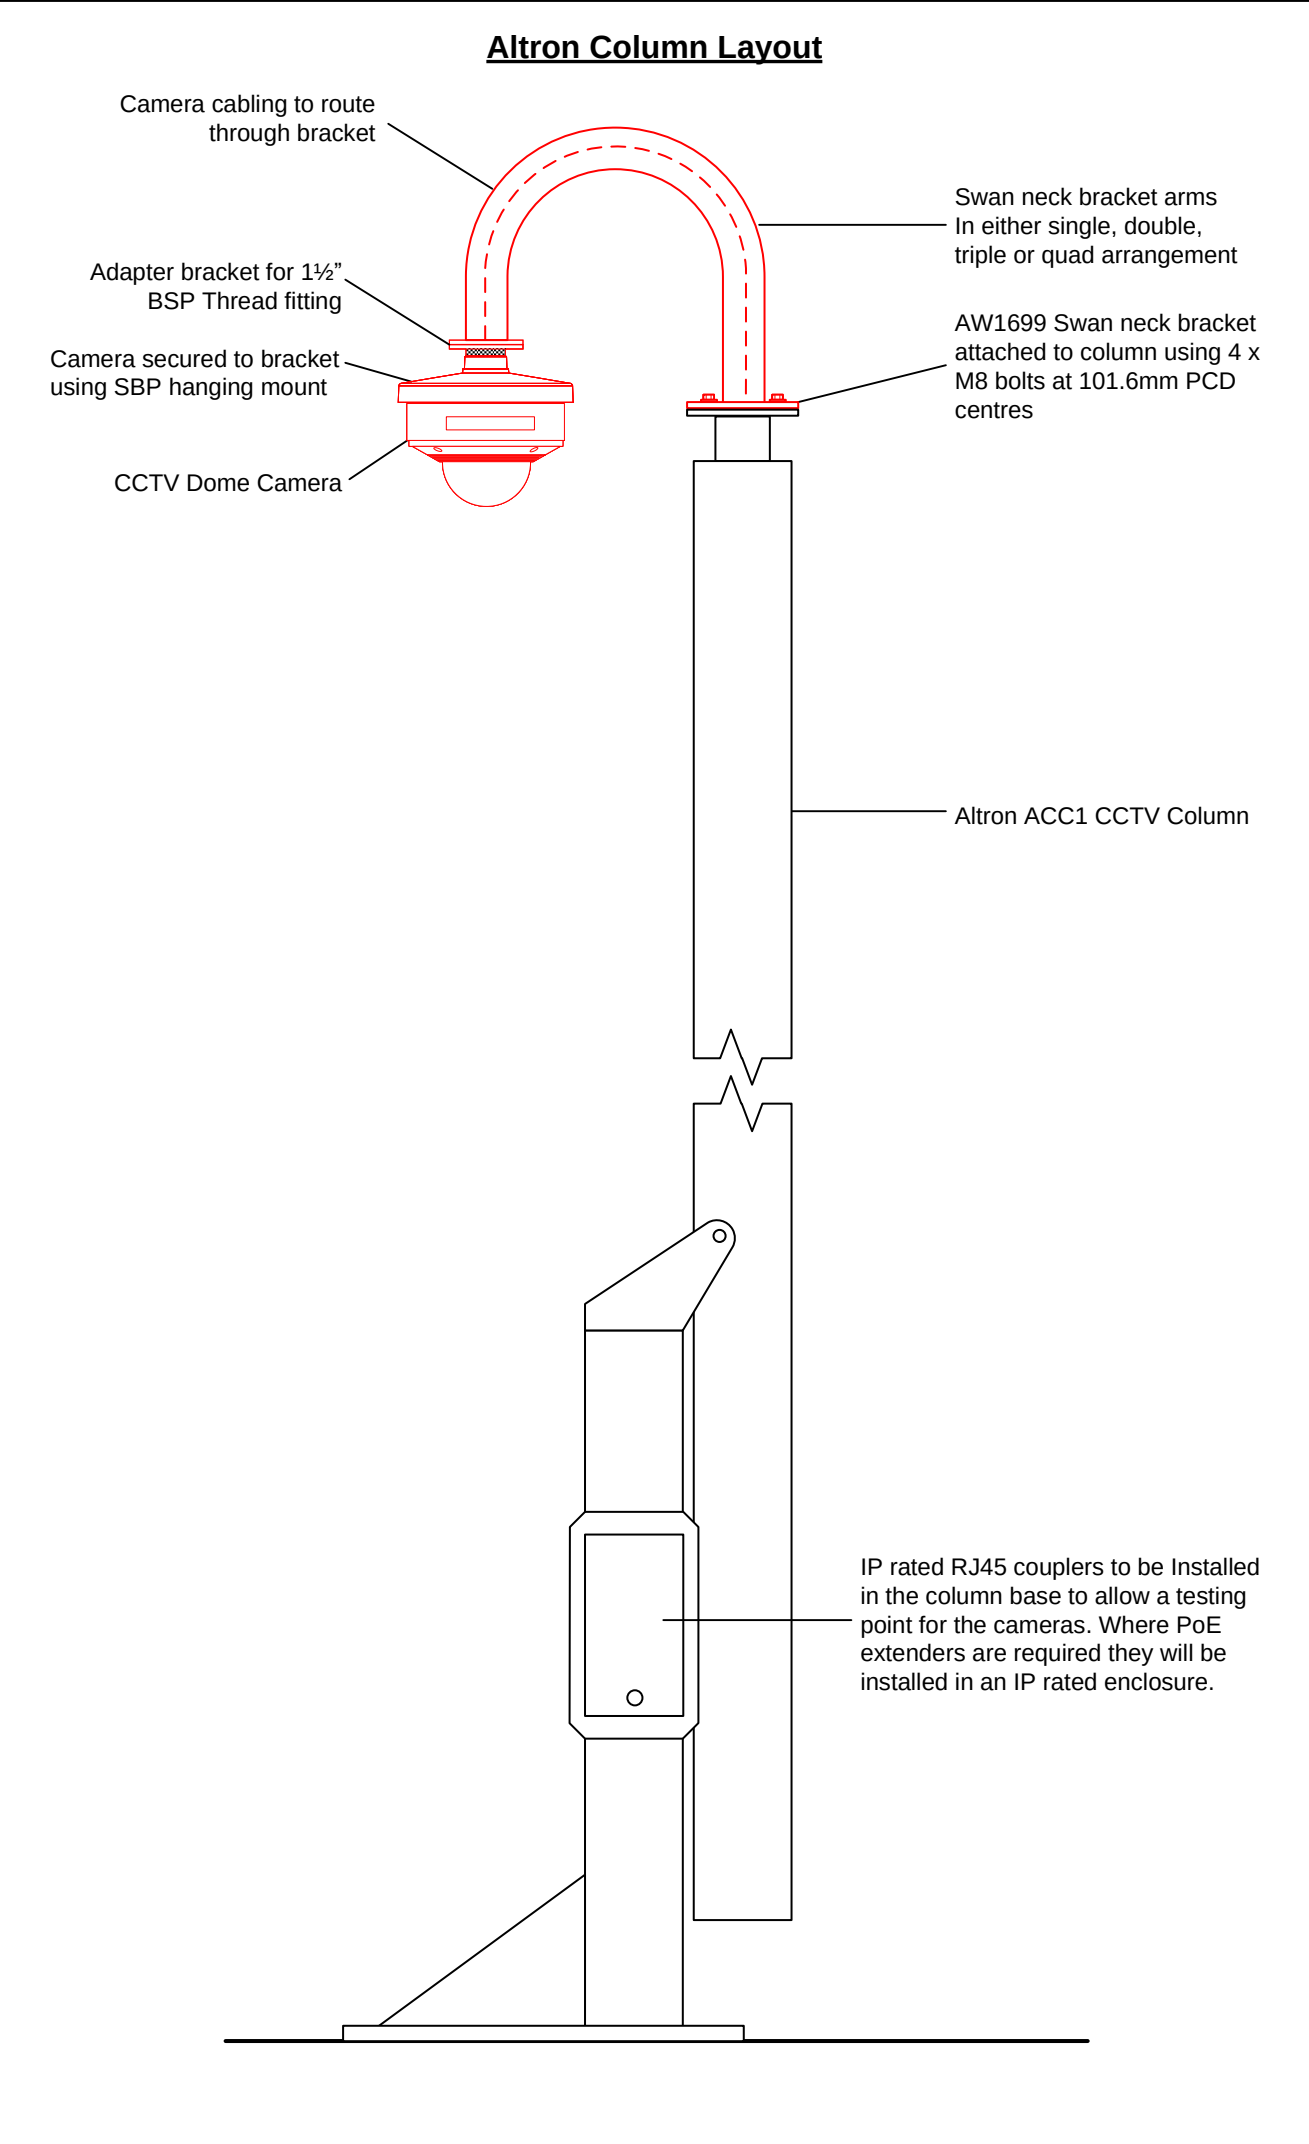

Notes:

- Column swan neck bracket to be finished in Hot dip galv to match the existing Altron columns.
- SBP hanging mount camera brackets will be finished in white to match the proposed CCTV cameras. The hanging mount bracket is to be specific to camera type refer to table 1.

Table 1

Camera	Bracket
XNV-6081Z	SBP-187HMM
XNP-6120H	SBP-168HM
XNV-6120	SBP-300HM6
XNV-8080	

P01	05/05/22	Grip 5 – First Issue	MJ	DF	MS
Rev	Date	Description of Revisions	Drawn	Chkd	Appr
Status					
GRIP 5 – FIRST ISSUE					

Network Rail

Contractor

Linbrooke
People • Technology • Connectivity

Unit 2,3 & 4 Churchill Way
Chapelton
Sheffield
S35 2PY

Project

LINBROOKE GENERIC DRAWINGS

Drawing Title

GENERIC DOME CAMERA
ALTRON SWAN NECK COLUMN MOUNT
ARRANGEMENT

Designed	M. JAY	Sig		Date	05/05/2022
Drawn	M. JAY	Sig		Date	05/05/2022
Checked	D. FERGUSON	Sig		Date	05/05/2022
Approved	M. SIDDALL	Sig		Date	05/05/2022

Scale

NTS

ELR & Mileage

N/A

Linbrooke Drawing Number

Sheet

1 of 1

Drawing Number

LBR-GEN-CCTV-012

Revision

P01