




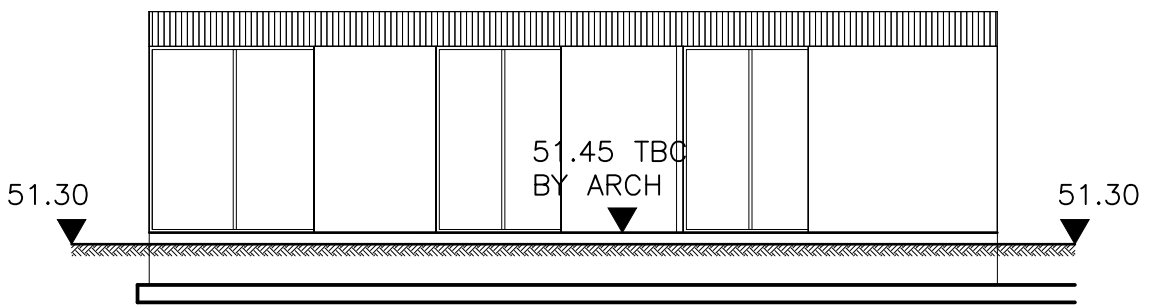


ELEVATION 2-2
(1:100 AT A1)

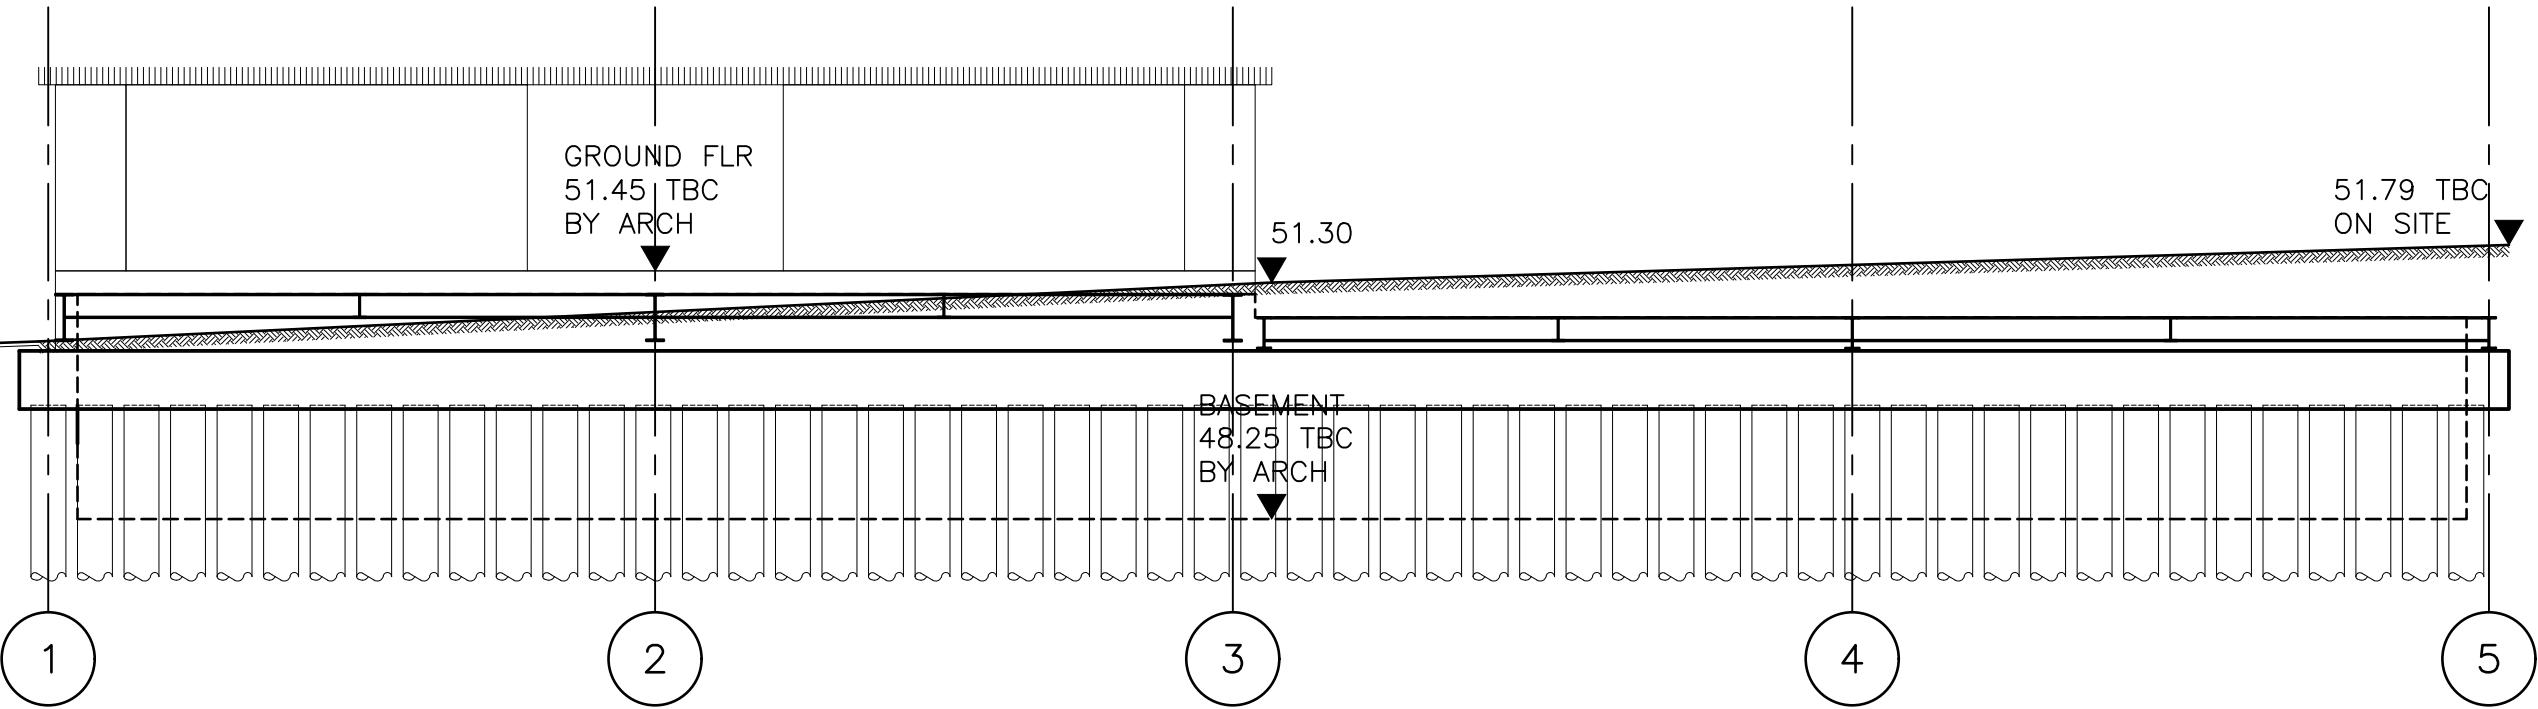


ELEVATION 4-4
(1:100 AT A1)

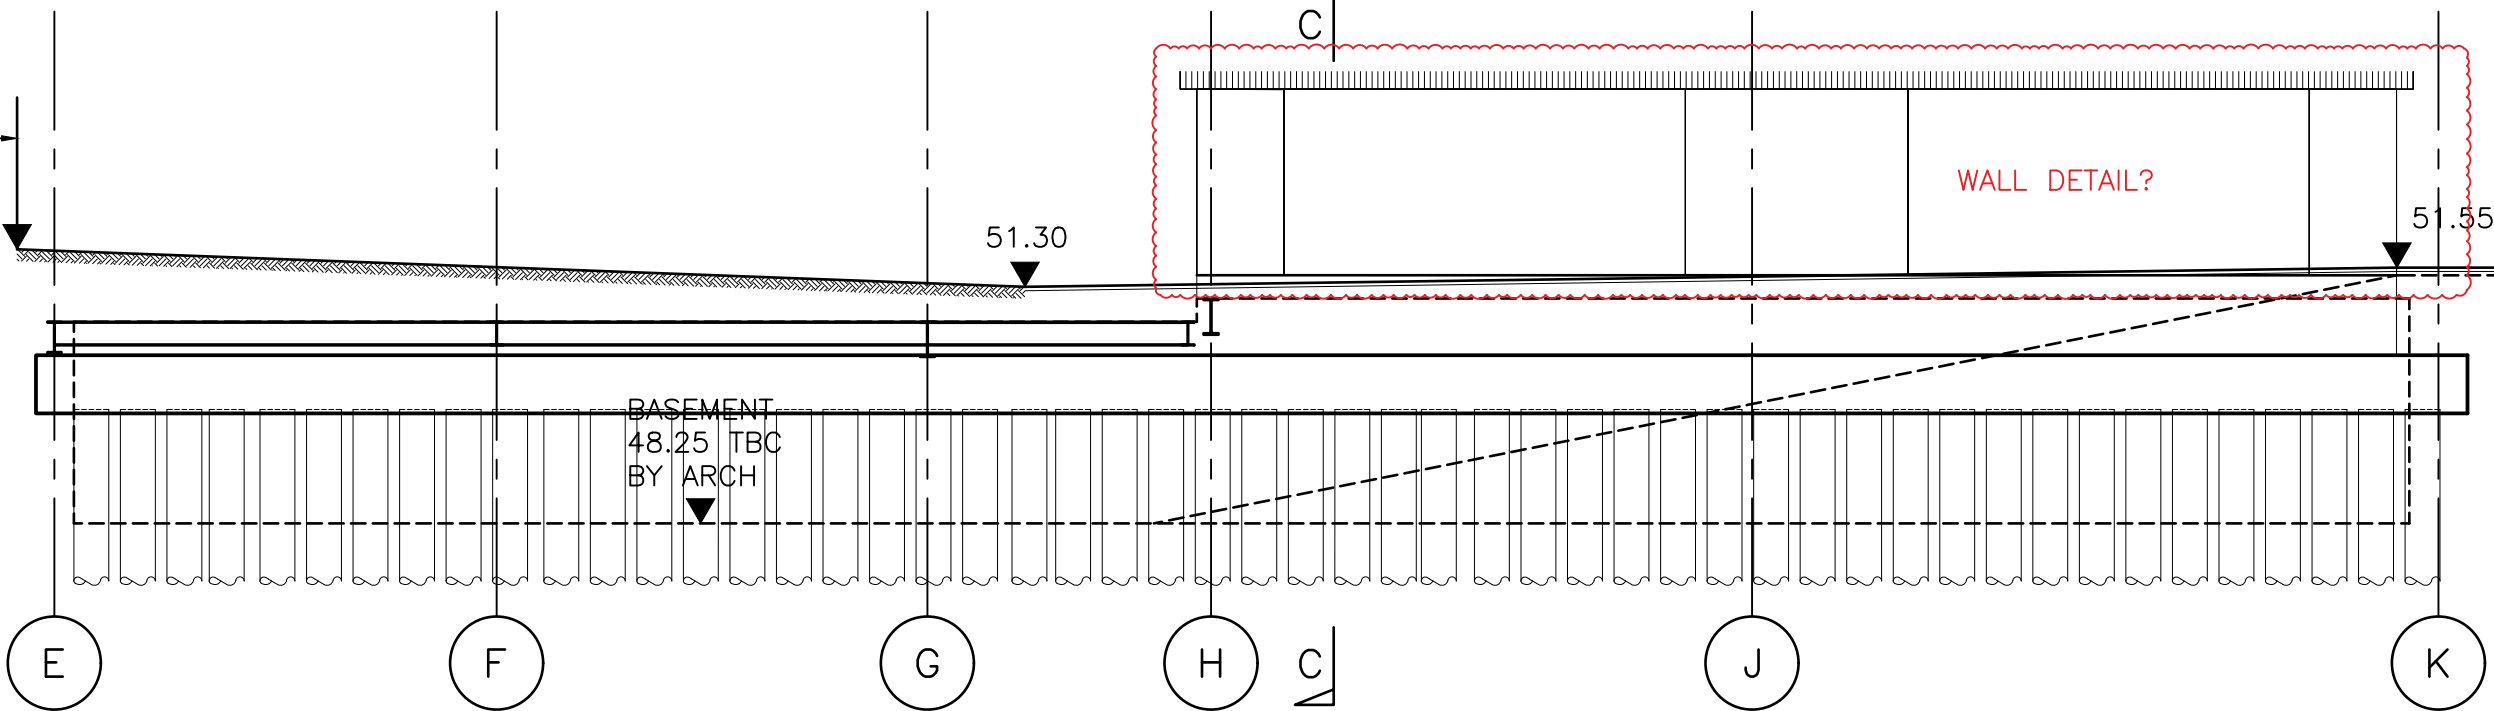

ELEVATION 5-5
(1:100 AT A1)

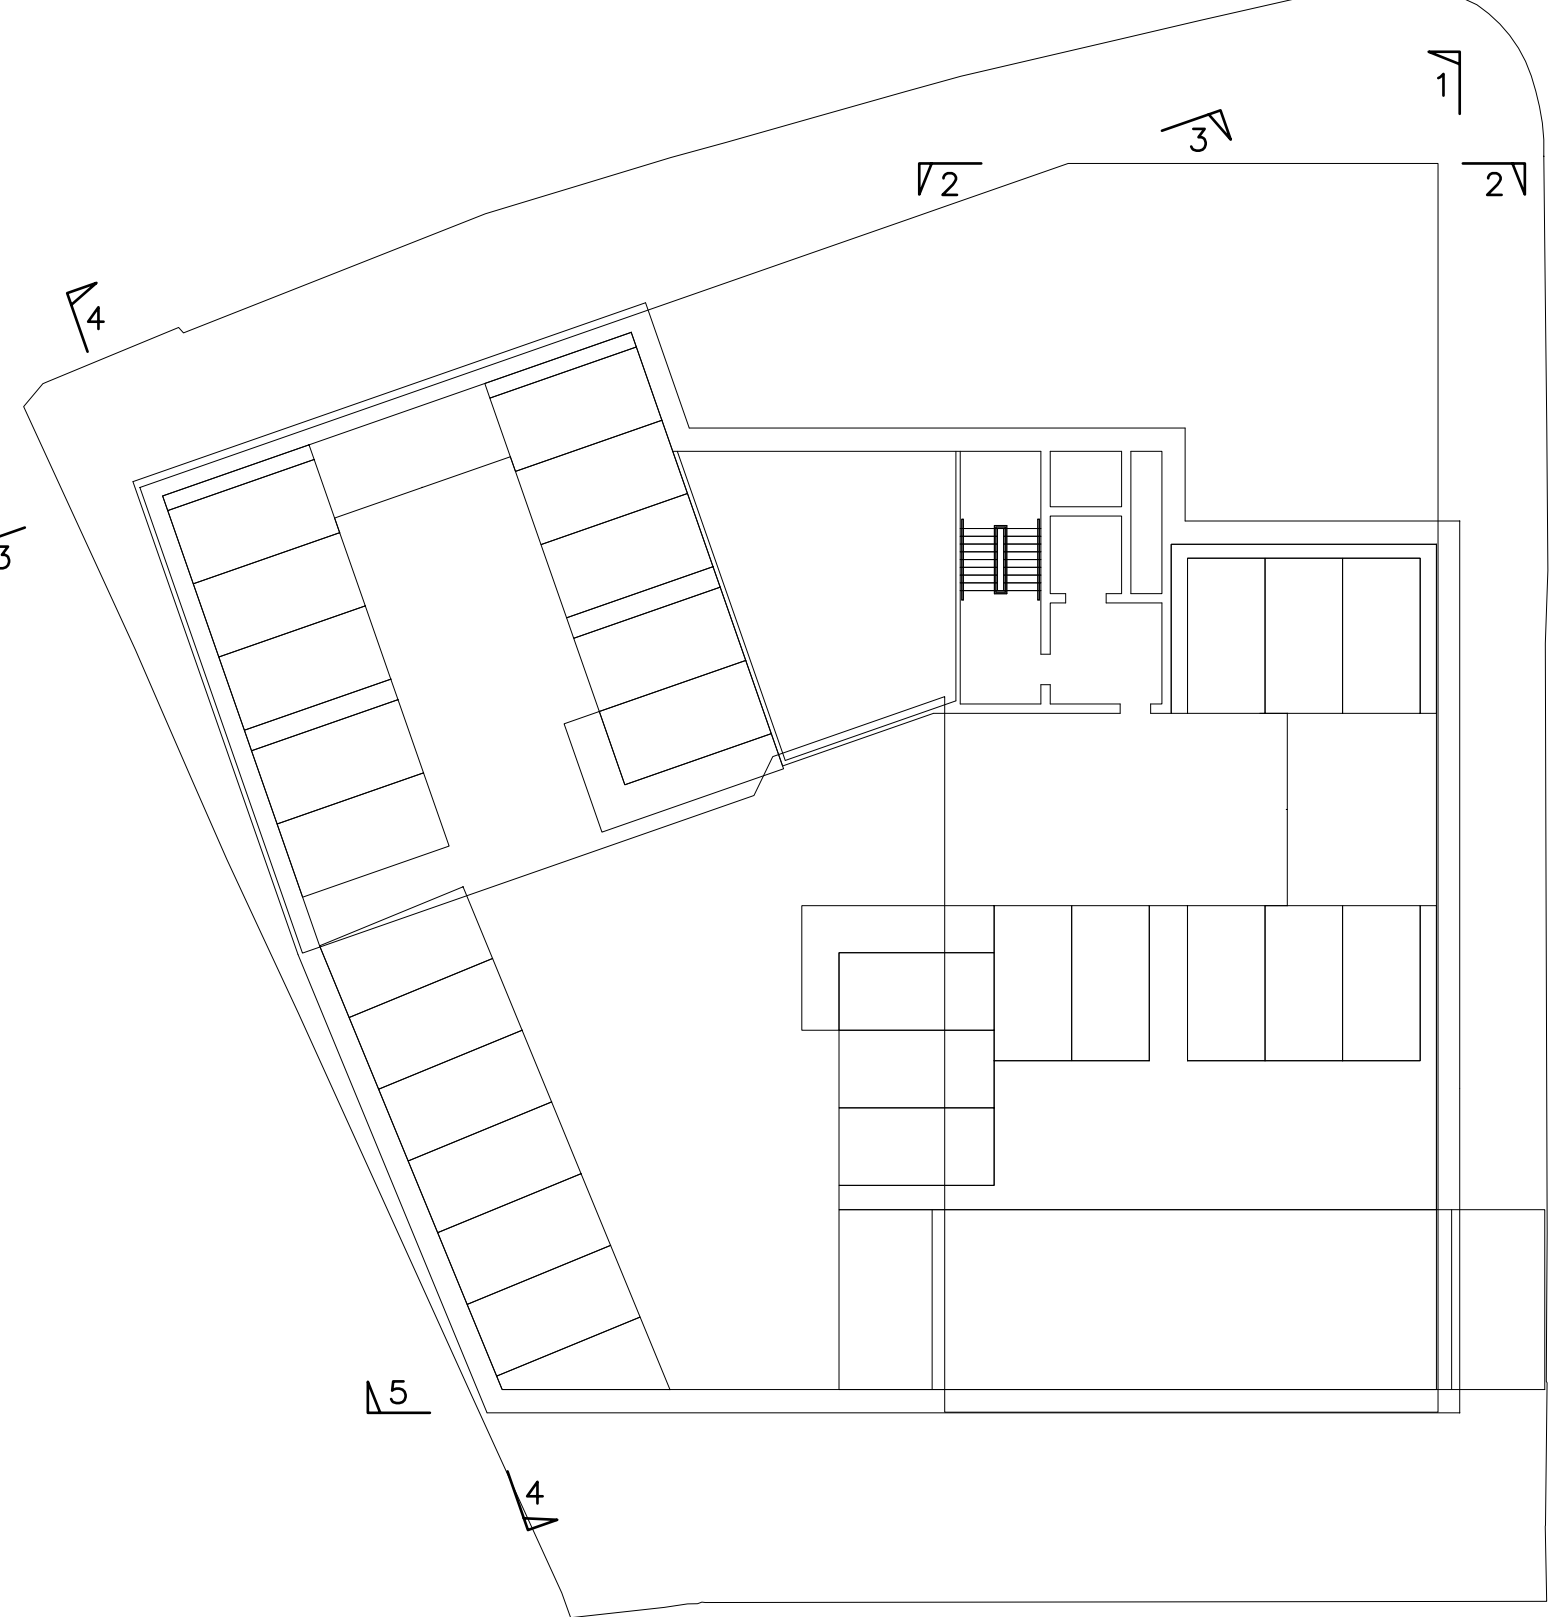

BASEMENT LAYOUT
(1:250 AT A1)

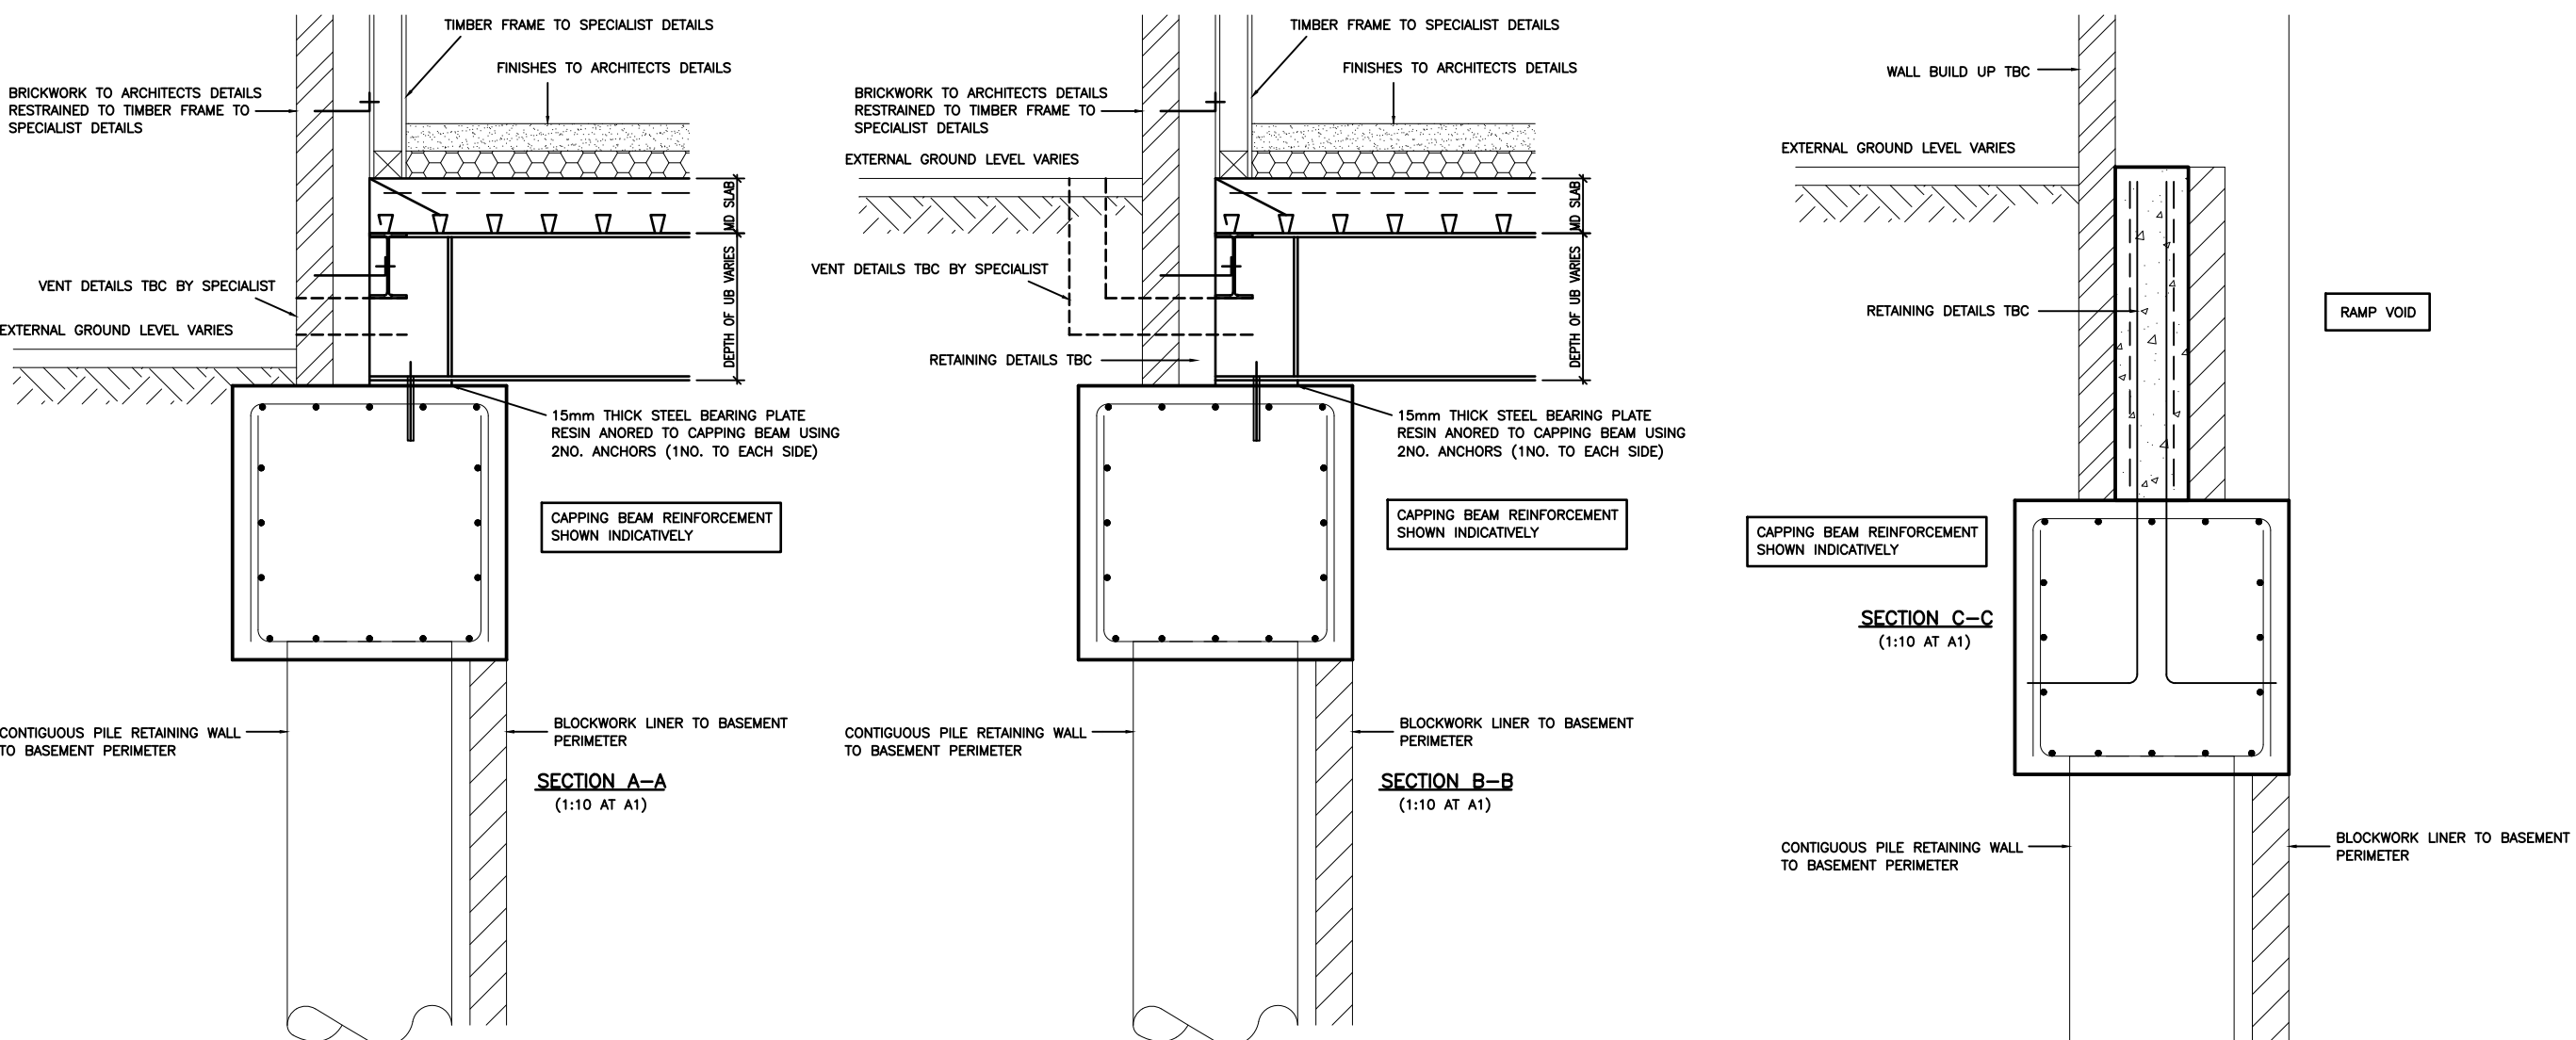

P1	19.10.22	PRELIMINARY ISSUE	S.P.M.
rev	date	revisions	initials

client

CHALLENGER GROUP

project

**GREENWOOD ROAD
WYTHENSHAW**

drawing
CAPPING BEAM
ELEVATIONS & DETAILS

PWA Philip Wright Associates
Consulting Structural Engineer
21 Union Street, Ramsbottom,
Bury, BL0 9AN
Telephone: 07939 547865
Email: info@philipwrightassociates.co.uk

drawn	S.P.M.	date	10.10.22
scale	1:100, 250	checked	
contract no.		drawing no.	
2500		07	P1