



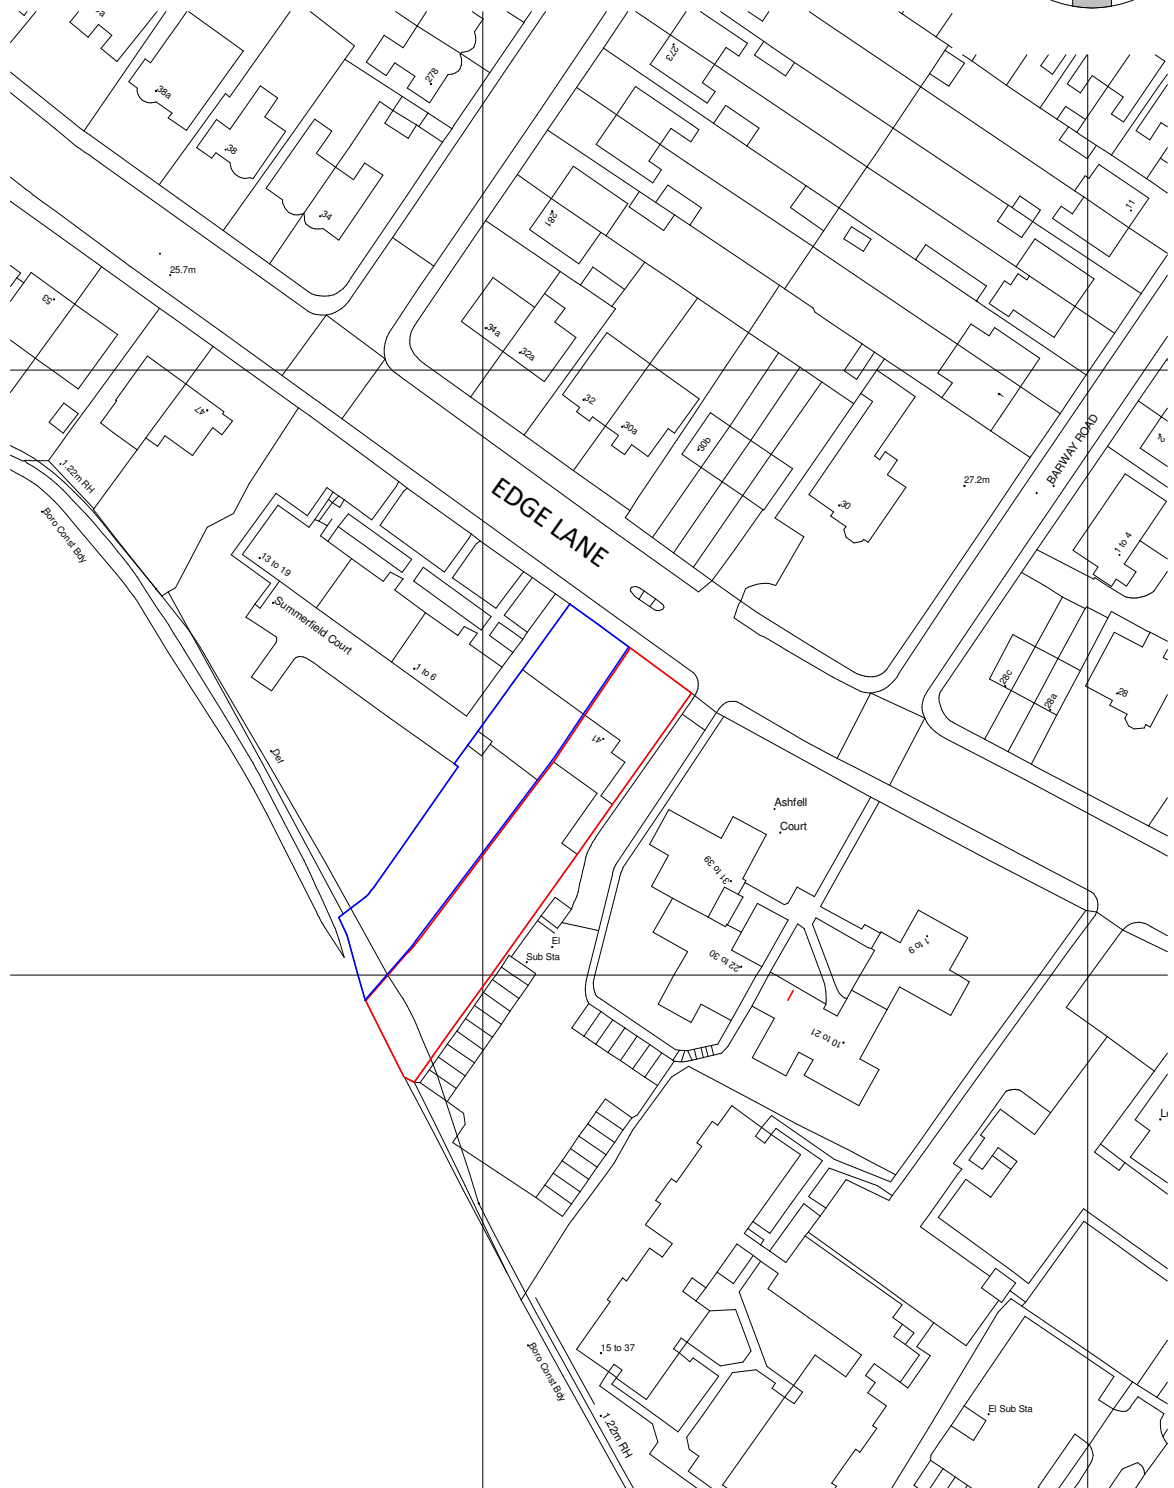

VISUAL SCALE 1:1250 @ A4

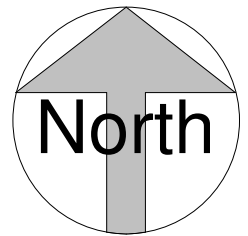

Rev	Date	Int	Description
-----	------	-----	-------------

41 Edge Lane Location Plan

Job No:

162

Scale @ A4:

1 : 1250

Mr Imran Sarfraz

Drawn By:

OK

Date:

01/10/22

Drawing No:

P101

Rev:

DO NOT SCALE FROM THIS DRAWING
ALL DIMENSIONS MUST BE CHECKED ON SITE BY
CONTRACTOR PRIOR TO CONSTRUCTION