


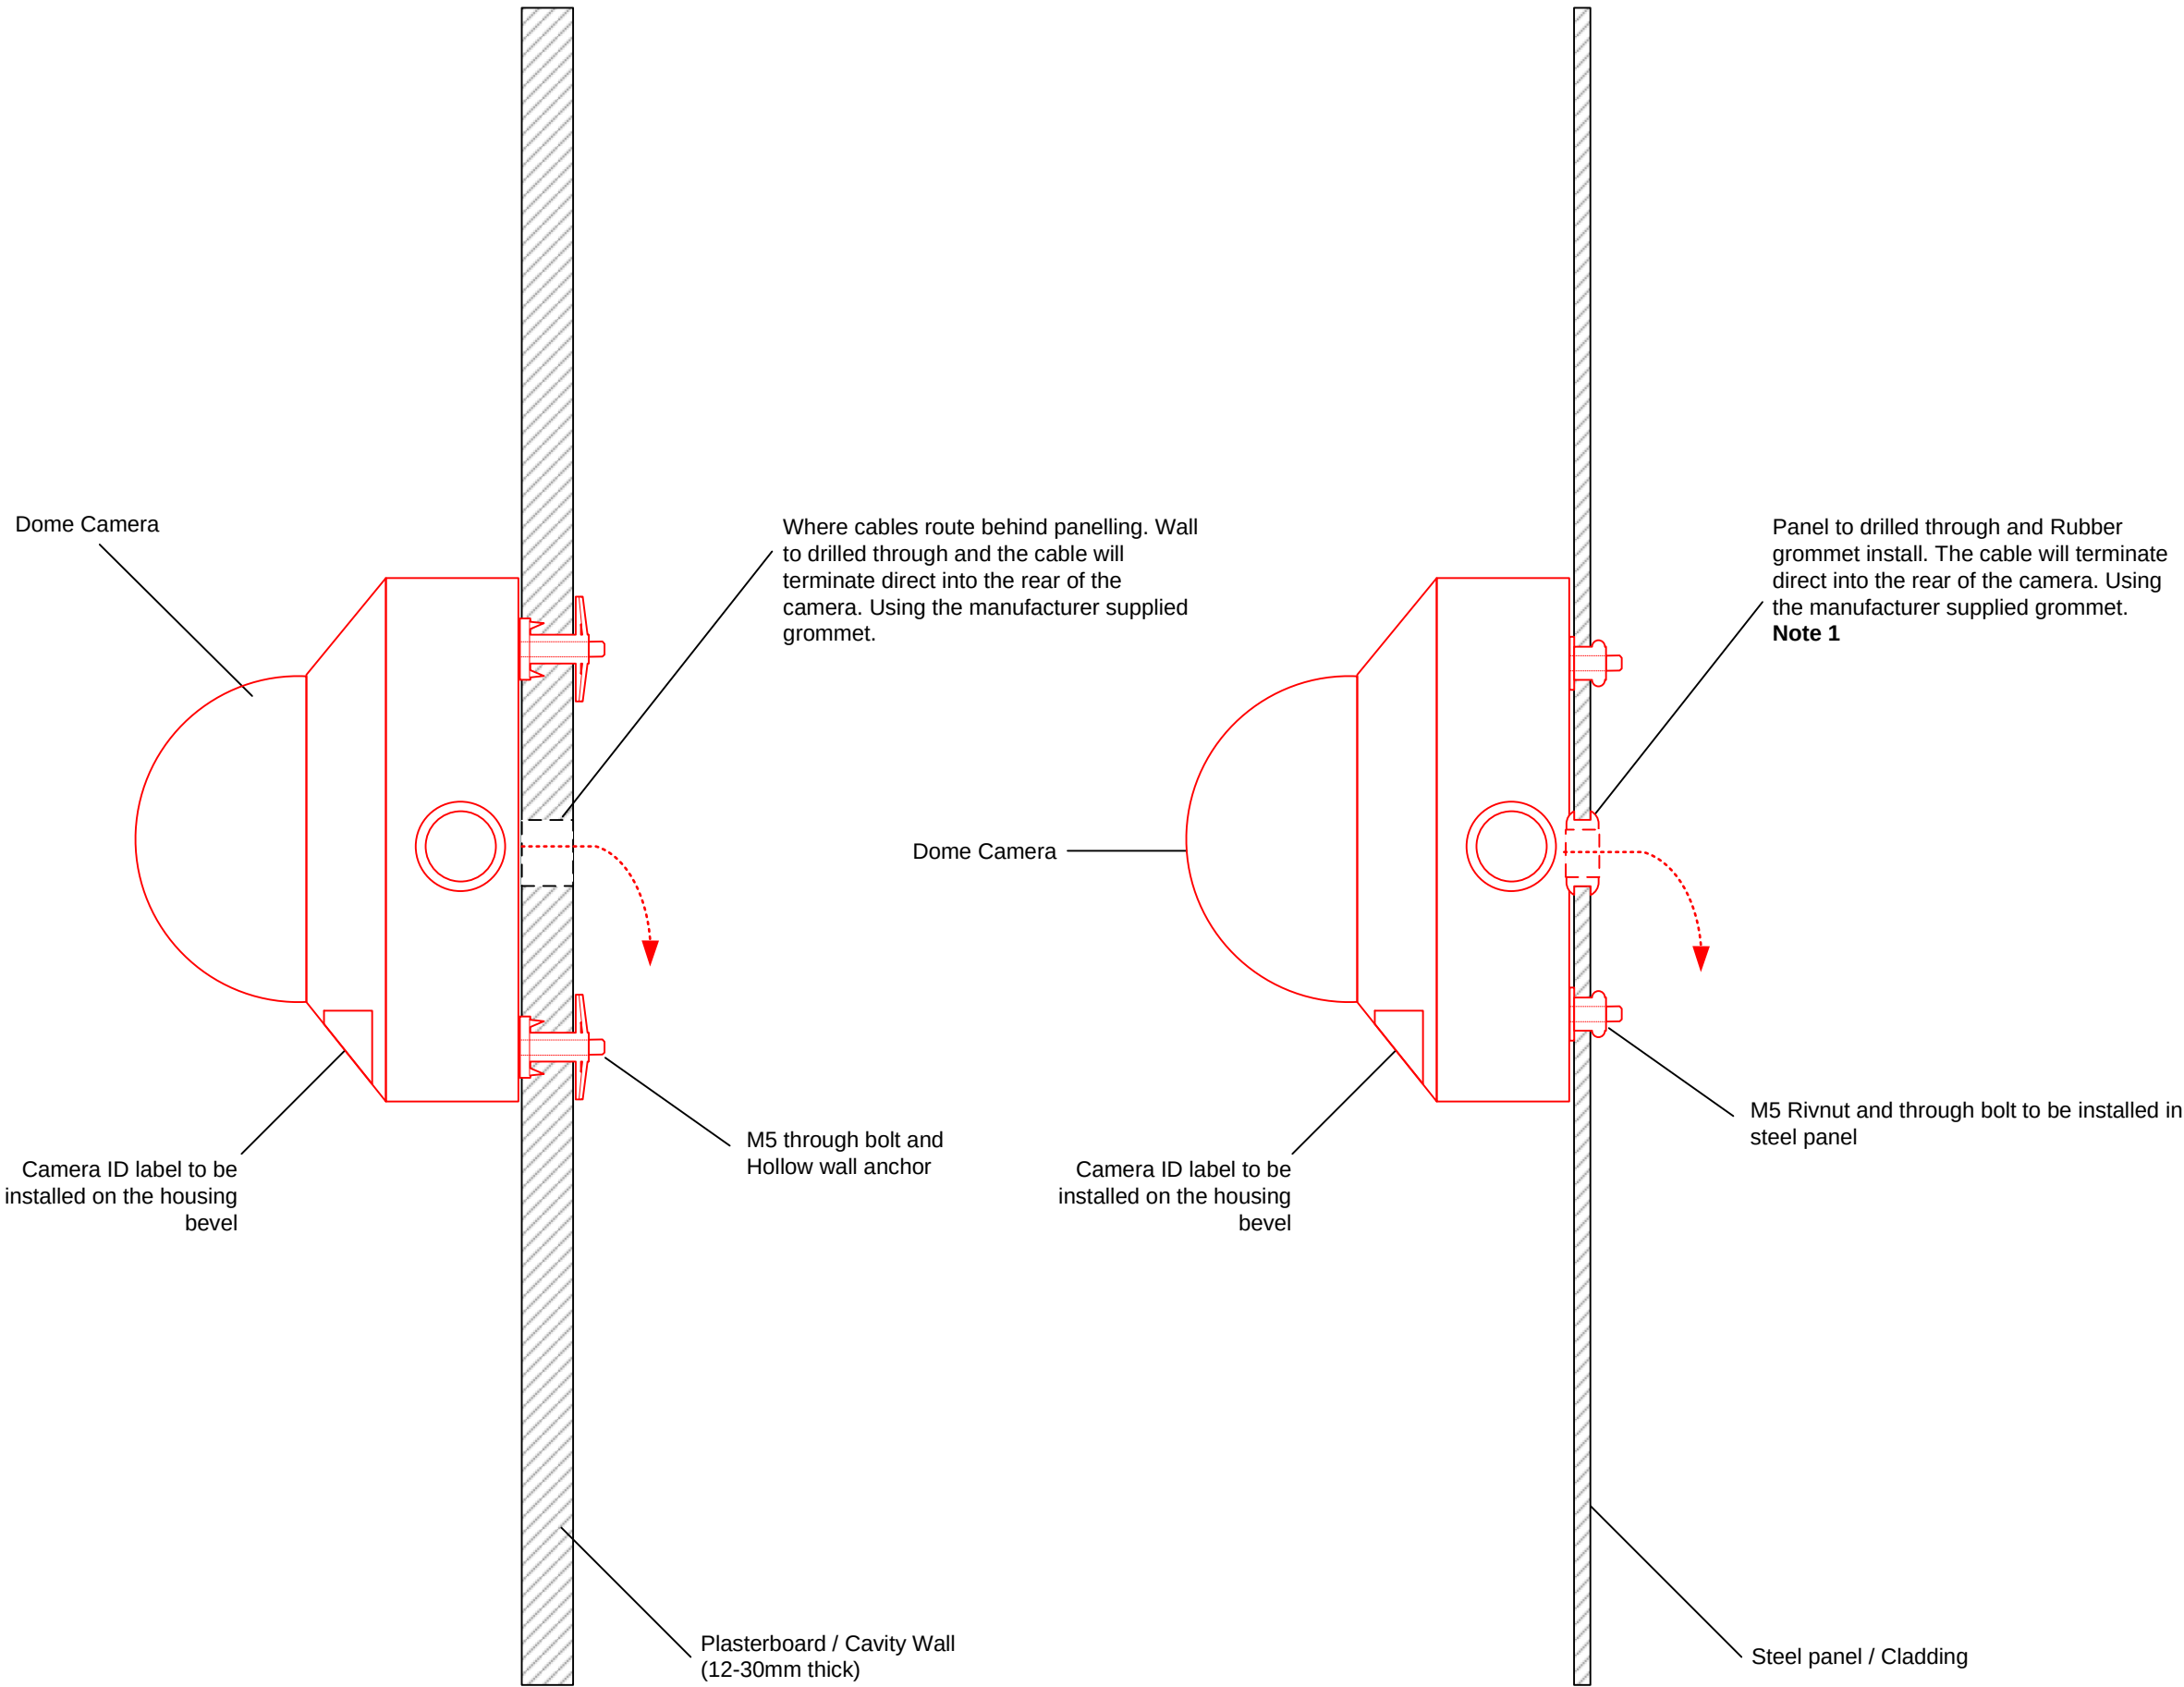

Note

1. Where conduit is installed on the wall, refer to LBR-GEN-CCTV-001 for conduit installation details.

KEY:

BLACK – Existing
RED – Proposed
BLUE – Modify
GREEN – Remove

P01	13/11/19	For Information	JAG	DGF	MS
Rev	Date	Description of Revisions	Drawn	Chkd	Appr

Status

FOR INFORMATION

Contractor

 **Linbrooke**
People • Technology • Connectivity

Address

Unit 2,3 & 4 Churchill Way
Chapelton
Sheffield
S35 2PY

Project

LINBROOKE GENERIC DRAWINGS

Drawing Title

GENERIC DOME CAMERA PANEL MOUNT
DRAWING

Designed	J. GATLEY	Sig	Date	13/11/19
Drawn	J. GATLEY	Sig	Date	13/11/19
Checked	D. FERGUSON	Sig	Date	13/11/19
Approved	M. SIDDALL	Sig	Date	13/11/19

Scale	N.T.S.	ELR & Mileage	N/A
Alternative Reference			Sheet 1 of 1
Drawing Number LBR-GEN-CCTV-015			Revision P01

Sheet Size A3 420 x 297