

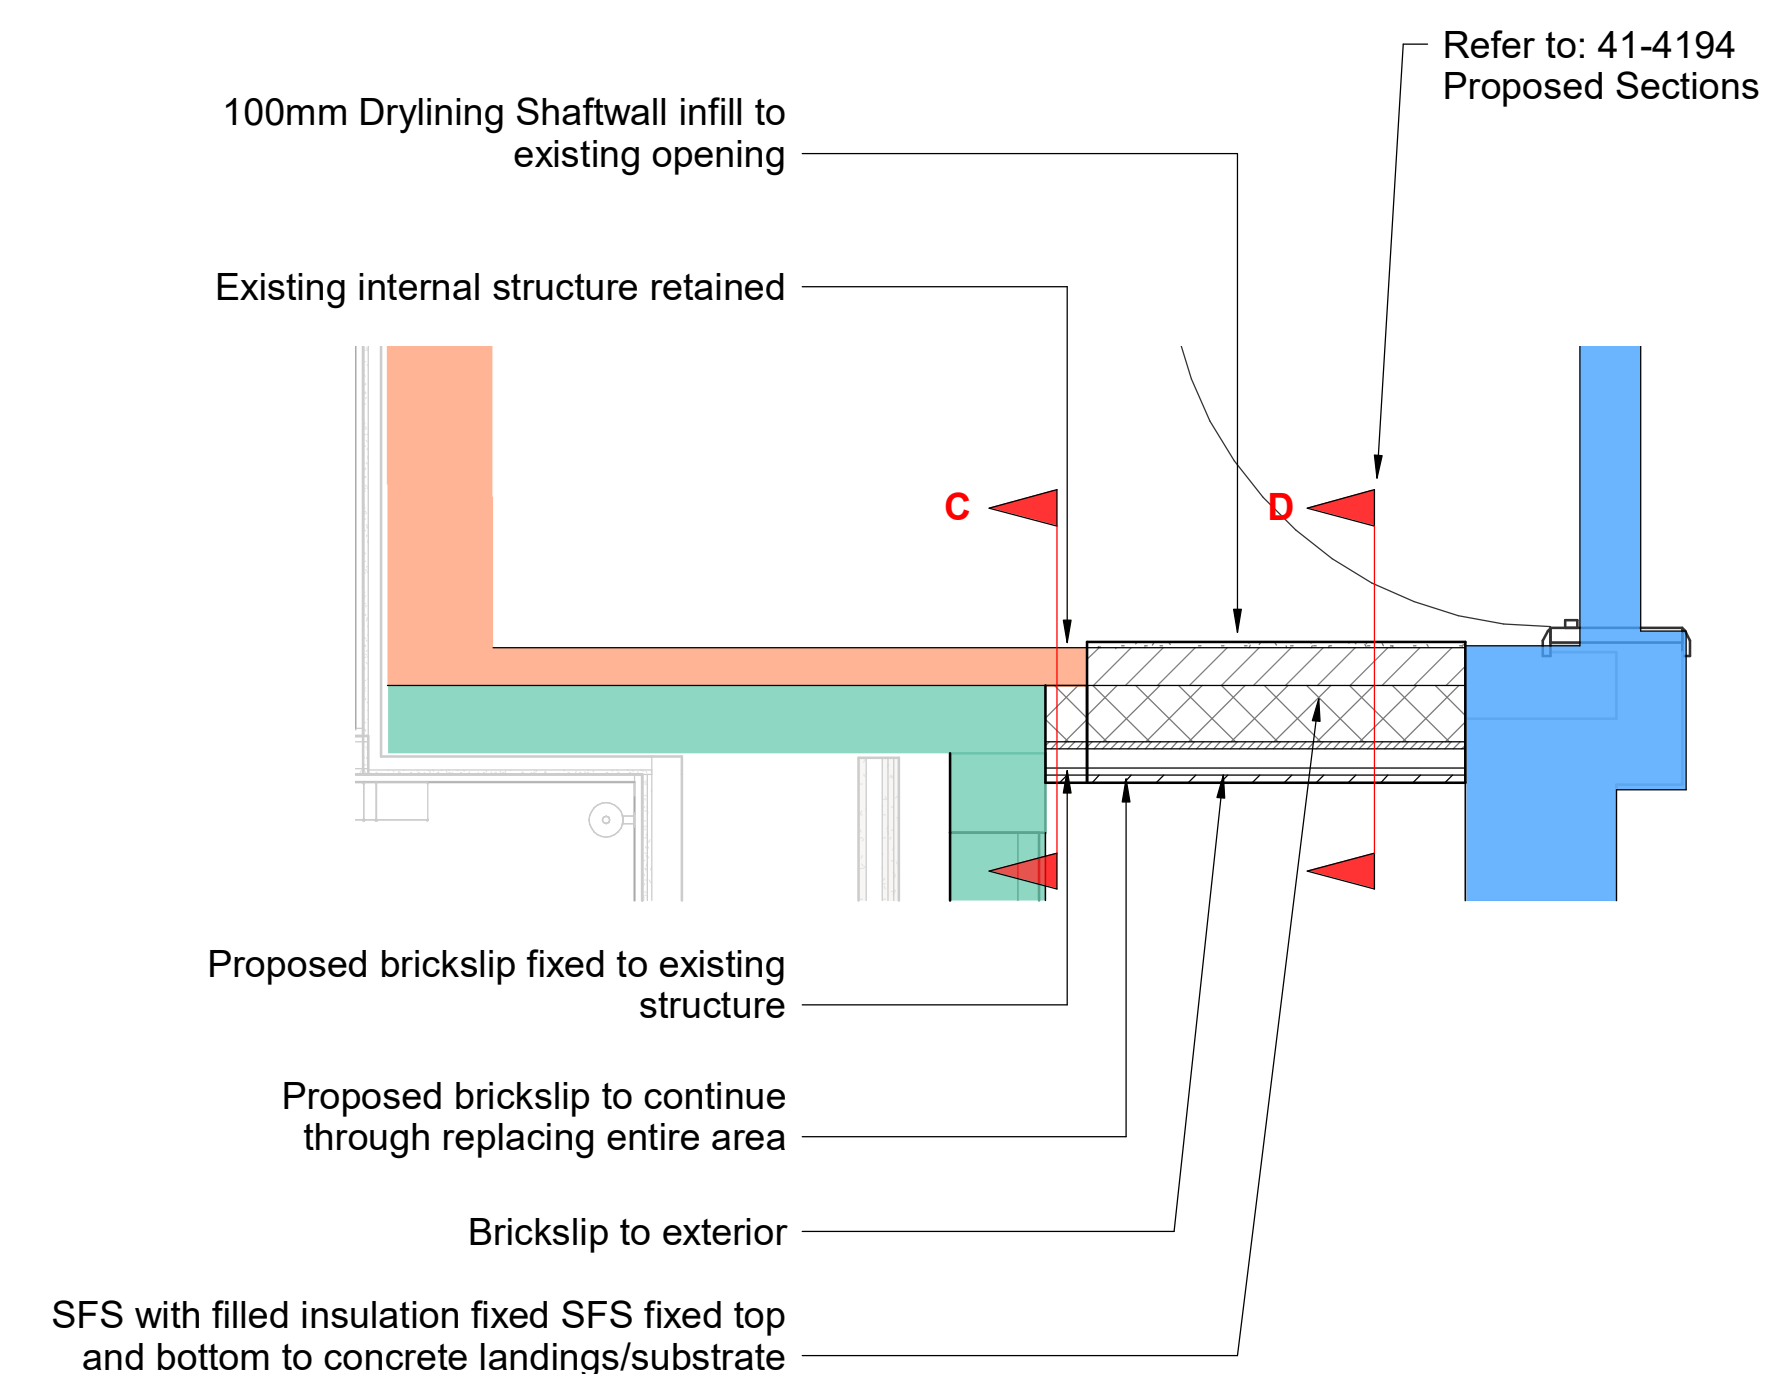
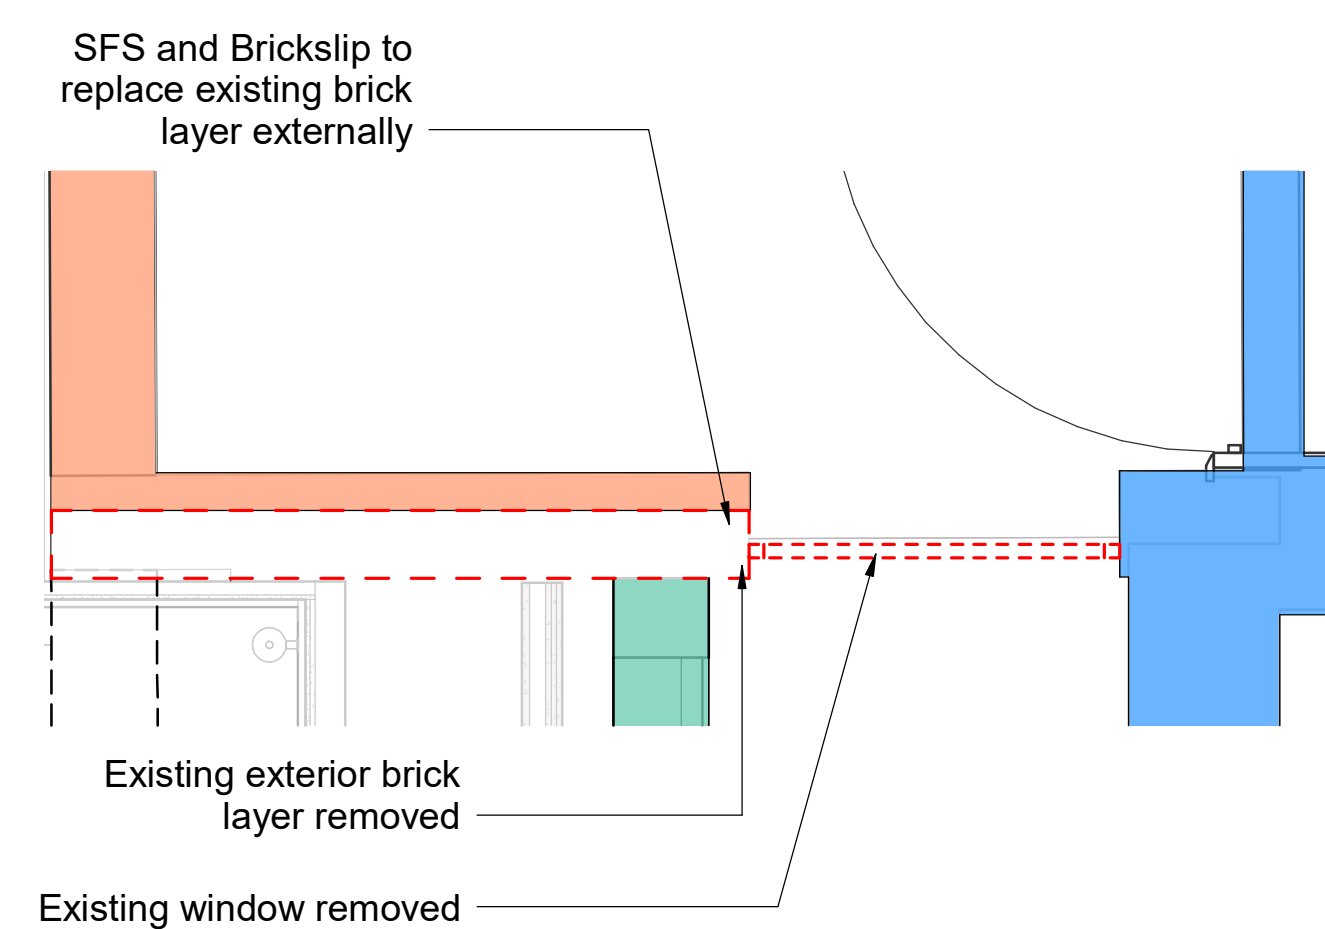
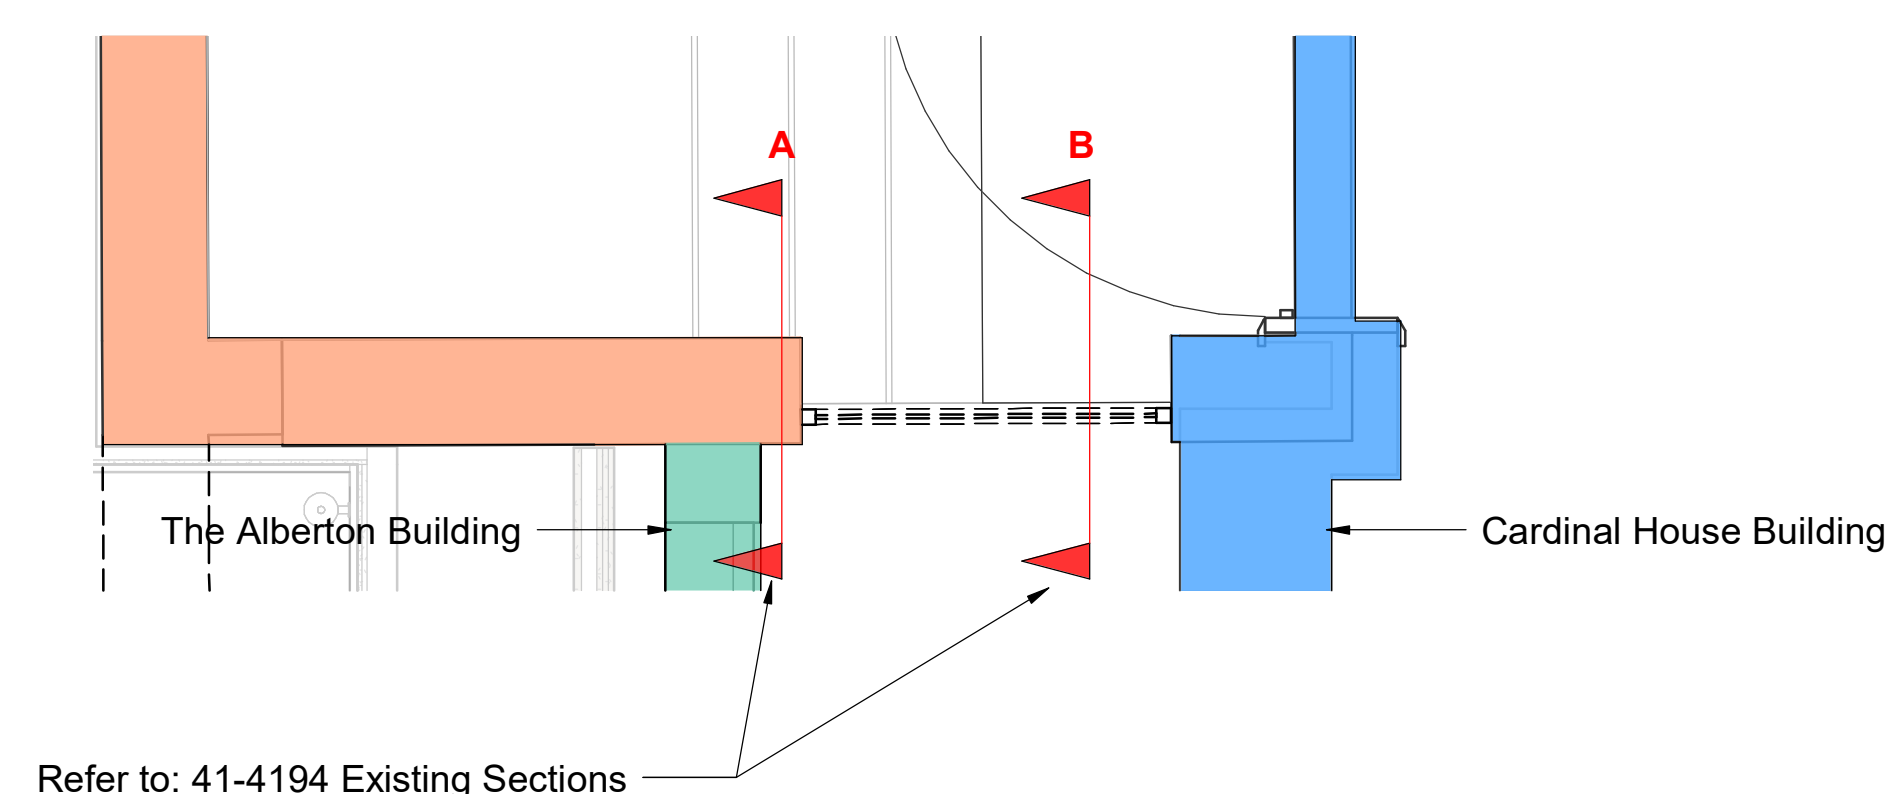
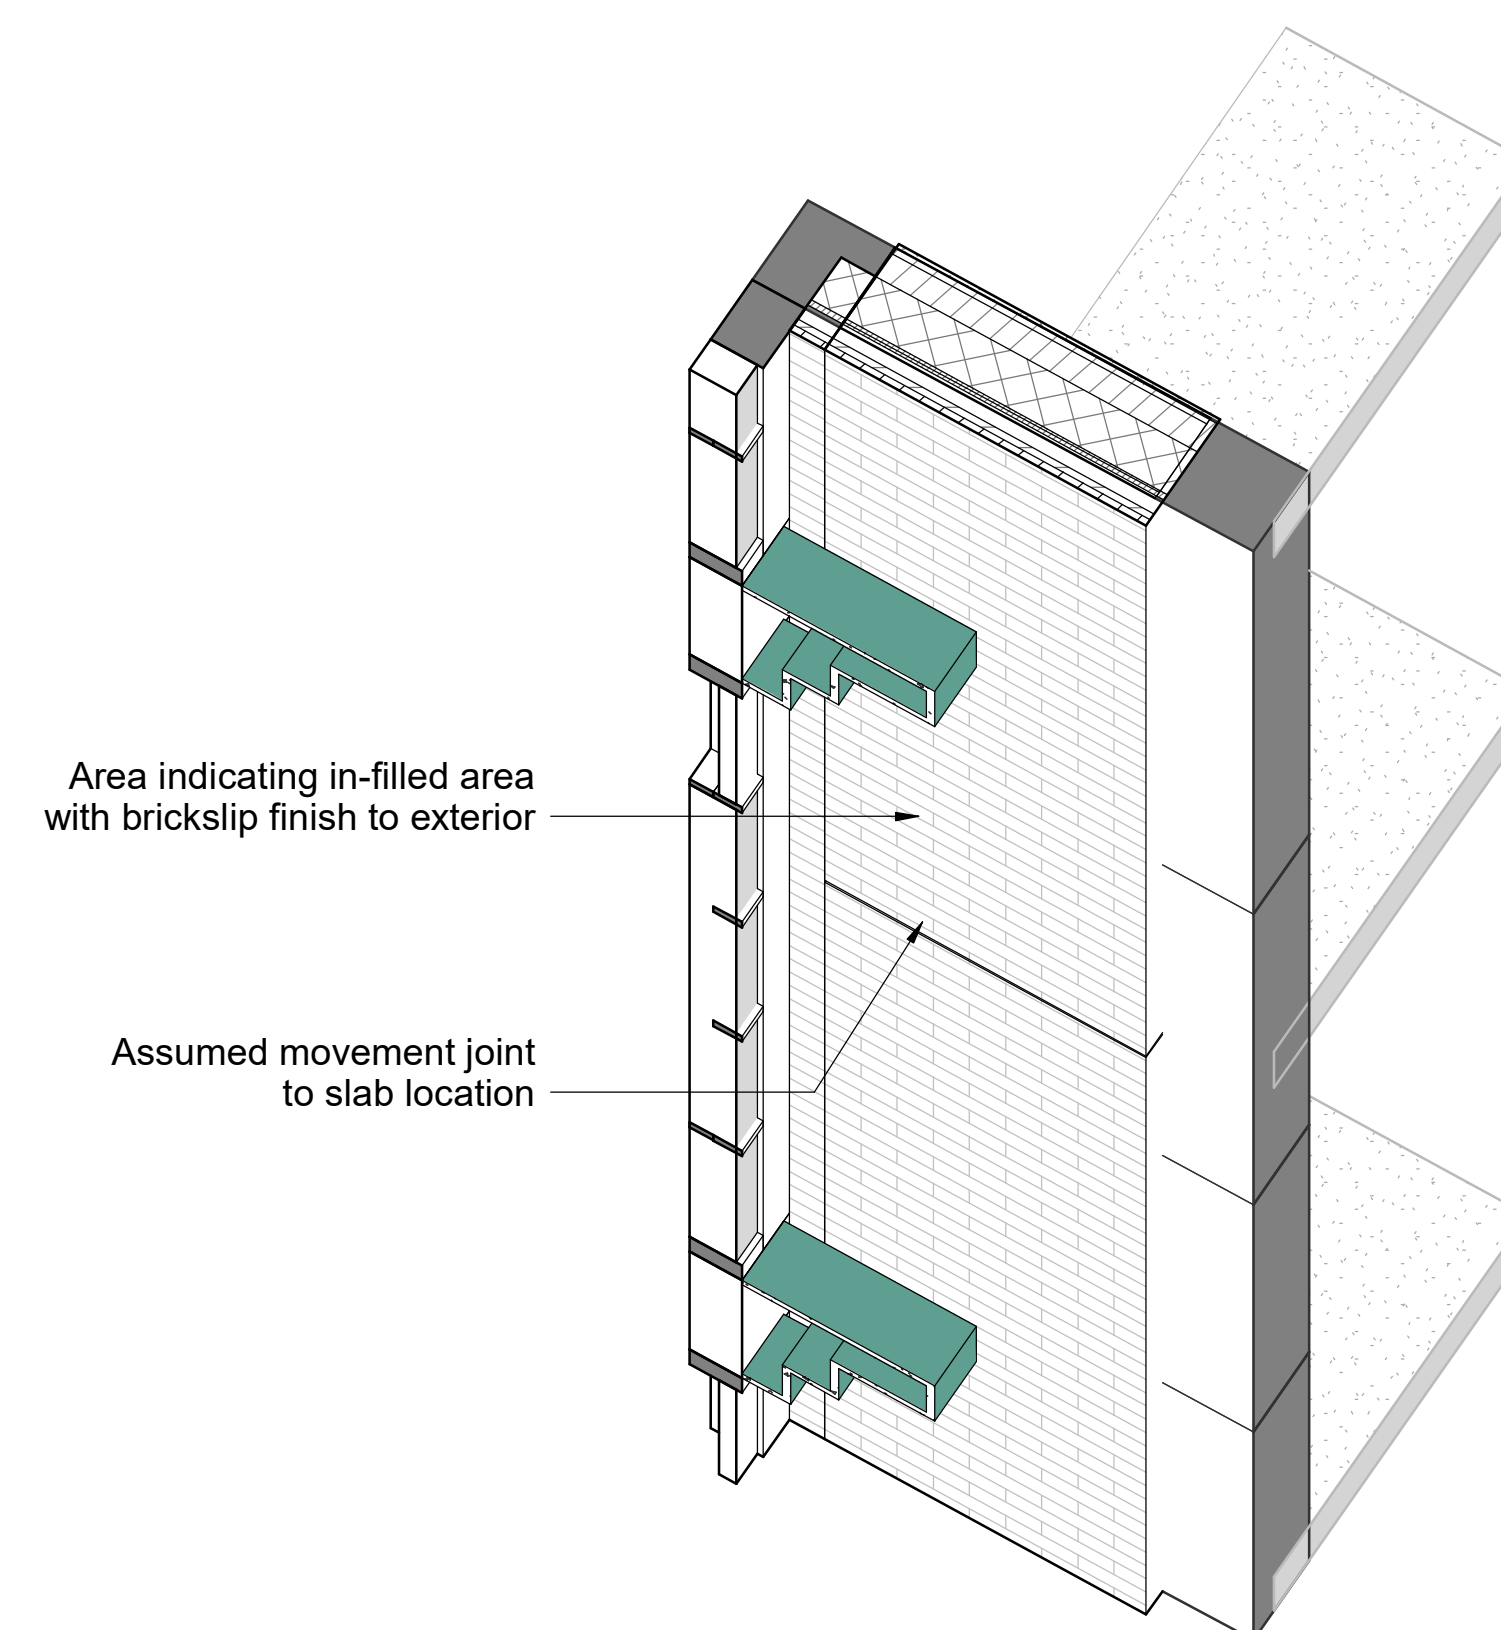


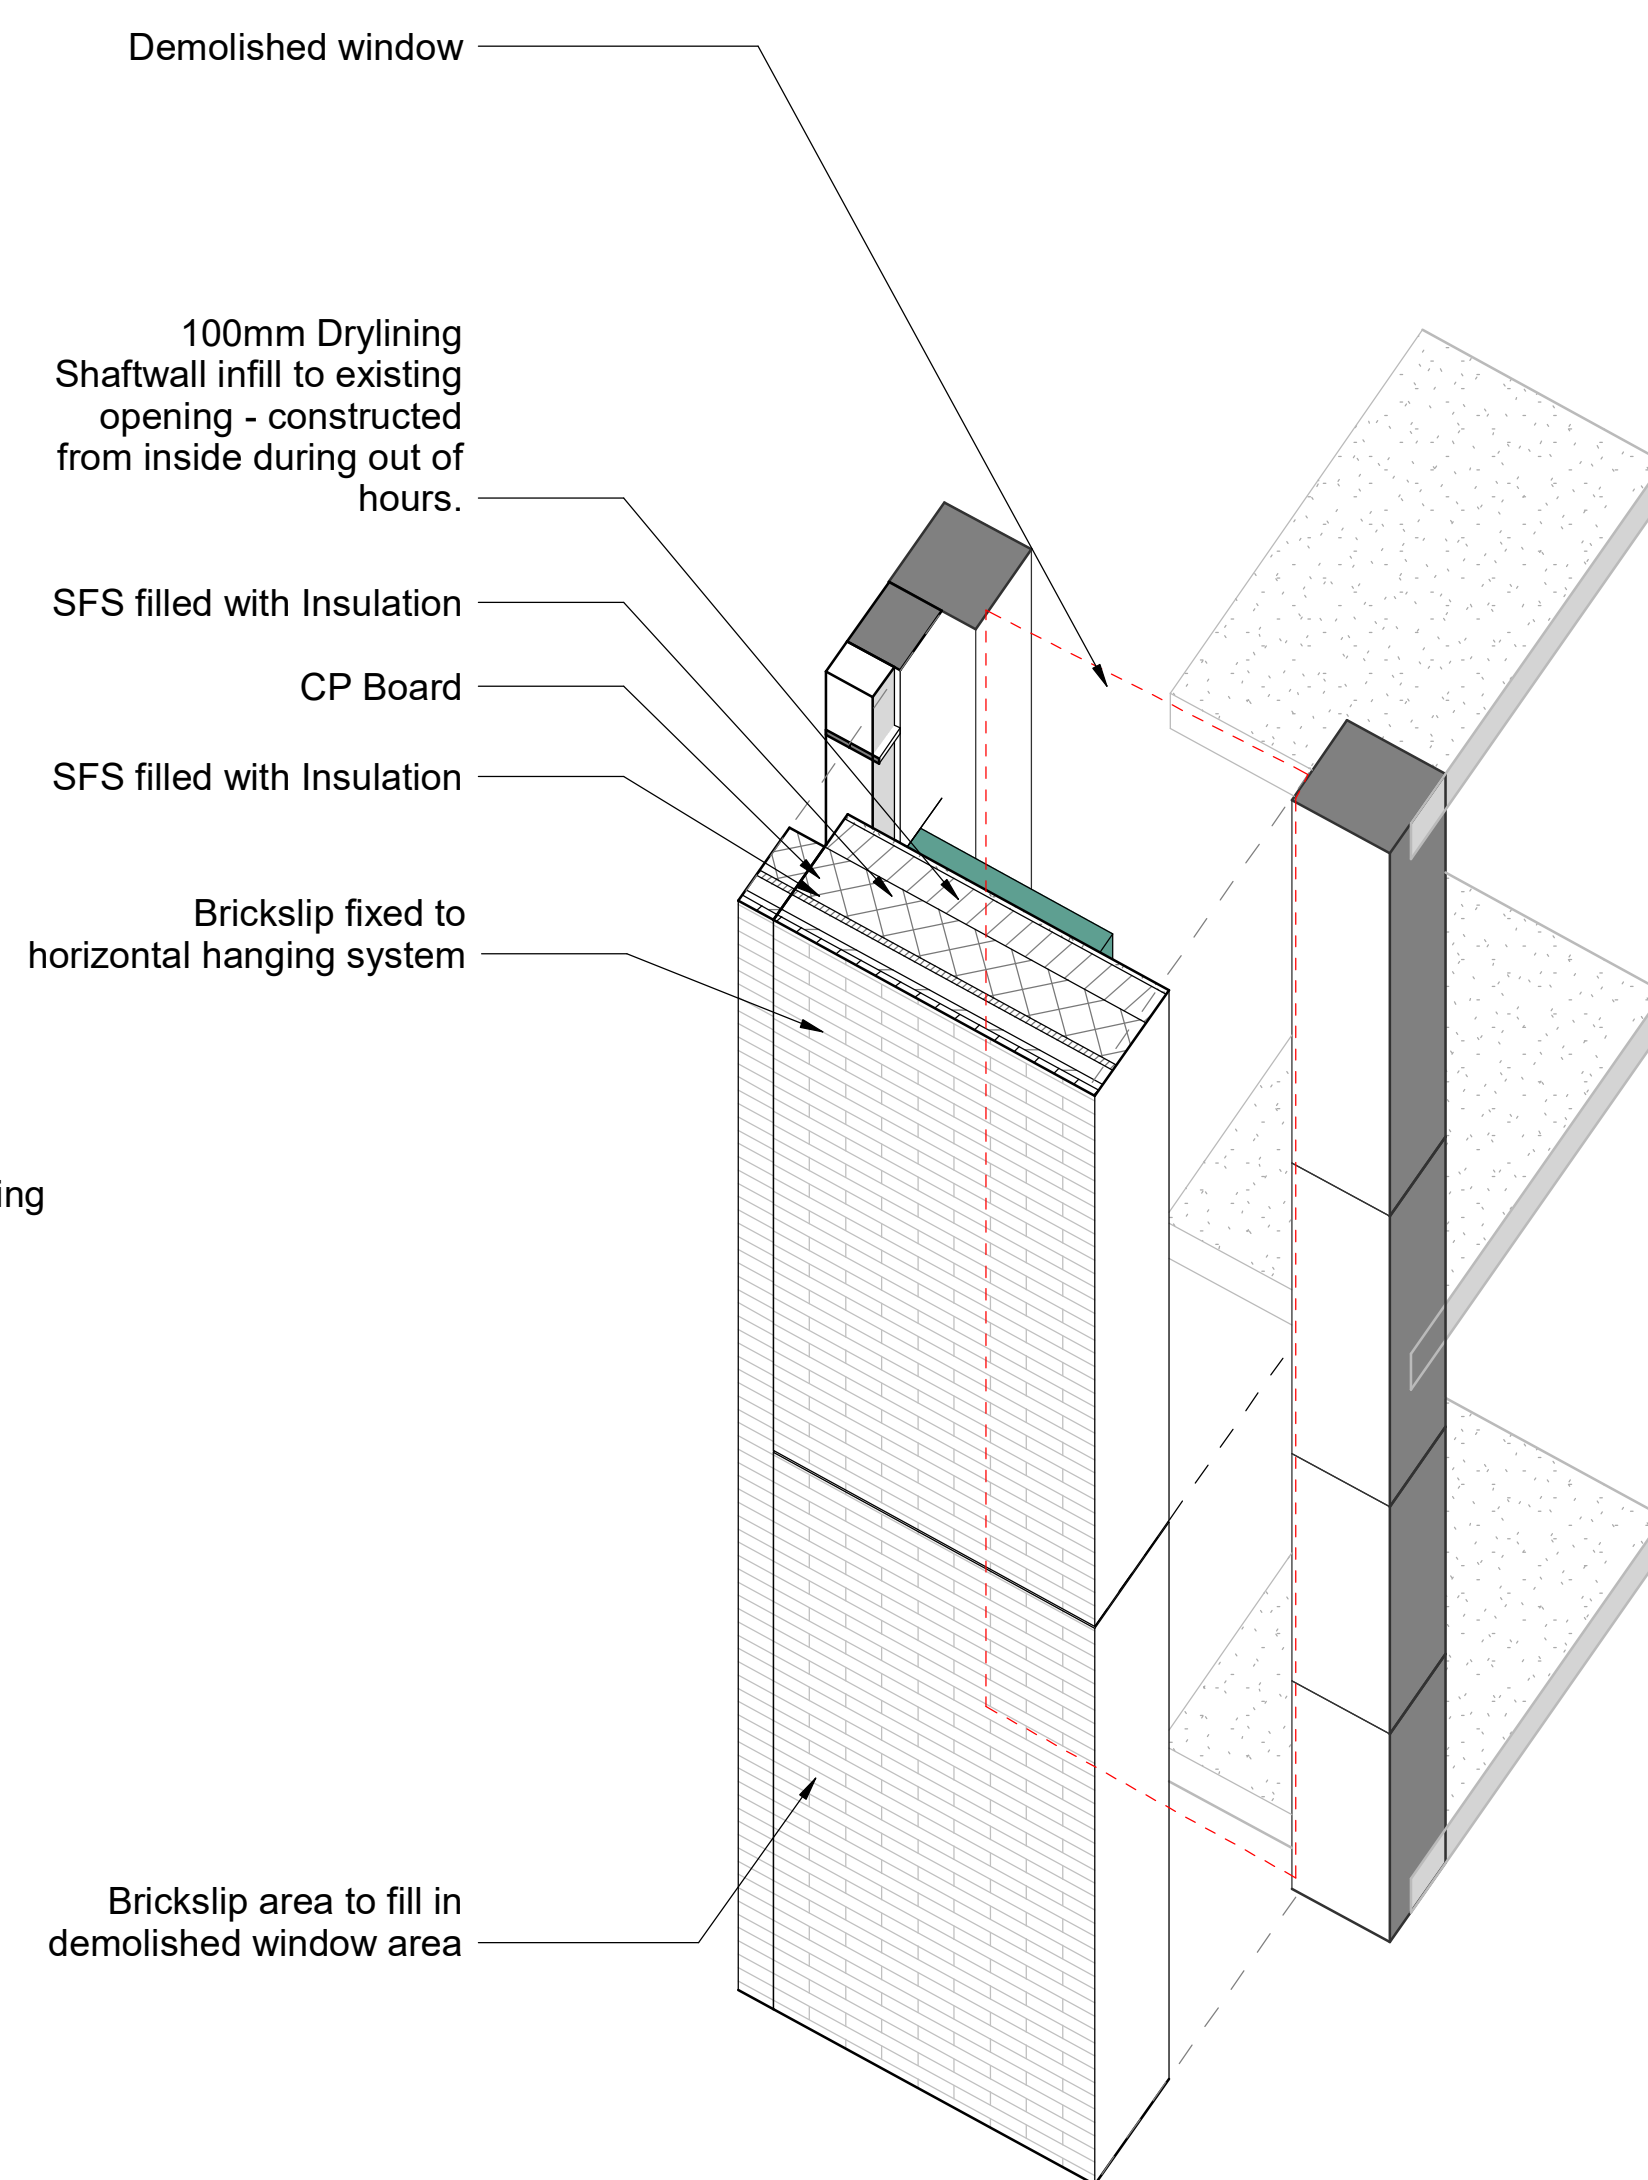

Keyplan

North

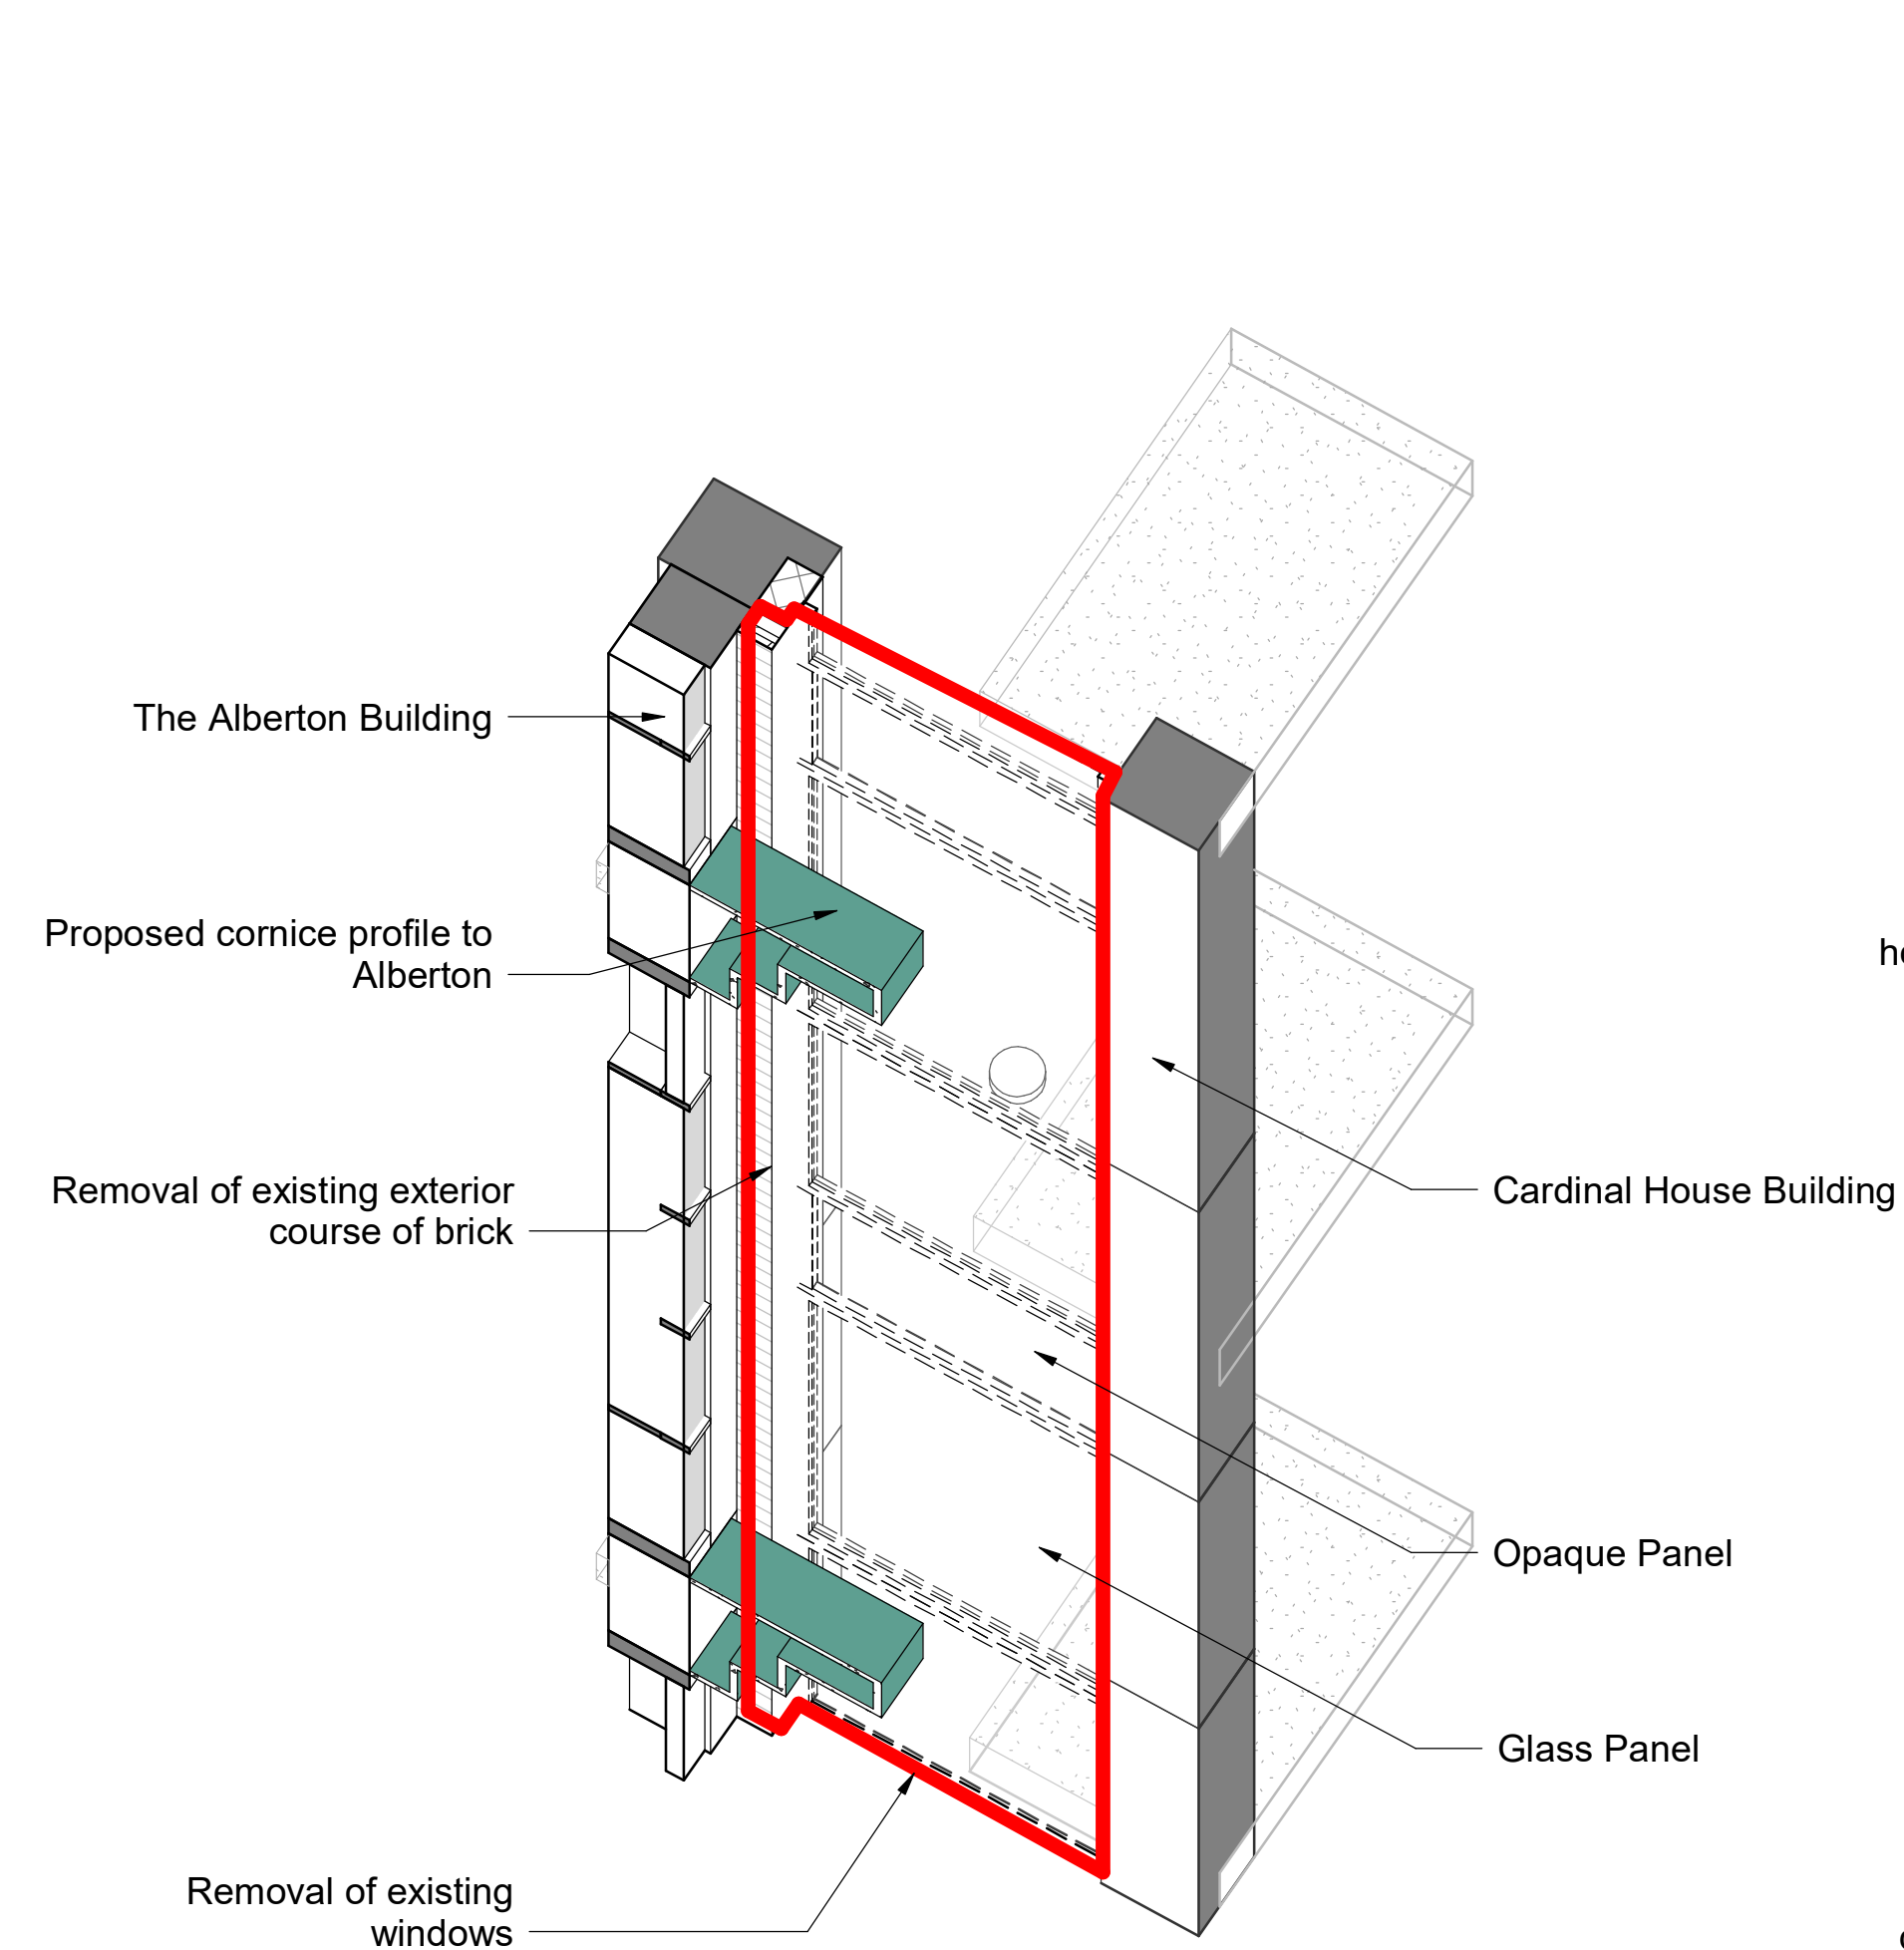

Notes:

Do not scale off this document/drawing/model for any purposes other than those required in connection with the application for planning consent for the project.

This document/drawing/model is prepared for the sole use of EPR Architects' employer and the benefit of the employer's permitted licensees. No liability to any other persons is accepted by EPR Architects.

EPR Architects accepts no liability for any use of this document/drawing/model by parties other than the party for whom it was prepared or for purposes other than those for which it was prepared.

Copyright in the design contained in this document/drawing/model remains vested in EPR Architects.

Building Colour Key



Alberton Hous (Existing)



Cardinal House



Shared Stair



Removed Area



Alberton Hous (Proposed)

P01	Shared Stair Method Statement Issue	16.09.22	WW	CNB
No.	Revision	Date	Initial	Chk'd

EPR Architects

30 Millbank, London SW1P 4DU

+44(0)20 76337600

www.epr.co.uk

Alberton House

St Mary's Parsonage, Manchester

EPR Project No 11343

Shared Staircore - South 3D Illustrations

Scale @A1

Status

Suitability

Revision

1 : 20

For Information

S2

- P01

Project Code

Originator

Zone

Level

Type

Role

Class

Number

ALBH - EPR - ZZ - XX - DR - A - 41-4193