




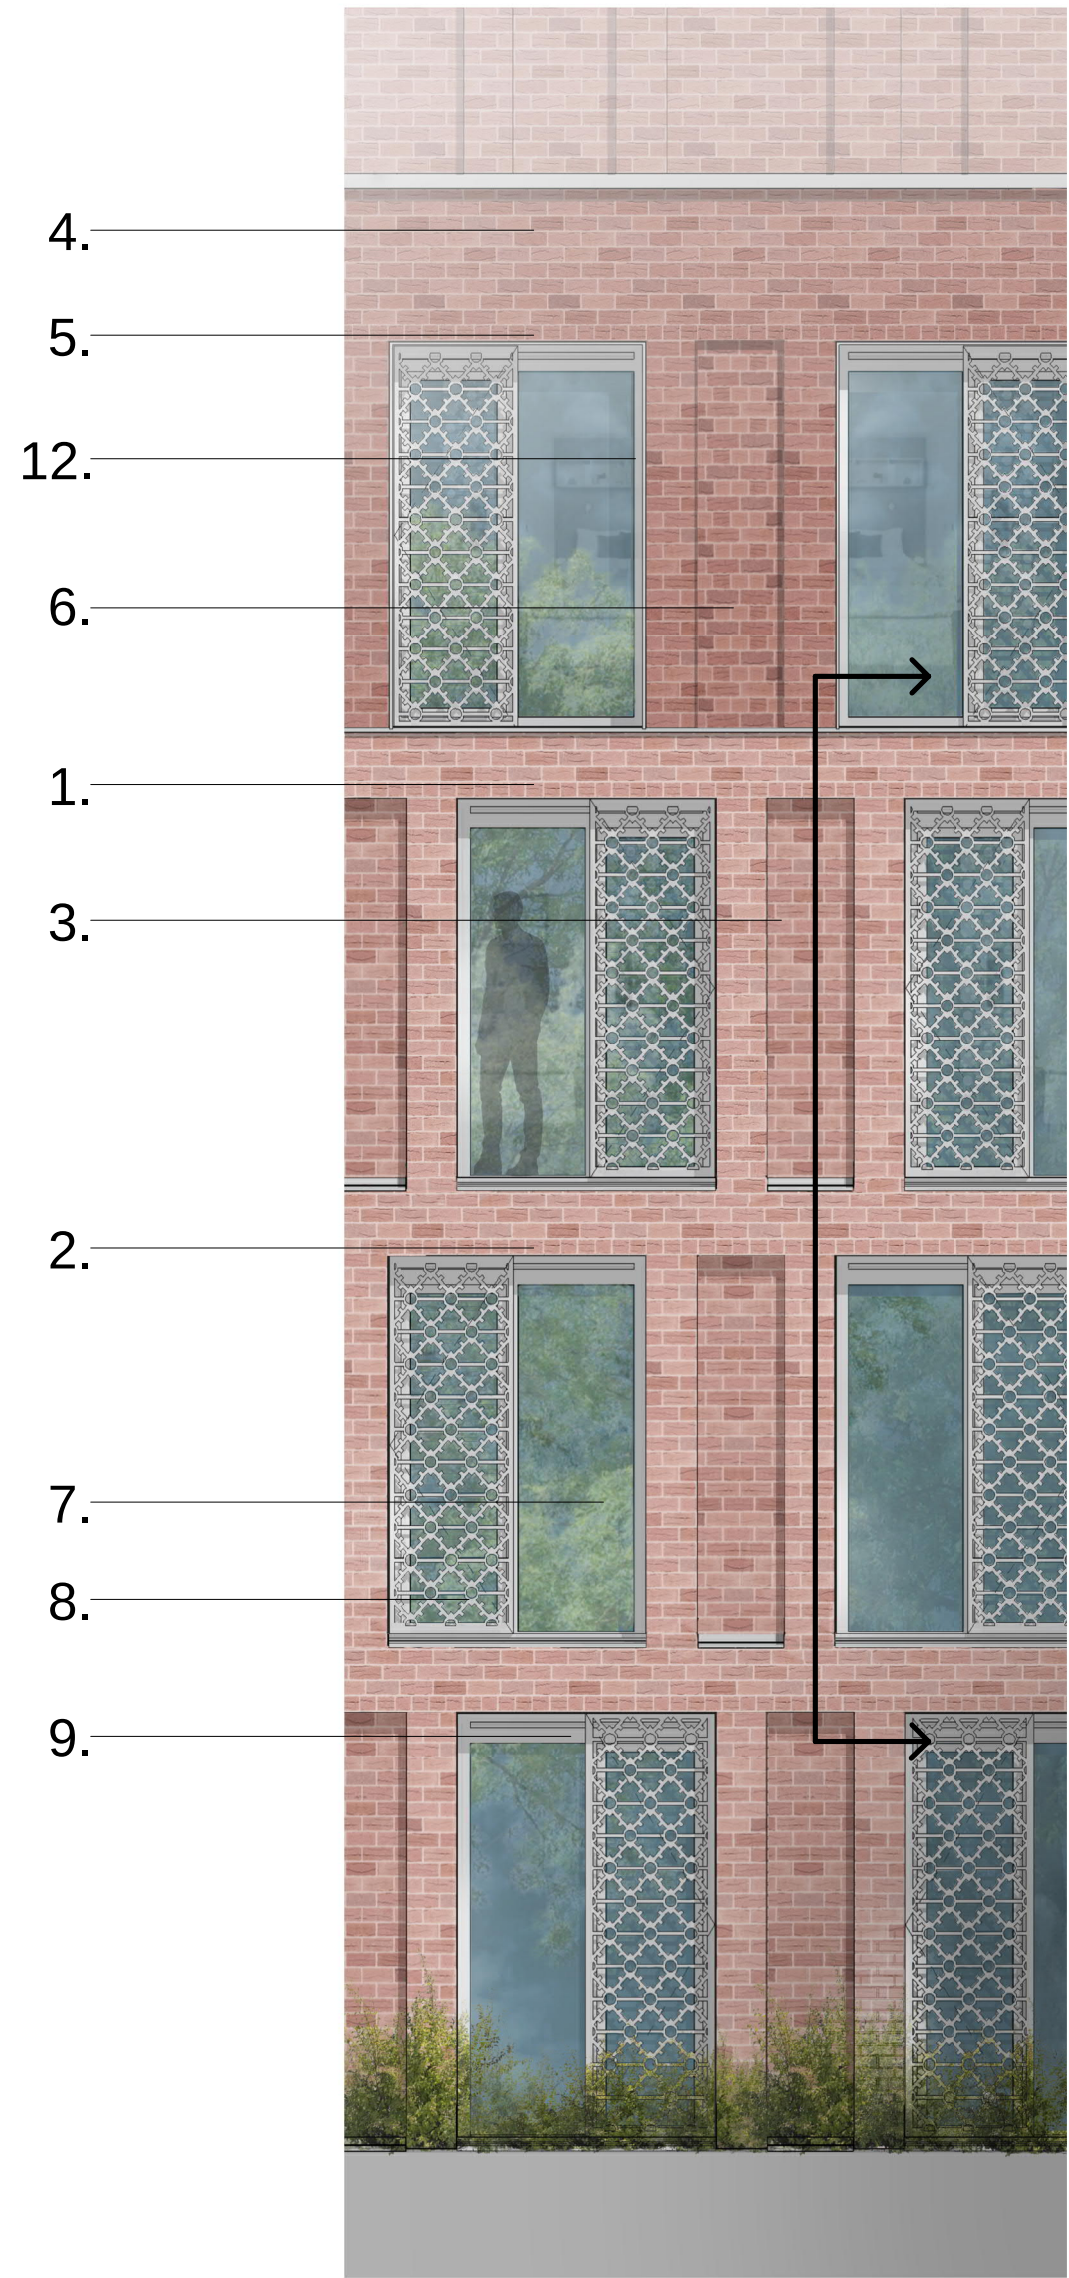

Detail Elevation
1:50

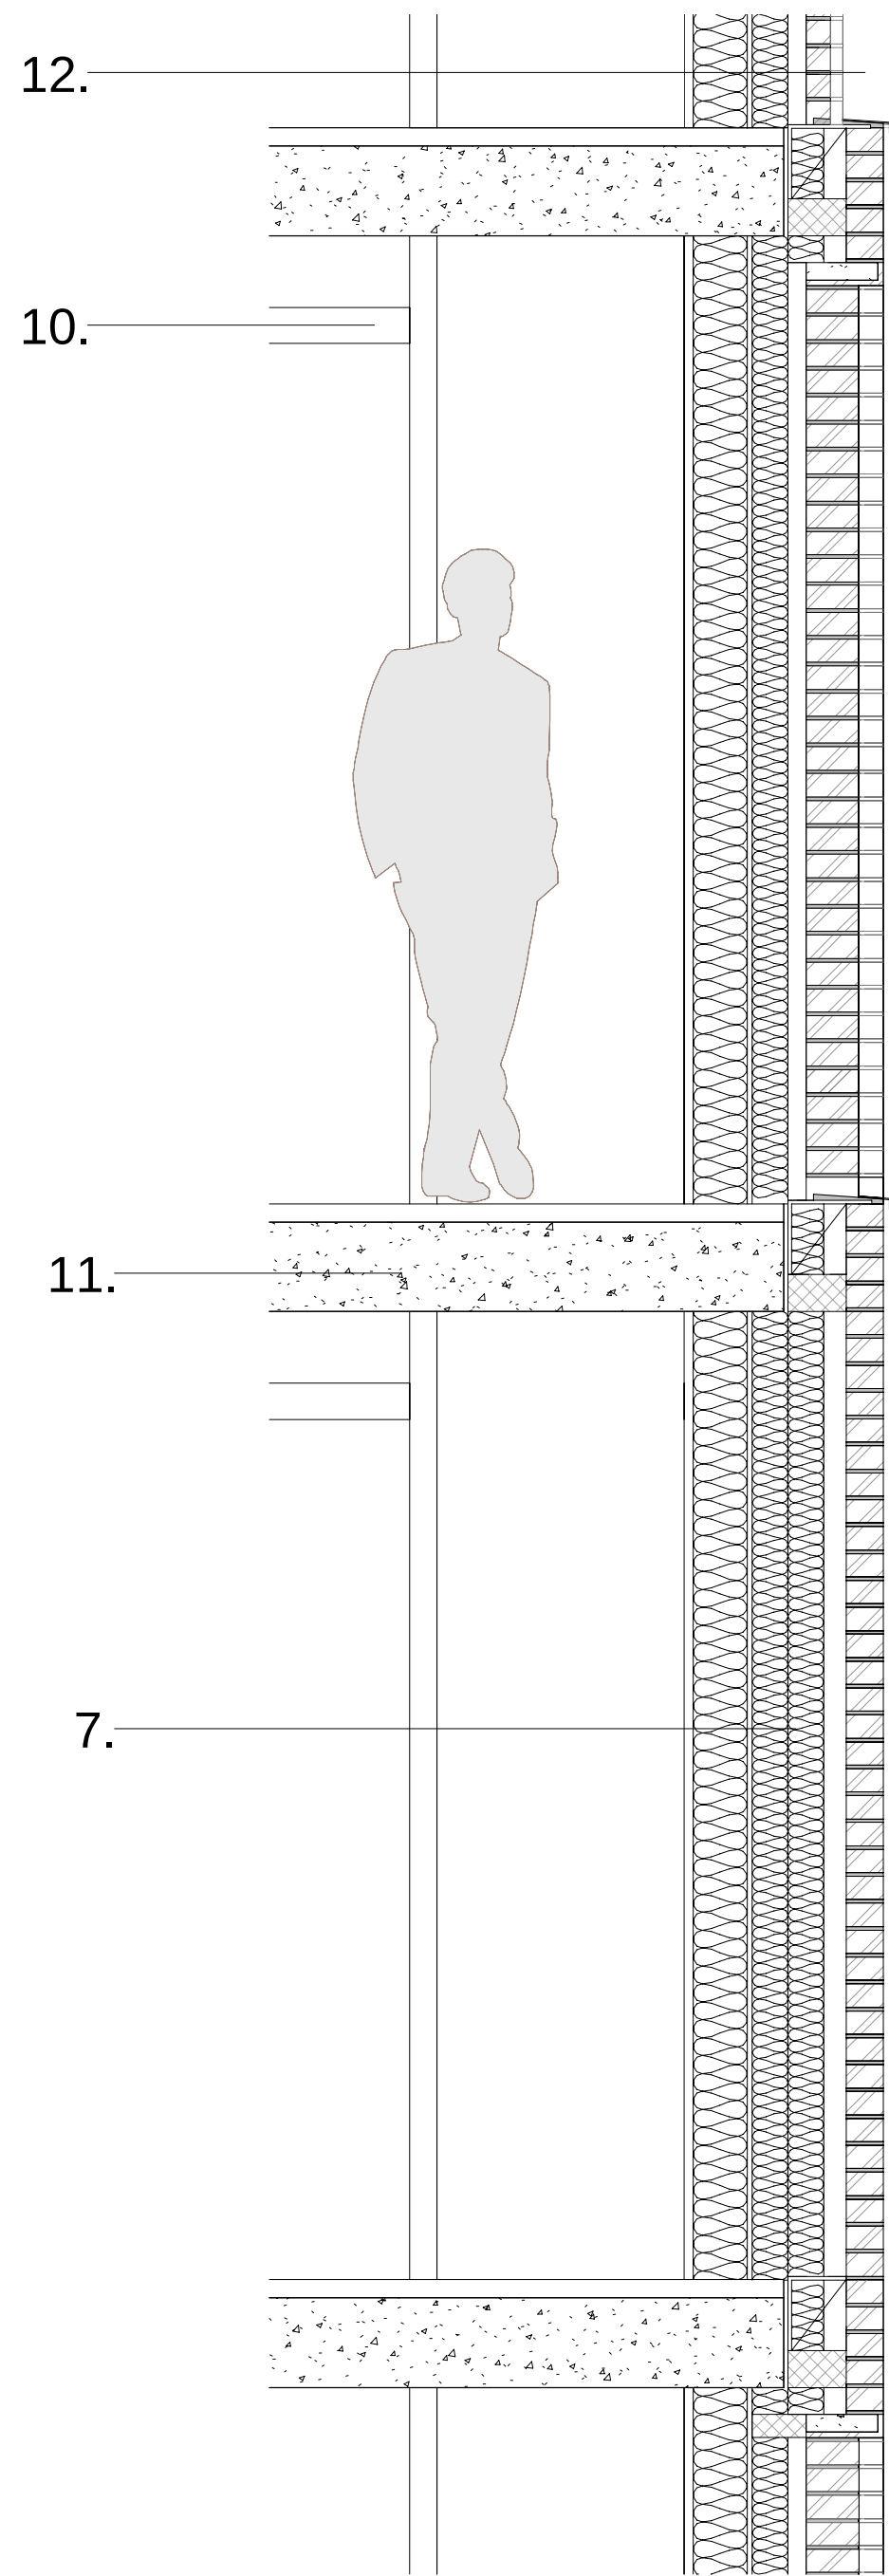


Detail Section
1:20

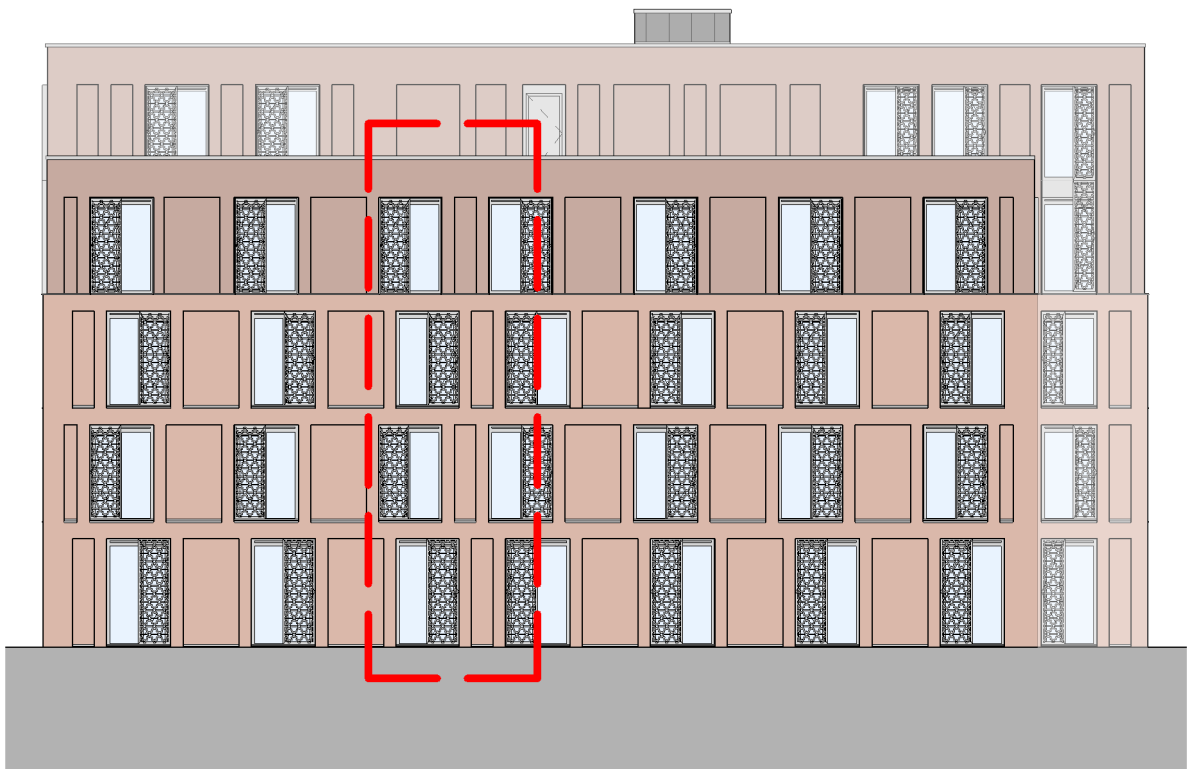

Key Elevation

KEY

- 1. Red brick in stretcher bond
- 2. Red brick in header bond
- 3. Red brick flat recessed panel
- 4. Darker red brick in stretcher bond
- 5. Darker red brick in header bond
- 6. Darker red brick flat recessed panel
- 7. Floor to ceiling window and glazed vent
- 8. Perforated aluminium screen in front of glazed vent door
- 9. Aluminium window frame
- 10. Ceiling
- 11. Concrete Slab
- 12. Extruded Aluminium Frame

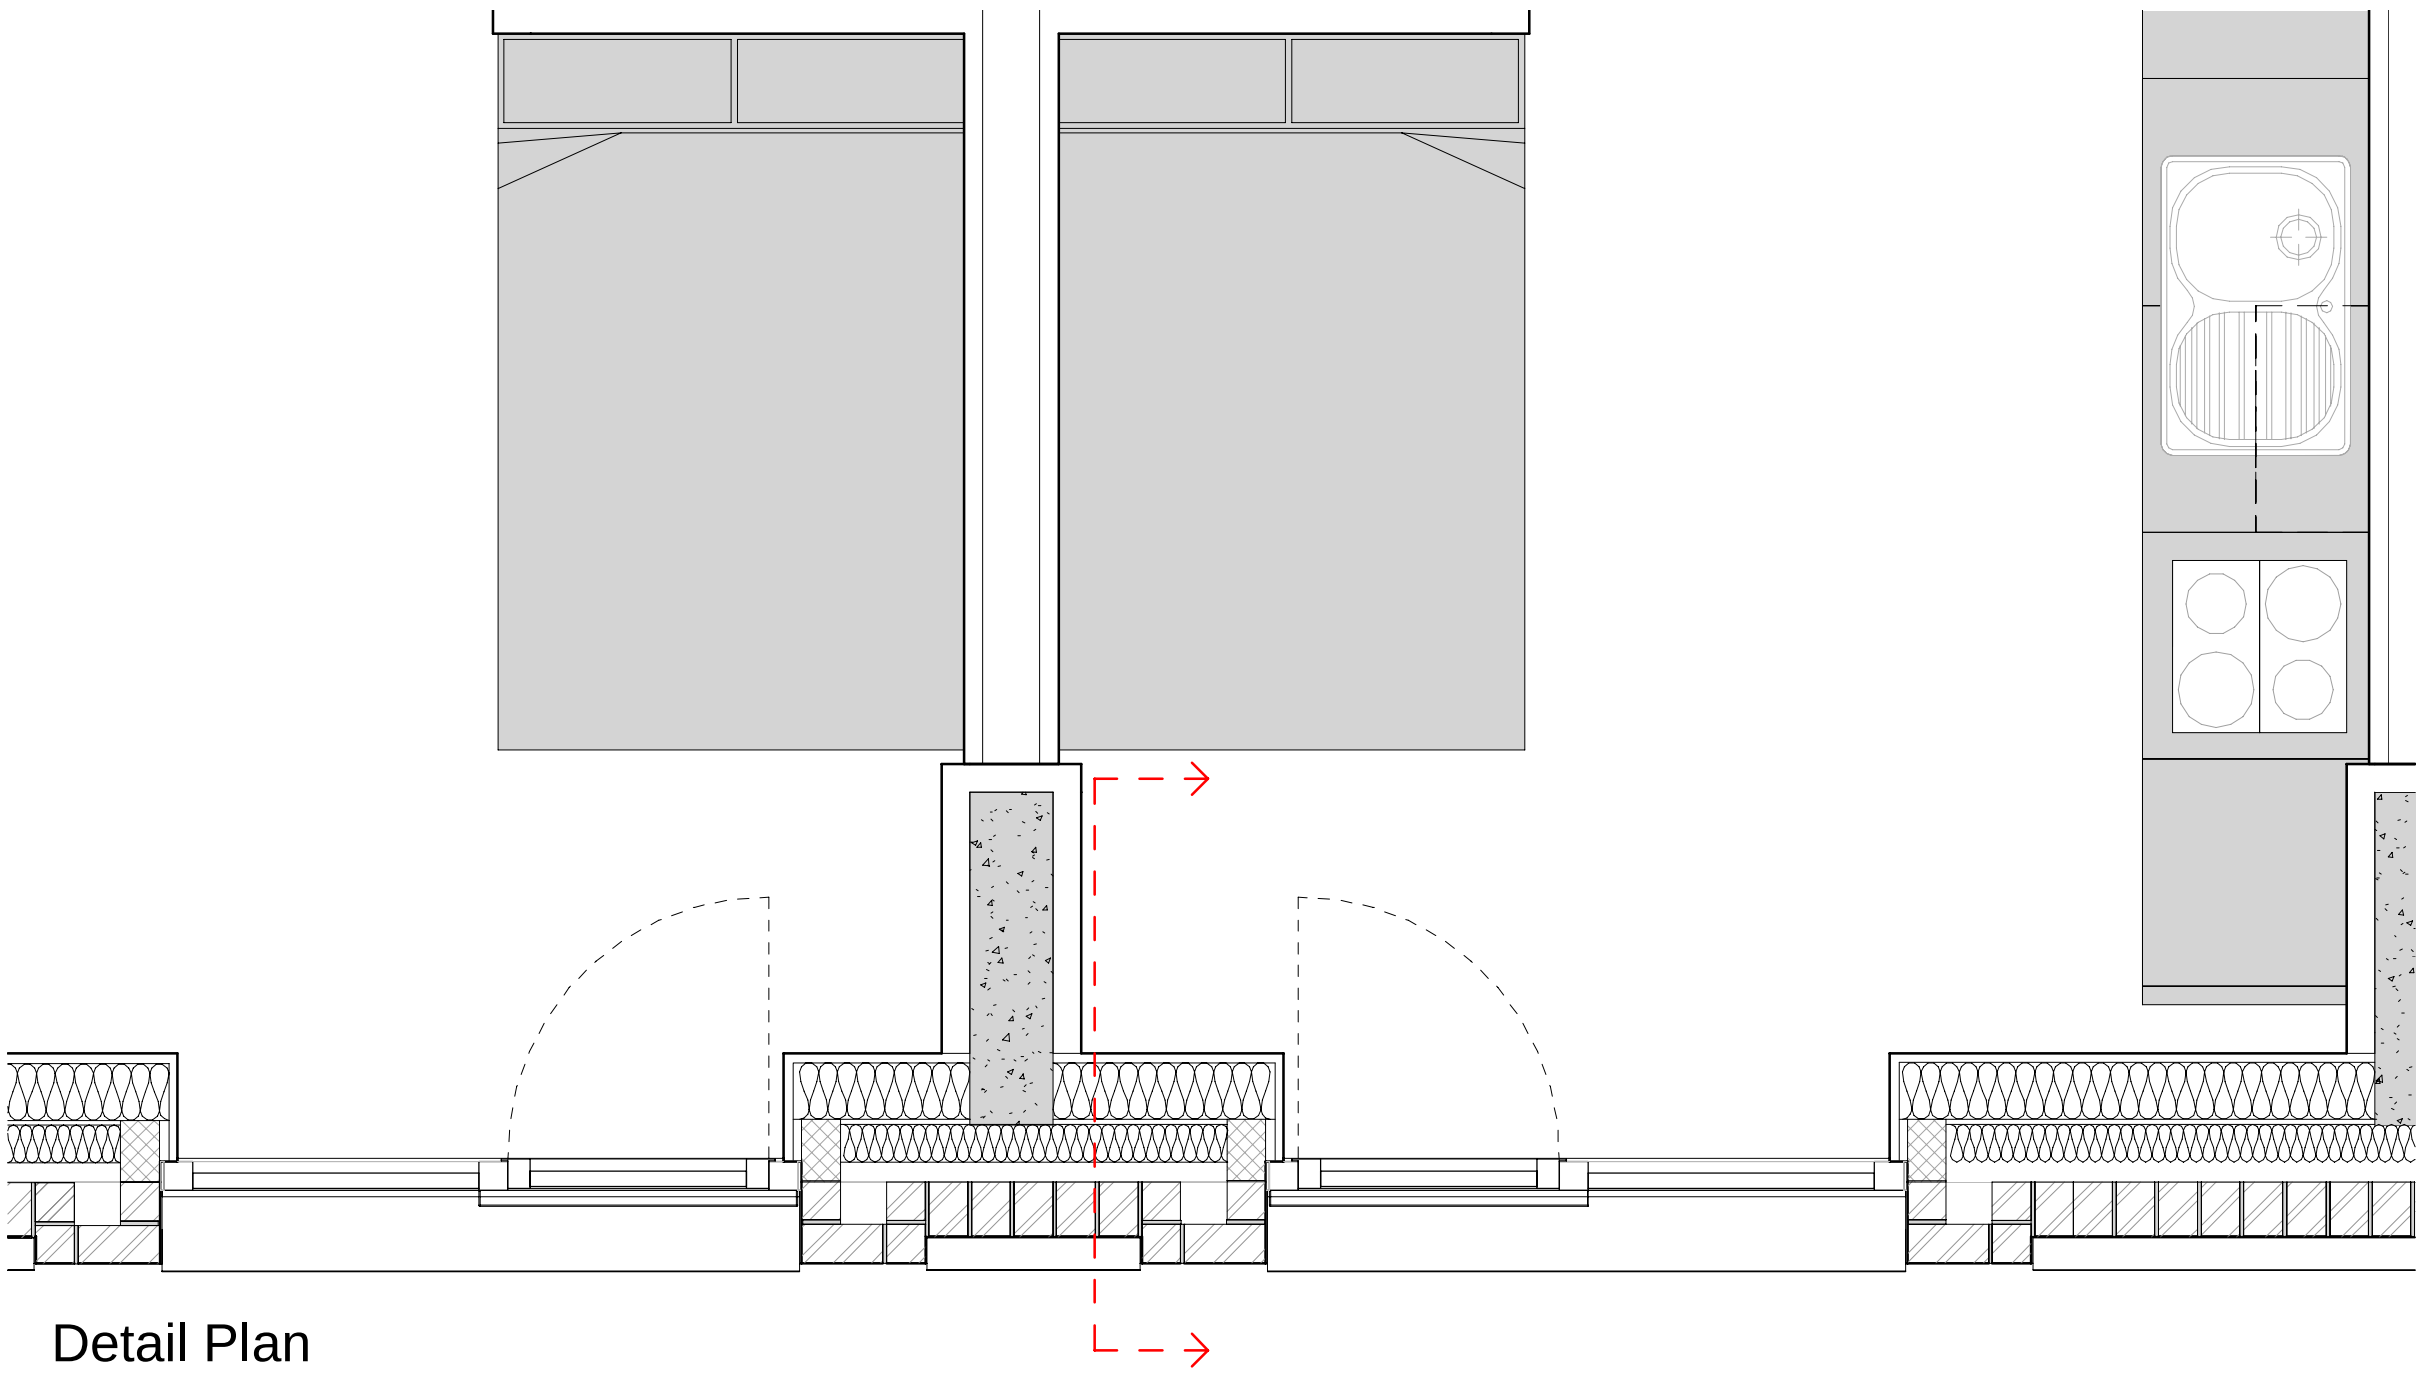

Detail Plan
1:20