



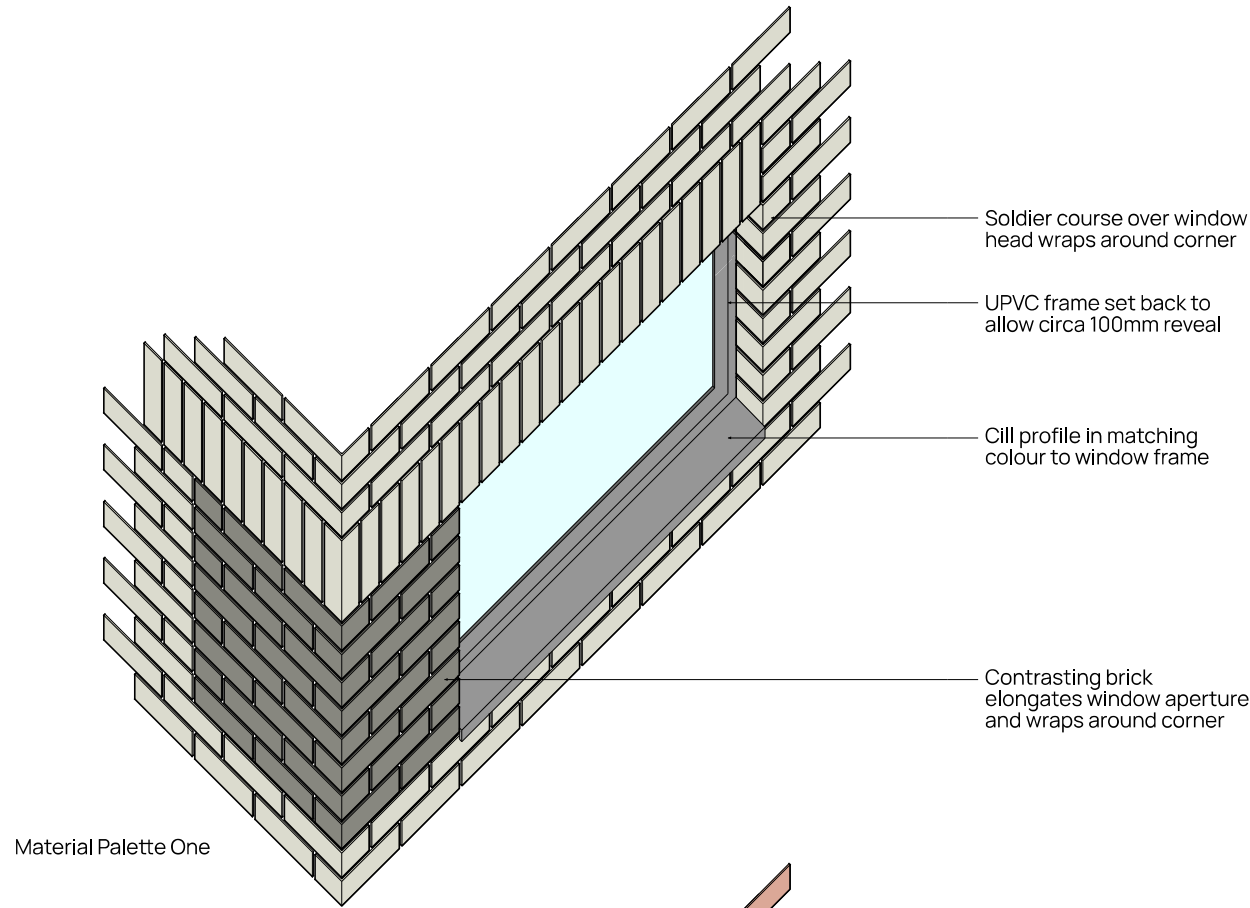


Material Palette One

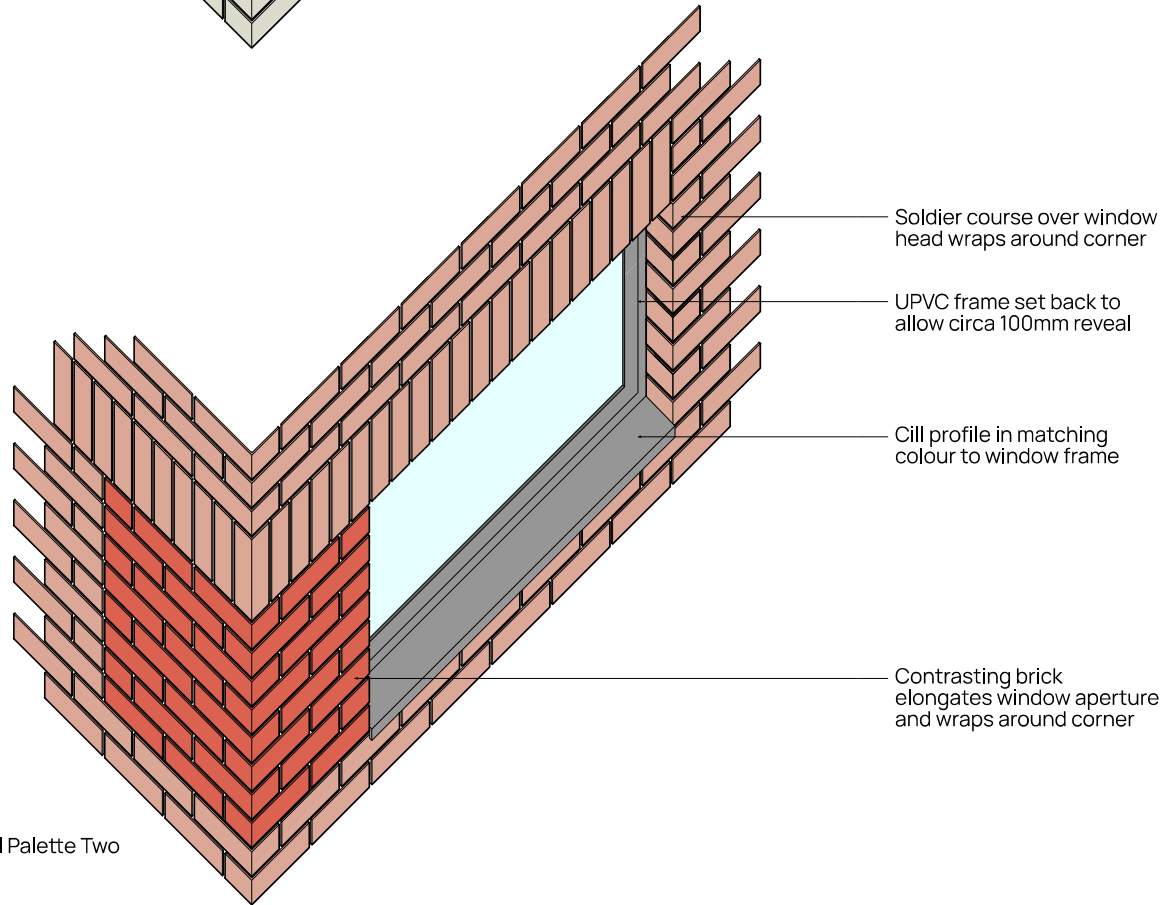


Material Palette Two

Corner Window Detail

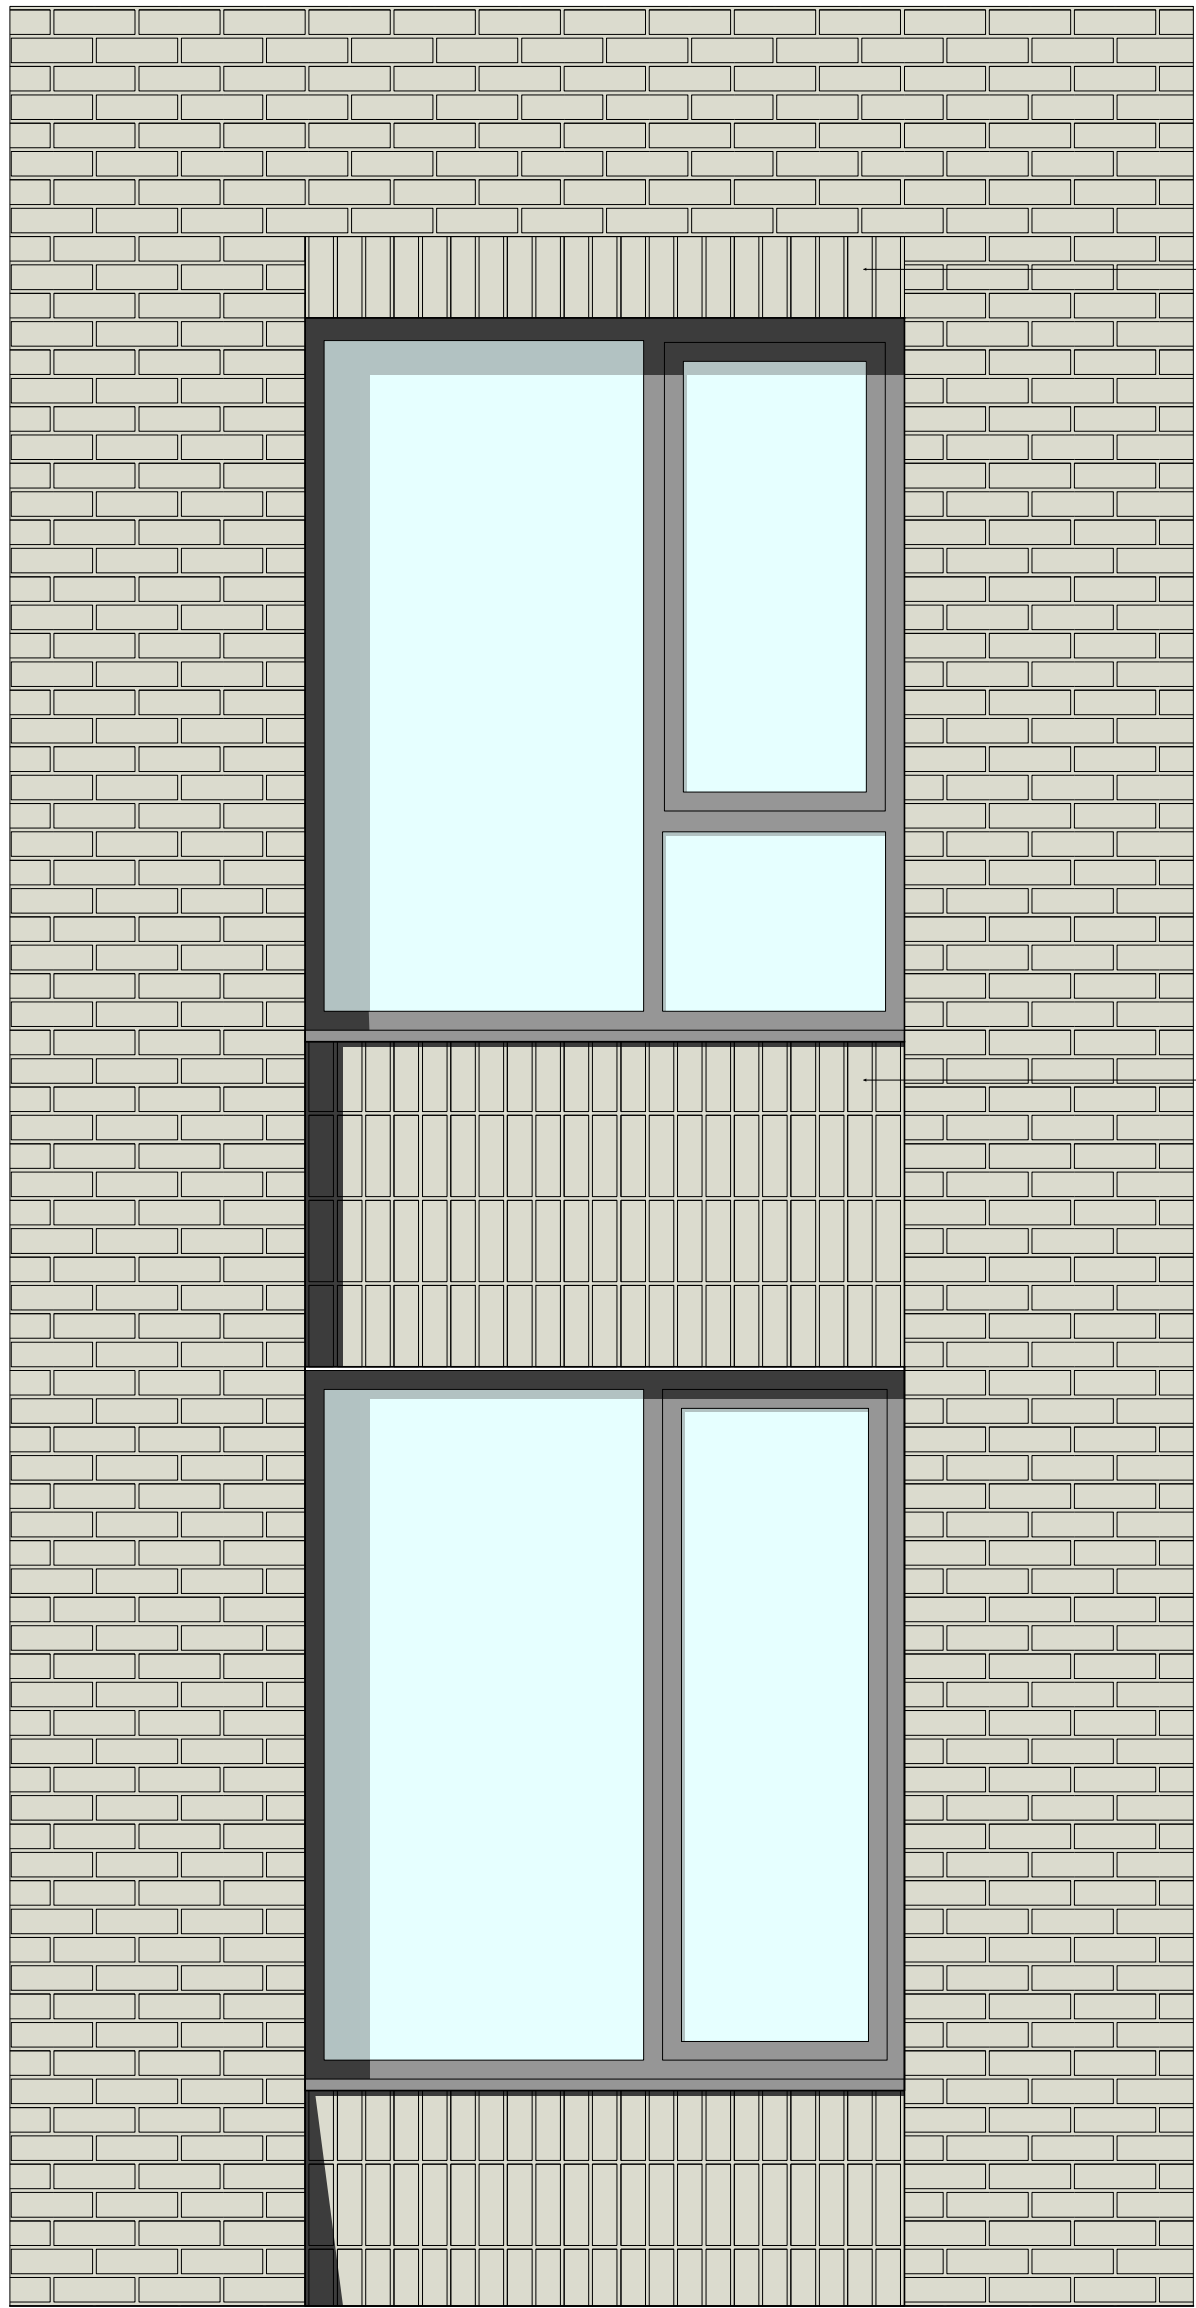

Front Window Detail

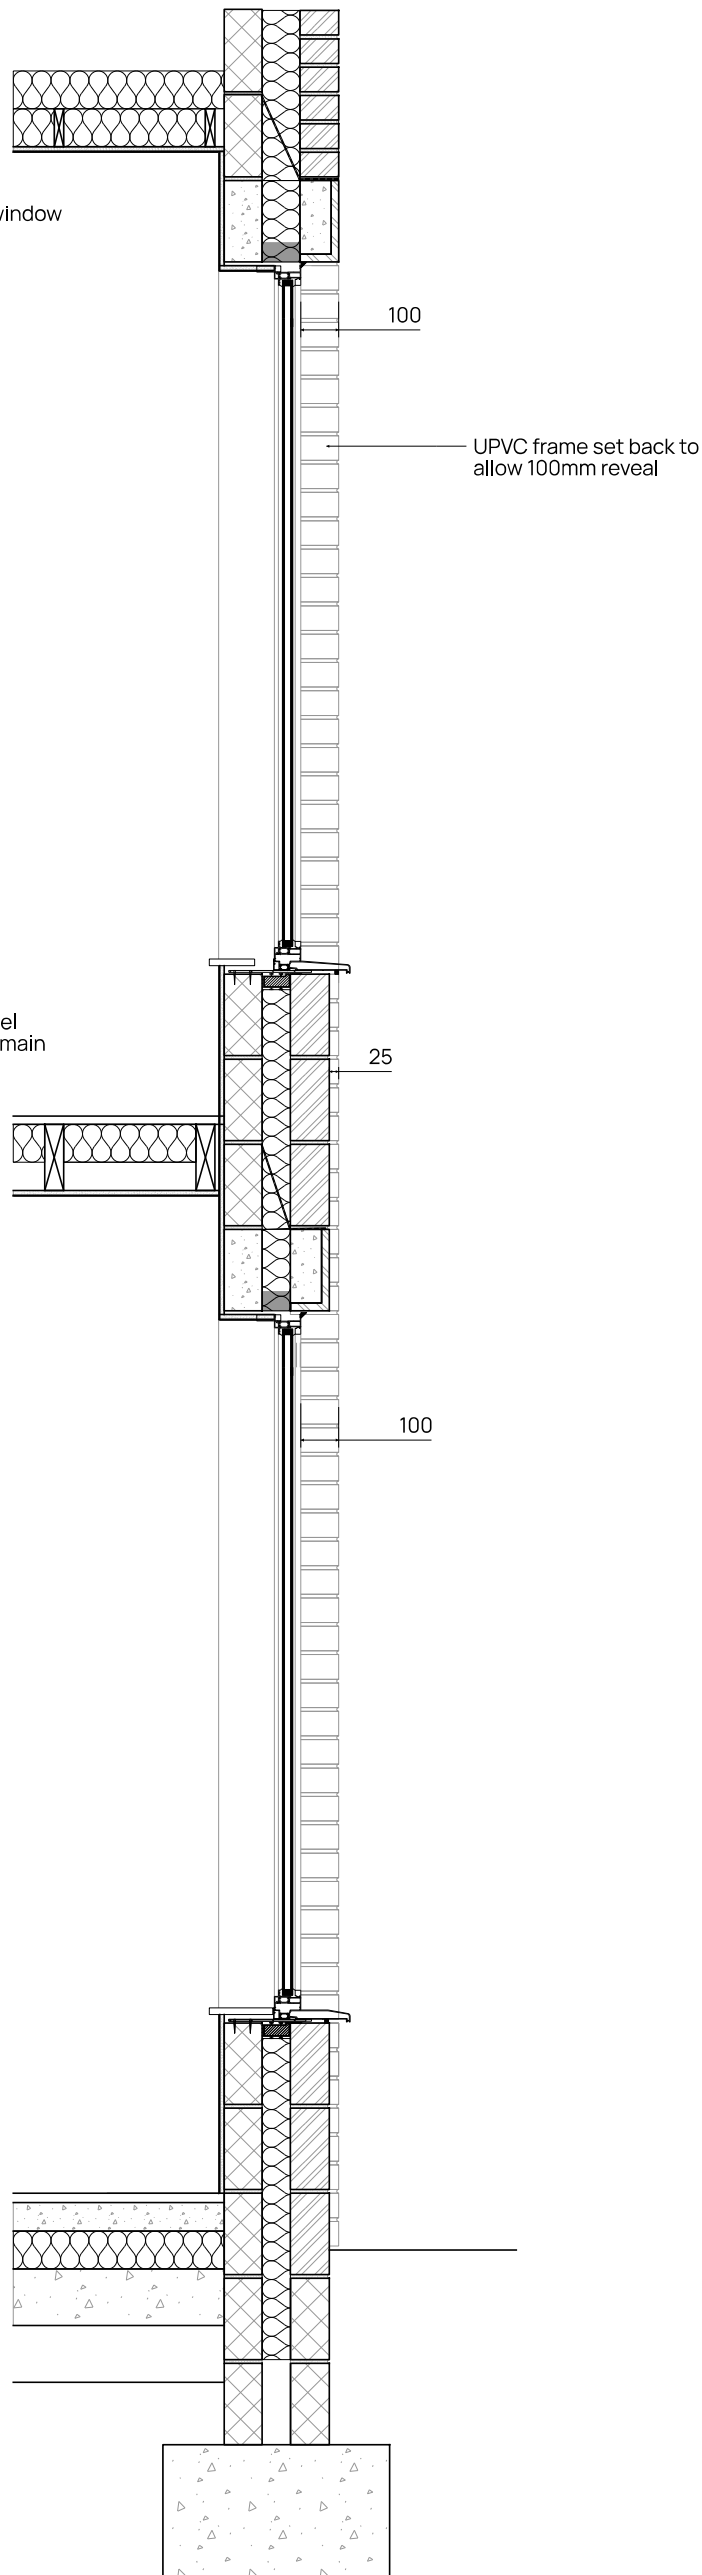

03	08/11/22	reveal reduced to 100mm as part of NMA application
02	13/08/21	reveal depth updated to 150mm following planner comments
01	03/08/21	reveal depth updated to 100mm following planner comments
rev	date	description

Project CRINGLE ROAD, LEVENSHULME

ARCDARC.COM

Title HOUSE A FACADE STUDIES

Project No 20-08

Drawing No L(-4)102

Status PLANNING

Scale 1:20@A2

Date MARCH 21

Rev 03

ARCD
ARCHITECTS & DESIGNERS