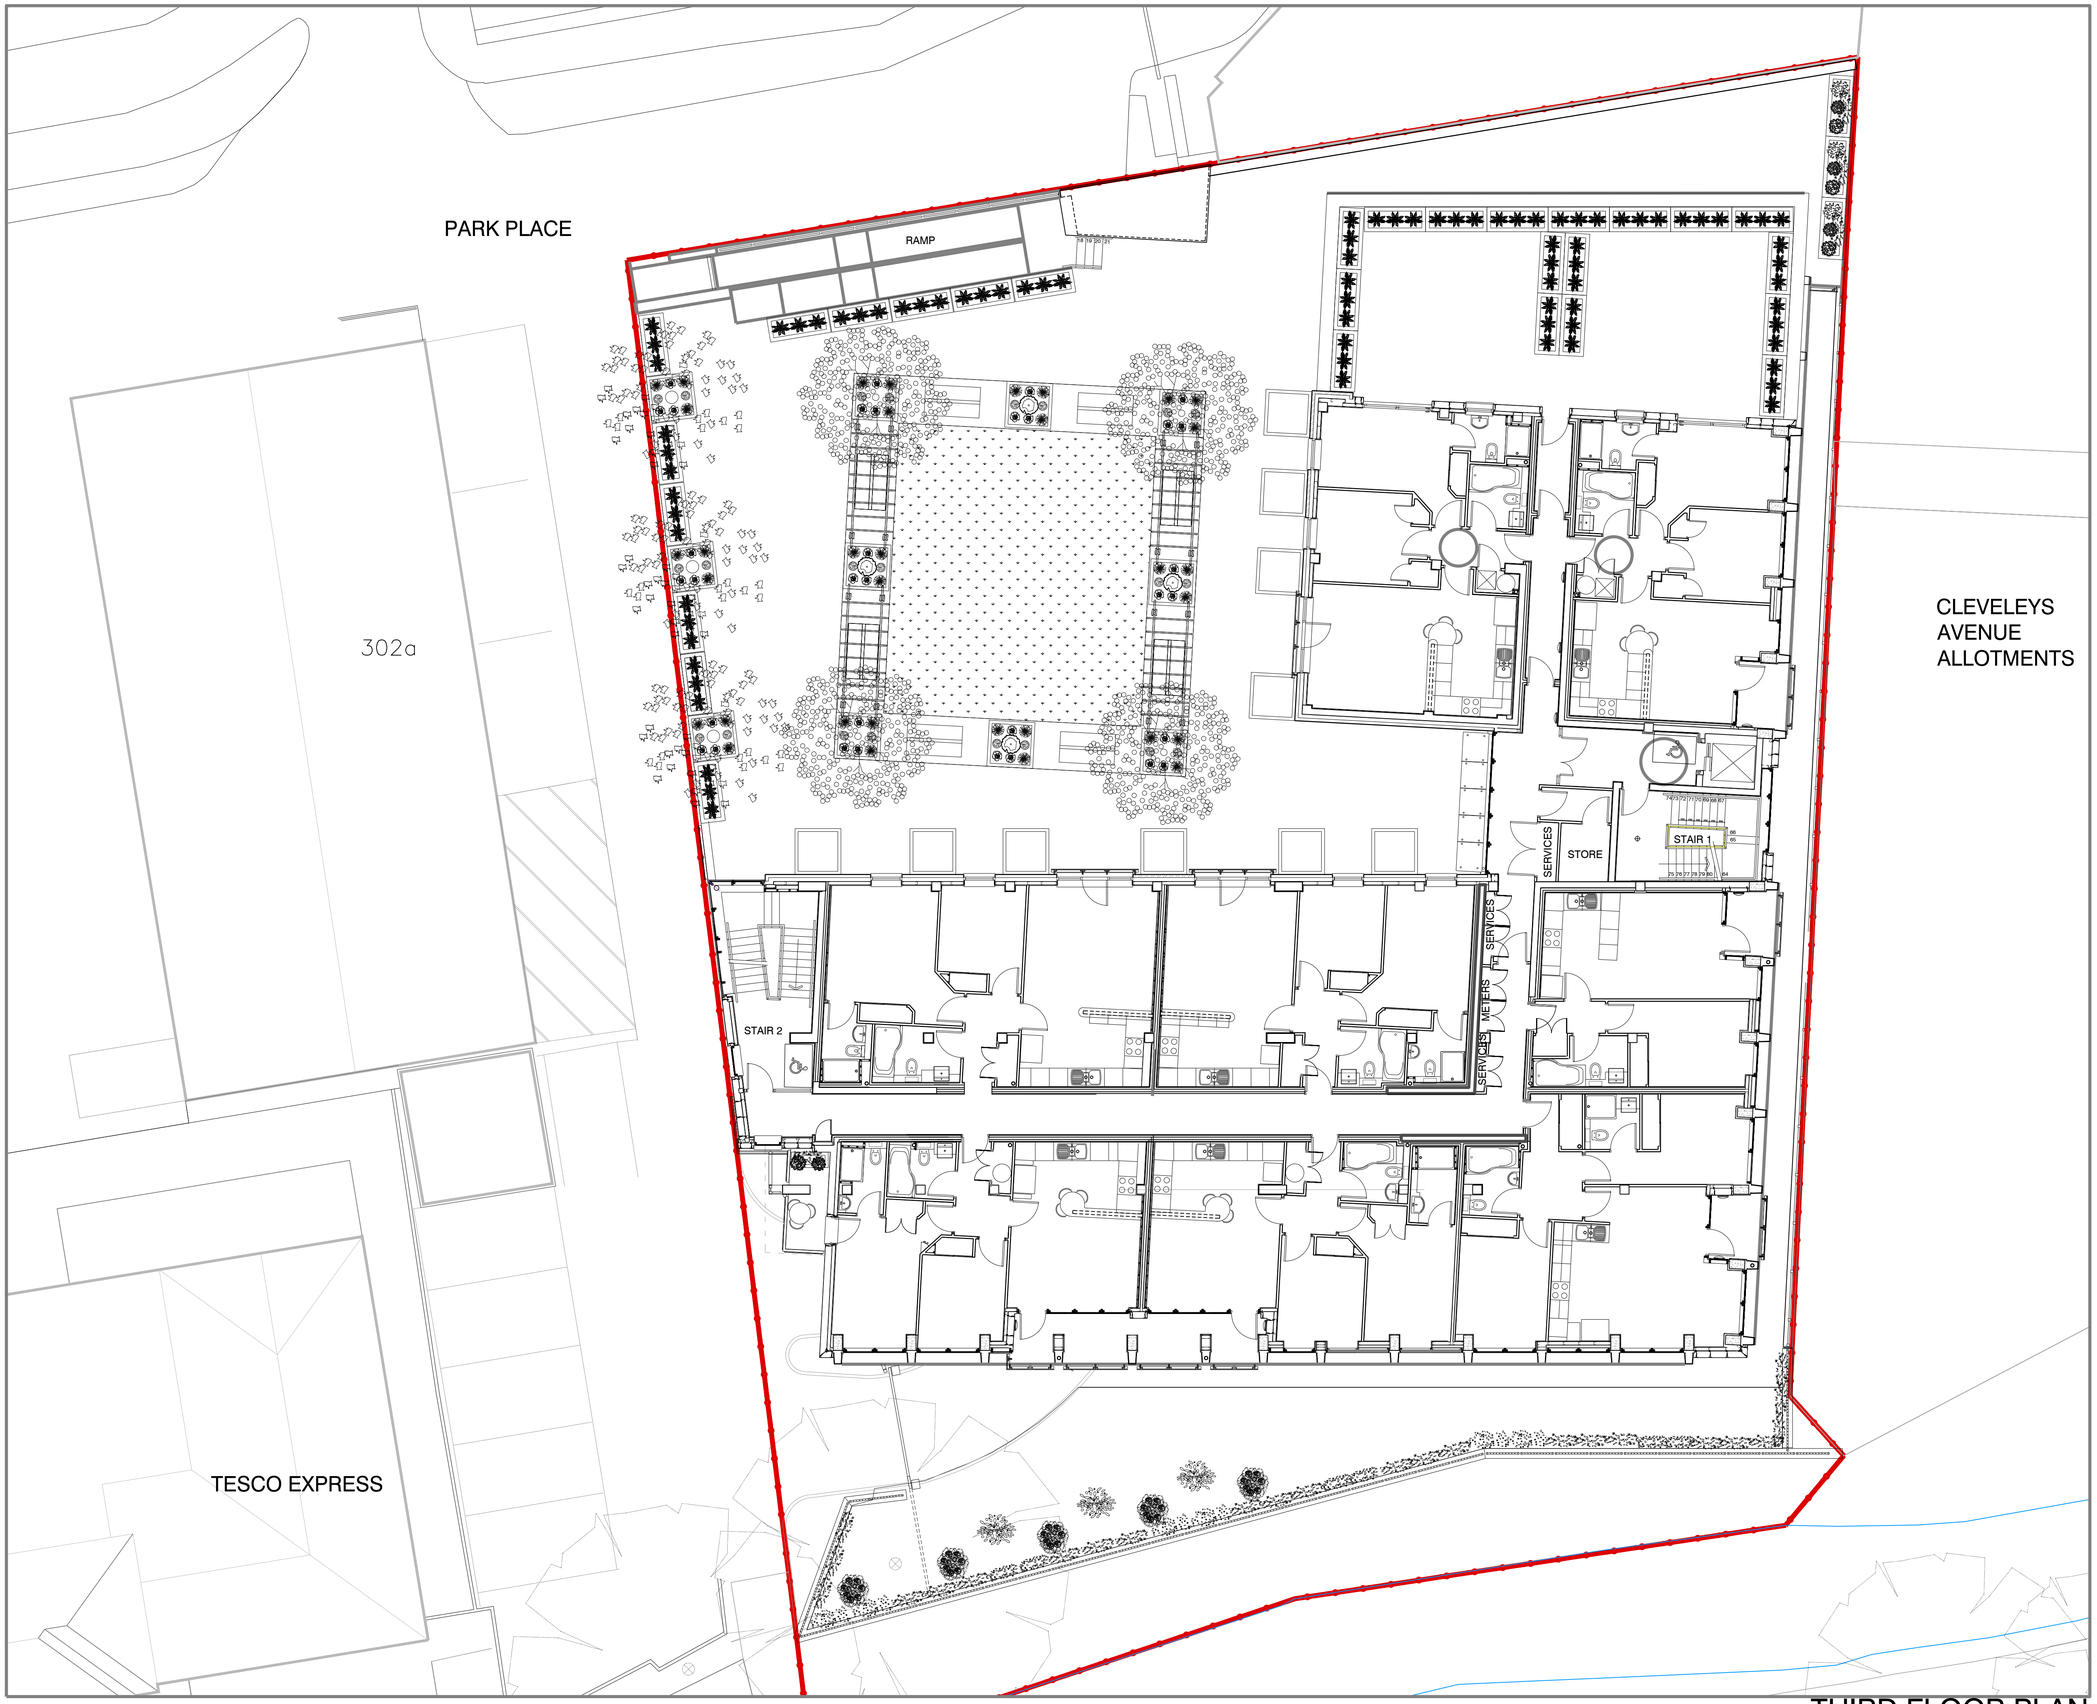

THIRD FLOOR PLAN

Where dimensions are not given,drawings must not be scaled and the matter referred to the Architect. In the event of any detail or dimensional conflict between drawings, the matter must be referred to the Architect for clarification. Do not scale from this drawing.

This drawing is not to be copied or disclosed by or to any unauthorised persons without the prior written consent from Urbane Forms Ltd .

Notes

C	AMENDED TO REFLECT CIS COMMENTS	25,02,22 JA
B	STRUCTURAL DETAILS ADDED AMENDED TO PLANNING OFFICER'S COMMENTS	07,10,21 JA
A	PLANNING ISSUE	15,06,21 JA

Status - PLANNING

Drawn - JA

Date - 15 JUNE 2020

Scale @ A1 - 1:100

Review -

Client - RUSHOLME GARDEN INVESTMENTS

Project - RESIDENTIAL DEVELOPMENT
PARK PLACE, MANCHESTER

Drawing Number - **18001,(0-)24C**
CAD File

Drawing Title - THIRD
FLOOR PLAN

URBANE forms
architects
designers
project
managers

58 Leamington Close
Warrington
WA5 3PY

T : +44(0)1925 711061

E : info @urbaneforms.com
www.urbaneforms.com