



© COPYRIGHT
The copyright in this drawing is vested in Sheppard Robson and no license or assignment of any kind has been, or is, granted to any third party whether by provision of copies or originals or otherwise unless agreed in writing.

DO NOT SCALE FROM THIS DRAWING
The contractor shall check and verify all dimensions on site and report any discrepancies in writing to Sheppard Robson before proceeding work


FOR ELECTRONIC DATA ISSUE
Electronic Data / drawings are issued as "read only" and should not be interrogated for measurement. All dimensions and levels should read, only from those values stated in text on the drawing.

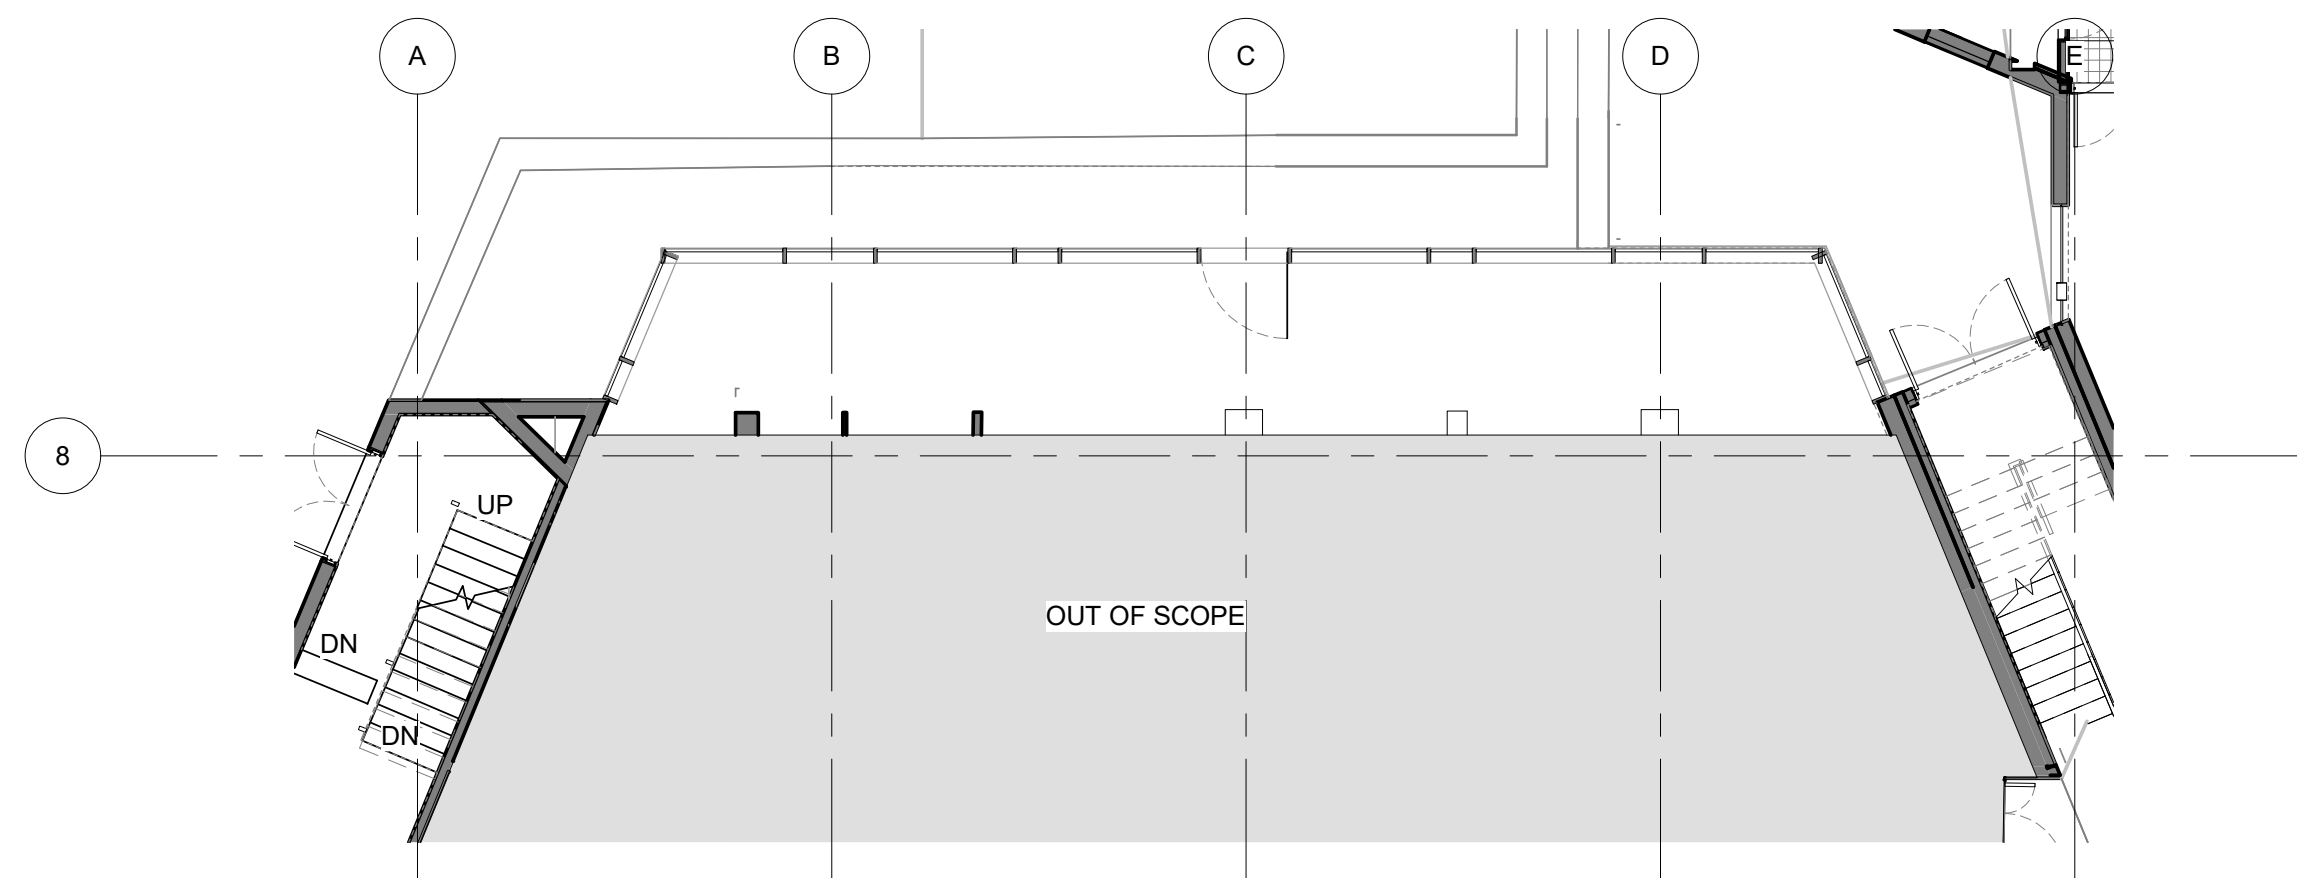

6 King Street Wing Piazza Glazing - Plan
1:100

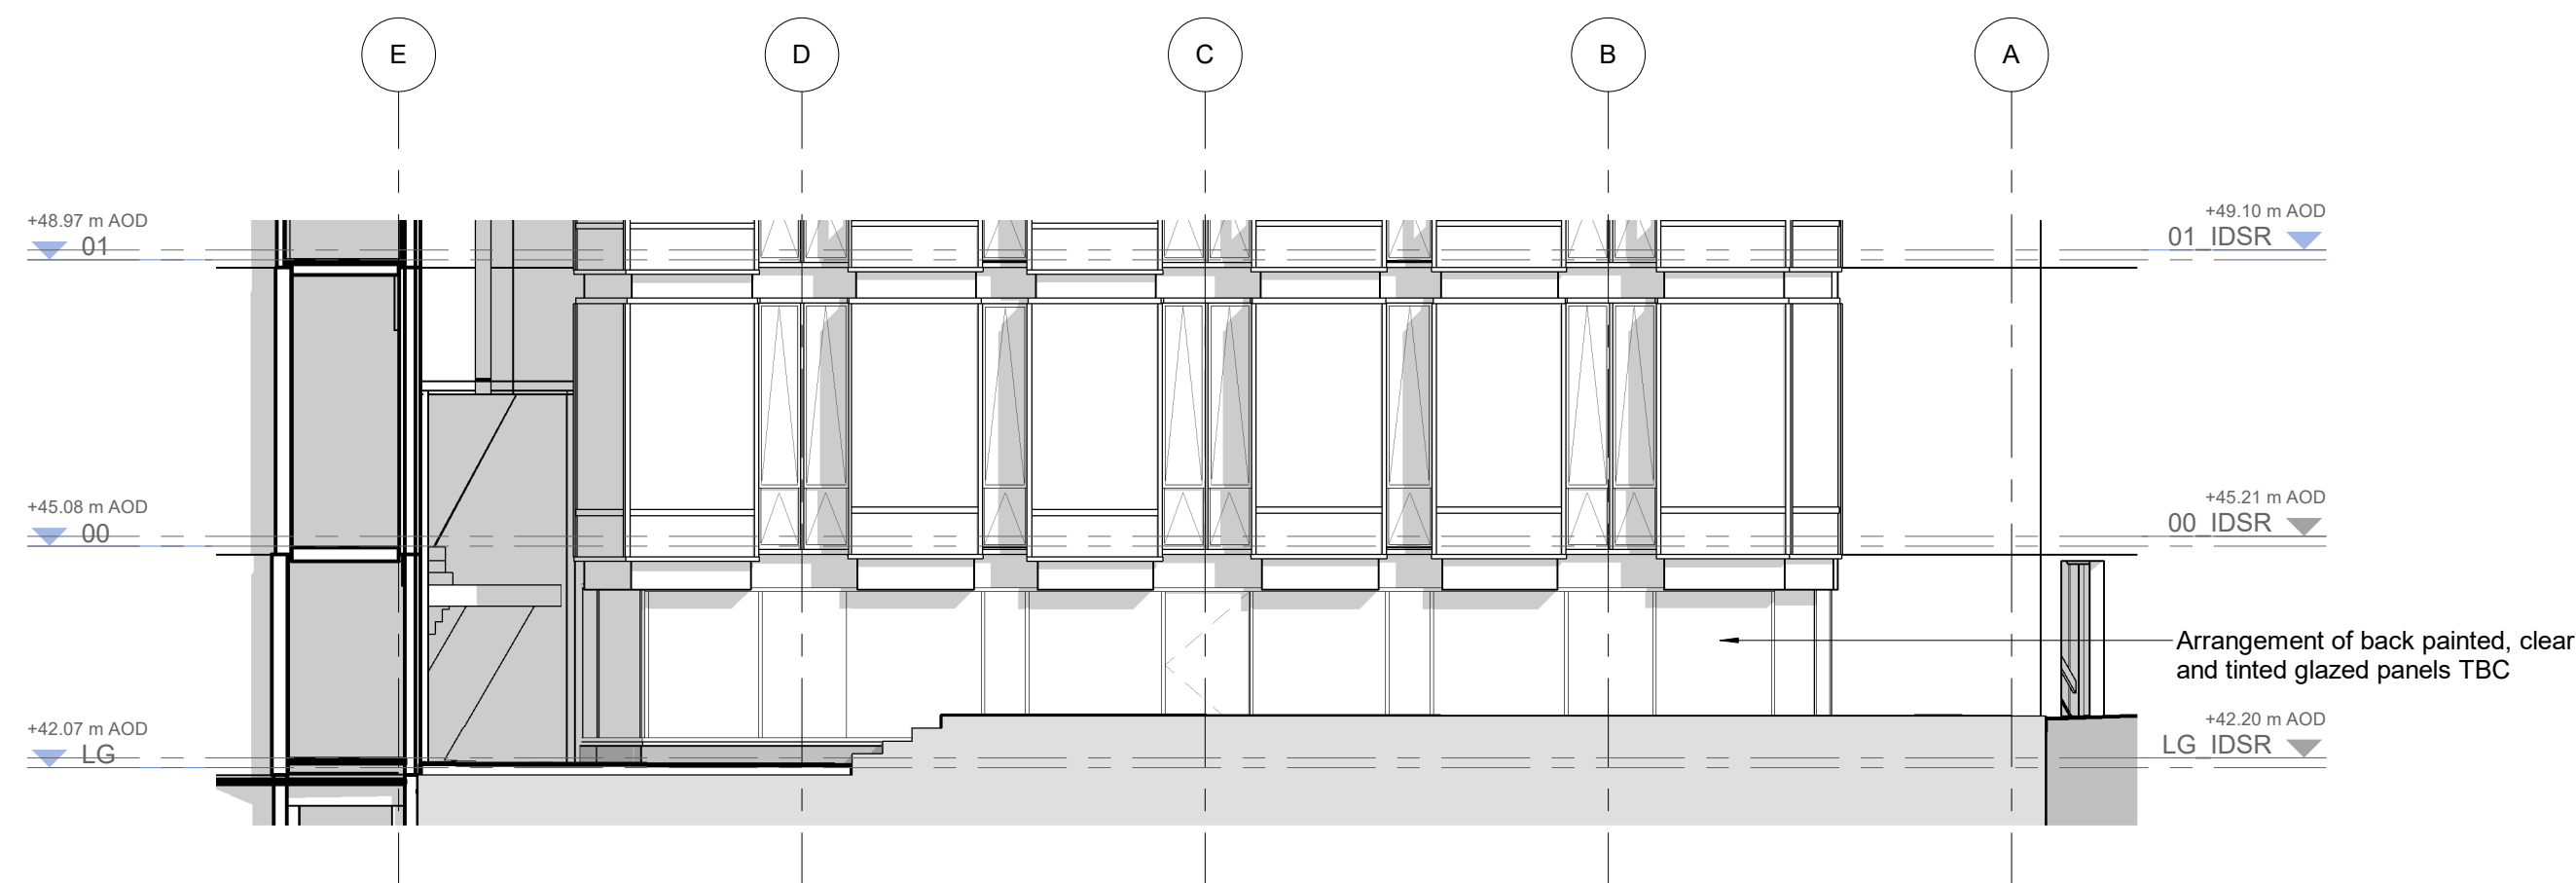

4 King Street Wing Piazza Glazing - Elevation
1:100

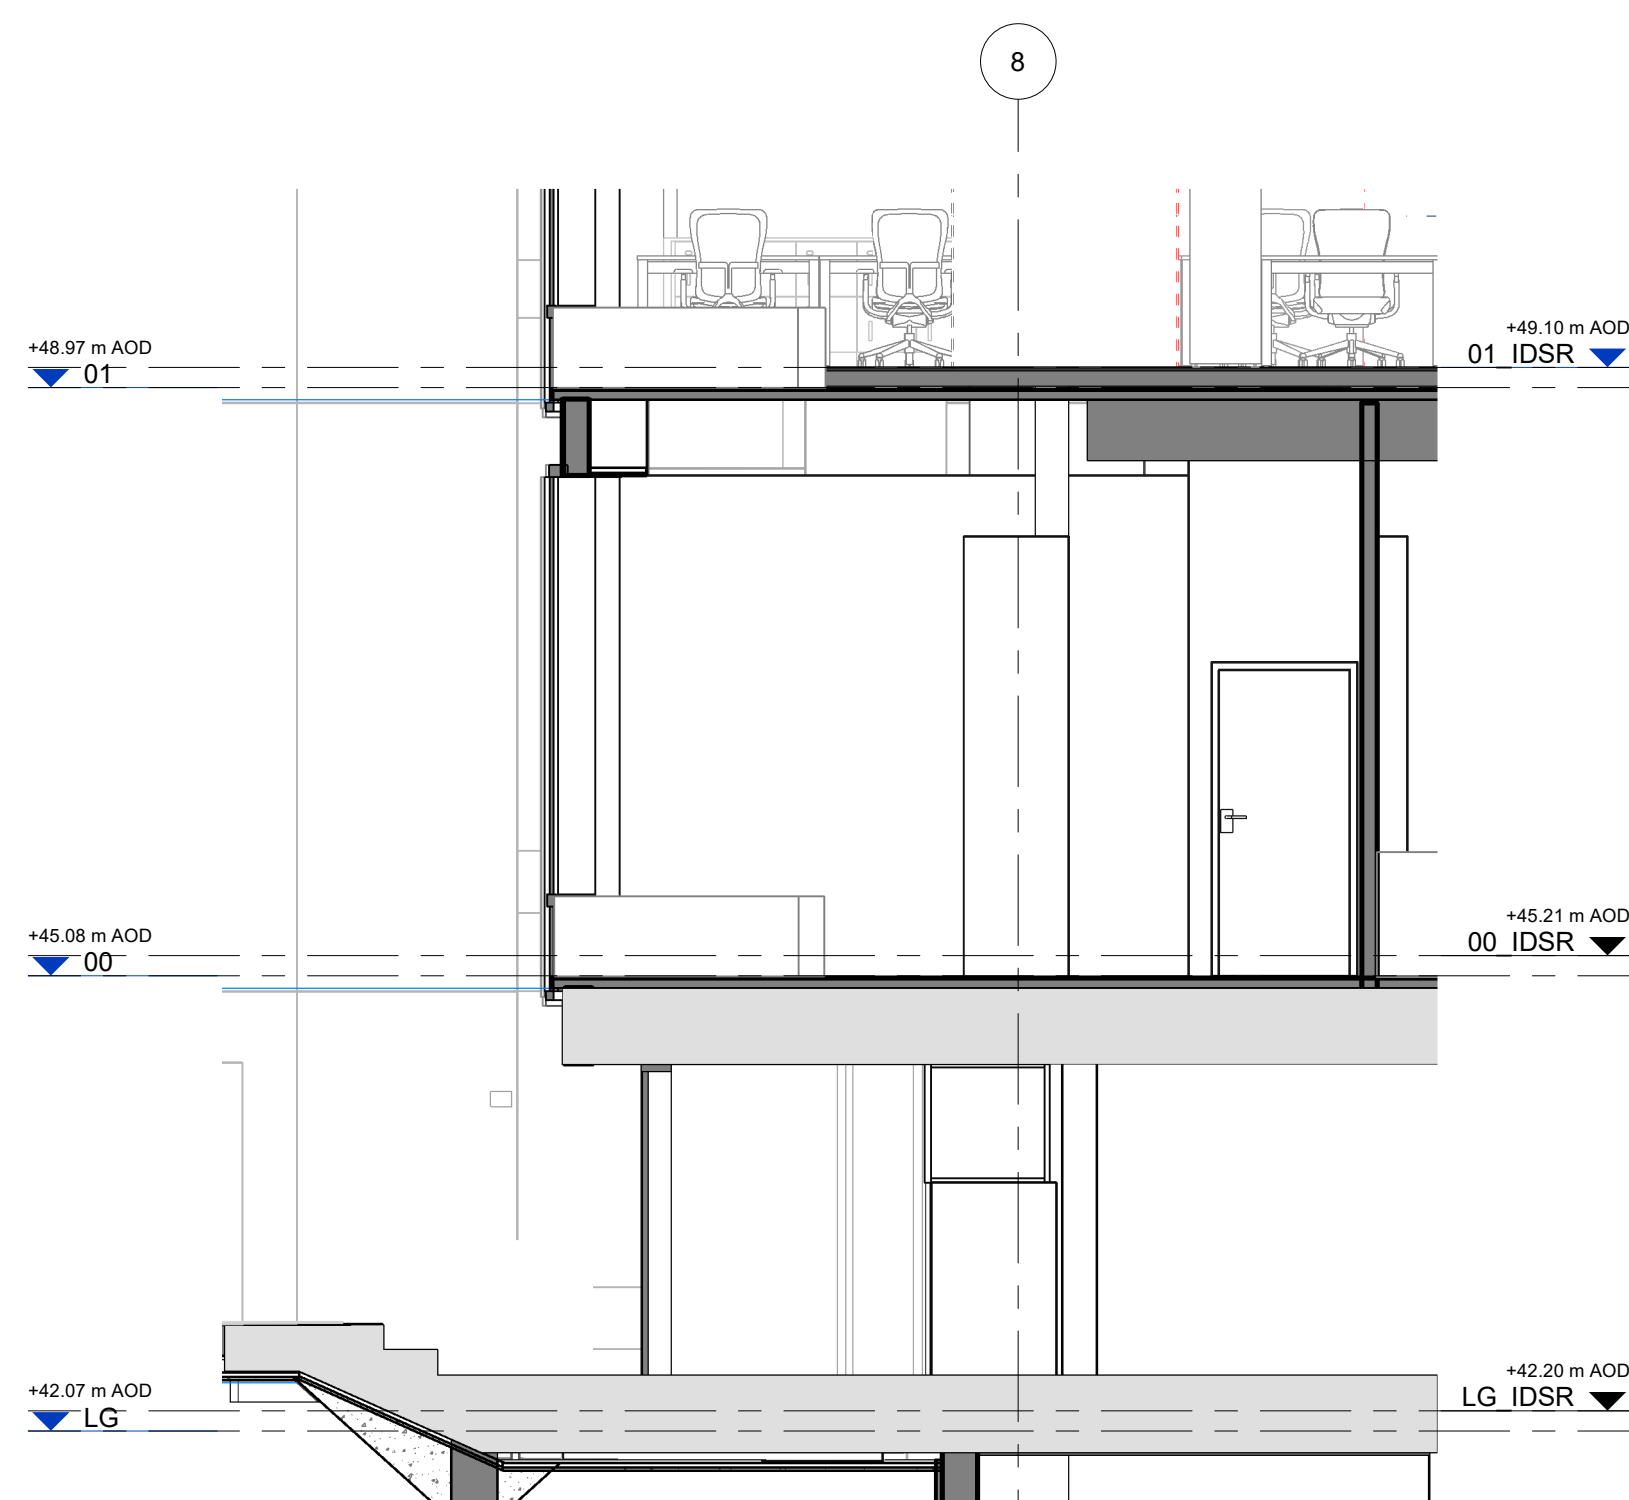


3 King Street Wing Piazza Glazing - Section
1:50



1 King Street Wing Piazza Glazing - 3D View
1:200

REV.	DATE	AMENDMENT
P01	29/04/22	Issue for Planning and Listed Building Consent
P02	22/08/22	Issued for Stage 4
P03	21/09/22	Amended following planning consultation

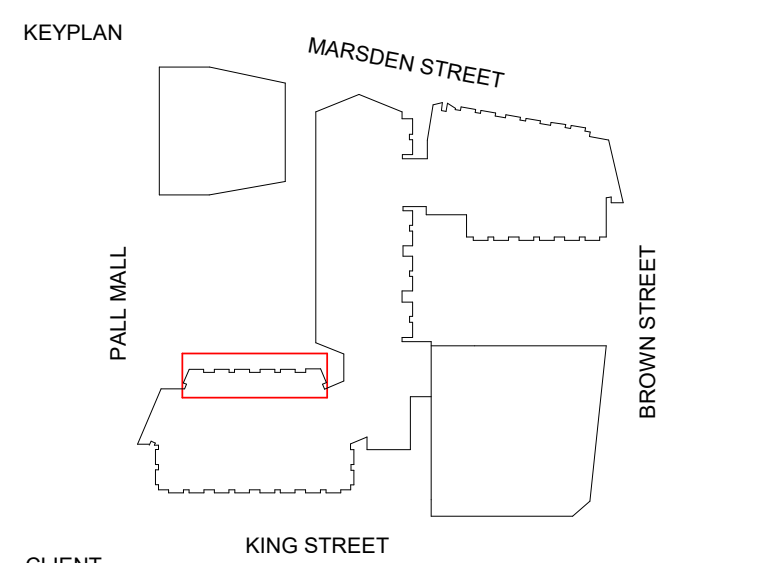

CLIENT
Bruntwood Works

bruntwood
Works

ID:SR
SHEPPARD ROBSON

27th Floor City Tower Piccadilly Plaza Manchester M1 4BT
T: +44 (0)161 233 8900 E: enquiries@sheppardrobson.com

PROJECT
Pall Mall Court

SCALE@A1 DATE ORIGINATOR CHECKED AUTHORISED
As indicated 21/09/22 LH ASM TOB

Piazza Glazing to King Street Wing Study

STATUS	PURPOSE FOR ISSUE	SR NO.
S2	Planning	6911
DRAWING NO.	REV.	
6911	-SRA-ZZ-XX-DR-A-20855	P03