
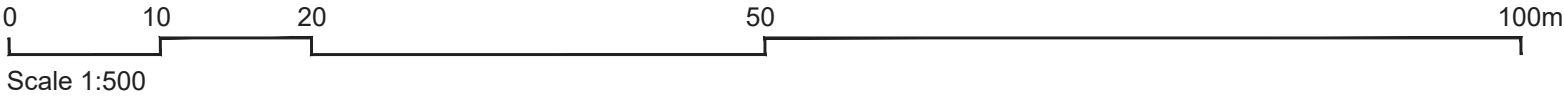


This drawing is Copyright © of Avison Young Limited.

DO NOT SCALE THIS DRAWING.
All dimensions to be checked on site.
Drawing to be read in conjunction with any specifications, schedules and Consultants drawings and details.
This drawing has been produced for the client for the project on the site shown. It was prepared for a purpose agreed with the client and will have a commensurate degree of accuracy.
It is not a record "As Built". This drawing is not intended for use by any other person or for any other purpose than that specified here. Avison Young accept no liability if this drawing is used by any other person for any other purpose.

Notes

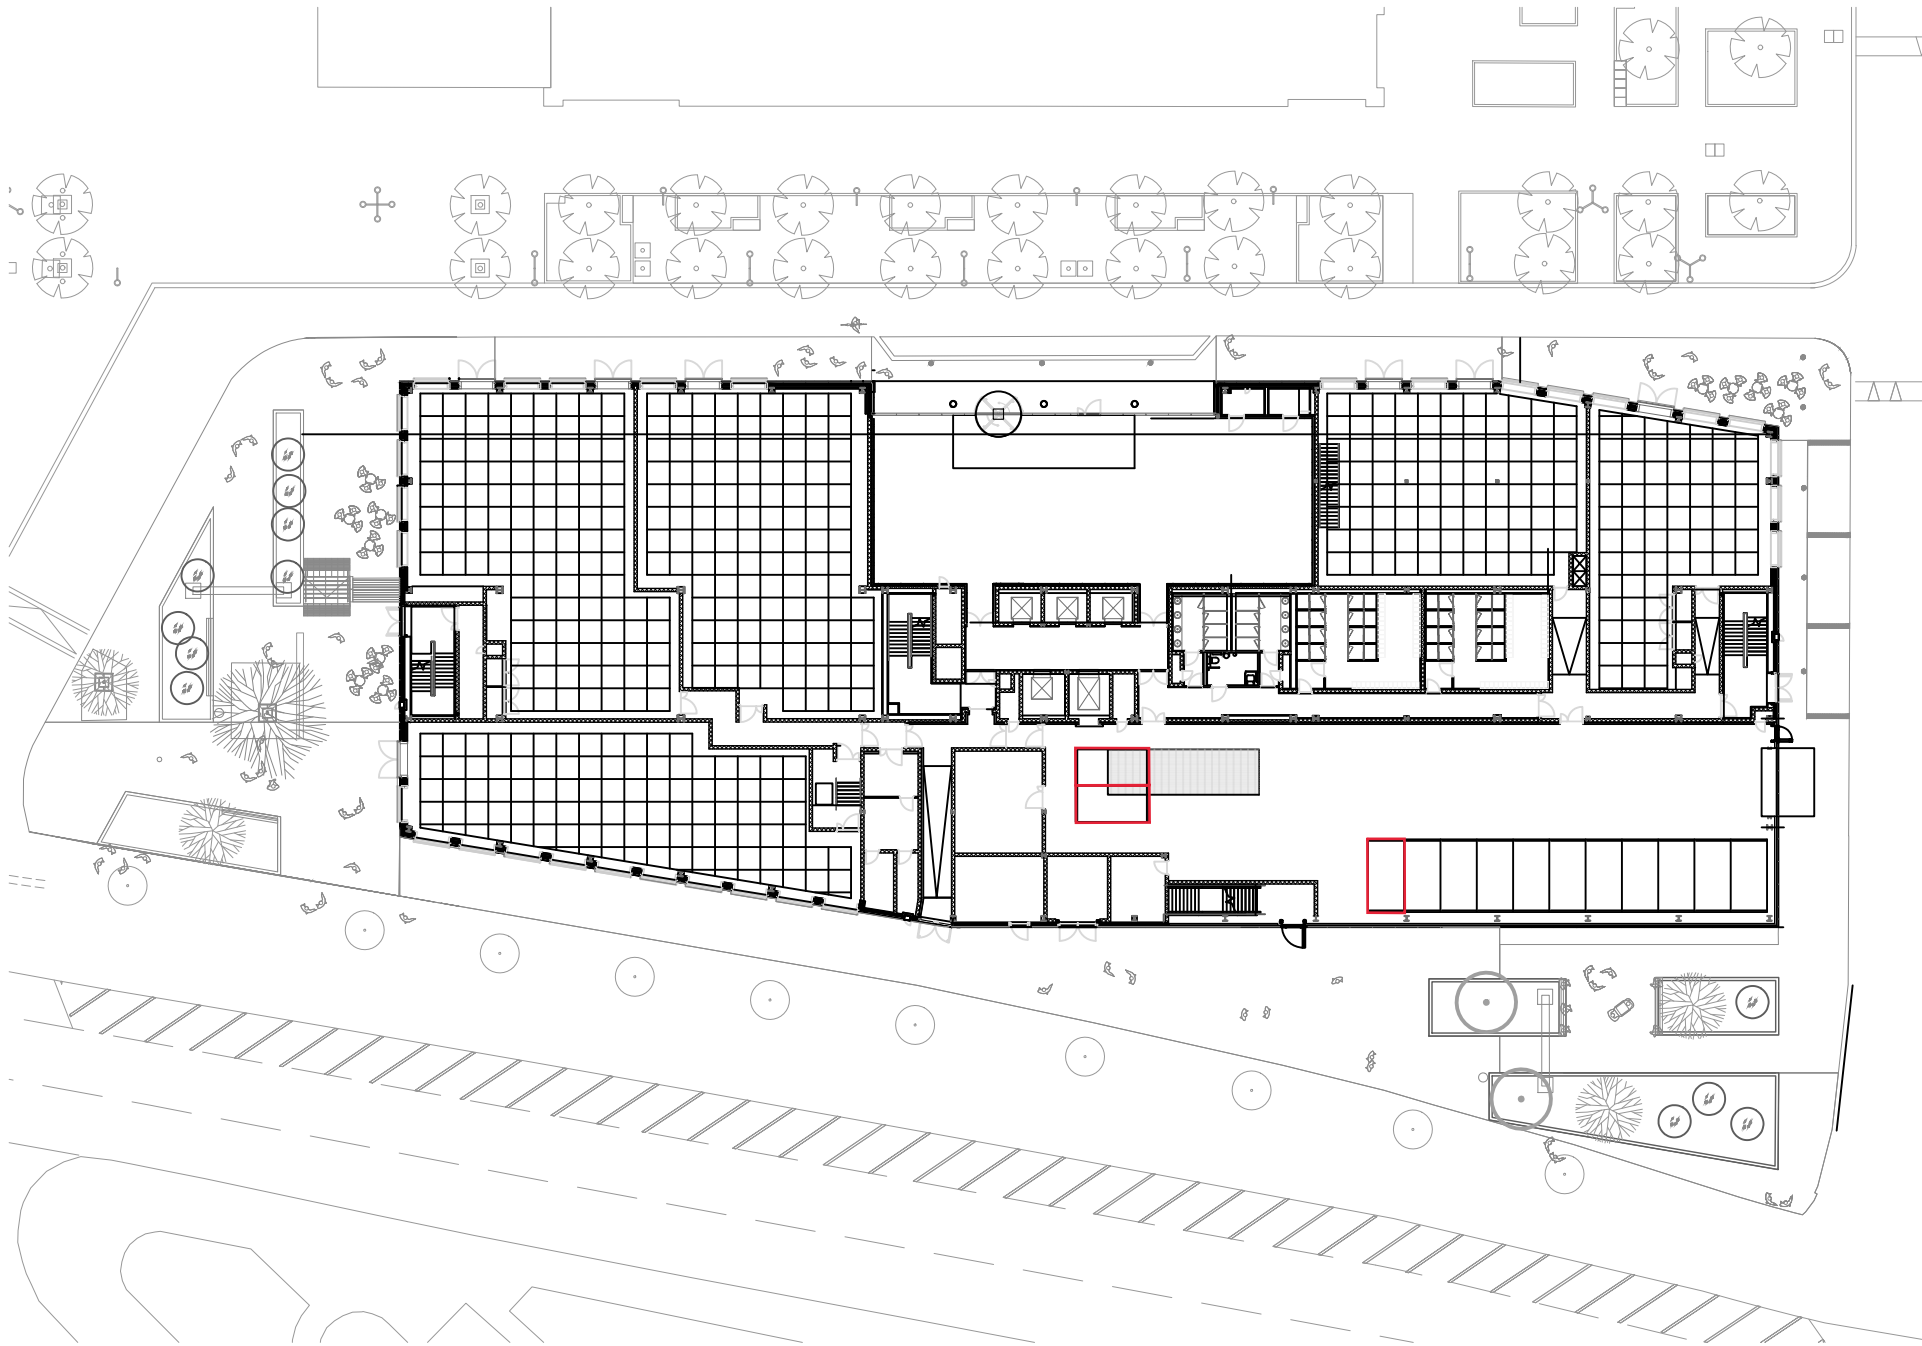

Rev	Description	By	Chk	Date
-----	-------------	----	-----	------

A3
Final



08449 02 03 04
Norfolk House,
Norfolk Street,
Manchester, M2 1DW
www.avisonyoung.co.uk

Project Name
No.8, First Street, Manchester
M15 4FN

Client
AP UK Management Limited

Drawing Title
Additional Car Parking Spaces
Proposed Drawing

Drawn By	Chk'd by	Scale @ A3	Date
JH	LP	1:500	15/06/2022

Project No.
04C100515

Drawing No.	Revision
1	A