

- NOTES
1. On no account may this drawing be scaled.
 2. Any discrepancy to be reported to the Architect immediately.
 3. The Contractor must check all dimensions on site.
 4. This drawing, or any part of it, may not be reproduced without the consent of the Architect.

Project
Land to rear of premises
120&120a Withington Road
Manchester M16 8FA

Drawing Title
Proposed Fence and
boundary treatments

Scale
1:100 @ A3


Date
14.09.2022

Drawing No.
2282/12-201

Revision
c

Revision Details

REV A	Client discussion post Case officer request
REV B	Boundary treatments updated
15.09.22	
REV B	Style of boundary treatment in keeping with conservation requirements
01.10.22	
REV C	Boundary treatment defined along Moy Road, returning along Withington Road reference to Q2-500 drawing added
18.10.22	

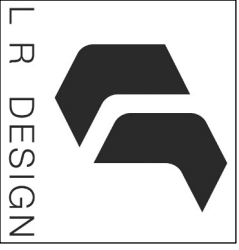


Architectural services

Office 3
131a Bury New Road,
Prestwich
M25 9NX
t. +44(0)161 820 9196
e. project@lr-design.net
www.lr-design.net



THIS DRAWING IS TO BE READ IN CONJUNCTION WITH Q2-500 Perimeter Boundary fence details

M A Y R O A D

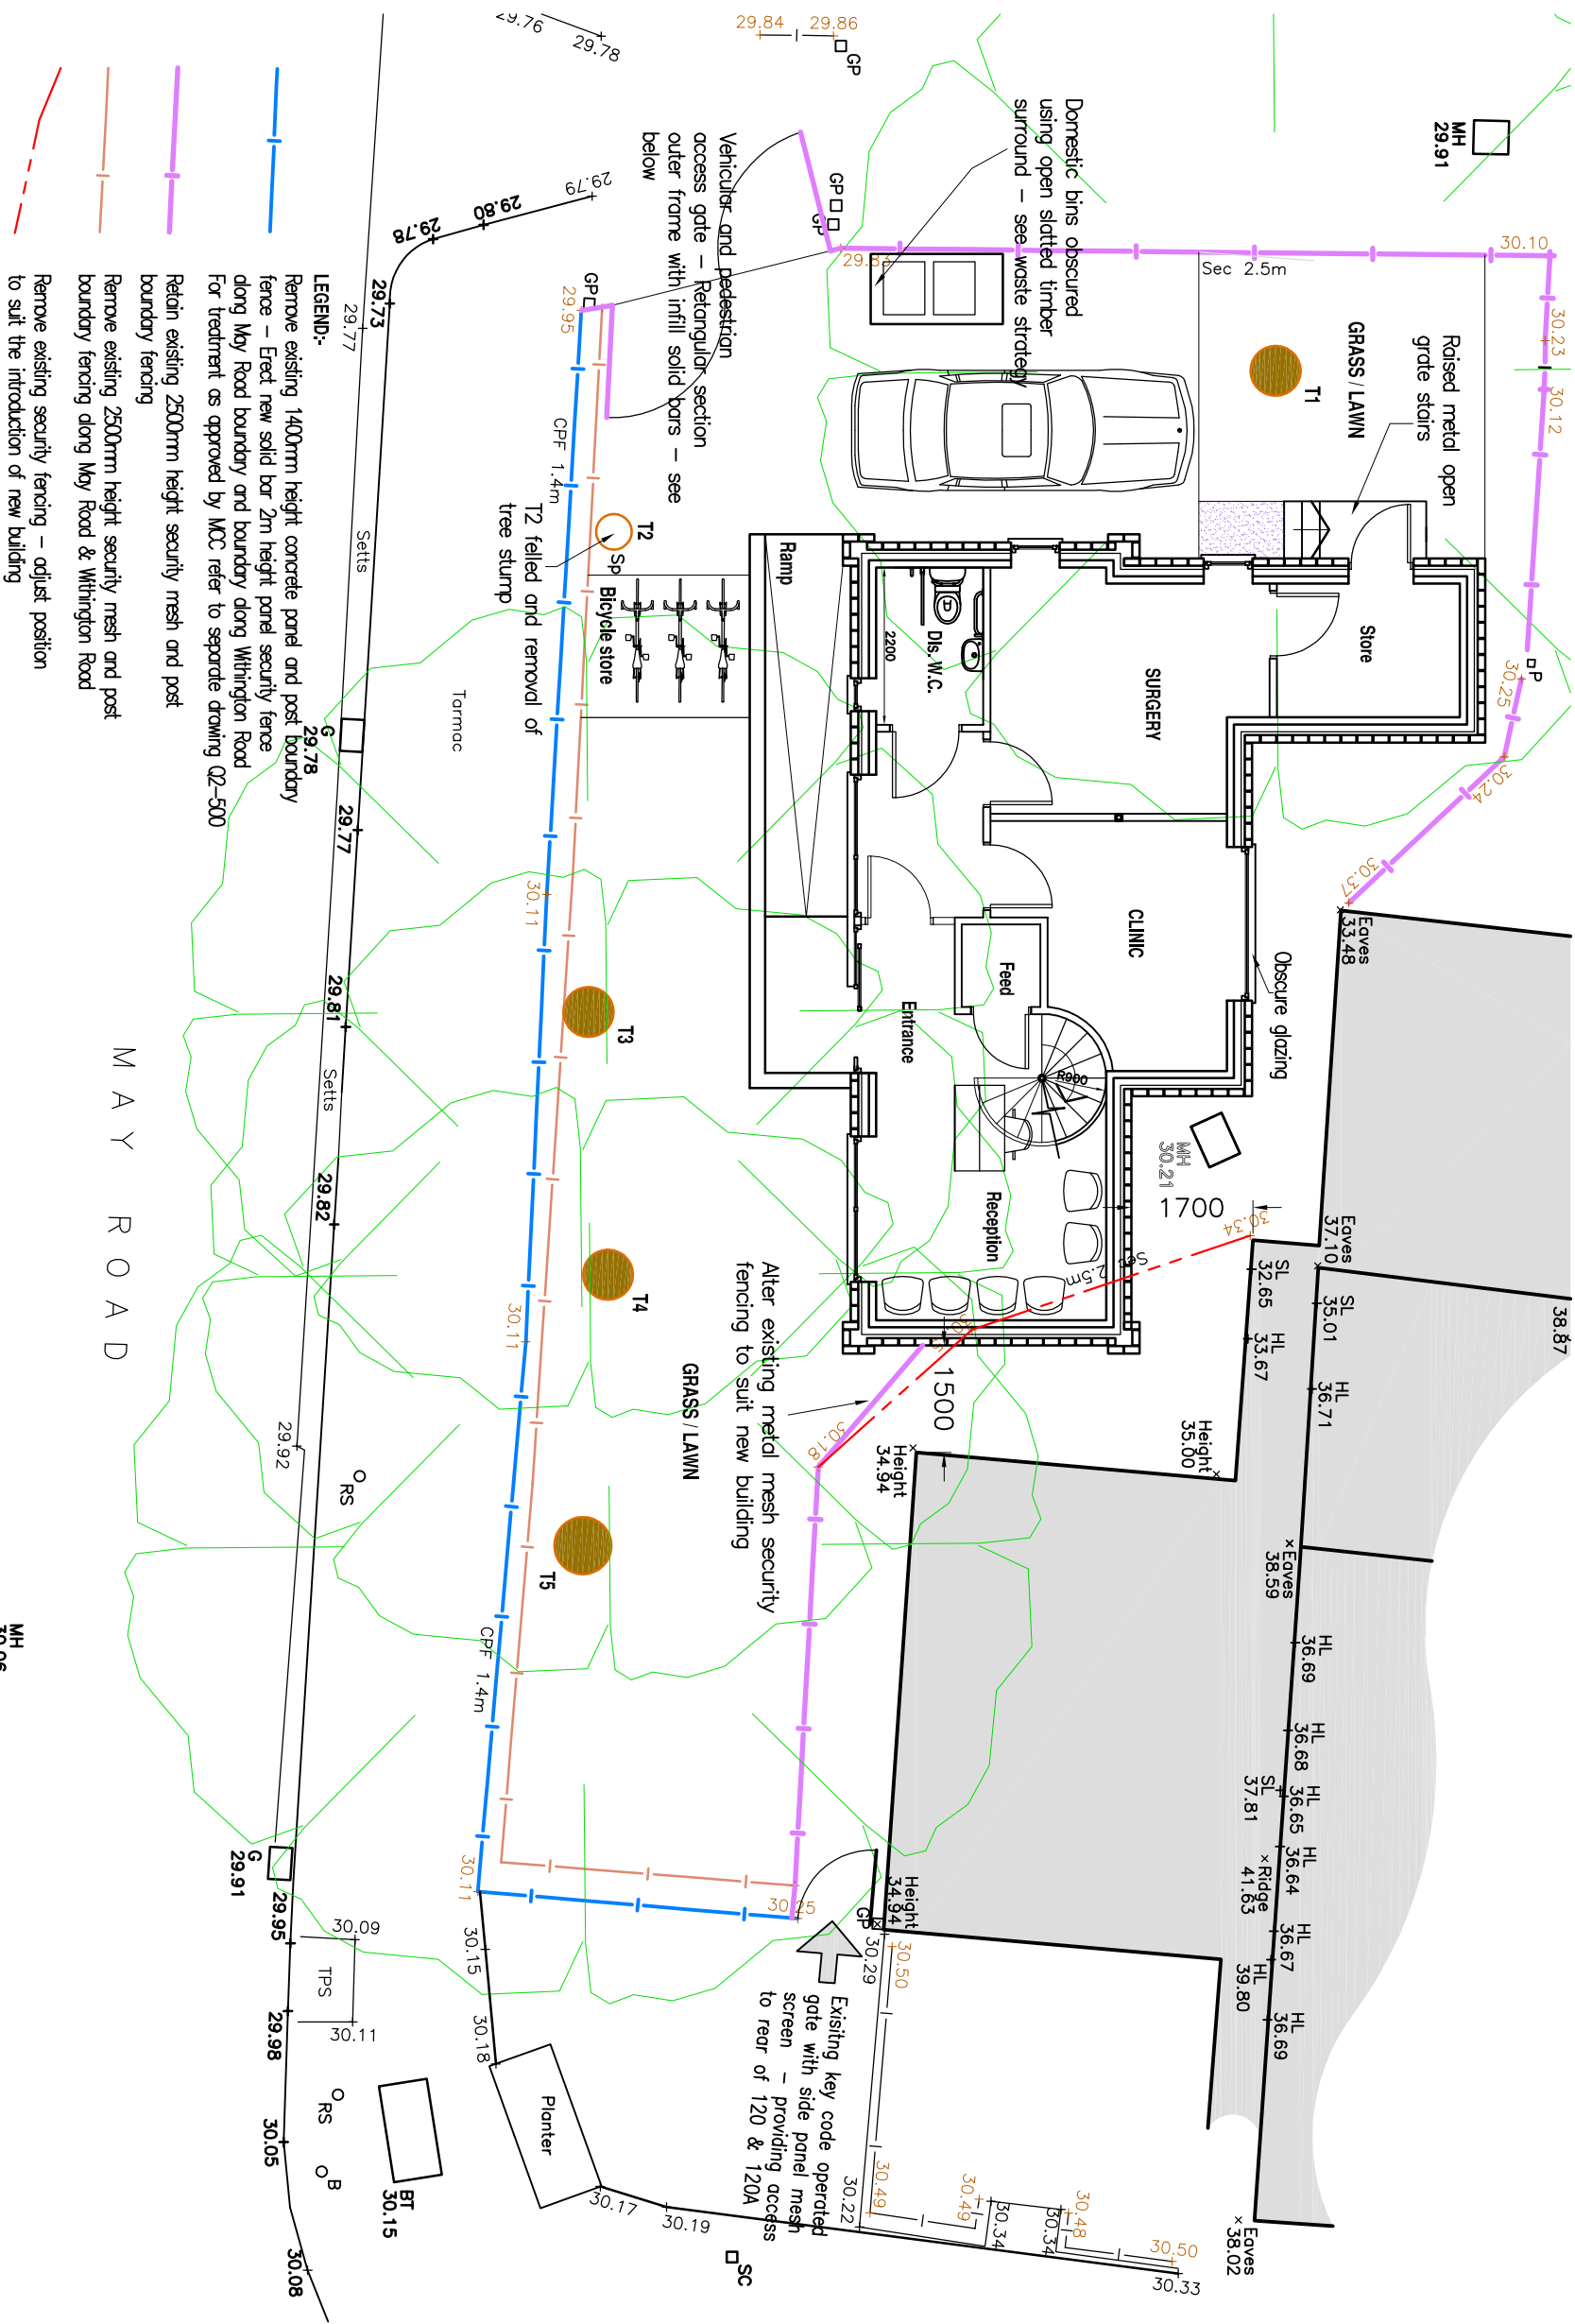

- LEGEND:-
- Remove existing 1400mm height concrete panel and post boundary fence – Erect new solid bar 2m height panel security fence along Moy Road boundary and boundary along Withington Road For treatment as approved by MCC refer to separate drawing Q2-500
 - Retain existing 2500mm height security mesh and post boundary fencing
 - Remove existing 2500mm height security mesh and post boundary fencing along Moy Road & Withington Road
 - Remove existing security fencing – adjust position to suit the introduction of new building



Proposed complementary security gates

Horizontal bars with vertical solid bar rollings

Remove Existing concrete panel and post fencing