






Note:
Do not scale from this drawing.
Dimensions are to be checked on site.
If in doubt please ask.

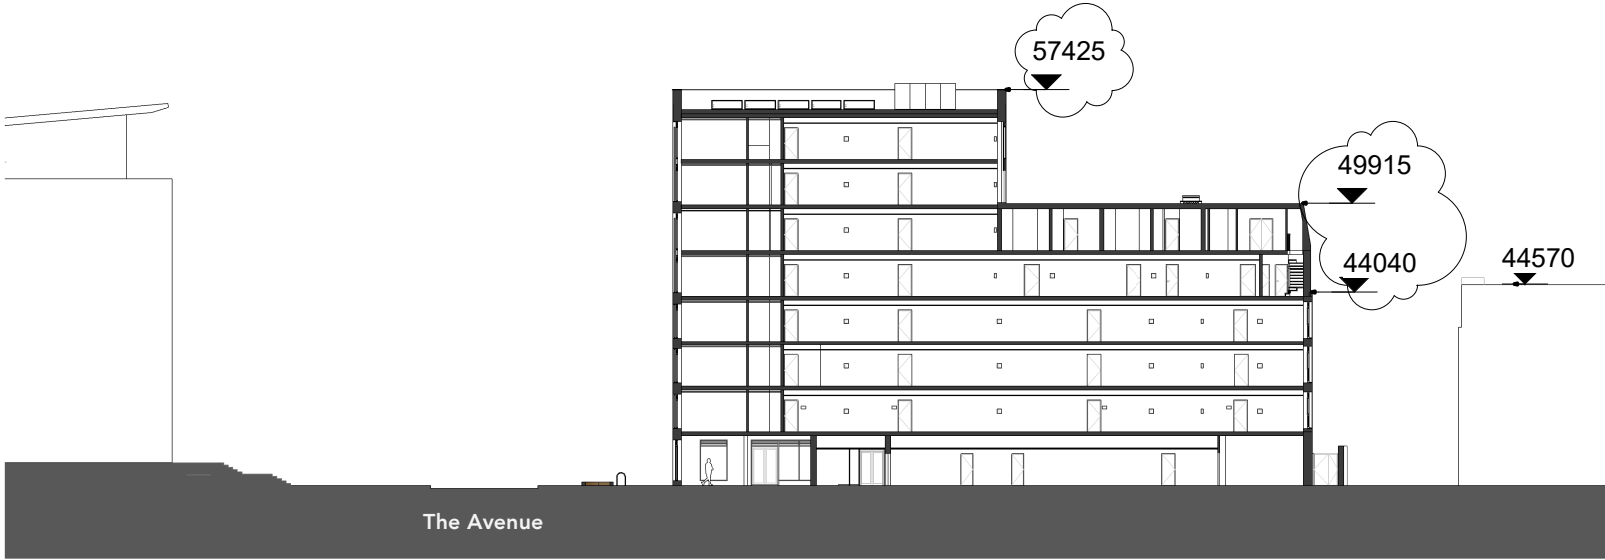

Site Section 1

1 : 500

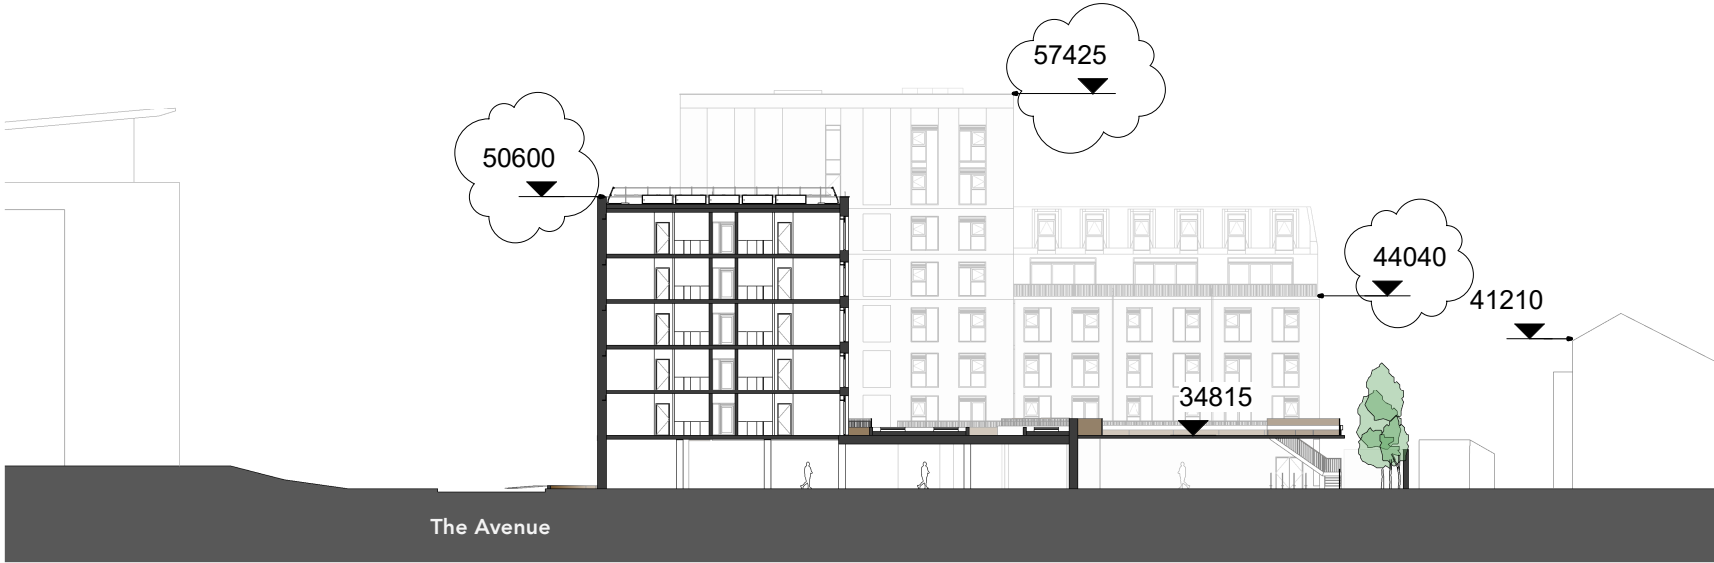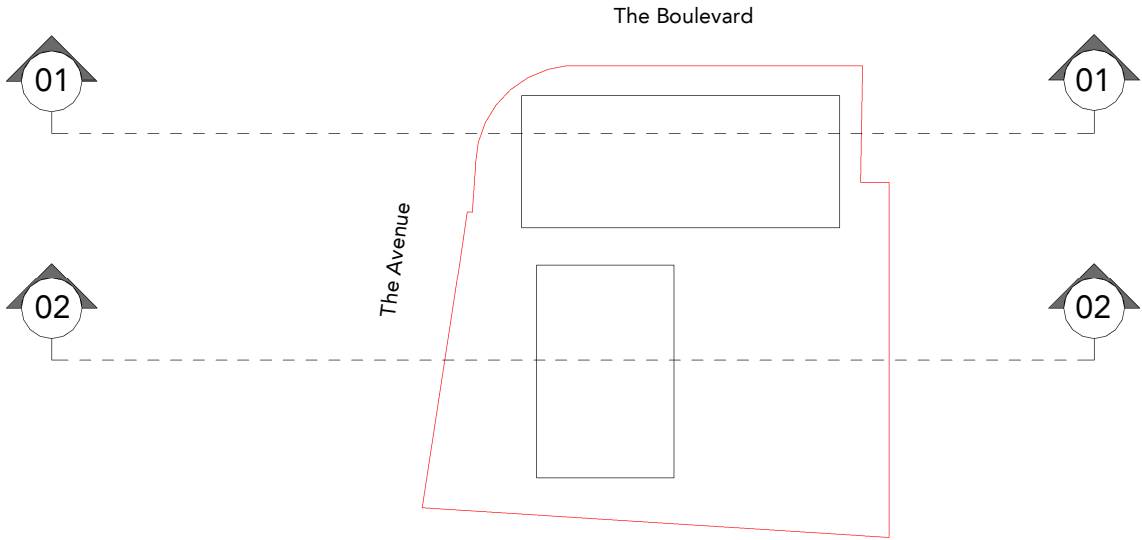

Site Section 2

1 : 500

P4	21/09/22	JL	Planning Application Issue
P3	03/08/22	GC	Planning Application - Building height reduced and GF windows amended
P2	07/03/22	JL	Planning Application Draft Issue
P1	26/01/22	JL	Draft Issue

Rev	Date	Intls	Details
© The moral rights of the author are hereby asserted. This drawing and design is the sole property of Buttress Ltd and must not be reproduced without permission. Buttress Ltd is Registered in England and Wales: 5363573			

Buttress

41 Bengal St
Manchester
M4 6AF

T 0161 236 3303
E contact@buttress.net
W www.buttress.net

Project Title	Didsbury Point
Client	Southway Housing
Location	West Didsbury, Manchester

Drawing Title Proposed Site Sections

Date	21/09/2022 15:27:28	Scale	As indicated
Checked	AH	Orig Paper Size	A3

Job No: 8845 Status Planning

Project: Origin: Zone: Level: Type: Disc: Number: Rev:

8845-BA-XX-ZZ-DR-A- (06)103- P4

