

proposed ground floor plan


HALL LANE

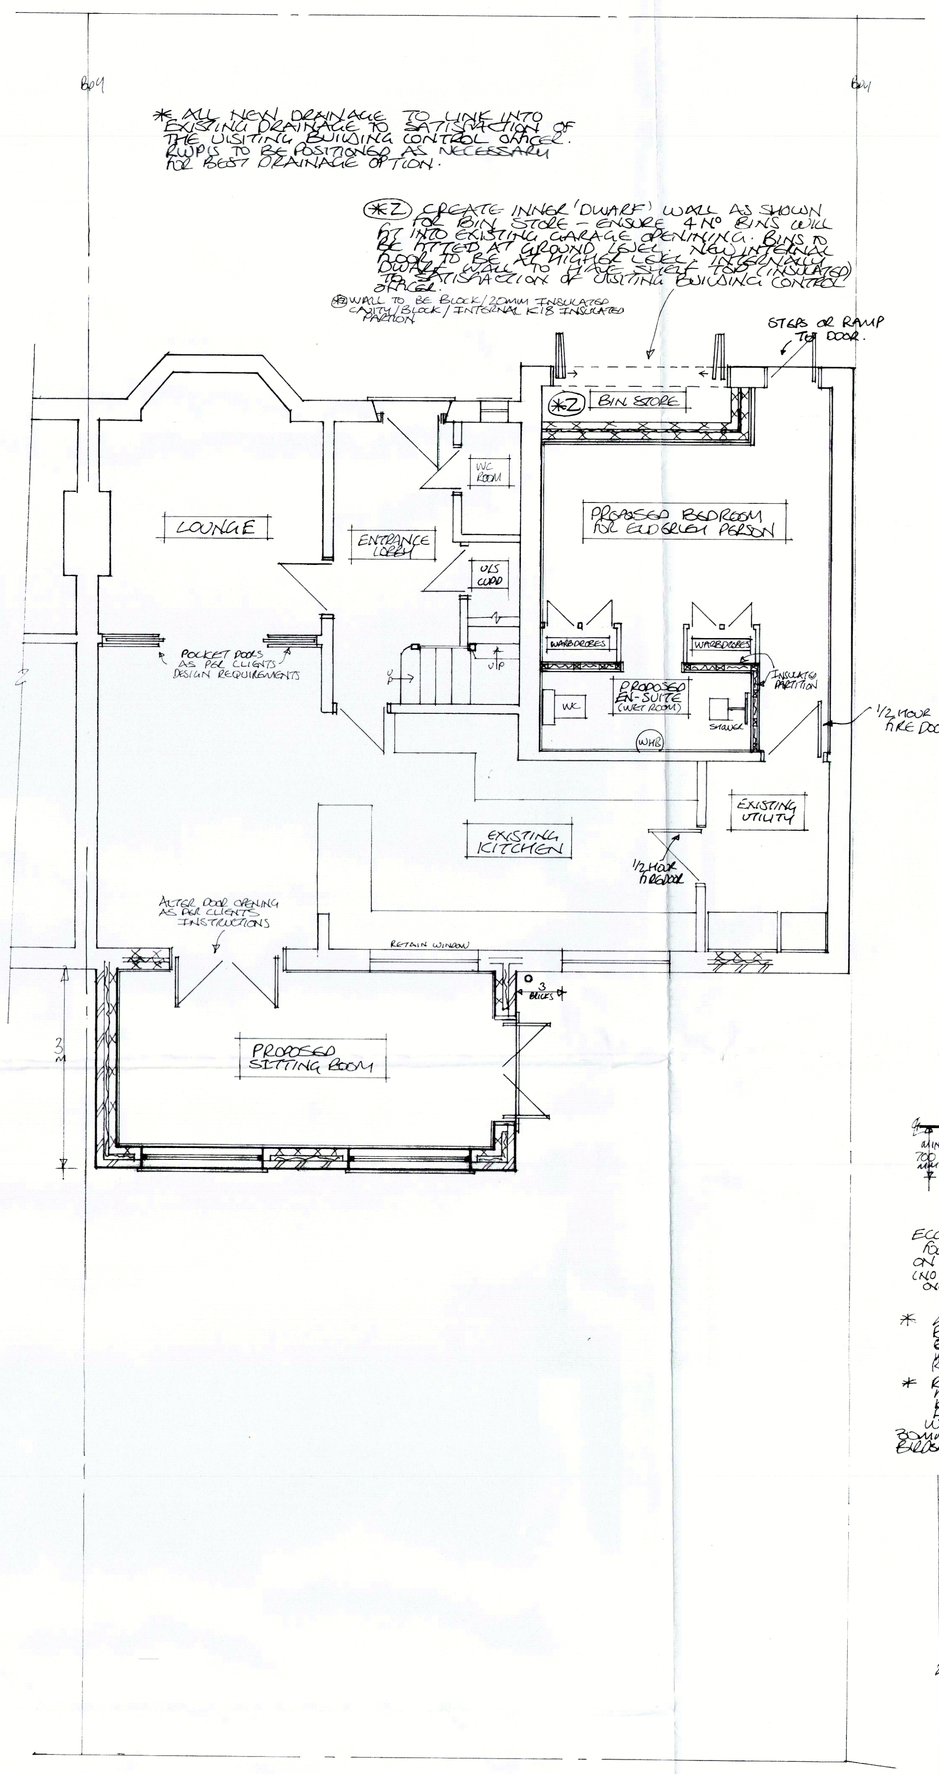


proposed first floor plan

HALL LANE

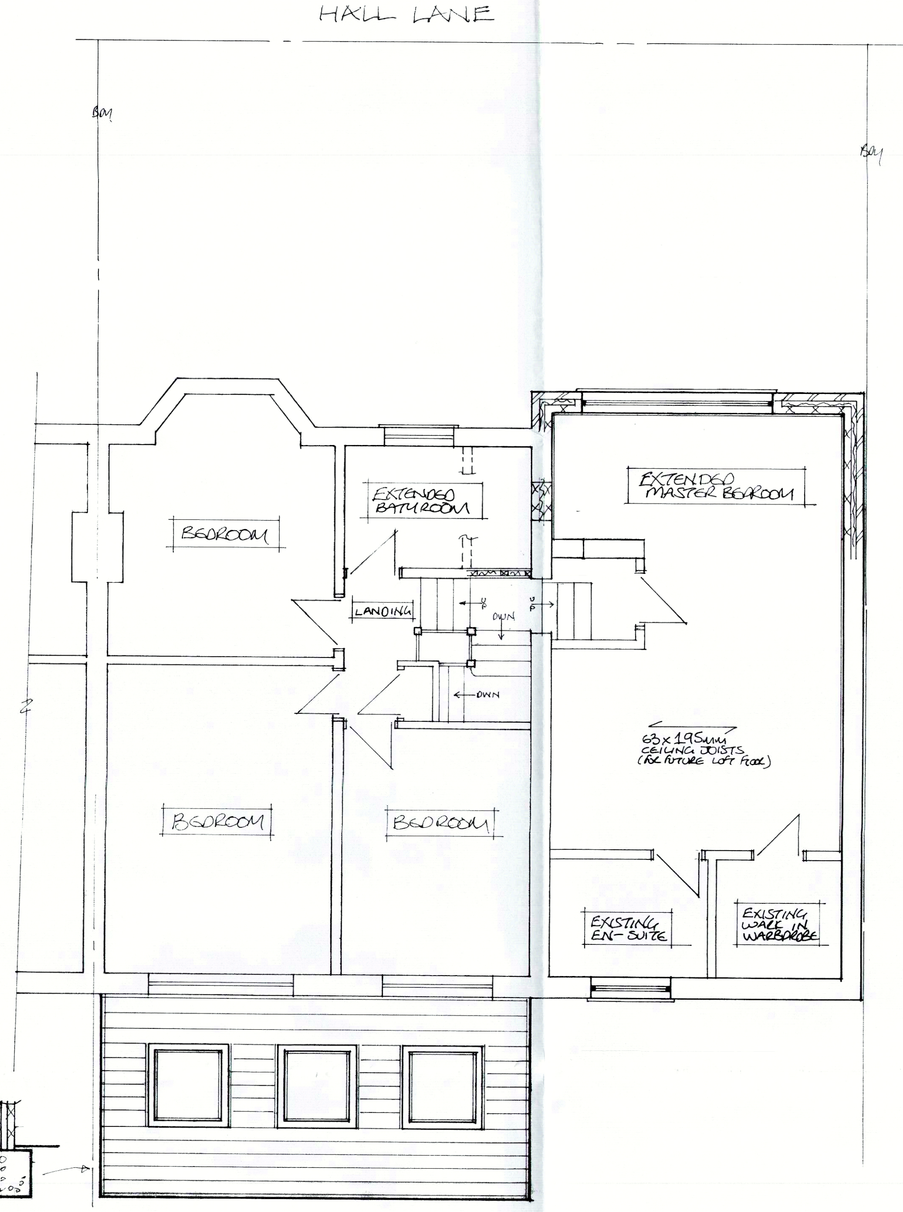


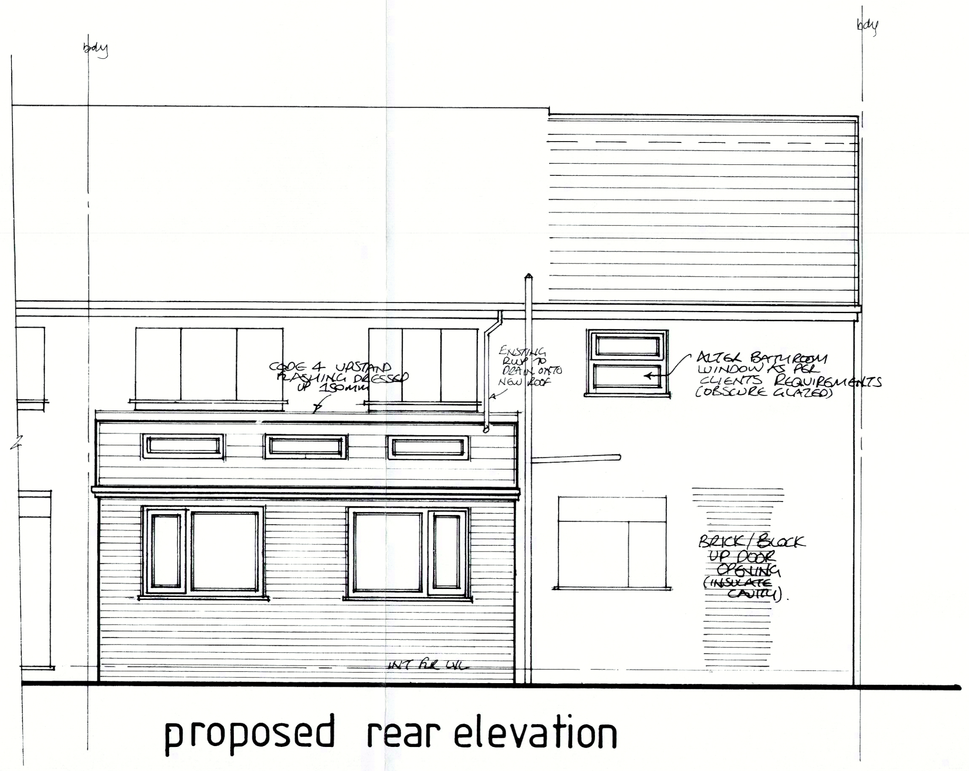



proposed rear elevation

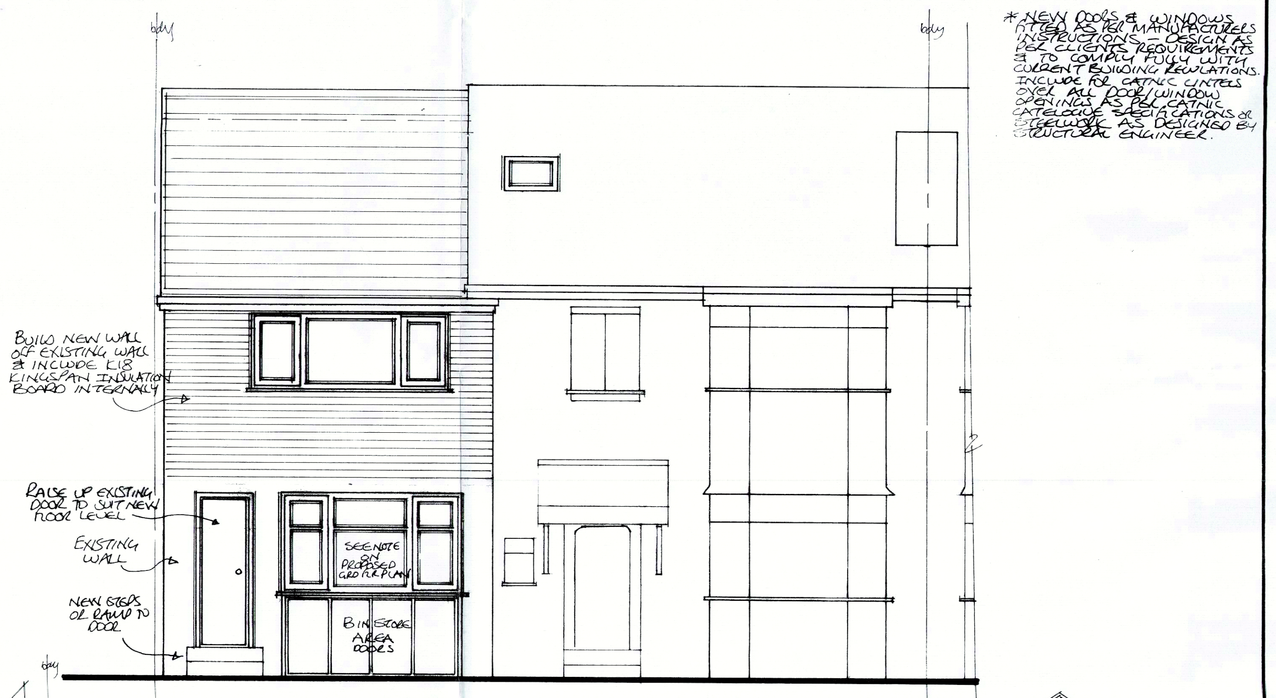



proposed front elevation

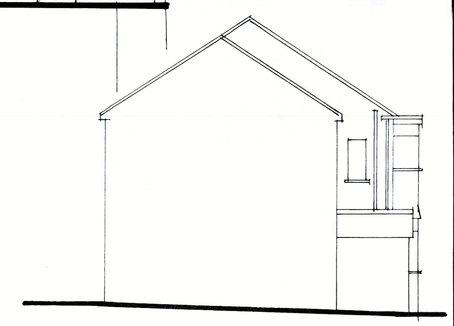

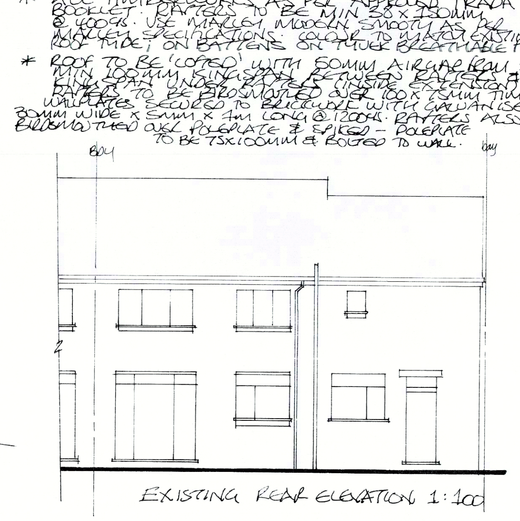


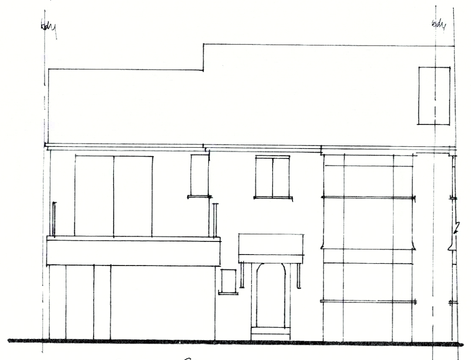

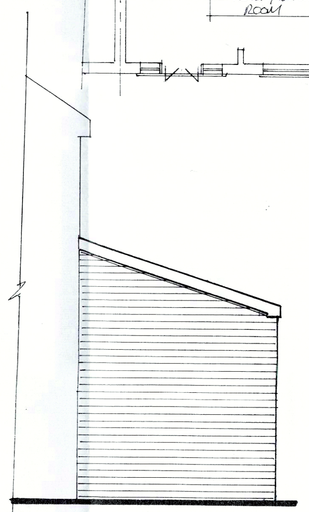

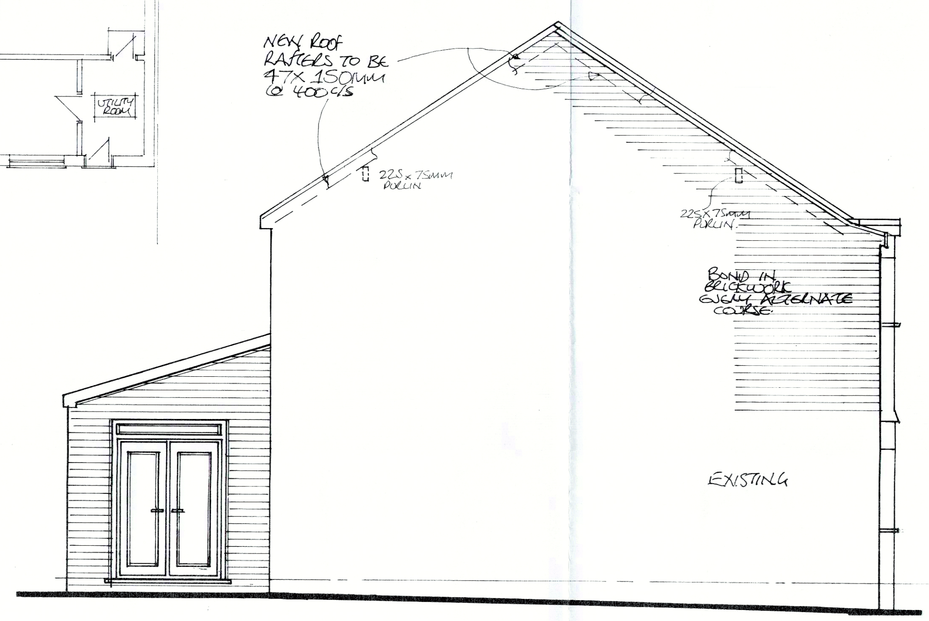

proposed gable elevation

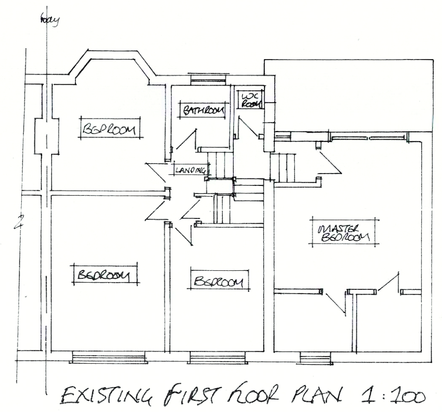

proposed second storey extension to front
& single storey extension to the rear.
9 hall lane, baguley, m/c.

scale 1-50 (PROPOSED) 0 0.5 1 1.5 2 3 4 5
1:100 (EXISTING) 0 0.5 1 1.5 2 3 4 5

* DRAWINGS TO BE READ IN CONJUNCTION WITH SPECIFICATION BOOKLET & ANY FURTHER CALCULATIONS AND DETAILS AS CONSIDERED NECESSARY TO ENSURE COMPLIANCE WITHOUT THESE DOUBTLESS BE ANY REQUIRED) APPLIES.
* CONTRACTOR USES ALL INFORMED EFFECTS CATIONS TO THE WORKS SHOWN WITHIN THESE DOCUMENTS THAT THEY MUST GET THE RELEVANT PERMISSION FROM THE LOCAL BUILDING CONTROL OFFICE.
* ALWAYS THESE MARKED DOCUMENTS ON SITE & NOT DIRECTLY FROM THE DRAWING.
* REGISTER FOR BUILDING REGULATIONS AT LEAST 3 WEEKS PRIOR TO COMMENCEMENT OF WORKS.

9HLBM/001