



0  
1  
5  
M

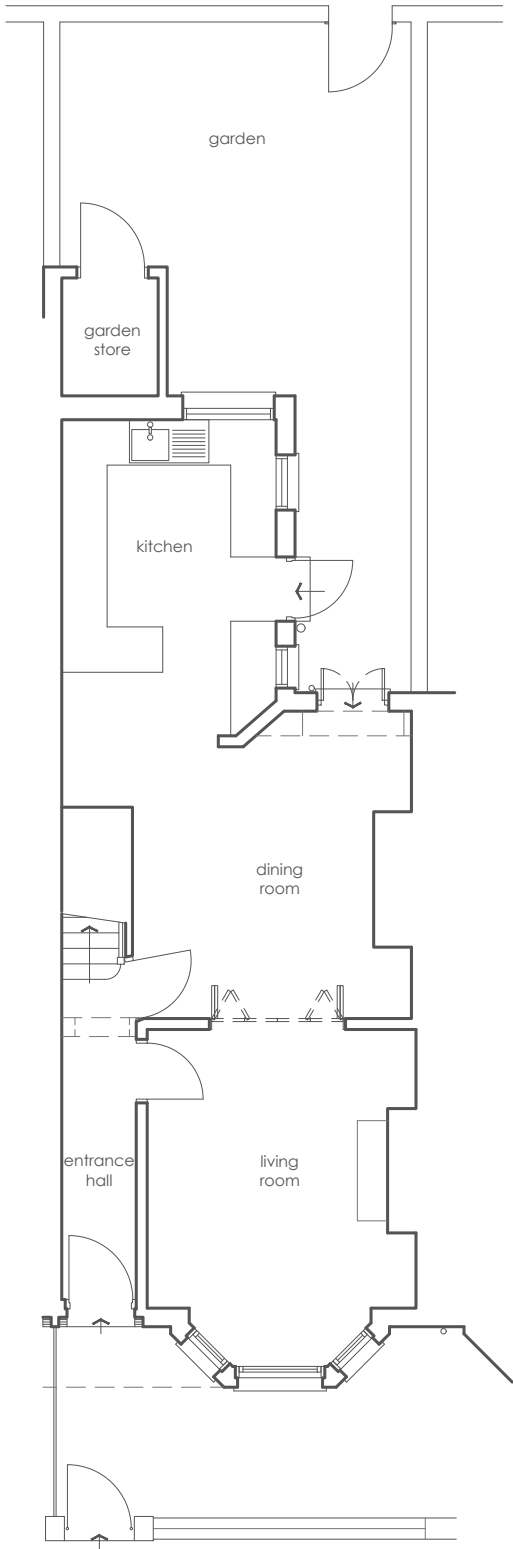

EXISTING GROUND FLOOR PLAN  
1:100 A3



EXISTING REAR ELEVATION  
1:100 A3

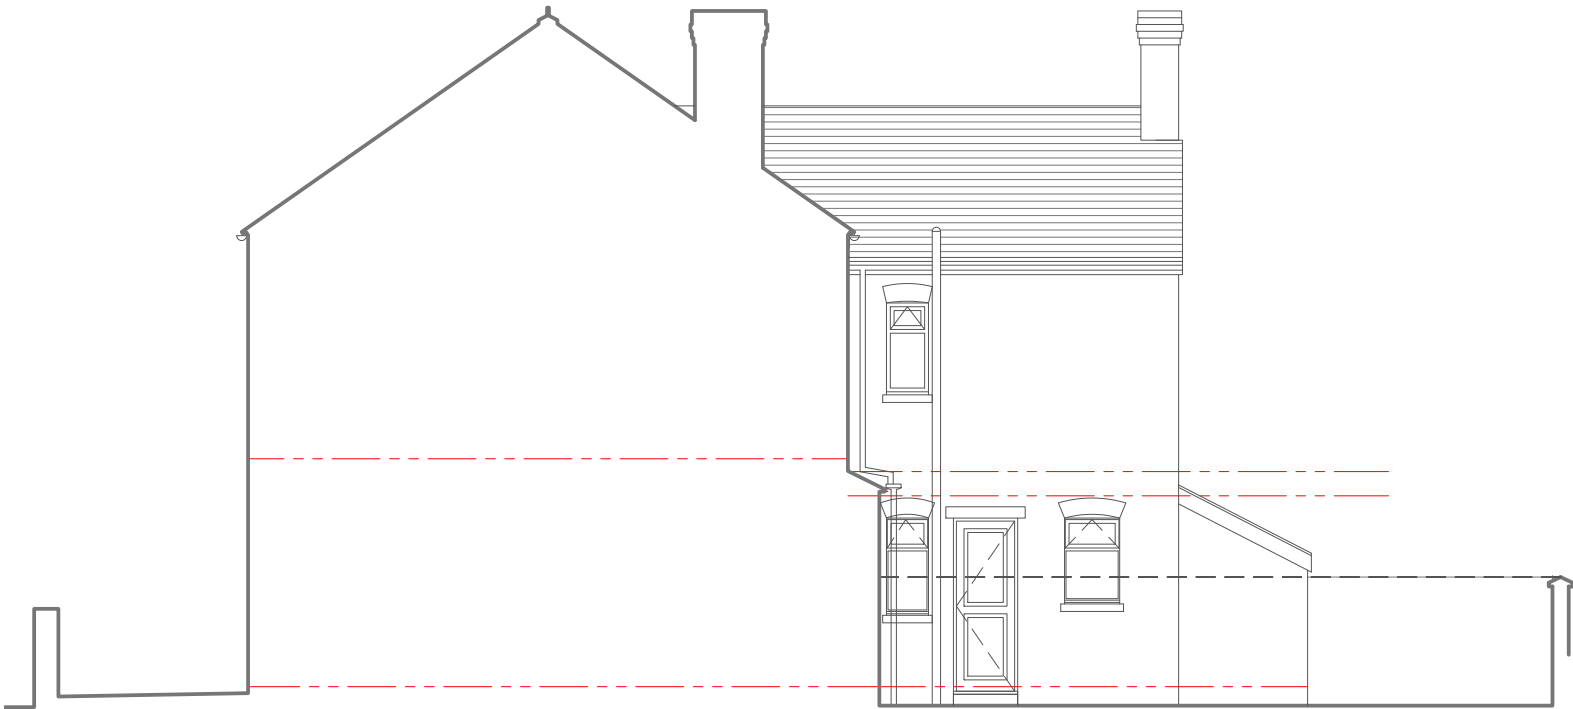

EXISTING SIDE ELEVATION  
1:100 A3

2205

Newport  
Road

31 Newport Road  
Chorlton  
Manchester  
M21 9WL



E.110-A

Existing Plans & Elevations

FOR PLANNING

A For Planning 20.10.22