
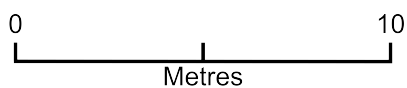


13 Beech Mount

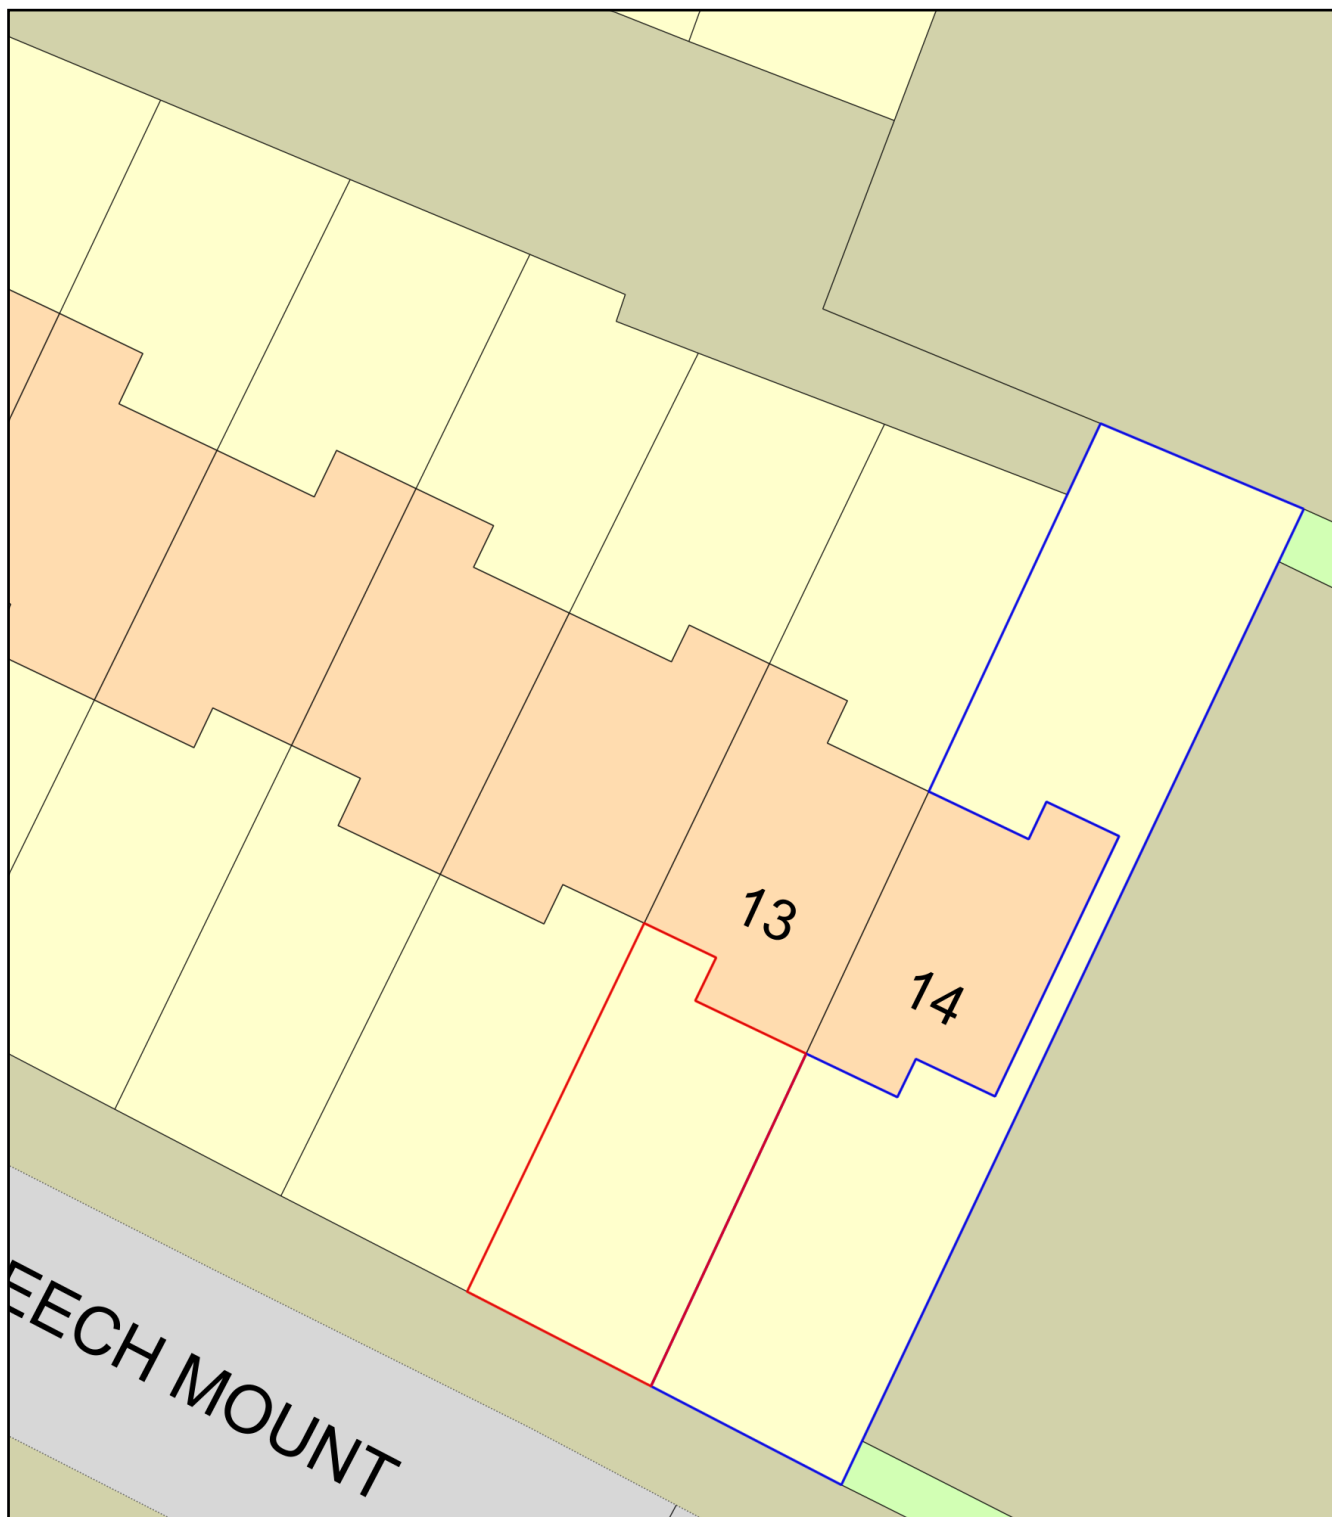

Plan Produced for: Manchester City Council

Date Produced: 13 Sep 2022

Plan Reference Number: TQRQM22256231457080

Scale: 1:200 @ A4