



F3 Plan

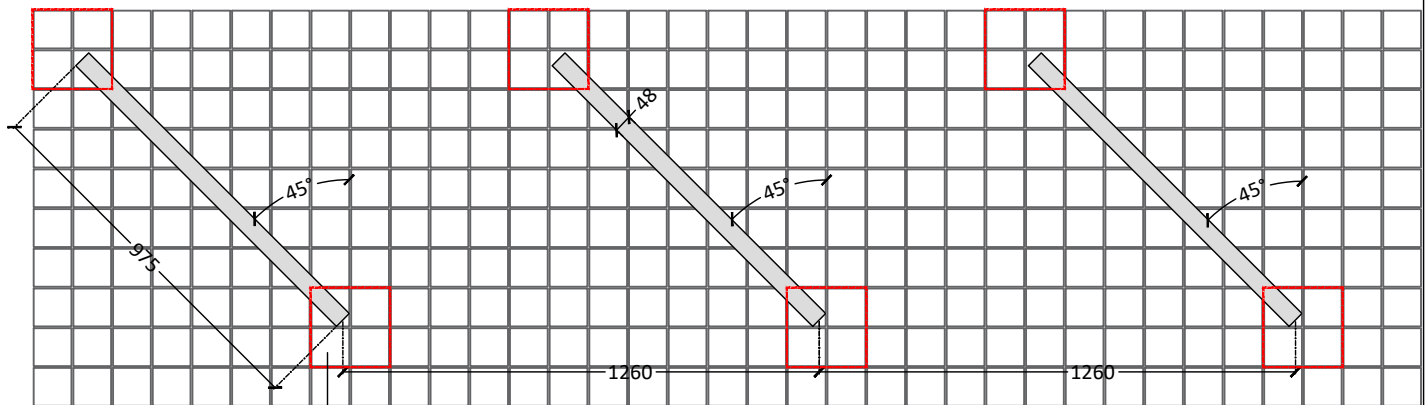


A proportion of block paving to be ordered as oversized units with fake joints to avoid small cuts from the installation of cycle stand

F3 Section

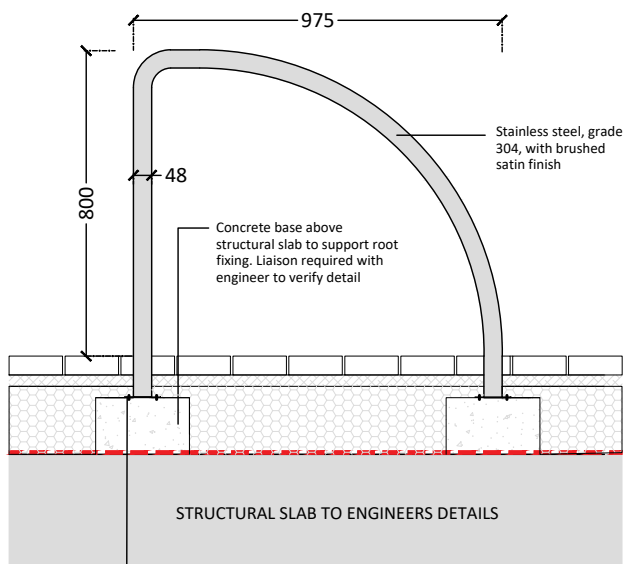

A bespoke base plate on the bottom of each leg, bolted through the concrete.

IMAGE EXAMPLE

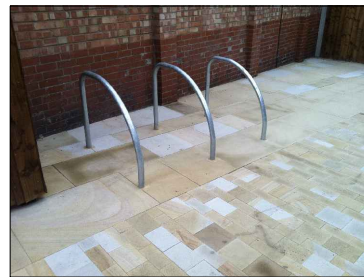

SPECIFICATION

Product: Fin Cycle Stand
Material: Stainless steel, grade 304
Finish: Brushed satin finish
Fixing: Drilled through paving & concrete sub base & secured following manufacturers instructions
Supplier: Bailey Streetscene or similar approved

Supplier Details

Bailey Streetscene
Address: Adlington Business Park | London Road | Adlington | Cheshire | SK10 4NL
Tel: +44(0)1625 855900
Email: enquiries@baileystreetscene.co.uk
Website: www.baileystreetscene.co.uk/

REVISION NOTES

Rev	By	Description	Date
P1	JS	First Issue	04.05.22

GENERAL NOTES

- This drawing is the copyright of TPM landscape Ltd and cannot be reproduced in any form without the consent of the company.
- This drawing is to be read in conjunction with detail landscape drawings, details and specification.
- This drawing is to be read in conjunction with all relevant Architects', Engineer's, Specialists', Bills of Quantities and Specifications.
- The insertion of any firm or proprietary brand on this drawing is an indication of the class or quality required and does not exclude the use of alternative materials that are equal in performance, quality and appearance, provided that they have been approved in writing by the Landscape Architect.
- The Contractor is responsible for accurately ascertaining the position of underground services and responding to all relevant service easement requirements.
- All dimensions are in millimetres unless stated otherwise, for the purposes of construction this drawing must not be scaled and only written dimensions used. Written and scaled dimensions to be checked on site, any discrepancies reported prior to work commencing. IF IN DOUBT PLEASE ASK.
- All work and materials are to be in accordance with the relevant British Standards and Code of Practice.
- All Proprietary products are to be used strictly in accordance with the manufacturer's instructions and details.

Client
Renaker Build LTD

Project
Crown Street Phase 2

Description
F3 Cycle Stand Detail

Status
For Approval Comment

Scale @ A4 Drawn Checked Date
1:20 JS KH 04.05.22

Drawing number Revision
PR-TPM-G710-DE-GRD-3442 403 P1

tpm landscape
chartered landscape architects
address: 4th Floor Studio 10 Little Lever St Manchester M11 1HR
tel: 0161 235 0600 fax 0601 email info@tpmlandscape.co.uk