

Elevation A1

Elevation A2



Elevation B

Elevation E1


Elevation E2

Elevation F



Elevation C1

Elevation C2

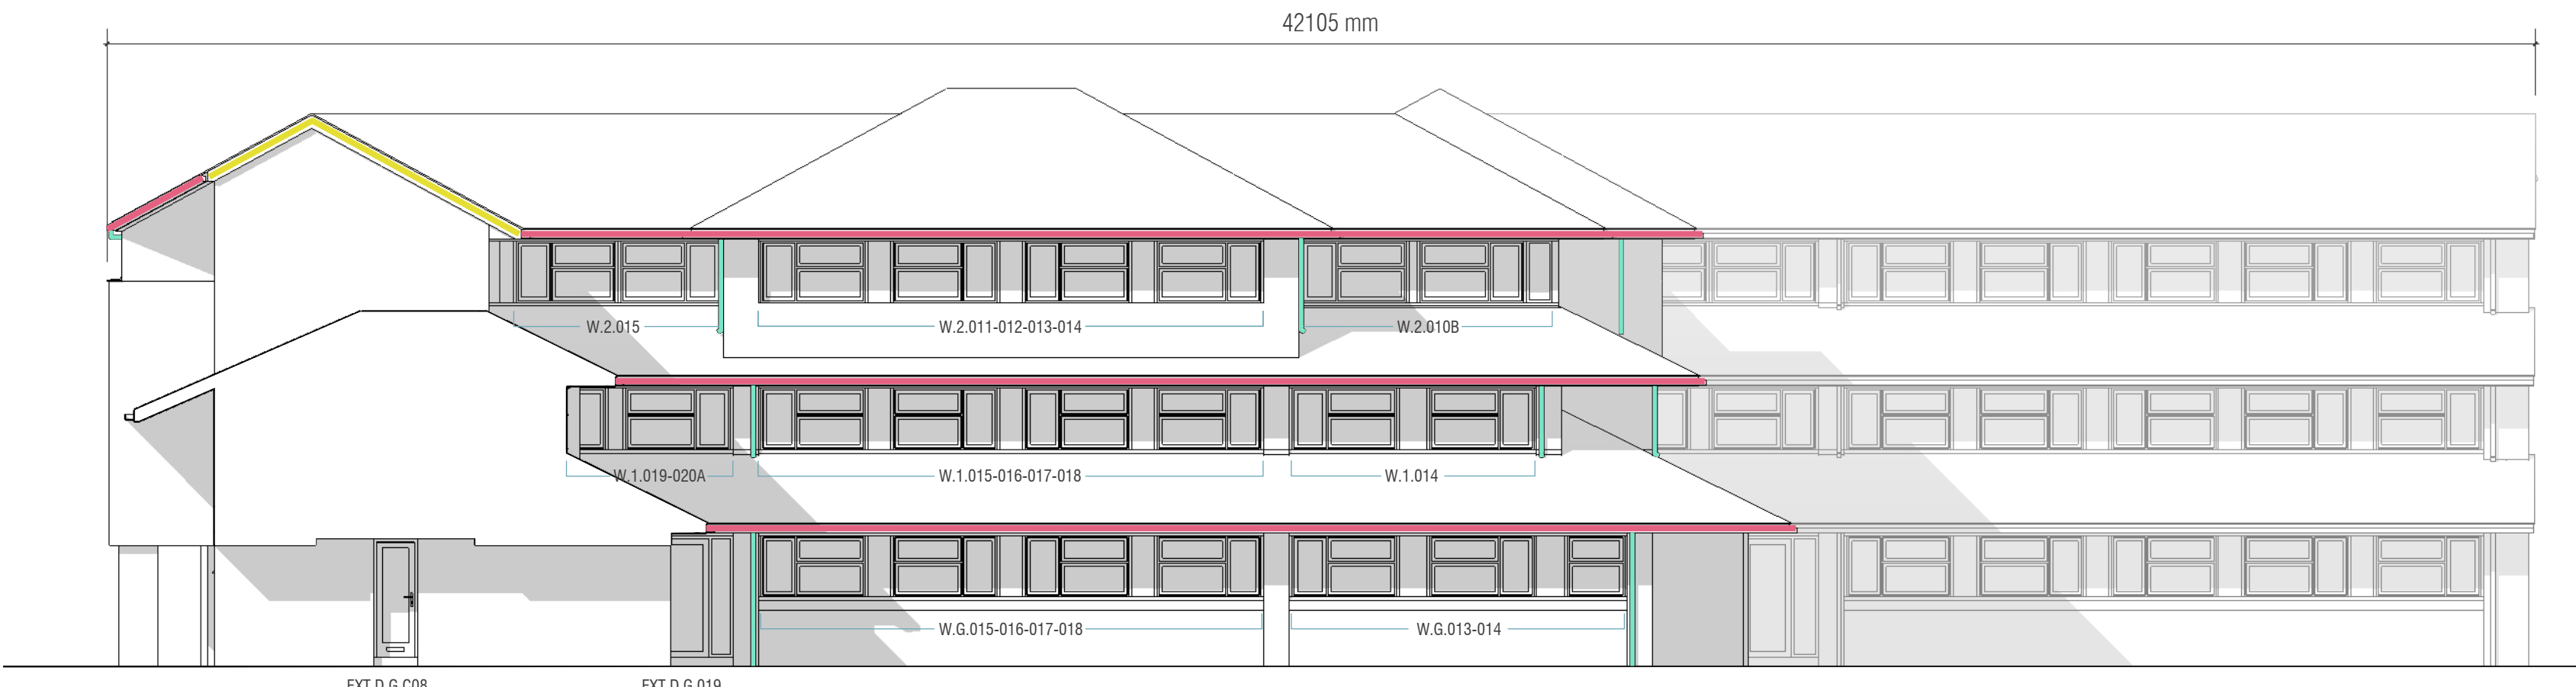


Elevation D1



Elevation D2

- KEY
- Fascias and Gutters
 - Barge Boards
 - Verge
 - Downpipes

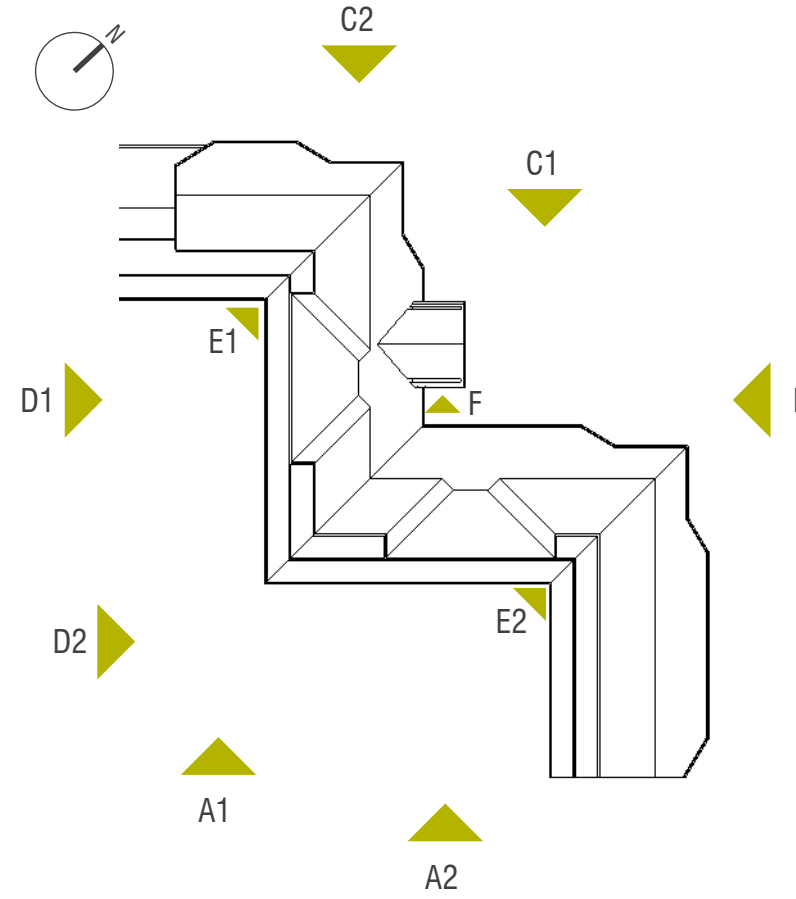

Notes

Refer to coloured elevations L(2-)230&240 for materiality and colours/finishes.

Existing rainwater goods (including gutters and downpipes) to be replaced. Routes to follow existing principles unless otherwise noted. In locations where new render/EWI is installed, rainwater goods are to be fixed on the face of the EWI system.

Ventilation strategy to be reviewed and approved by MEP consultant.

Opening light dimension to address the requirements of UoM.

All elevation and envelope treatments are new. This includes roof, windows, curtain walling, doors, render etc. However the only new areas of brickwork are to the new plantroom.

Refer to Insulation drawings L(1-)400-450 for scope of insulation works.

03	JW	KC PF	Rainwater pipes & annotation added	2022 08 03
02	JW	KC PF	Window updates	2022 07 26
01	JW	KC	General update	2022 07 05
no.	by	chk.	revision	date



project Graham & Ewings Refurbishment

by	chk.	date	scale	sheet size
JW	KC	2022 06 30	1:100	A1

title Elevations Proposed
Ewings Building

status	job no. / dwg no.	revision
P	6704 L(2-)260	03