



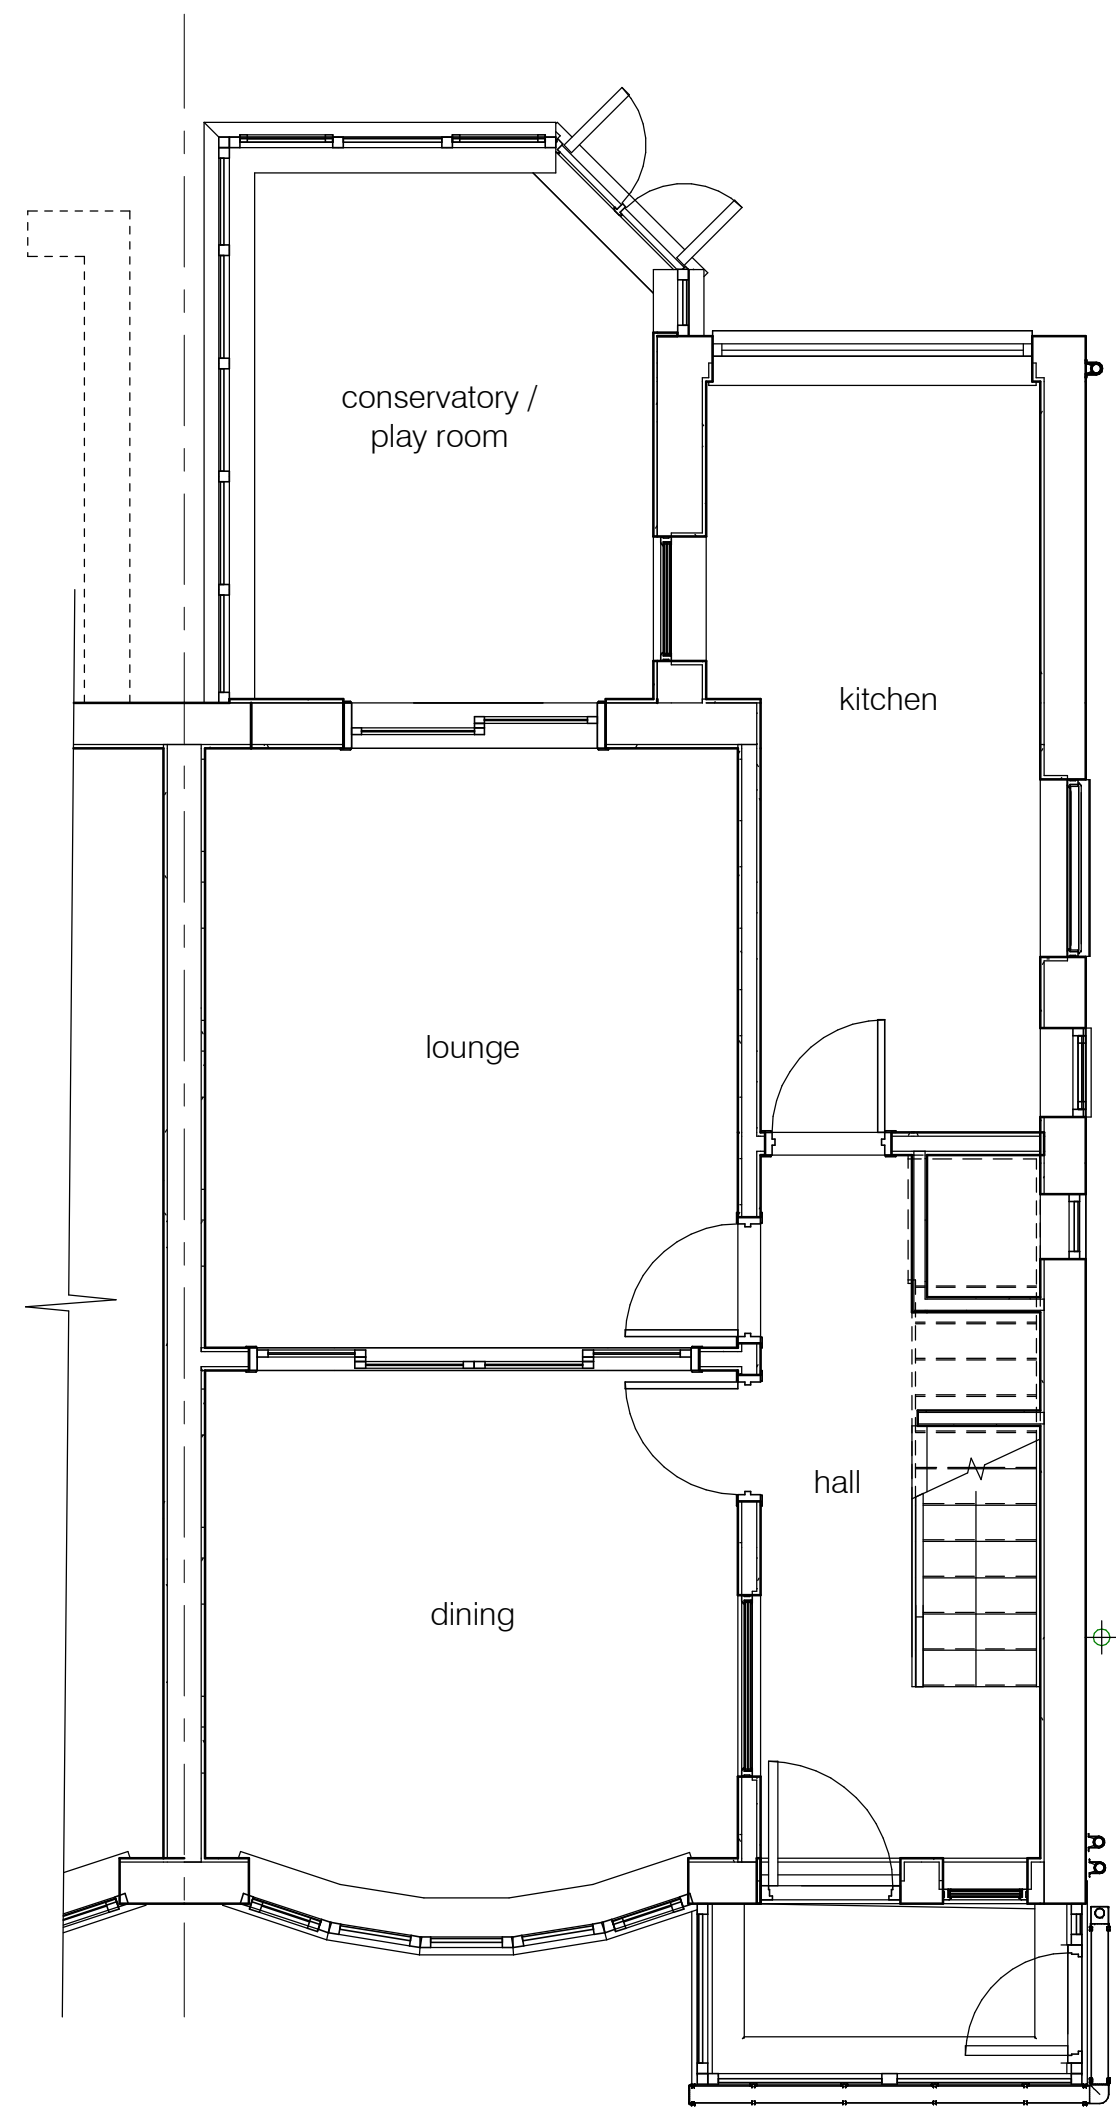

00 existing ground floor
1 : 50

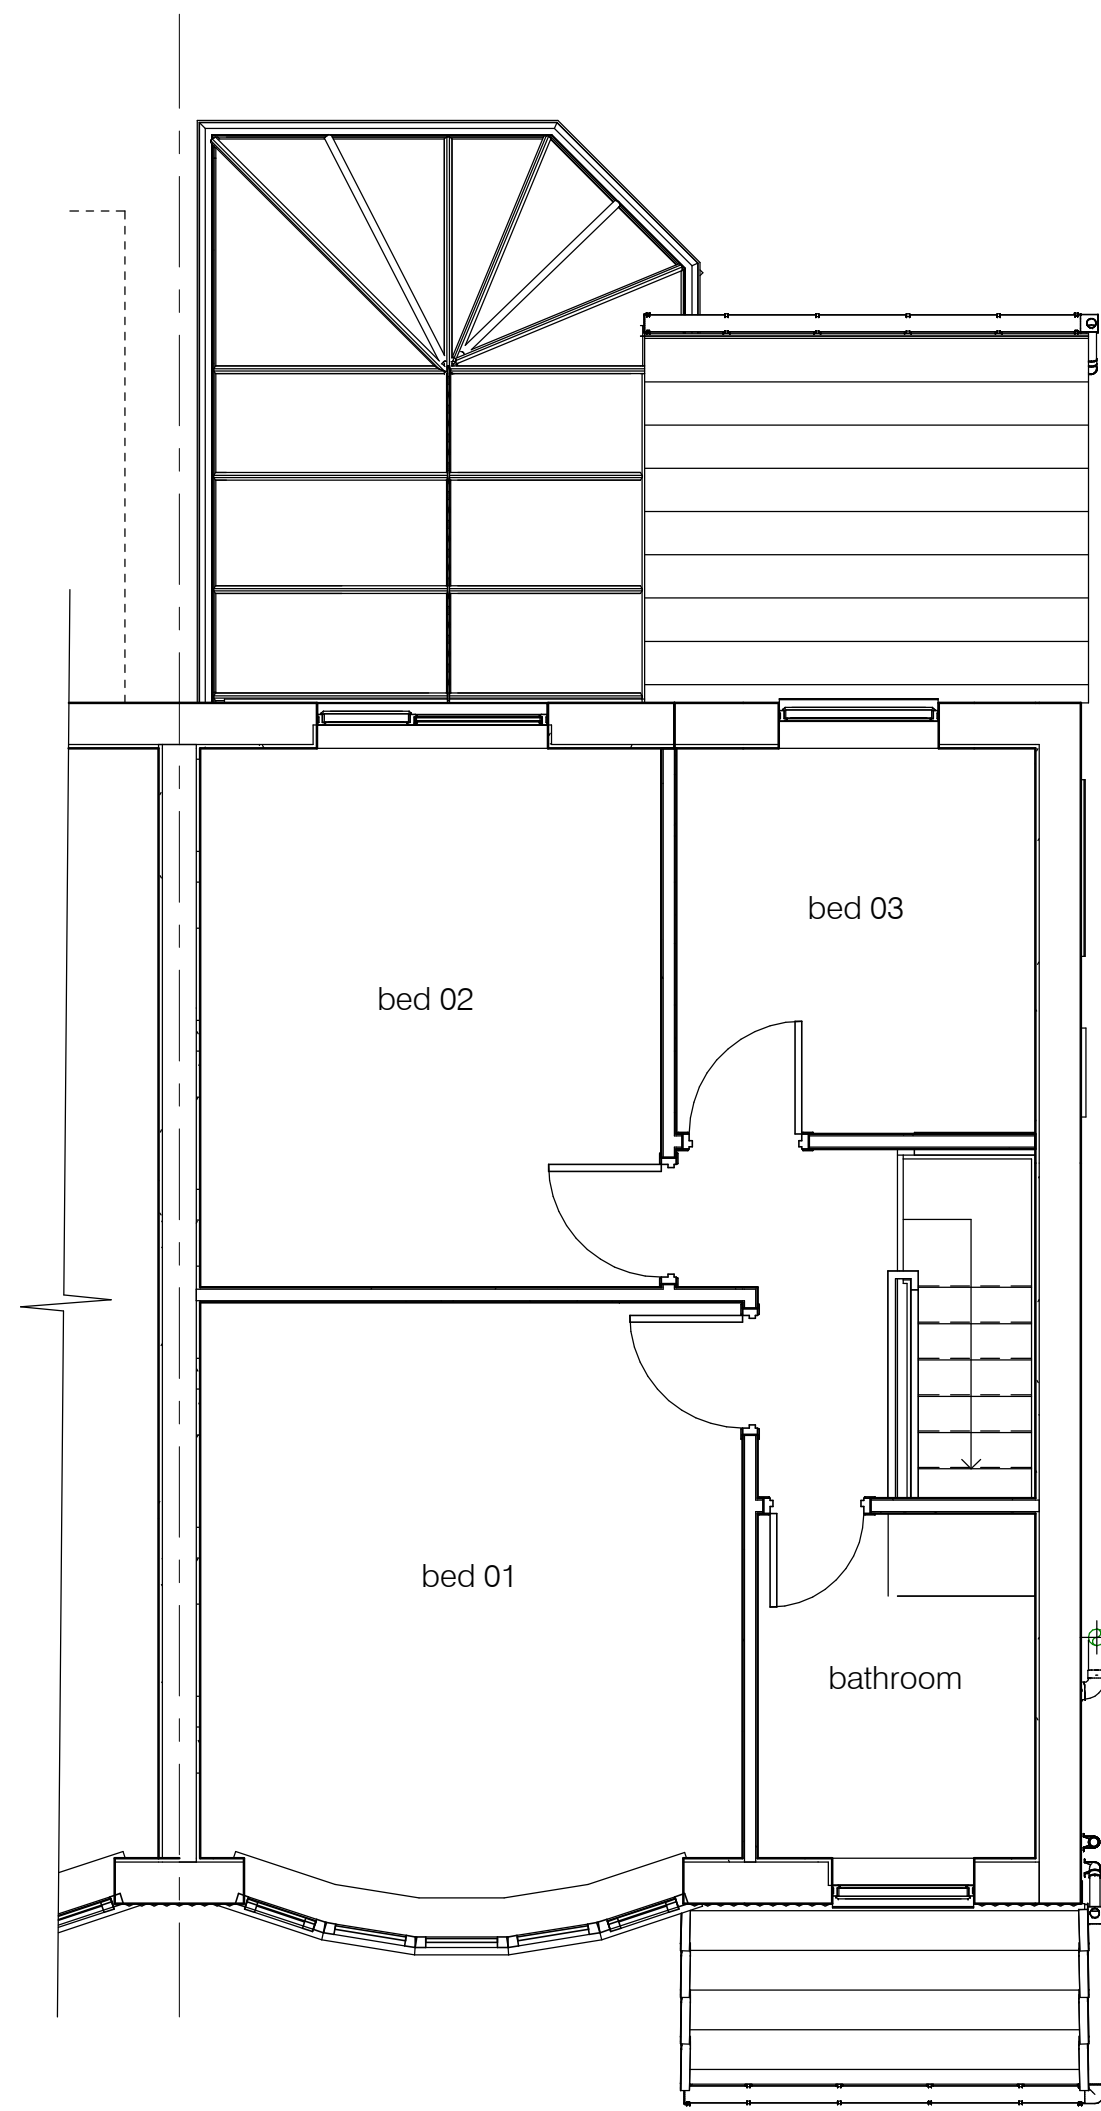

01 existing first floor
1 : 50




existing front elevation (south east)
1 : 50



existing side elevation (north east)
1 : 50



existing rear elevation (north west)
1 : 50

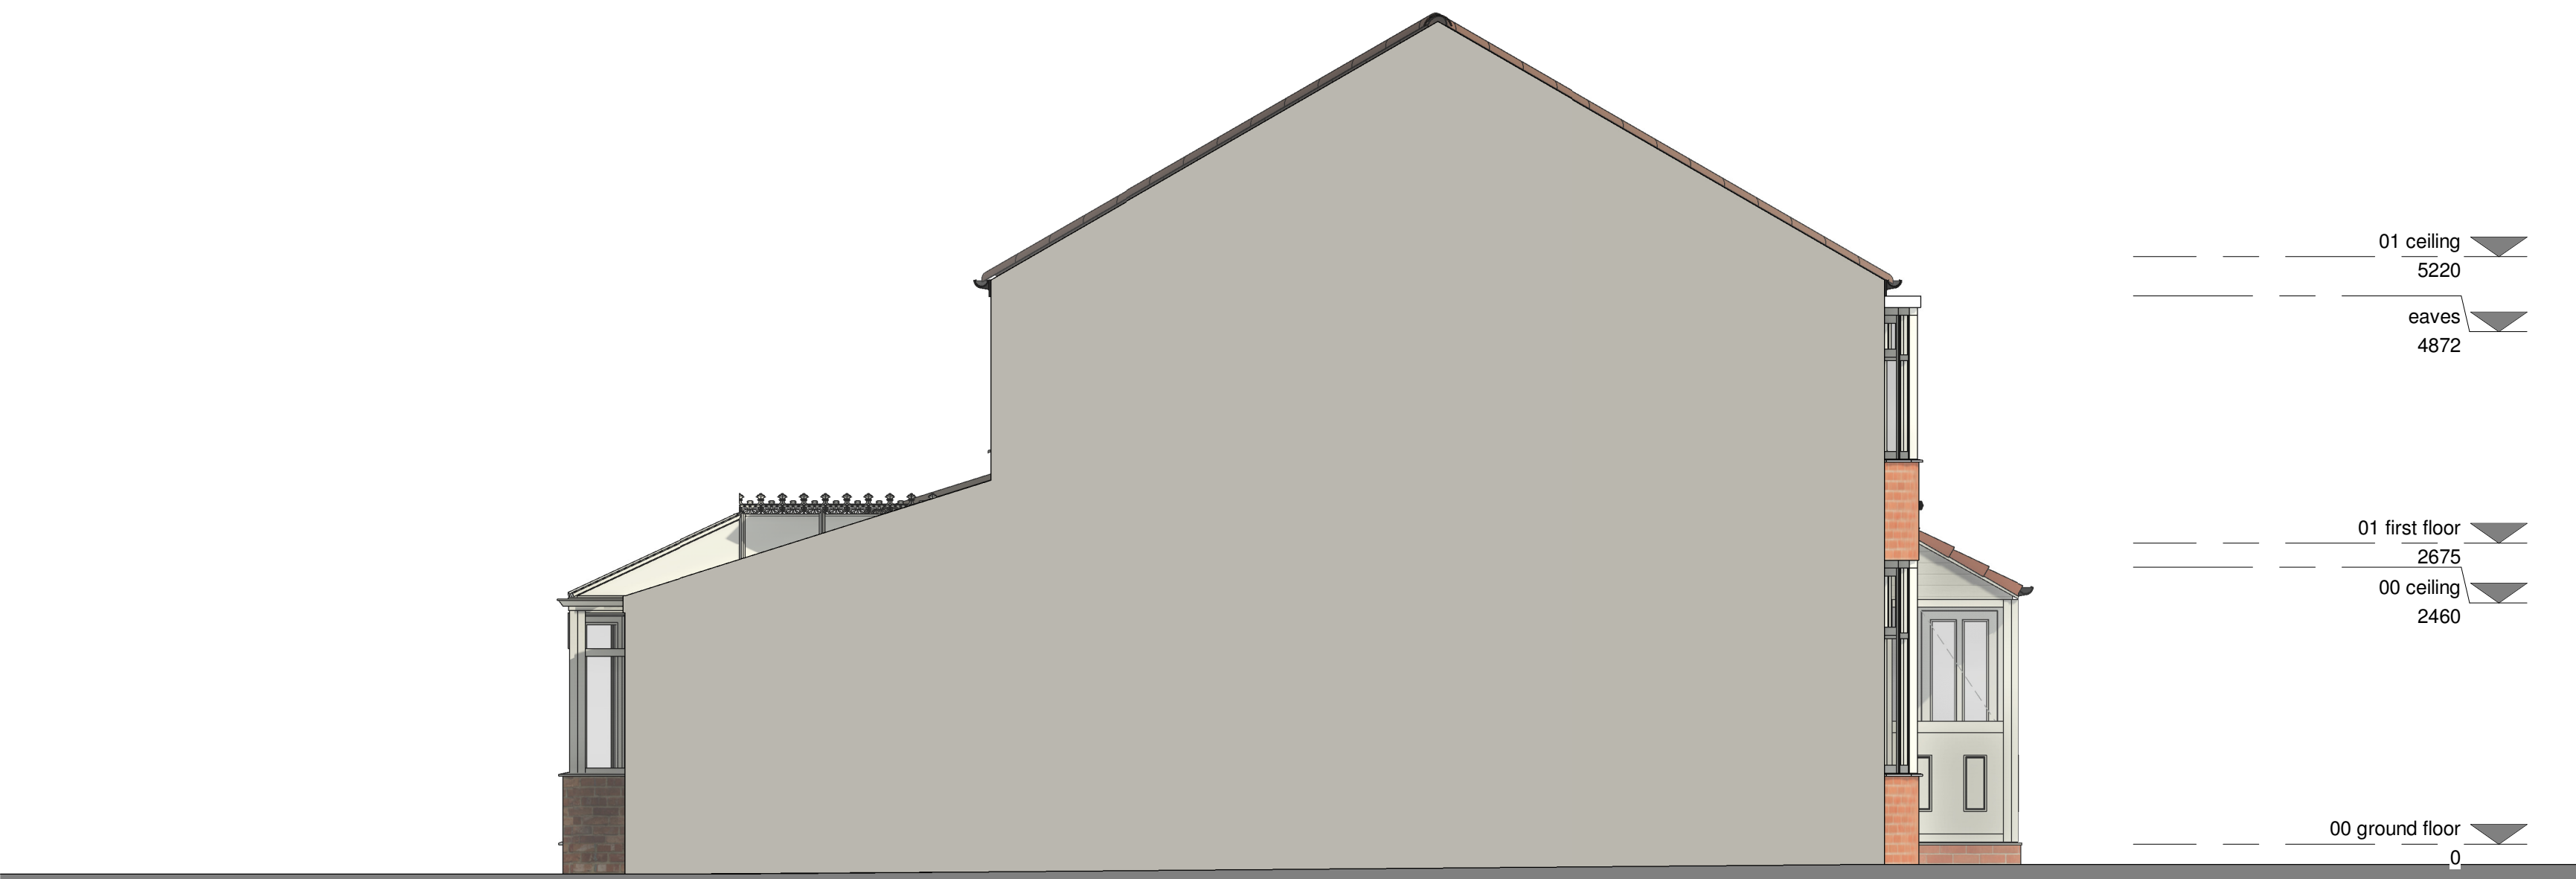

existing side elevation (south west)
1 : 50



location plan
1 : 1250



existing site plan
1 : 500