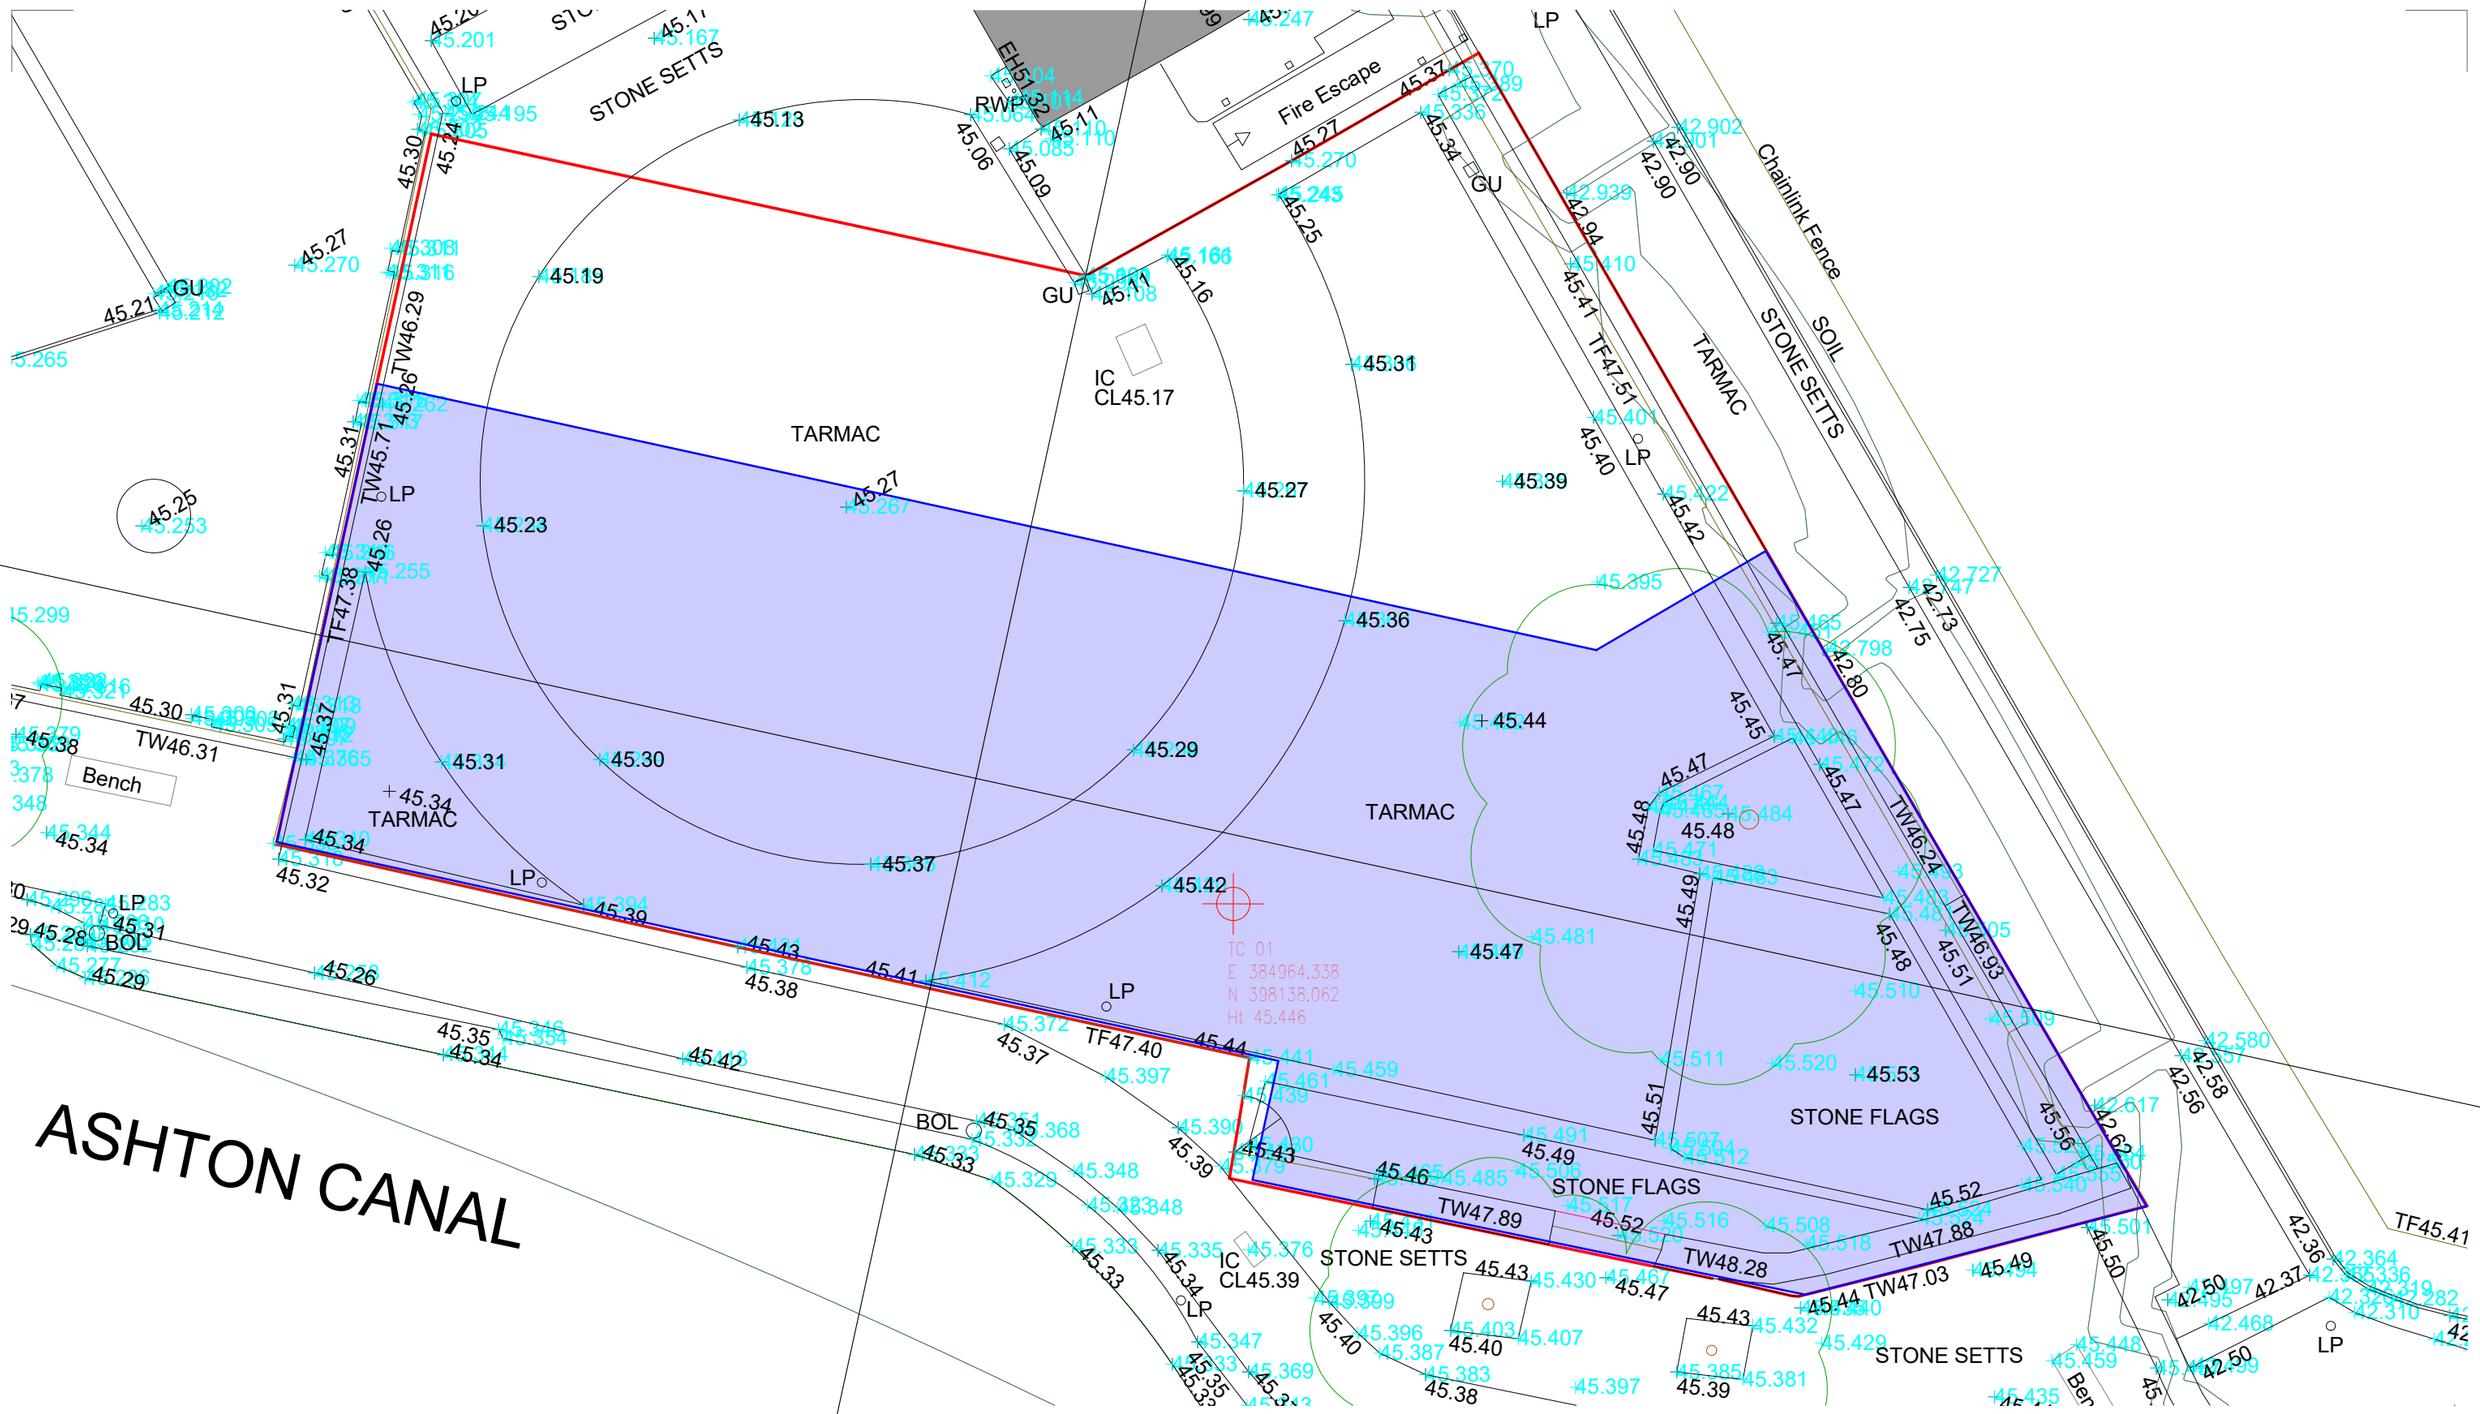

0 2.0 4.0 6.0 8.0 10.0 12.5m

NORTH

The copyright of this drawing is vested with Corstorphine + Wright Ltd and must not be copied or reproduced without the consent of the company.

2
0302

Rev.	Description	Date	Drawn	Chk.
P1	SITE BOUNDARY UPDATED FOLLOWING RECEIPT OF TITLE INFORMATION	15.10.21	FG	DTC

Client
Victor (M1) Limited

Project
PARADISE MEWS,
MANCHESTER

Drawing Title
PROPOSED SITE PLAN - LEVEL 02 FOOTPRINT

Drawing Status
PLANNING

Corstorphine & Wright

Manchester Studio
The Stables, Paradise Wharf, Ducie Street, Manchester, M1 2JN
0161 272 8100
corstorphine-wright.com

Drawing No.	Revision
20005-0342	P1

Drawn	Checked	Paper Size	Scale	Date
FG	DTC	A3	1 : 100	10/15/21