




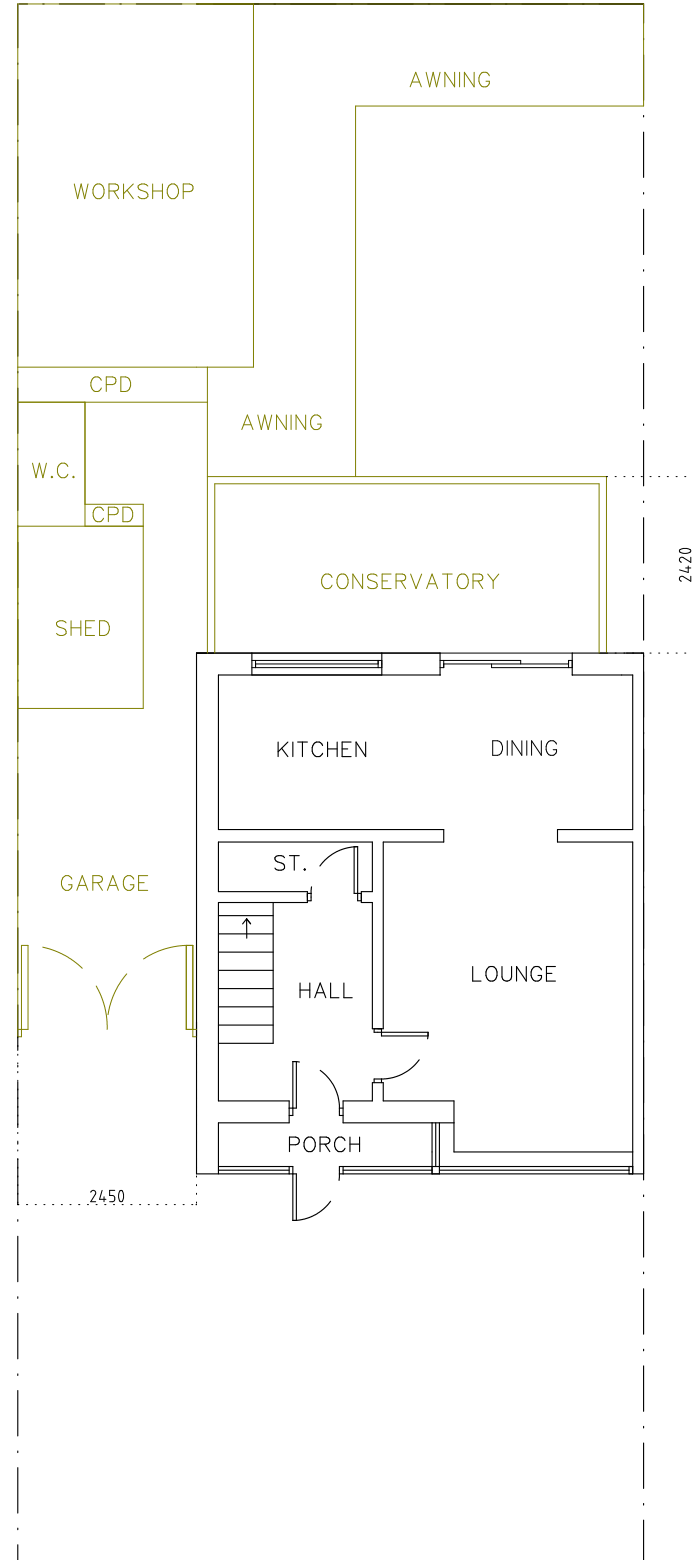


EXISTING GROUND FLOOR (A2 1:100)

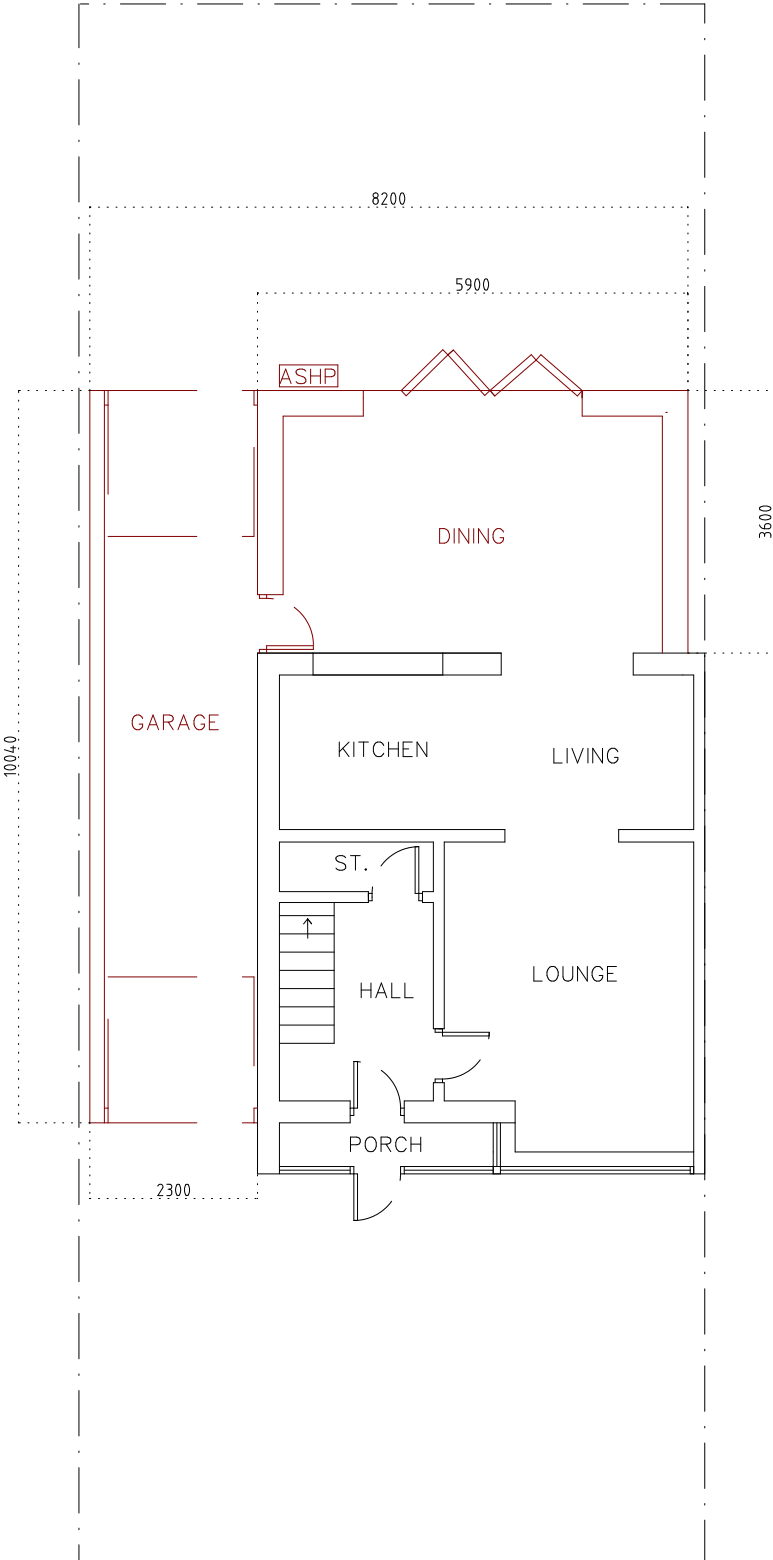

PROPOSED GROUND FLOOR (A2 1:100)

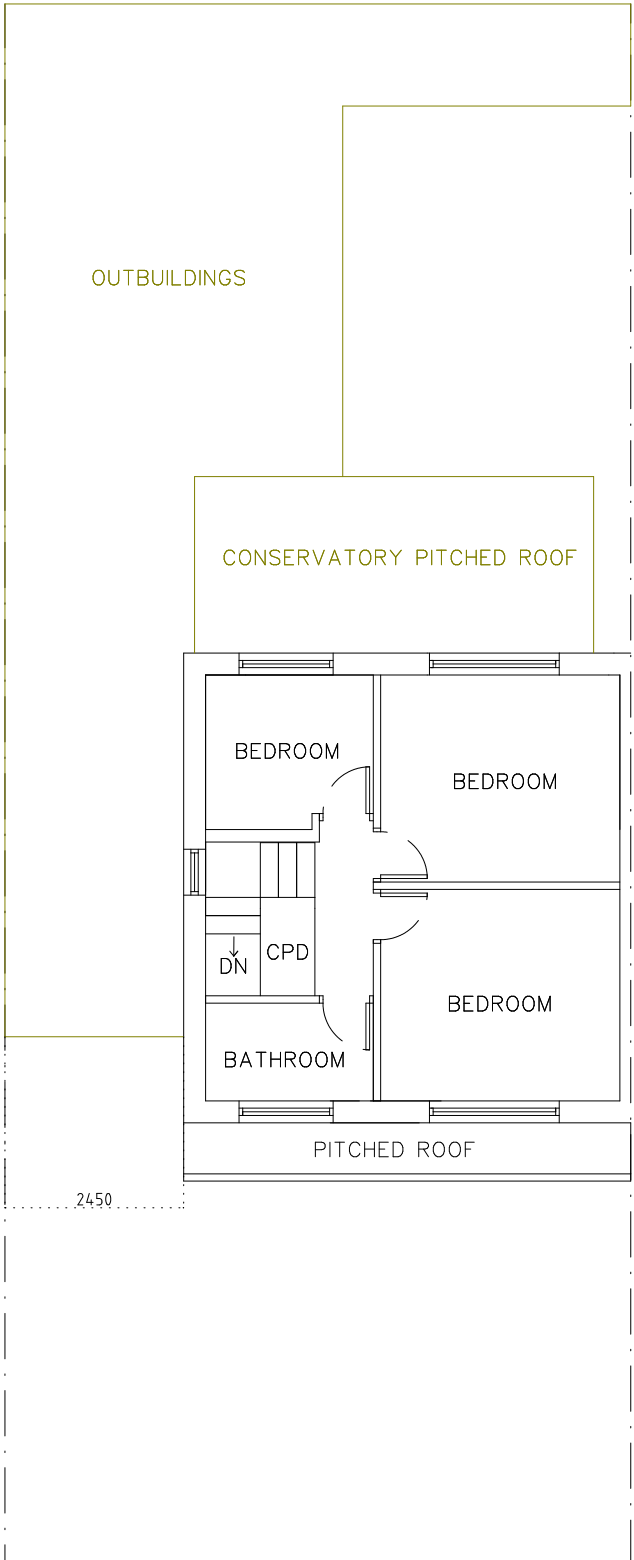

EXISTING FIRST FLOOR (A2 1:100)

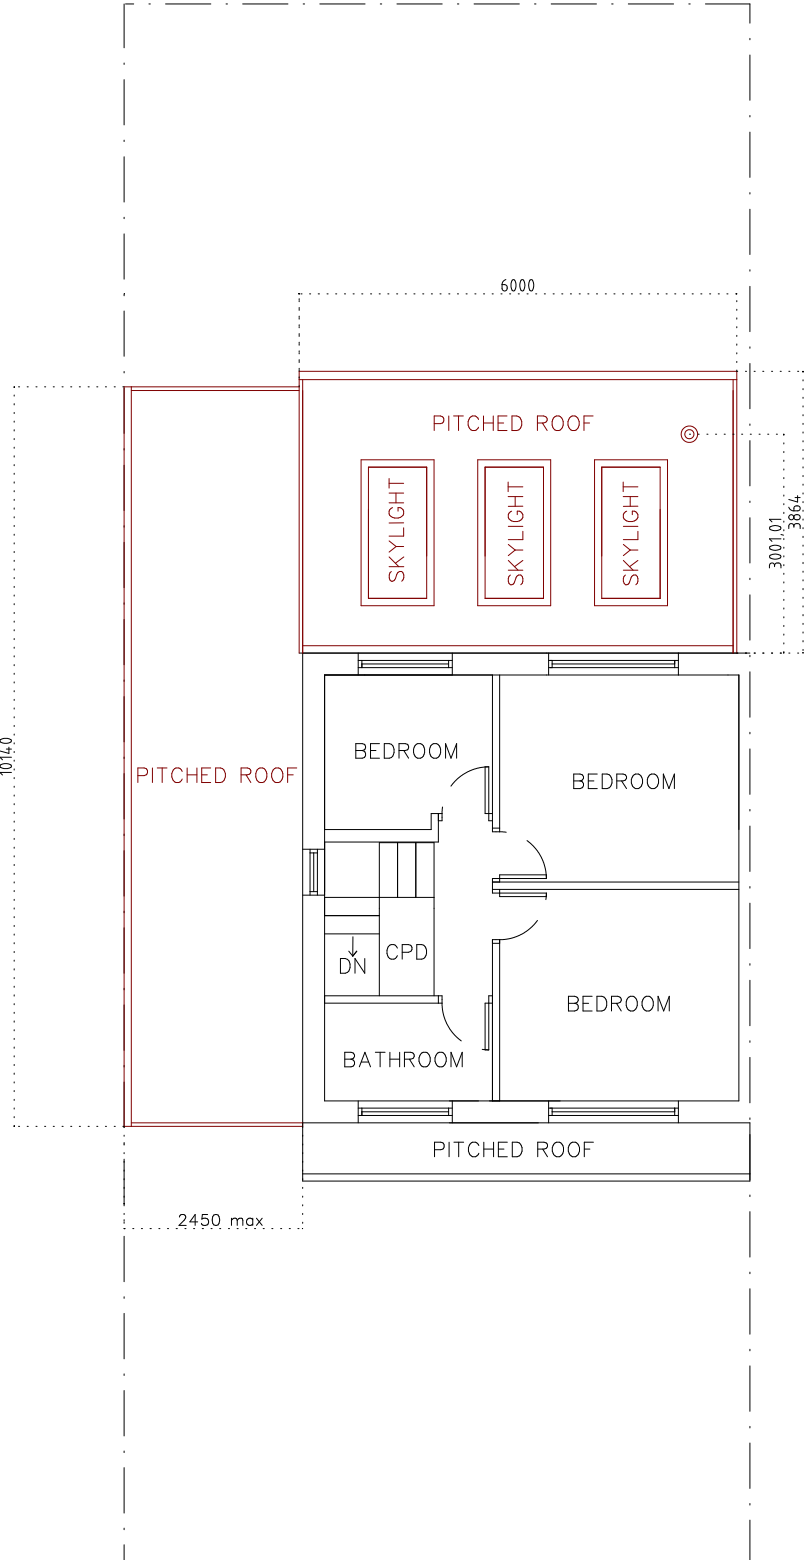

PROPOSED FIRST FLOOR (A2 1:100)

DRAWING
EXISTING AND PROPOSED
PLANS

LOCATION
4 DINORWIC CLOSE
MANCHESTER
M8 4FT

NOTES
No scaling or dimensions other than those figured are to be taken from this drawing. All dimensions to be checked on site
This drawing is for use at the named location and for Planning Permission purposes only and as such should not be used at any other location or for any other purposes
SCALE: 1:100
PAPER: A2
DATE: 25/10/22