



- Dimensions are in millimeters, unless stated otherwise.
- Scaling of this drawing is not recommended.
- It is the recipients responsibility to print this document to the correct scale.
- All relevant drawings and specifications should be read in conjunction with this drawing.

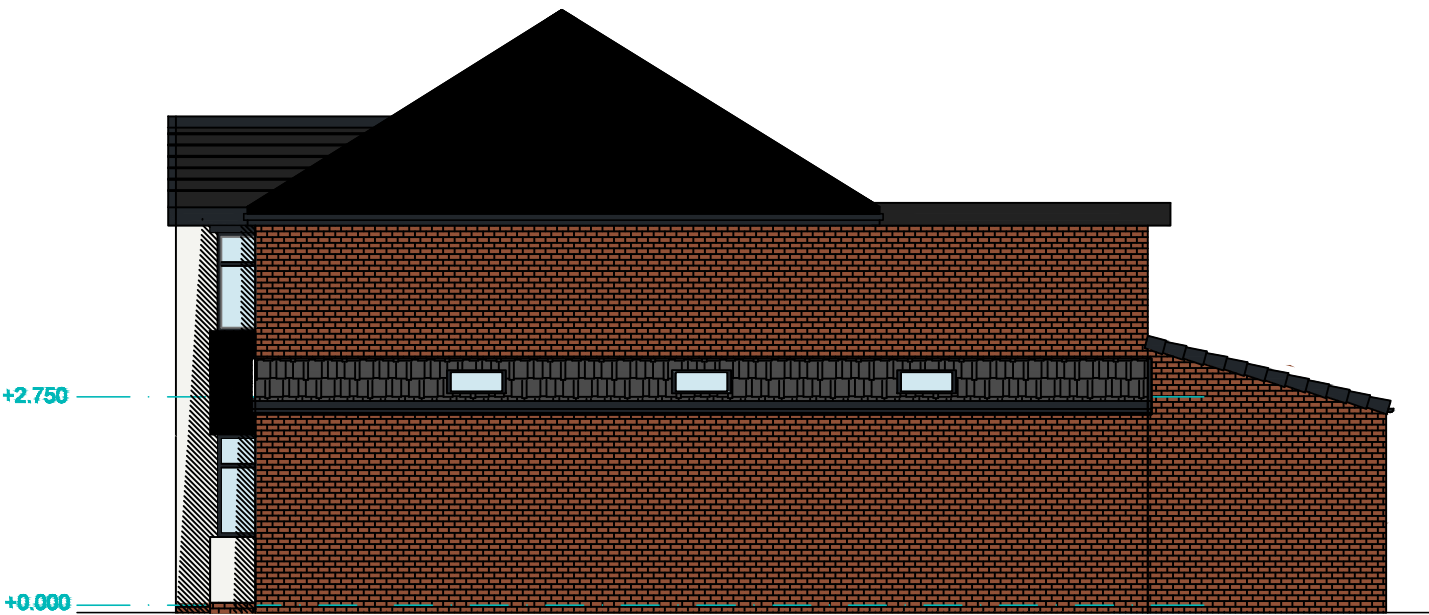


Proposed Elevation A (1:100)




Proposed Elevation B (1:100)

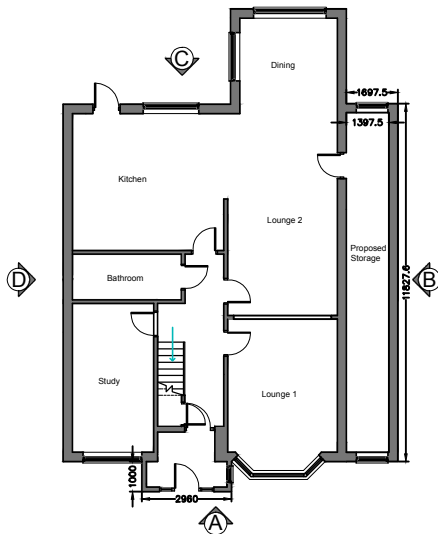

Proposed Elevation
Key Plan (1:250)

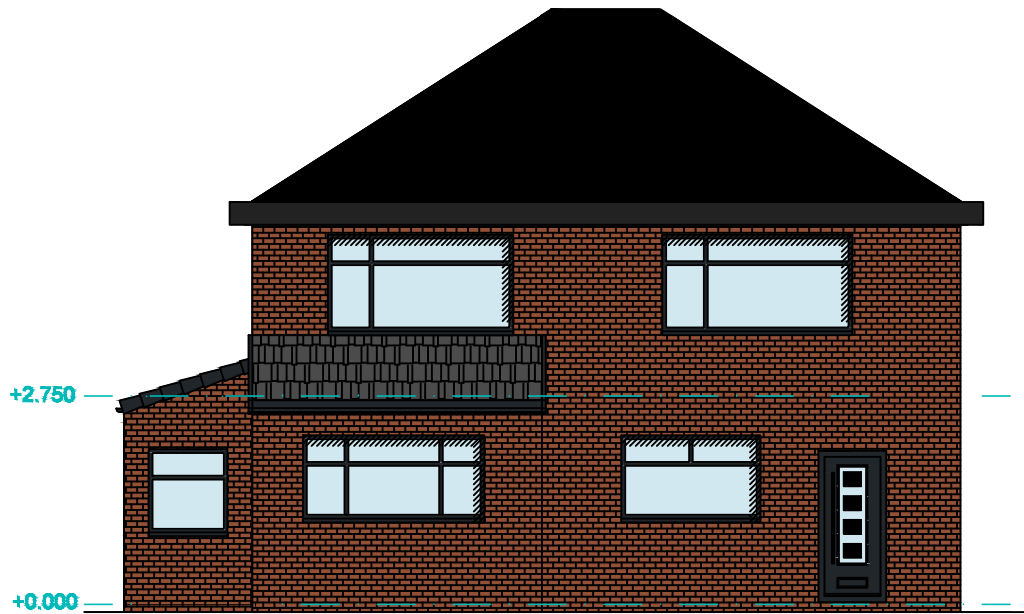

Proposed Elevation C (1:100)

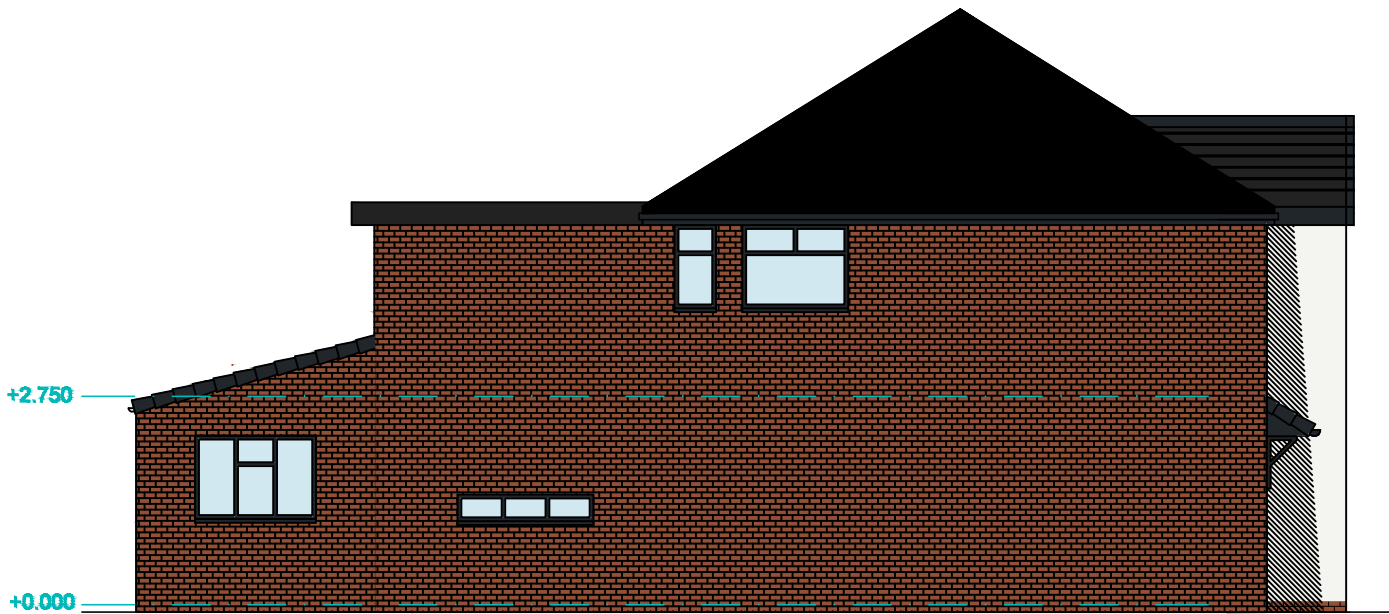

Proposed Elevation D (1:100)

Note:
External Walls: Red brick/ white render to match existing
Roof: Slate roof tiles
Windows: uPVC frames
Doors: uPVC frames



PLANNING

A Initial Issue		FB	FB	15.09.22
rev	amendments	by	ckd	date
Project Name: 79 Wilbraham Road				
Drawing Title: Proposed Elevations				
Project Address: 79 Wilbraham Road Manchester M14 7DN				
 101 Victoria Road, Fallowfield, Manchester, M14 6DA m: +44 (0)75153 85038				
Drawing Status: Drawn / Checked: Date: Scale:		Preliminary FB / FB 14/09/2022 1:100 A3		
Project no: 0001	Drawing no: 0004	Revision: A		