



SITE LOCATION

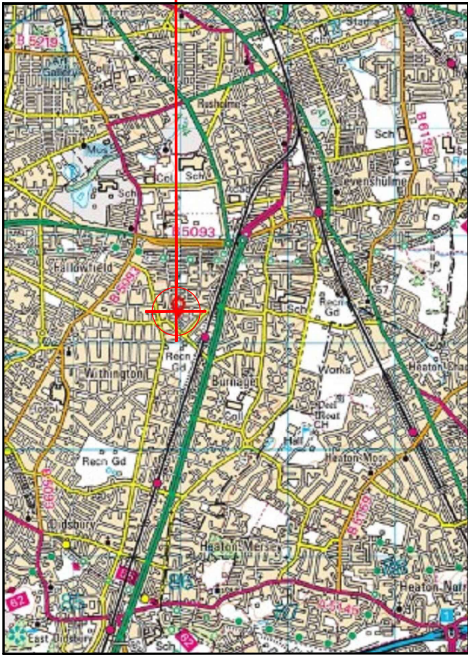


Reproduced by permission of Ordnance Survey on behalf of the Controller of Her Majesty's Stationary Office
All rights reserved. © Crown Copyright licence no. 100022432

SITE AREA PLAN

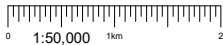

SITE PHOTOGRAPH

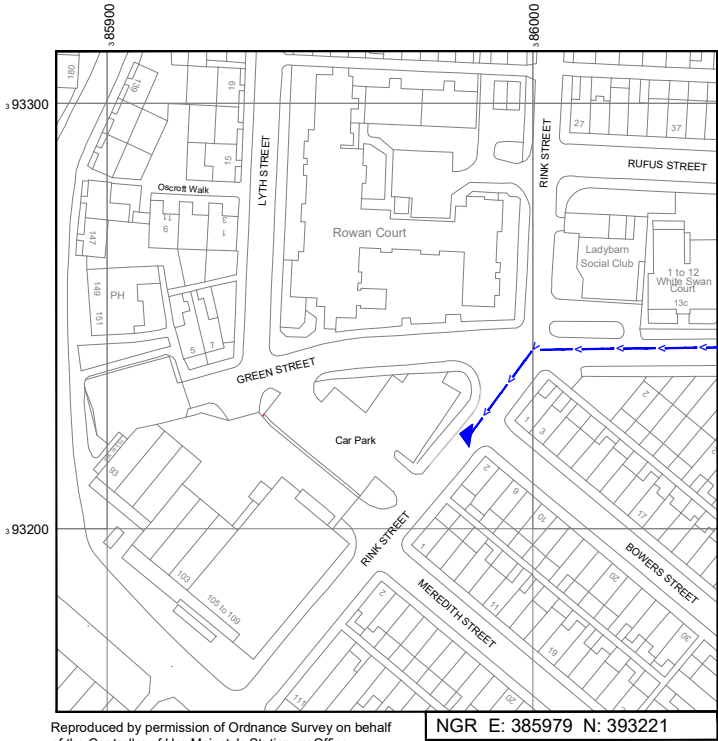

Reproduced by permission of Ordnance Survey on behalf of the Controller of Her Majesty's Stationary Office
All rights reserved. © Crown Copyright licence no. 100022432

SITE LOCATION PLAN



SCAN ME

GOOGLE MAPS QR CODE

GOOGLE MAPS - <https://goo.gl/maps/UAPDnZFAuSKaA9Yb8>

GOOGLE STREETVIEW - <https://goo.gl/maps/R67SYpFdV5ufzKVN6>

NOTES:

1. ALL DIMENSIONS IN MM UNLESS OTHERWISE NOTED.

DIRECTIONS TO SITE:
Head South-East on Brook Street/A34 towards Grosvenor Street and continue for 2.5 miles. At the roundabout, take the 1st exit onto Moseley Road/A34 and after 259ft at the next roundabout take the 2nd exit onto Kingsway/A34. After 0.4 miles turn right onto Talbot Road and then after 0.2 miles turn right onto Green Street. After 0.1 mile turn left onto Rink Street, site will be on left hand side.

Access Route To Site:

Master	MBNL / EE / H3G	Project	Purpose of Issue:	Issue:
M001	H3G	DENSIFICATION SW	Planning	A
Date:	15/08/2022	Revision / Upgrade Description:		
Drawn:	S.Booth	First Issue - Site nomination dated: TBC		
Checked:	G.Thomas			
Approved:	G.Thomas			



Hutchison 3G UK Limited
Green Park, 450 Longwater Avenue
Reading, RG30 3UR
Tel: 01628 765 000
Fax: 01628 765 001

H3G Base Station Information line:
0845 6043000
Available 8am-8pm Monday to Friday

Design Consultant & Principal Contractor:



Site Name:	THE CO-OP FOOD SW'S		
Site ID:	MAN24787		
Address:	THE CO-OP FOOD SW'S RINK STREET LADYBARN MANCHESTER M14 6TG		
Title:	002 SITE LOCATION PLAN		
Project:	H3G DENSIFICATION STREETWORKS		
Purpose of Issue:	PLANNING		
EE Cell ID:	-	MBNL Cell ID:	-
		3UK Cell ID:	MAN24787
Master Drawing No:	MAN24787_B35_GA_A		Issue:
			A



GREEN STREET (30 MPH)

FOOTWAY

Existing Telegraph Pole
Approx Location of
overhead cables

TREE
HEIGHT
10.00m
(APPROX)

ROOF
HEIGHT
8.20m
(APPROX)

Existing Street Light

EXISTING CAR PARK

GROUND
LEVEL 0.00m

ELEVATION A

ROOF
HEIGHT
8.20m
(APPROX)

EXISTING BUILDINGS

EXISTING BUILDINGS

FOOTWAY

RINK STREET (30 MPH)

ROOF
HEIGHT
6.60m
(APPROX)


EXISTING SITE PLAN



NOTES:

1. ALL DIMENSIONS IN MM UNLESS OTHERWISE NOTED.

SERVICES:

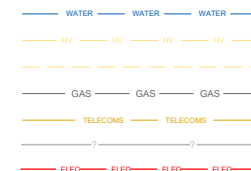

NOTES:

Radar Scan and Stats to be reviewed prior to any build works commencing.

Master:	MBNL EE / H3G	Project:	Purpose of Issue:	Issue:
M001	H3G	DENSIFICATION SW	Planning	A
Date:	15/08/2022	Revision / Upgrade Description:	First Issue - Site nomination dated: TBC	
Drawn:	S.Booth	Checked:	G. Thomas	
Approved:	G. Thomas	Approved:	G. Thomas	



Hutchison 3G UK Limited
Green Park, 450 Longwater Avenue
Reading, RG30 3UR
Tel: 01628 765 000
Fax: 01628 765 001

H3G Base Station Information line:
0845 6043000
Available 8am-8pm Monday to Friday

Design Consultant & Principal Contractor:

CLARKE
telecom

Unit E, Madison Place, Northampton Road,
Manchester, M40 5AG
Tel: 0161 785 4500 Fax: 0161 785 4501
Web: www.clarke-telecom.com

Site Name: **THE CO-OP FOOD SW'S**

Site ID: **MAN24787**

Address: **THE CO-OP FOOD SW'S
RINK STREET
LADYBARN
MANCHESTER
M14 6TG**

Title: **100 EXISTING H3G SITE PLAN**

Project: **H3G DENSIFICATION STREETWORKS**

Purpose of Issue: **PLANNING**

EE Cell ID:	MBNL Cell ID:	3UK Cell ID:
-	-	MAN24787

Master Drawing No:	Issue:
MAN24787_B35_GA_A	A

100mm

50mm

10mm

10mm

EXISTING STREET LIGHT

EXISTING
TELEGRAPH
POLE

ASML LEVEL +39.00m AND
GROUND LEVEL +0.00m AGL

EXISTING ELEVATION A

0 1:100 2m 4

NOTES:

1. ALL DIMENSIONS IN MM UNLESS OTHERWISE NOTED.

Master:	MBNL / EE / H3G	Project:	DENSIFICATION SW	Purpose of Issue:	Issue:
M001	H3G			Planning	A
Date:	15/08/2022	Revision / Upgrade Description:			
Drawn:	S.Booth	First Issue - Site nomination dated: TBC			
Checked:	G.Thomas				
Approved:	G.Thomas				



Hutchison 3G UK Limited
Green Park, 450 Longwater Avenue
Reading, RG30 3UR
Tel: 01628 765 000
Fax: 01628 765 001

H3G Base Station Information line:
0845 6043000
Available 8am-8pm Monday to Friday

Design Consultant & Principal Contractor:



Unit E, Madison Place, Northampton Road,
Manchester, M40 5AG
Tel: 0161 785 4500 Fax: 0161 785 4501
Web: www.clarke-telecom.com

Site Name:
THE CO-OP FOOD SW'S

Site ID:
MAN24787

Address:
THE CO-OP FOOD SW'S
RINK STREET
LADYBARN
MANCHESTER
M14 6TG

Title:
150 EXISTING H3G SITE ELEVATION

Project:
H3G DENSIFICATION STREETWORKS

Purpose of Issue:
PLANNING

EE Cell ID:	MBNL Cell ID:	3UK Cell ID:
-	-	MAN24787

Master Drawing No:	Issue:
MAN24787_B35_GA_A	A



GREEN STREET (30 MPH)

FOOTWAY

TREE
HEIGHT
10.00m
(APPROX)

Existing Telegraph Pole

Approx Location of
overhead cablesProposed AC/Transmission cabinet
mounted on new root foundationProposed Bowler cabinet mounted
on new root foundationProposed RBS6130 Equipment Cabinet
Mounted On New Root FoundationProposed wrap around cabinet
built around base of street pole.Proposed 20.0m High Phase 8
Street pole mounted on new
root foundation

Existing Street Light

EXISTING CAR PARK

GROUND
LEVEL 0.00m

ELEVATION A

ROOF
HEIGHT
8.20m
(APPROX)

Proposed Crane Location (Indicatively
shown, crane specialist to confirm location)

EXISTING BUILDINGS

EXISTING BUILDINGS

FOOTWAY

RINK STREET (30 MPH)

ROOF
HEIGHT
6.60m
(APPROX)


PROPOSED SITE PLAN

0 1:200 5m 8

NOTES:

1. ALL DIMENSIONS IN MM UNLESS OTHERWISE NOTED.

SERVICES:

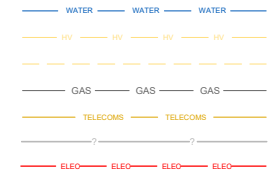

PROPOSED CRANE OR CHERRY PICKER LOCATION:



NOTES:

Radar Scan and Stats to be reviewed prior to any
build works commencing.

Master:	MBNL / EE / H3G	Project:	Purpose of Issue:	Issue:
M001	H3G	DENSIFICATION SW	Planning	A
Date:	15/08/2022	Revision / Upgrade Description:		
Drawn:	S. Booth	First Issue - Site nomination dated: TBC		
Checked:	G. Thomas			
Approved:	G. Thomas			



Hutchison 3G UK Limited
Green Park, 450 Longwater Avenue
Reading, RG30 3UR
Tel: 01628 765 000
Fax: 01628 765 001

H3G Base Station Information line:
0845 6043000
Available 8am-8pm Monday to Friday

Design Consultant & Principal Contractor:

CLARKE
telecom
Unit E, Madison Place, Northampton Road,
Manchester, M40 5AG
Tel: 0161 785 4500 Fax: 0161 785 4501
Web: www.clarke-telecom.com

Site Name: THE CO-OP FOOD SW'S

Site ID: MAN24787

Address: THE CO-OP FOOD SW'S
RINK STREET
LADYBARN
MANCHESTER
M14 6TG

Title: 210 PROPOSED H3G SITE PLAN


Project: H3G DENSIFICATION STREETWORKS

Purpose of Issue: PLANNING

EE Cell ID:	MBNL Cell ID:	3UK Cell ID:
-	-	MAN24787

Master Drawing No:	Issue:
MAN24787_B35_GA_A	A

100mm
50mm
10mm

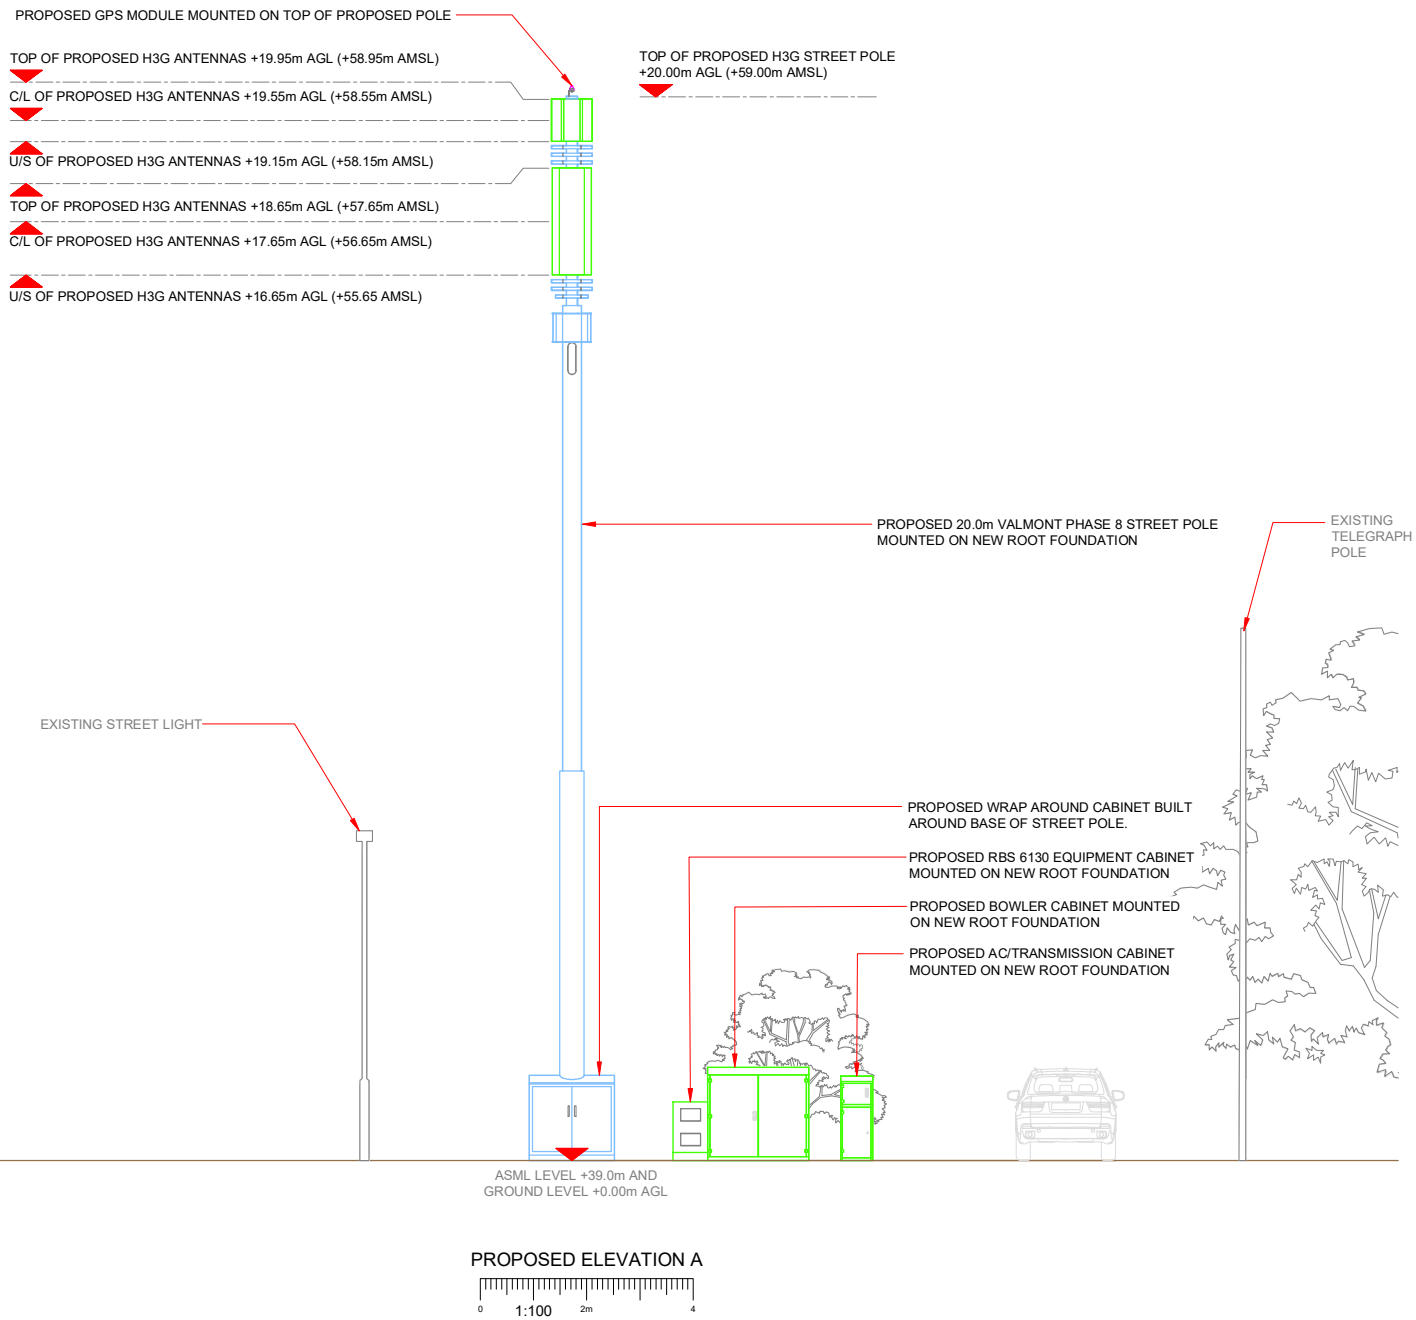

NOTES:
1. ALL DIMENSIONS IN MM UNLESS OTHERWISE NOTED.

Master:	MBNL / EE / H3G	Project:	DENSIFICATION SW	Purpose of Issue:	Planning	Issue:	A
M001	H3G	Date:	15/08/2022	Revision / Upgrade Description:			
		Drawn:	S.Booth	First Issue - Site nomination dated: TBC			
		Checked:	G.Thomas				
		Approved:	G.Thomas				

Hutchison 3G UK Limited
Green Park, 450 Longwater Avenue
Reading, RG30 3UR
Tel: 01628 765 000
Fax: 01628 765 001

H3G Base Station Information line:
0845 6043000
Available 8am-8pm Monday to Friday

Design Consultant & Principal Contractor:

Unit E, Madison Place, Northampton Road,
Manchester, M40 5AG
Tel: 0161 785 4500 Fax: 0161 785 4501
Web: www.clarke-telecom.com

Site Name: THE CO-OP FOOD SW'S

Site ID: MAN24787

Address: THE CO-OP FOOD SW'S
RINK STREET
LADYBARN
MANCHESTER
M14 6TG

Title: 260 PROPOSED H3G SITE ELEVATION

Project: H3G DENSIFICATION STREETWORKS

Purpose of Issue: PLANNING

EE Cell ID:	MBNL Cell ID:	3UK Cell ID:
-	-	MAN24787

Master Drawing No: MAN24787_B35_GA_A

Issue: A



- Proposed AC/Transmission cabinet mounted on new root foundation
- Proposed Bowler cabinet mounted on new root foundation
- Proposed RBS6130 Equipment Cabinet Mounted On New Root Foundation
- Proposed wrap around cabinet built around base of street pole.
- Proposed 20.0m High Phase 8 Street pole mounted on new root foundation


PROPOSED COLUMN

EXISTING C/O OF STREET LIGHT

GROUND LEVEL 0.00m

S.O.P. C/O OF STREET LIGHT

SITE LAYOUT

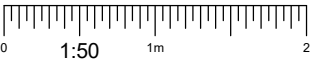

NOTES:
Radar Scan and Stats to be reviewed prior to any build works commencing.

NOTES:

1. ALL DIMENSIONS IN MM UNLESS OTHERWISE NOTED.

SERVICES:

- WATER
- HV
- GAS
- TELECOMS
- ELEO

DUCT LEGEND

1500 FEEDER DUCT - 800 FEEDER
1500 FEEDER DUCT - 1400 FEEDER
1500 FEEDER DUCT - 1800/2100 FEEDER
1000 INCOMING FIBRE / FIBRE SUPPLY DUCT
1000 DC POWER DUCT
750 COMMS / TX DUCT
1000 AC POWER SUPPLY DUCT
1250 INCOMING DNO AC POWER DUCT (RED)

Master: M002	MBNL / H3G: H3G	Project: DENSIFICATION SW	Purpose of Issue: Planning	Issue: B
Date: 24/10/2022	Drawn: S.Booth	Revision / Upgrade Description: Dimension added		
Checked: G.Thomas	Approved: G.Thomas			
Master: M001	MBNL / H3G: H3G	Project: DENSIFICATION SW	Purpose of Issue: Planning	Issue: A
Date: 15/08/2022	Drawn: S.Booth	Revision / Upgrade Description: First Issue - Site nomination dated: TBC		
Checked: G.Thomas	Approved: G.Thomas			



Hutchison 3G UK Limited
Green Park, 450 Longwater Avenue
Reading, RG30 3UR
Tel: 01628 765 000
Fax: 01628 765 001

H3G Base Station Information line:
0845 6043000
Available 8am-8pm Monday to Friday

Design Consultant & Principal Contractor:

CLARKE telecom

Unit E, Madison Place, Northampton Road,
Manchester, M40 5AG
Tel: 0161 785 4500 Fax: 0161 785 4501
Web: www.clarke-telecom.com

Site Name:	THE CO-OP FOOD SW'S		
Site ID:	MAN24787		
Address:	THE CO-OP FOOD SW'S RINK STREET LADYBARN MANCHESTER M14 6TG		
Title:	330 SITE LAYOUT		
Project:	H3G DENSIFICATION STREETWORKS		
Purpose of Issue:	PLANNING		
	MBNL Cell ID: MAN623	3UK Cell ID: M1677	
Master Drawing No: MAN24787_MAN623_M1677_M002_H3G_DNSW_GA_B			Issue: B