


MUSEUM ST

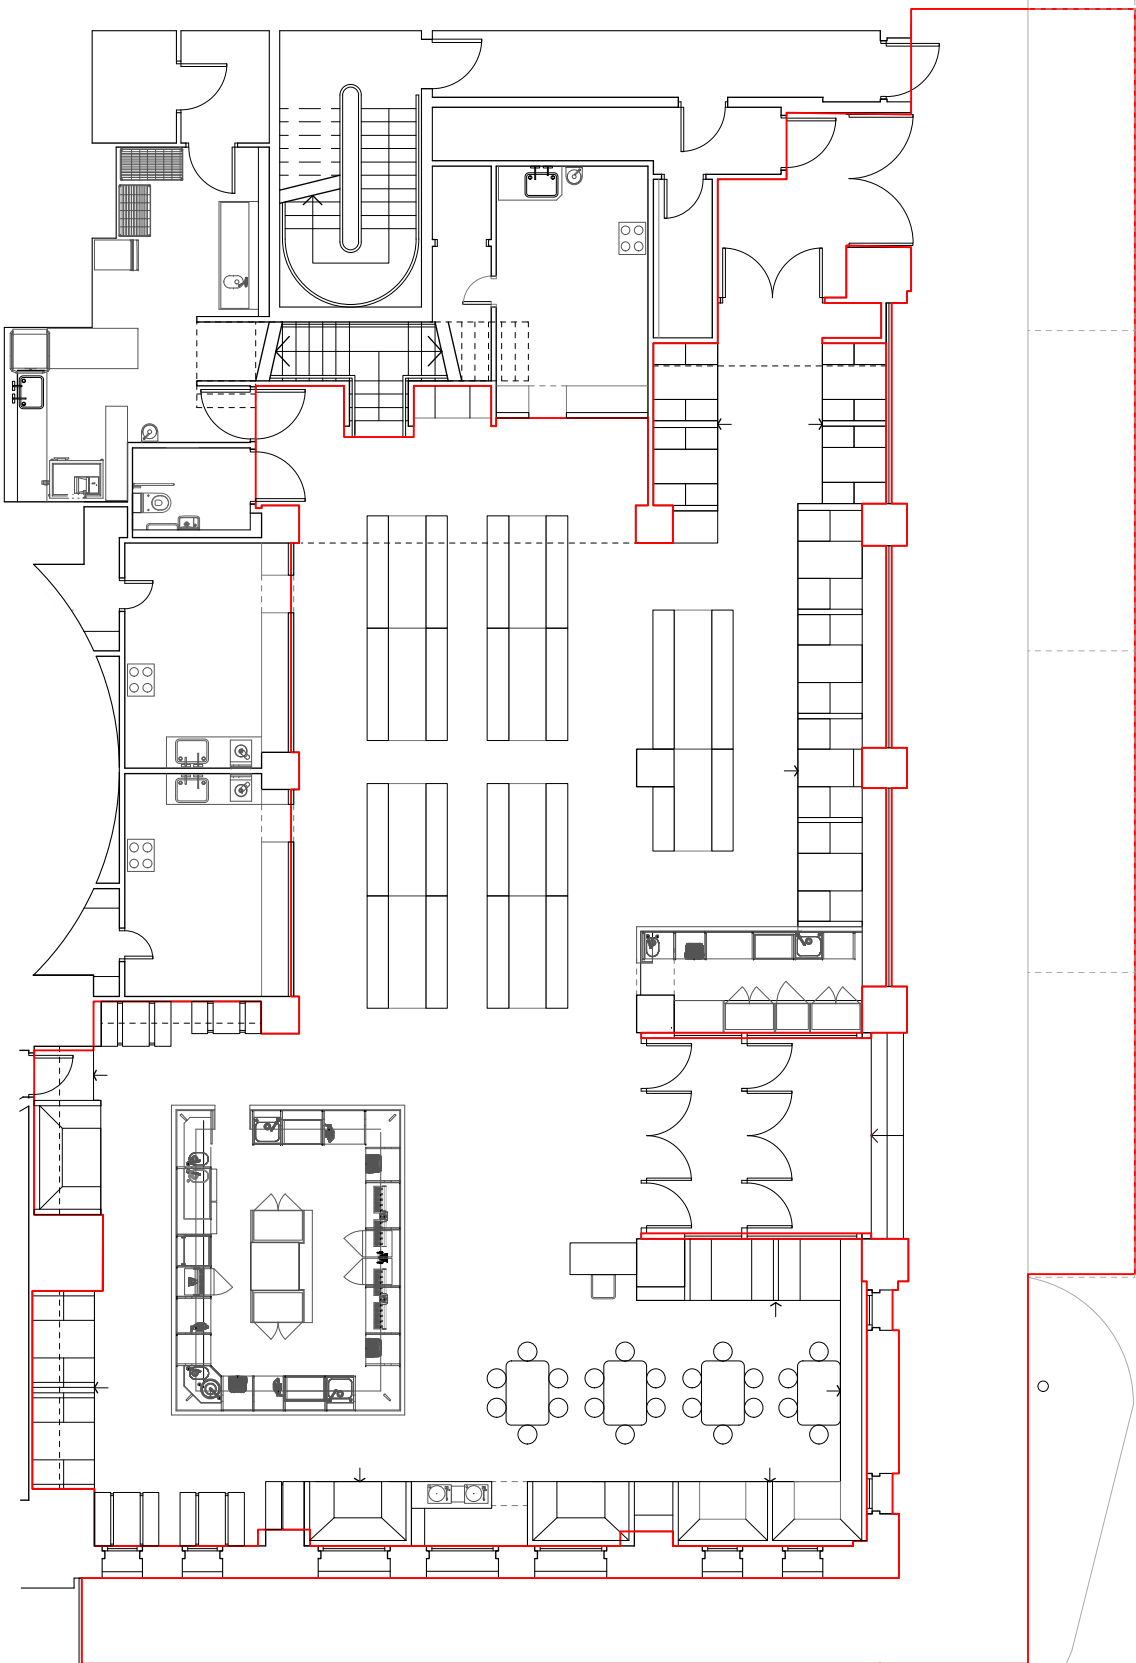

PETER ST

Rev A/07/09/22
Display furniture
omitted



GRADE A

ALTERNATIVE

Project St George's House
Address 56 Peter St
M2 3NQ

Scale & Date 1:100 @ A3

Document EXHIBITION
Licence Plan
Proposed Ground Floor

Doc Ref

401 PD 2001 A