


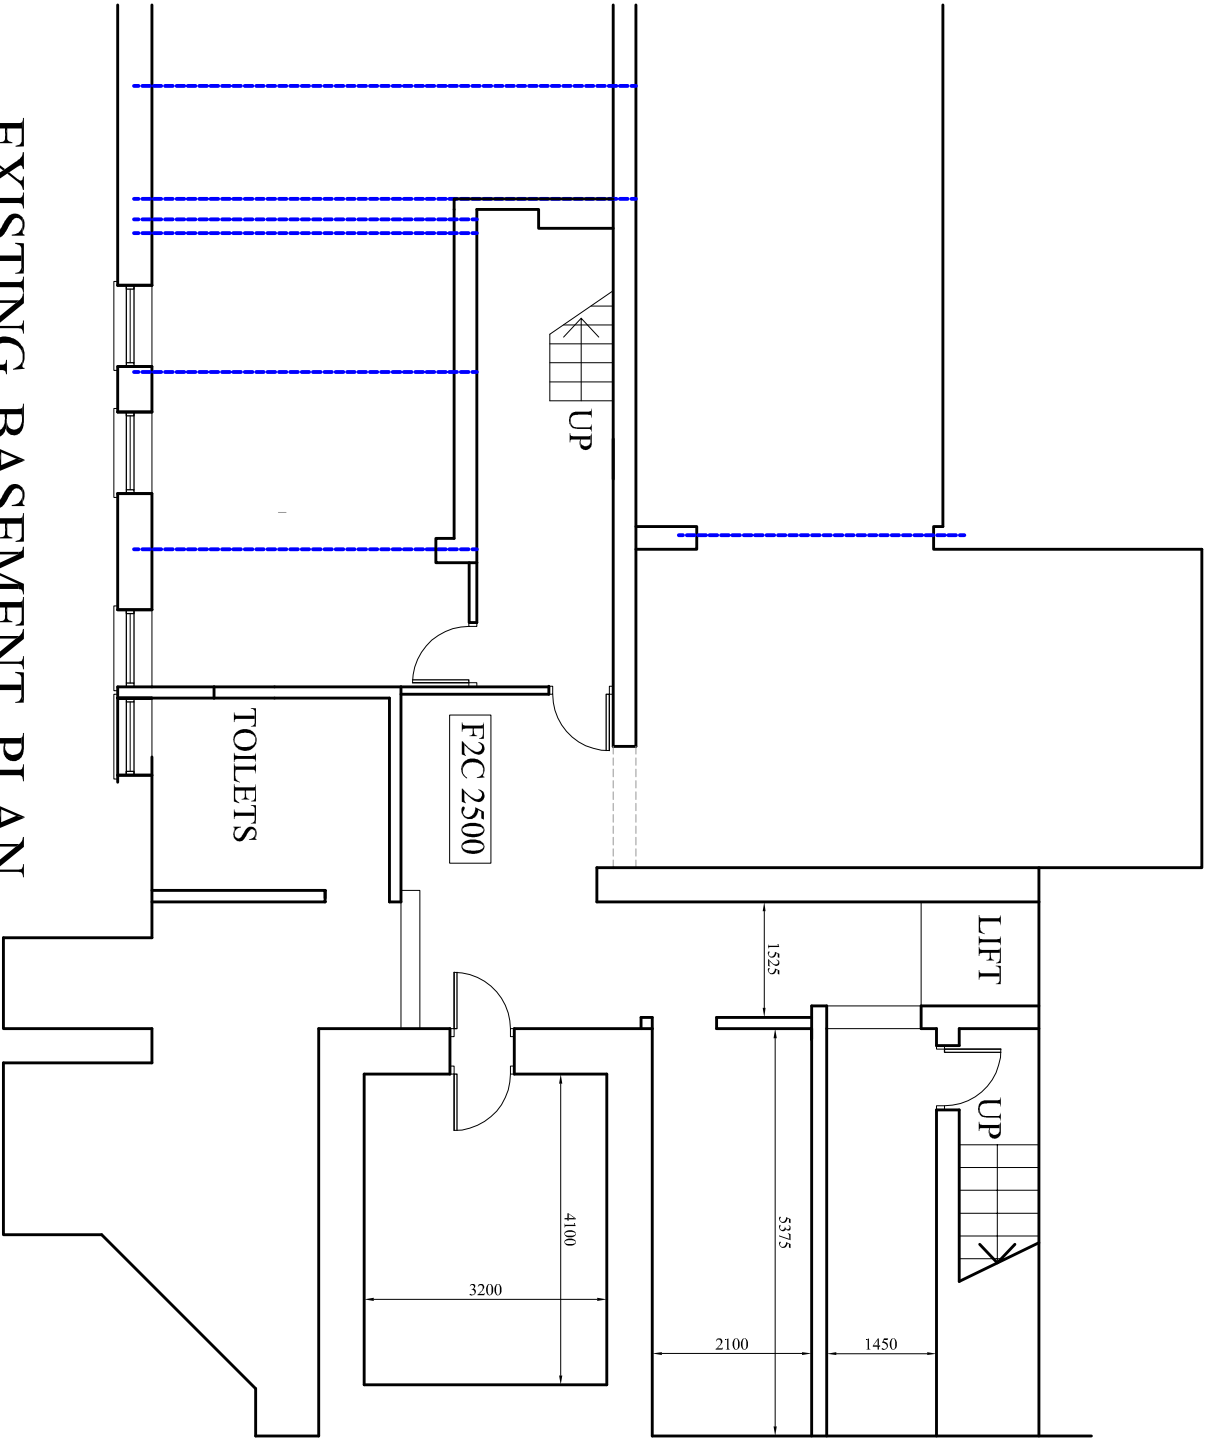

EXISTING BASEMENT PLAN