



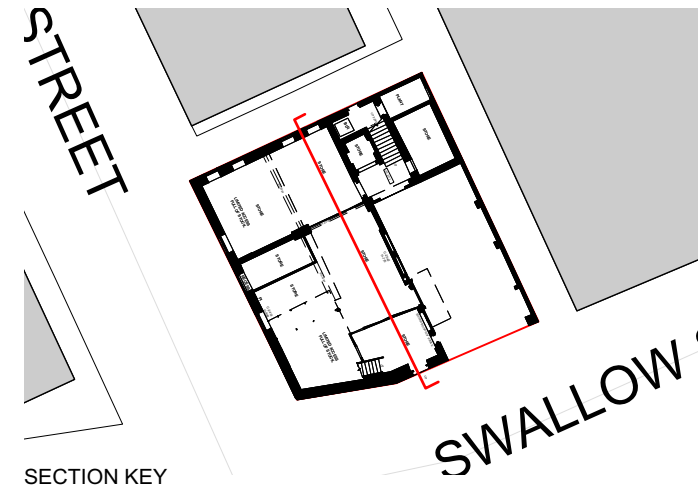

SECTION KEY

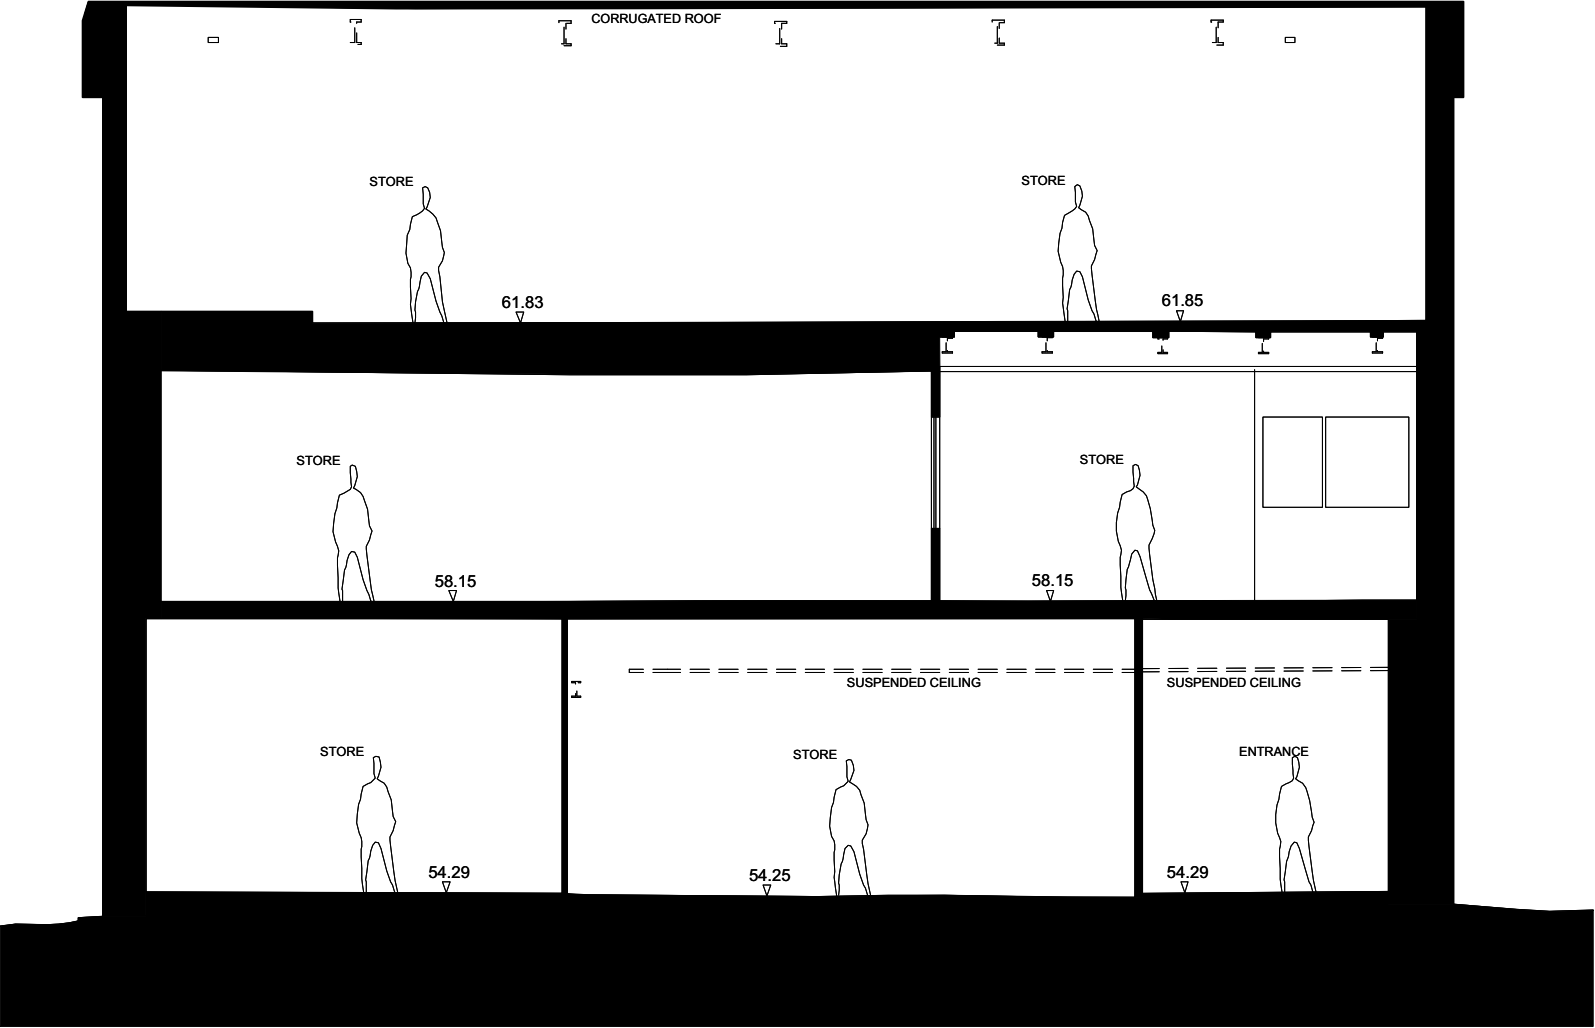

EXISTING SECTION AA  
1:100 @ A3

EXISTING SECTION AA  
1:100 @ A3

0M

10M

© Copyright Ollier Smurthwaite Architects

|          |      |             |
|----------|------|-------------|
|          |      |             |
| REVISION | DATE | DESCRIPTION |

|                                           |                  |
|-------------------------------------------|------------------|
| CLIENT:                                   |                  |
| PROJECT: PROPOSED RESIDENTIAL DEVELOPMENT |                  |
| ADDRESS: SWALLOW STREET, LEVENSHULME      |                  |
| DRAWING TITLE: EXISTING SECTION AA        |                  |
| SCALE: 1:100 @ A3                         | DATE: MARCH 2022 |
| DRAWING NO: A619_P_025                    |                  |

**OLLIER SMURTHWAITE ARCHITECTS**

40 King Street, Manchester, M2 6BA

T 0161 883 0838  
F 0161 883 0839  
E mail@olliersmurthwaite.com