


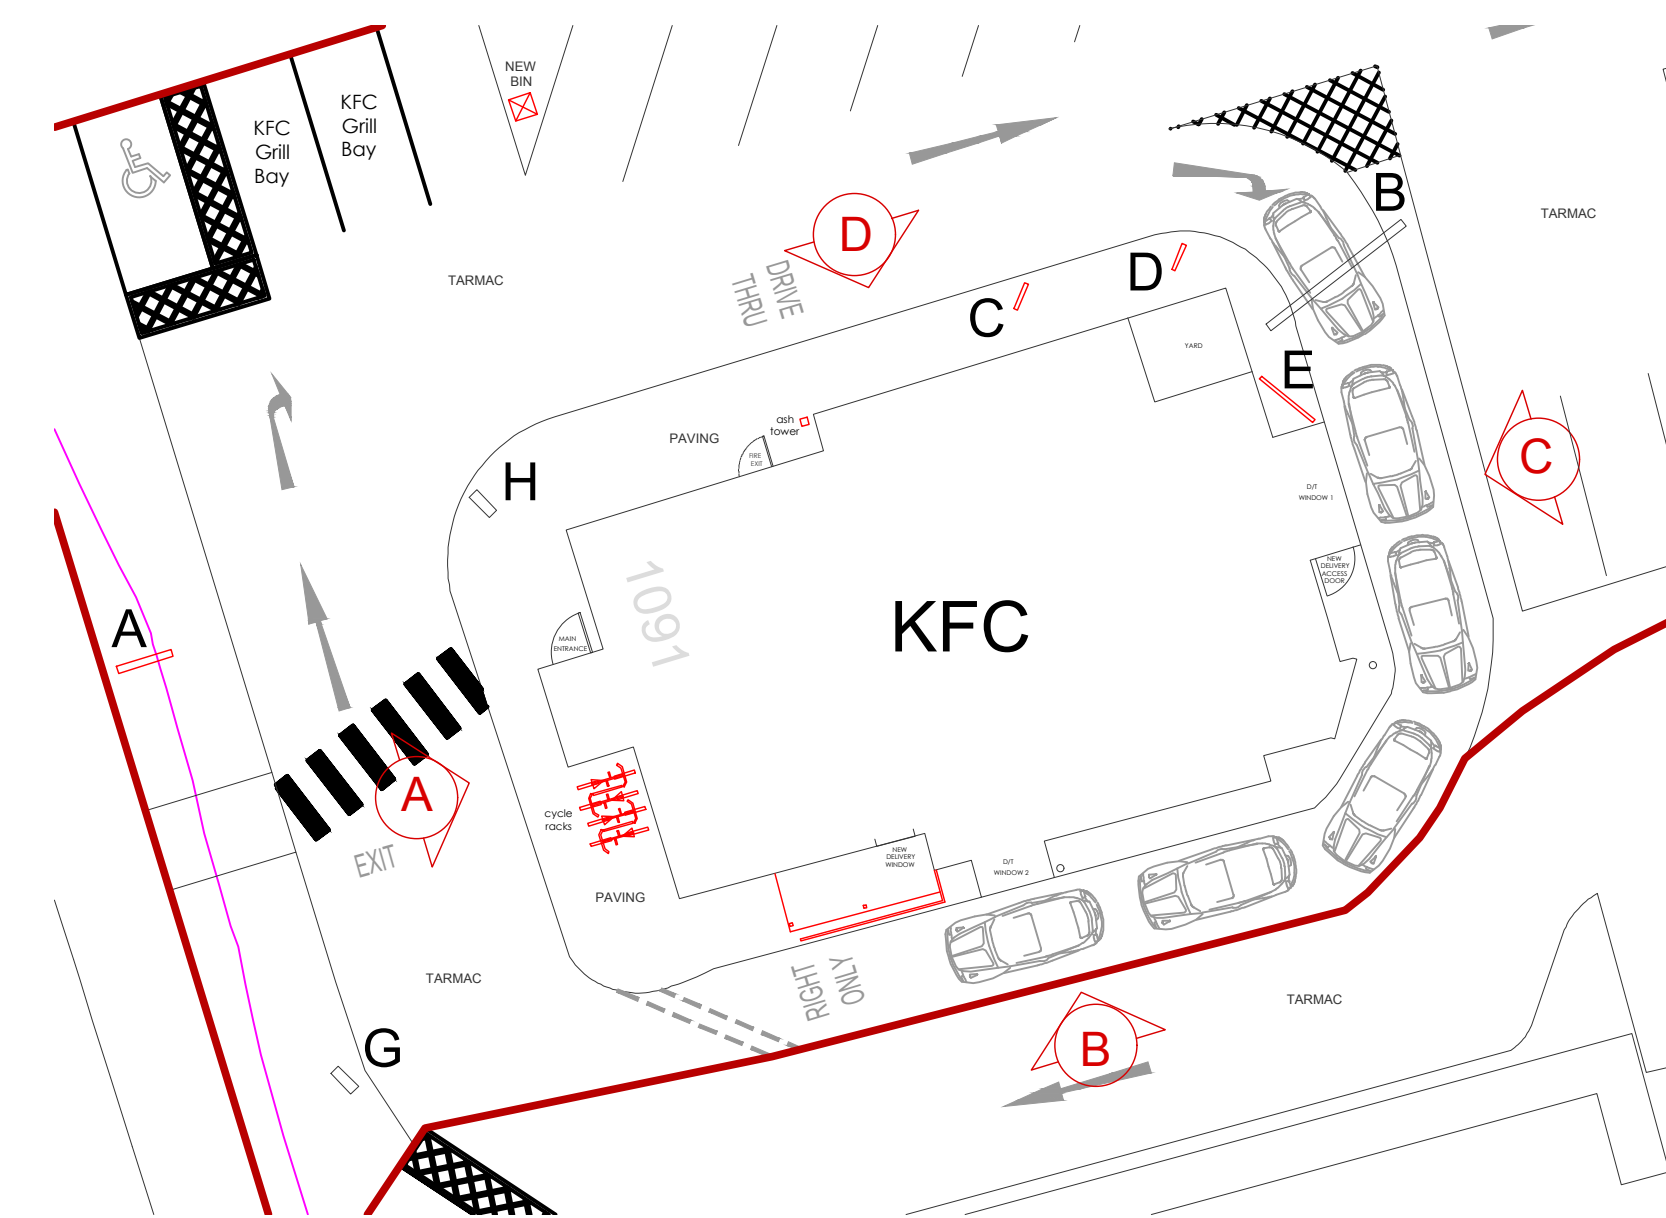

KEY PLAN N.T.S.



A diagram of the KFC logo, which features a stylized portrait of Colonel Sanders. The logo is contained within a rounded rectangle with two vertical red bars on either side of the portrait. Dimension lines indicate the width and height of the logo, both labeled as 1920.

ES08a - Colonels Bucket Sign
Aluminium fabricated box, powdercoated RAL9005 (semi gloss) with 5mm Opal 050 Perspex face and applied red 3M 3630-53, black 3630-22 translucent vinyl and LED internal illumination by Sloan LED Prism



ES18 - KFC Fascia White (With Black Background)
Internally illuminated lightbox, outer faces Di-Bond RAL9005,
fret cut letters cut through Di-bond to Opal 050 Perspex face
LED internal illumination by Sloan LED Prism.
Black LED Stand-off trough light to wash down fascia.




ES14 - Non illuminated vinyl graphic

4 & 7.



ES09 - KFC Lightbox - Red (With White Background)
Internally illuminated lightbox, outer faces Di-Bond RAL9003,
fret cut letters cut through Di-bond to Opal 050 Perspex face and
applied red 3M 3630-53 vinyl and LED internal illumination by Sloan LED Prism

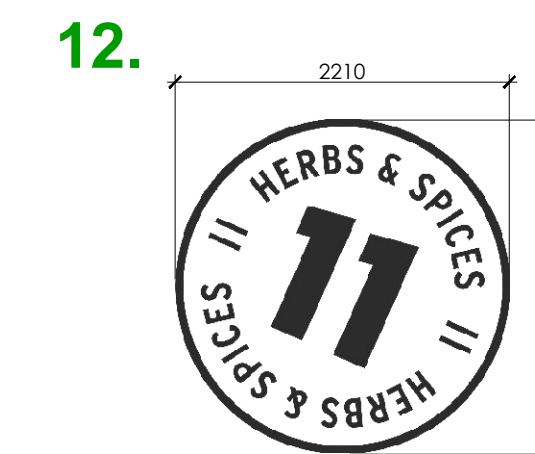

EG13 - Non illuminated vinyl graphics



EG20 - Non illuminated vinyl graphic

ALL DIMENSIONS TO BE CHECKED ON SITE.
DO NOT SCALE FROM THIS DRAWING EXCEPT FOR
THE PURPOSES OF LOCAL AUTHORITY PLANNING

H	29.09.22	Updated to suit planners comments
G	31.08.22	Bucket portal added
F	09.08.22	Updated following comments from KFC
E	25.07.22	Updated to suit K4 concept
D	27.05.21	Additional information added
C	26.05.21	Updated following comments from KFC
B	18.05.21	Updated following comments from KFC
A	28.04.21	Updated to suit latest scheme
REV	DATE	DESCRIPTION



PYE
DESIGN
ARCHITECTS

RIBA Chartered Practice

29 Market Street
Hindley
Wigan
WN2 3AE

01942 256007
info@pyedesign.co.uk

www.pyedesign.co.uk

IMAGE ENHANCEMENT

SITE ADDRESS
KFC HEATON CHAPEL
Unit 1 Monarch Retail Park
Lloyd Road / Wellington Road
Stockport
M19 2RE

DRAWING TITLE
Proposed External Elevations

DRAWN BY	CHECKED	DATE
RHS	ARP	FEB 21
STORE NO.	SCALE	
5789	1:50@ A1	

DRAWING NO.	REVISION
5789/2021/G211 (PD Ref. 4032)	H

FOR APPROVAL