




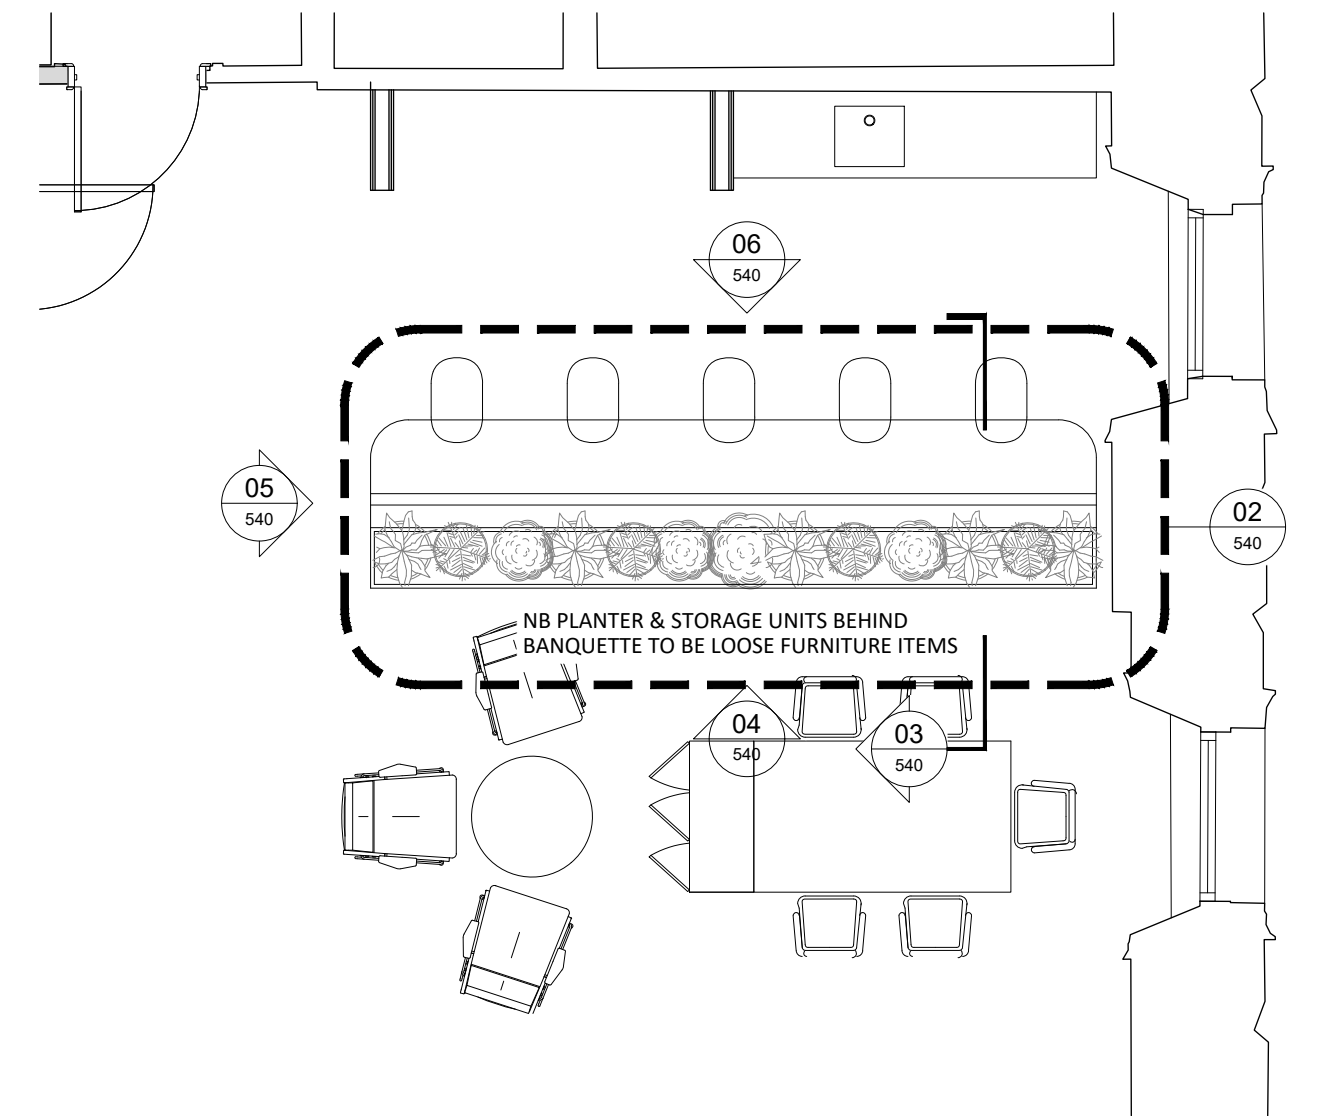


01 SUITE 9 BANQUETTE REFERENCE PLAN
540 SCALE - 1:50 @ A1 DETAIL LOCATION

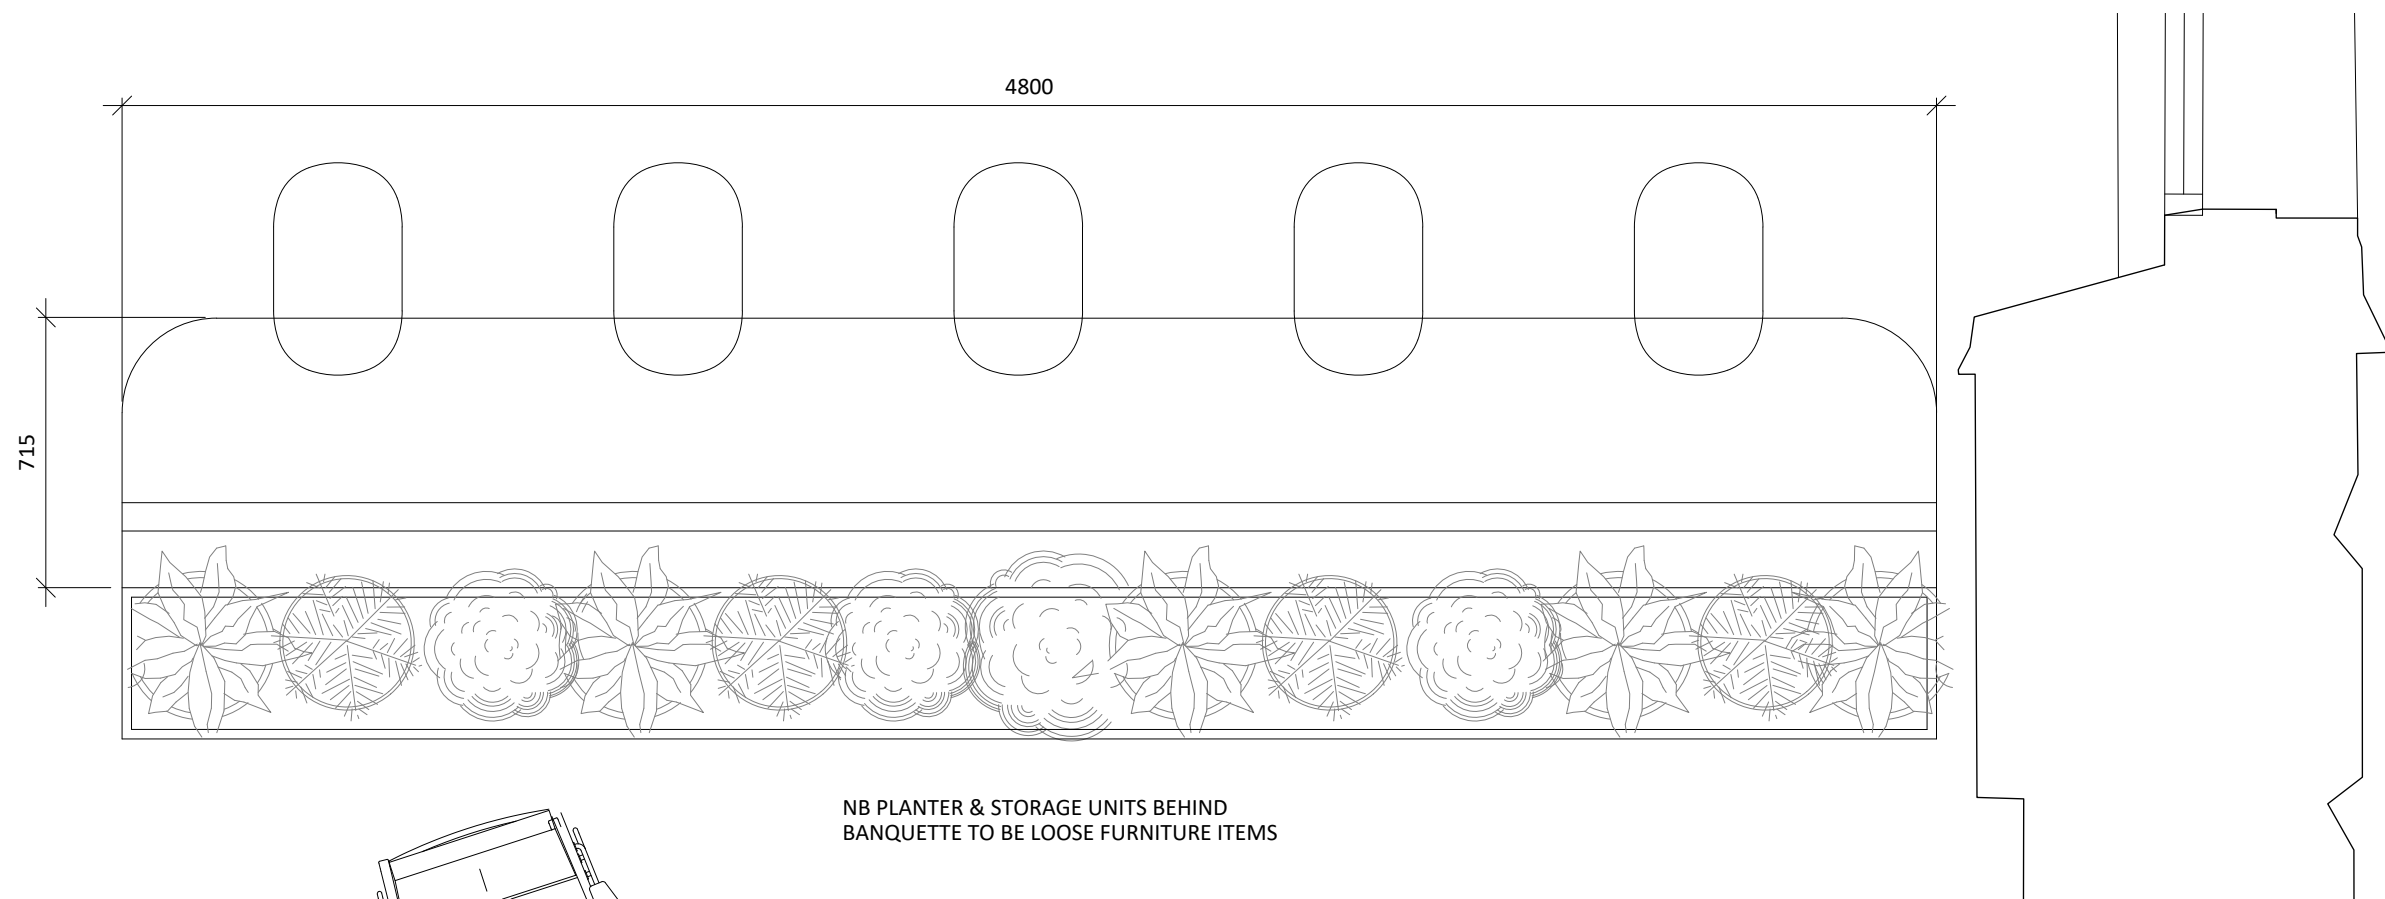


02 SUITE 9 BANQUETTE PLAN
540 SCALE - 1:20 @ A1

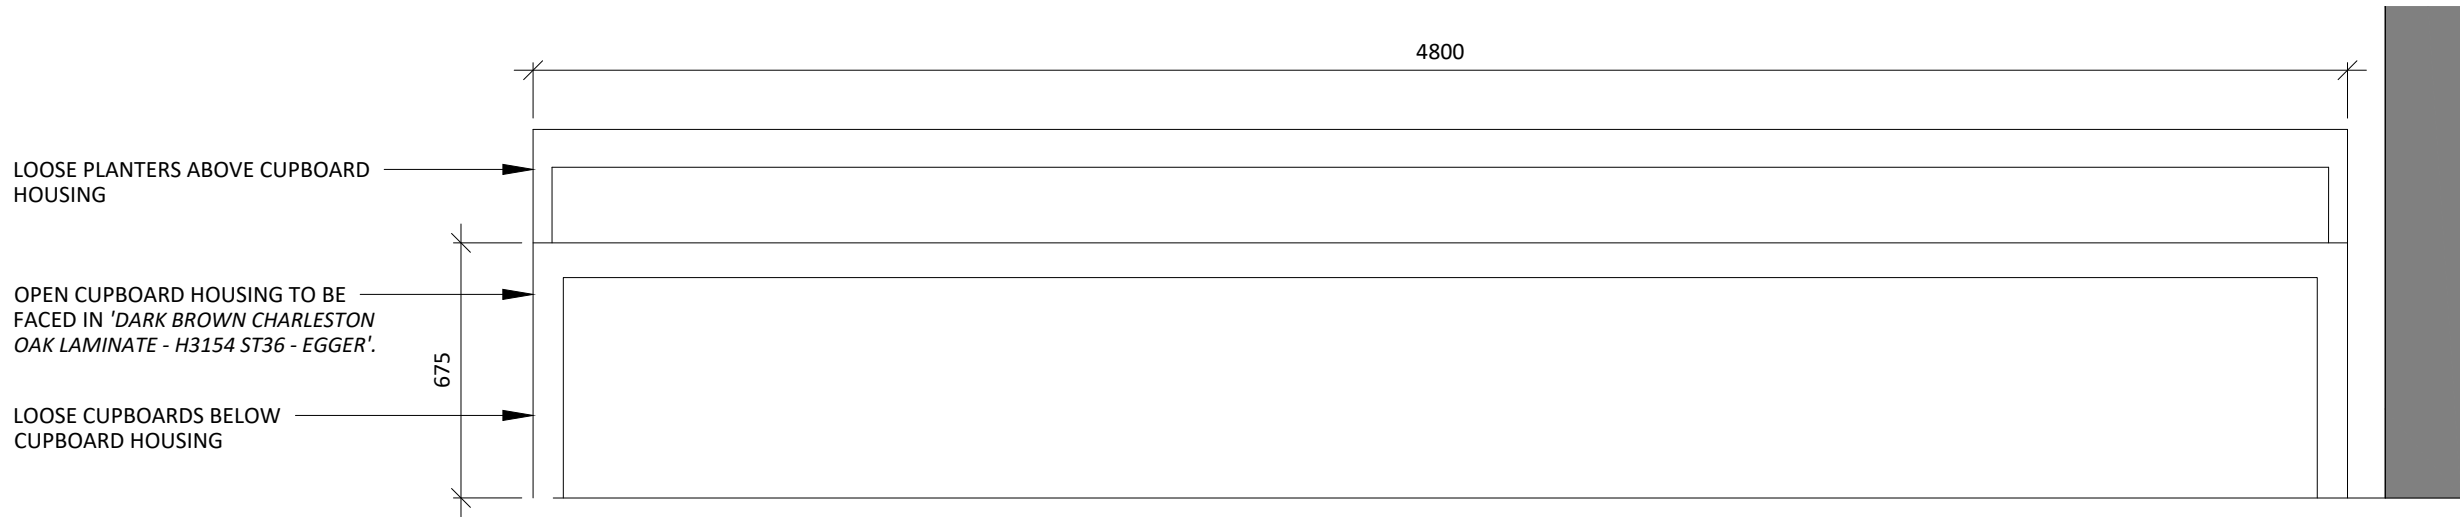


04 SUITE 9 CUPBOARD HOUSING
540 SCALE - 1:20 @ A1 ELEVATION

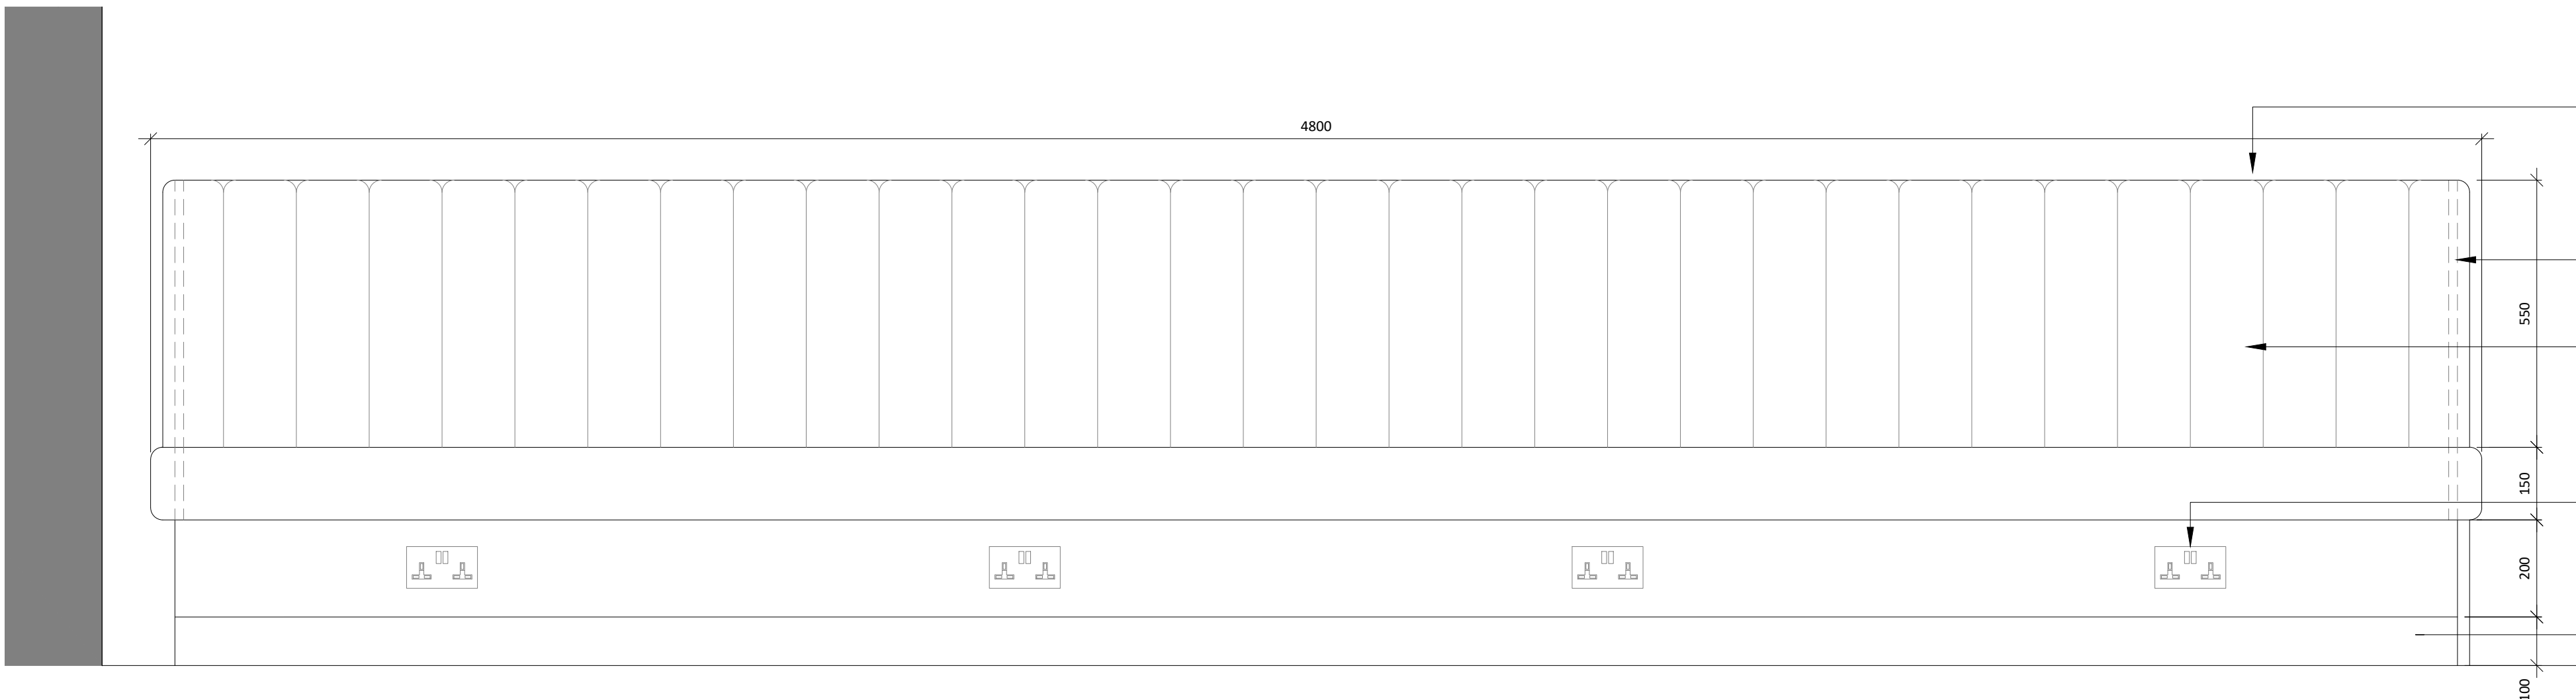


06 SUITE 9 BANQUETTE ELEVATION
540 SCALE - 1:10 @ A1 FRONT ELEVATION

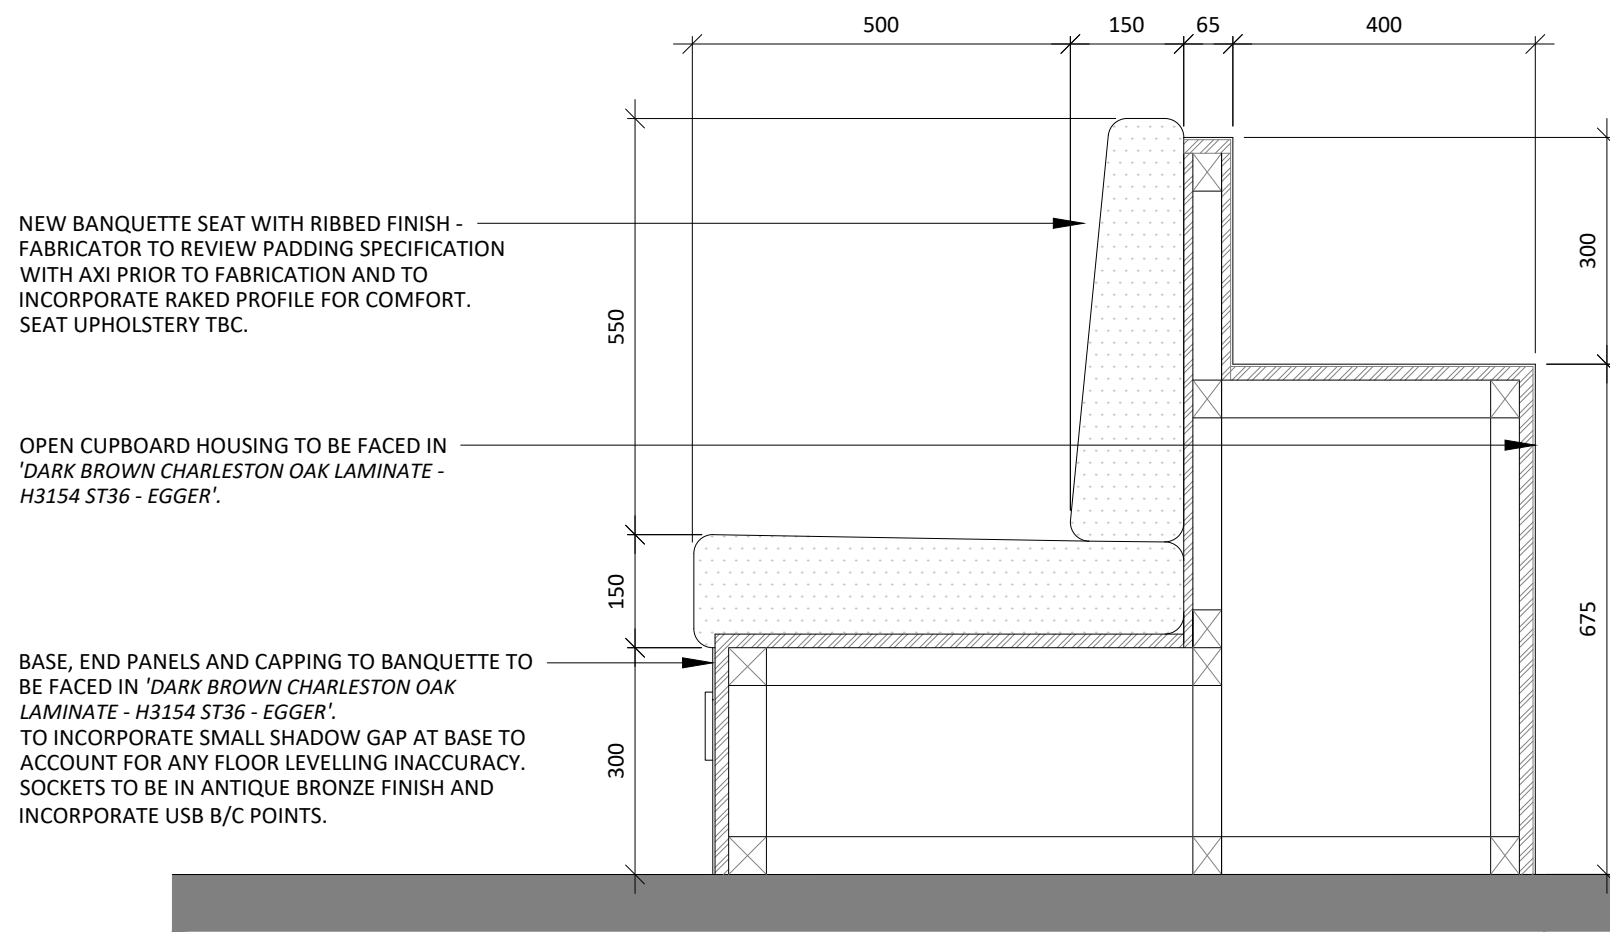

03 SUITE 9 BANQUETTE SECTION
540 SCALE - 1:10 @ A1 VERTICAL SECTION

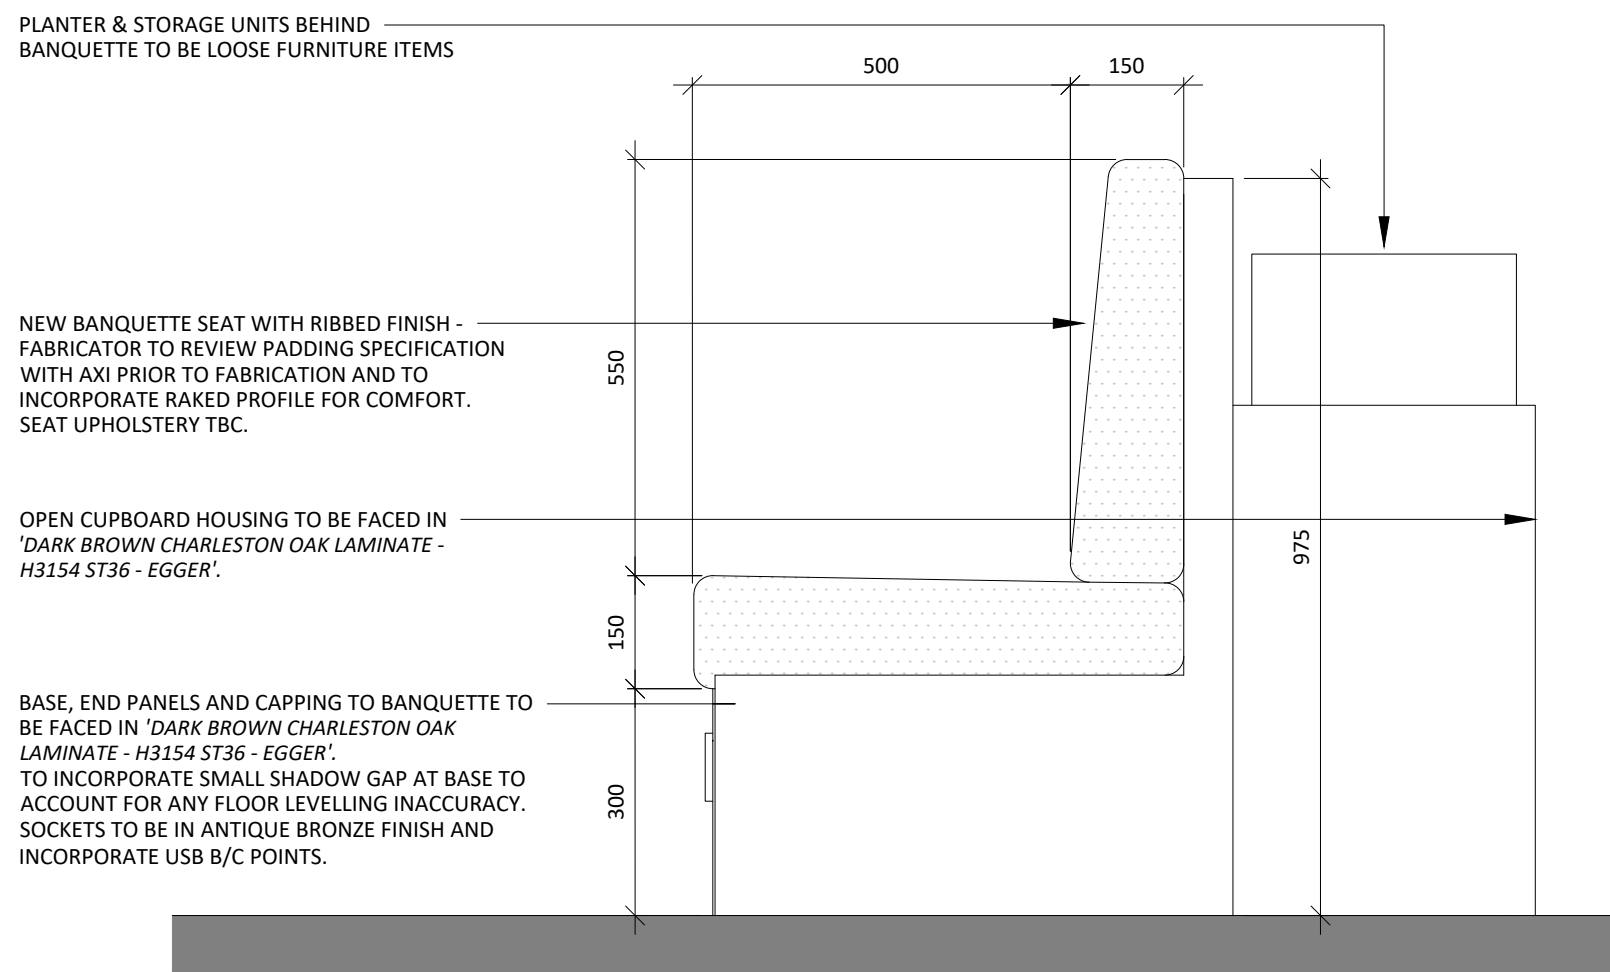

05 SUITE 9 BANQUETTE ELEVATION
540 SCALE - 1:10 @ A1 VERTICAL SECTION

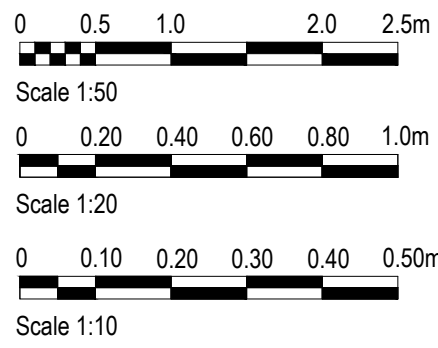

NOTES

DO NOT SCALE FROM THIS DRAWING.
ALL DIMENSIONS TO BE CHECKED ON SITE.
(DRAWINGS MAYBE SCALED FOR LOCAL AUTHORITY & PLANNING PURPOSE ONLY)
COPYRIGHT PROTECTED.

FOR PLANNING
DO NOT USE FOR CONSTRUCTION

GENERAL PLANNING NOTES:

ALL DIMENSIONS TO BE CHECKED ON SITE PRIOR TO ANY MANUFACTURE OR CONSTRUCTION OF EQUIPMENT, FINISH, SIGNAGE ETC.

DRAWINGS TO BE READ IN CONJUNCTION WITH THE FOLLOWING STAGE 3 INFORMATION:

- STRUCTURAL ENGINEER'S DESIGN & RECOMMENDATIONS (DWLP)
- HERITAGE REPORT (PAUL BUTLER ASSOCIATES)
- M&E AND FIRE STRATEGY (HILSON MORAN)