


This drawing is to be read in conjunction with all relevant drawings.

The main contractor/builder is to interpret the requirements in relationship to the site conditions encountered and as agreed with the Building Control officer.

All dimensions and sizes to be verified on site, any discrepancies to be reported to the client/project manager. These annotations were prepared for planning and/or building control submission only.


This drawing and design is the (© 2020) property of Commercial Kitchen and Bar Consultants and should not be reproduced without written permission.

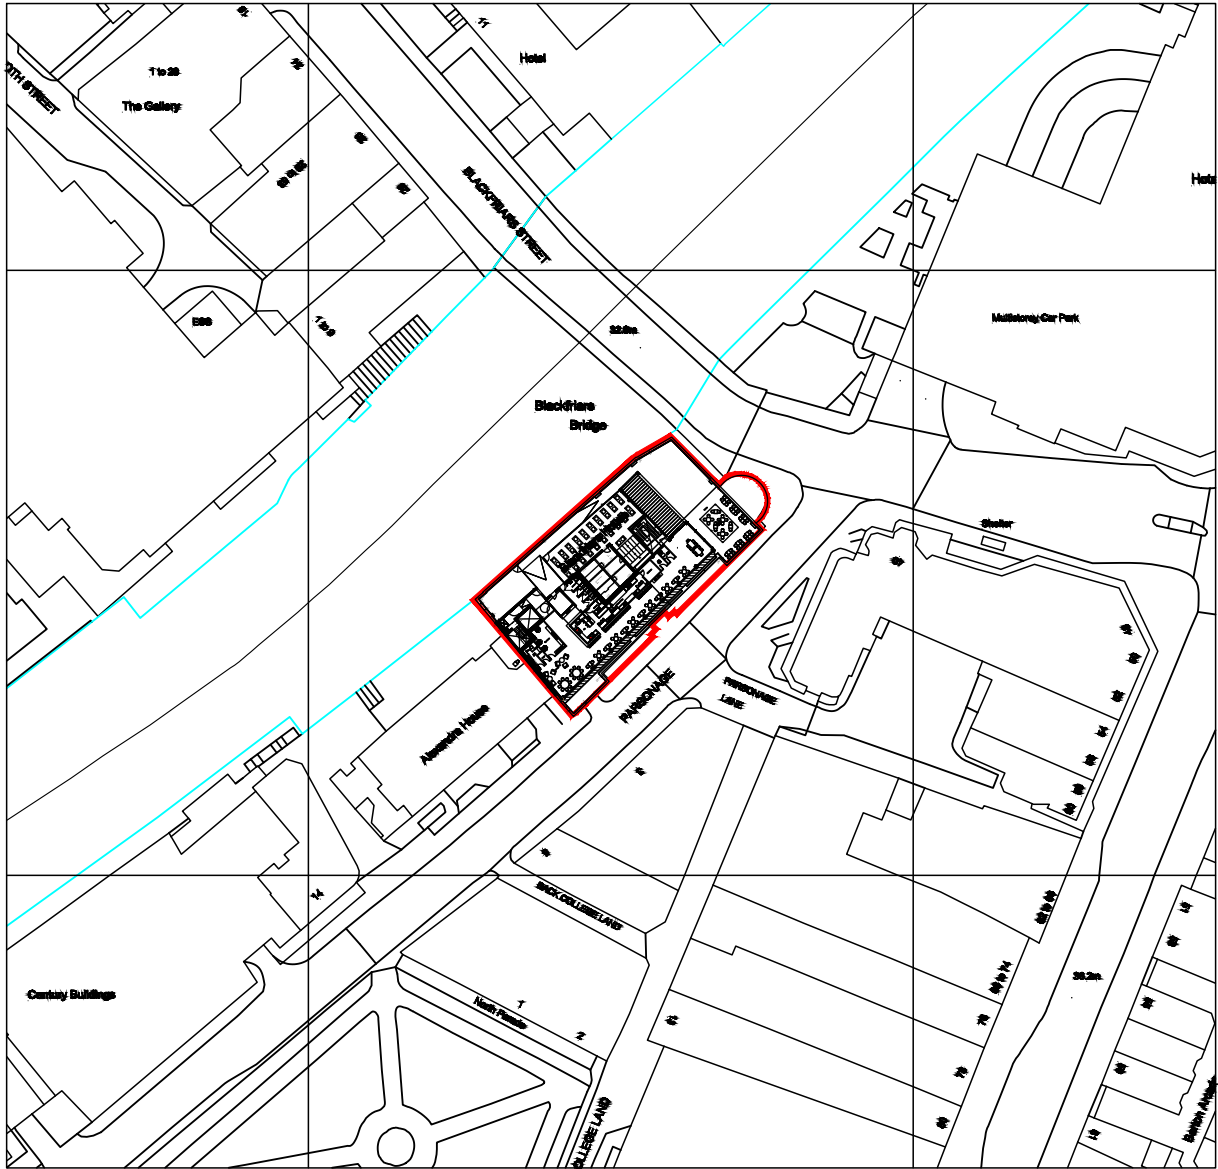

©Crown Copyright and database rights CS 100019960

Blackfriars House Demise

0 10 20 50m
1:1250

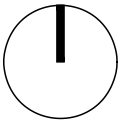

Site Location Plan
1-1250 @ A3

D	Modified drawing No. to correct duplication with other drawing pack. Updated 8th floor terrace layout to agreed layout.	PB	20.10.22
C	Updated site location plan boundary	PB	03.10.22
B	Added latest elevations	PB	16.09.22
A	For Client Approval	PB	12.09.22
Rev	Description	By	Date
Initial Issue: 12.09.2022			

CLIENT	
Climat Manchester	
PROJECT TITLE	
Roof Top Terrace Proposed Pergola Installation	
DRAWING TITLE	
Site Location Plan	
Drawn by: PB	Checked by: RH
Date: 12.09.2022	Scale: 1:1250@A3



COMMERCIAL KITCHEN & BAR

Manchester. UK.
www.commercialkitchenandbar.com
0161 266 1000 | 07732 096 418

Job Ref.	Drawing No.	Revision
JR	120	D

This drawing and design is the (© 2020) property of Commercial Kitchen and Bar Consultants and should not be reproduced without written permission.



CLIENT Climat Manchester	
PROJECT TITLE Roof Top Terrace Proposed Pergola Installation	
DRAWING TITLE Existing Roof Terrace Layout	
Drawn by: PB	Checked by: RH
Date: 22.09.2022	Scale: 1:150@A3


COMMERCIAL KITCHEN & BAR

Manchester. UK.
www.commercialkitchenandbar.com
0161 266 1000 | 07732 096 418


Job Ref.	Drawing No.	Revision
JR	121	D

This drawing is to be read in conjunction with all relevant drawings.

The main contractor/builder is to interpret the requirements in relationship to the site conditions encountered and as agreed with the Building Control officer.

All dimensions and sizes to be verified on site, any discrepancies to be reported to the client/project manager. These annotations were prepared for planning and/or building control submission only.

This drawing and design is the (© 2020) property of Commercial Kitchen and Bar Consultants and should not be reproduced without written permission.

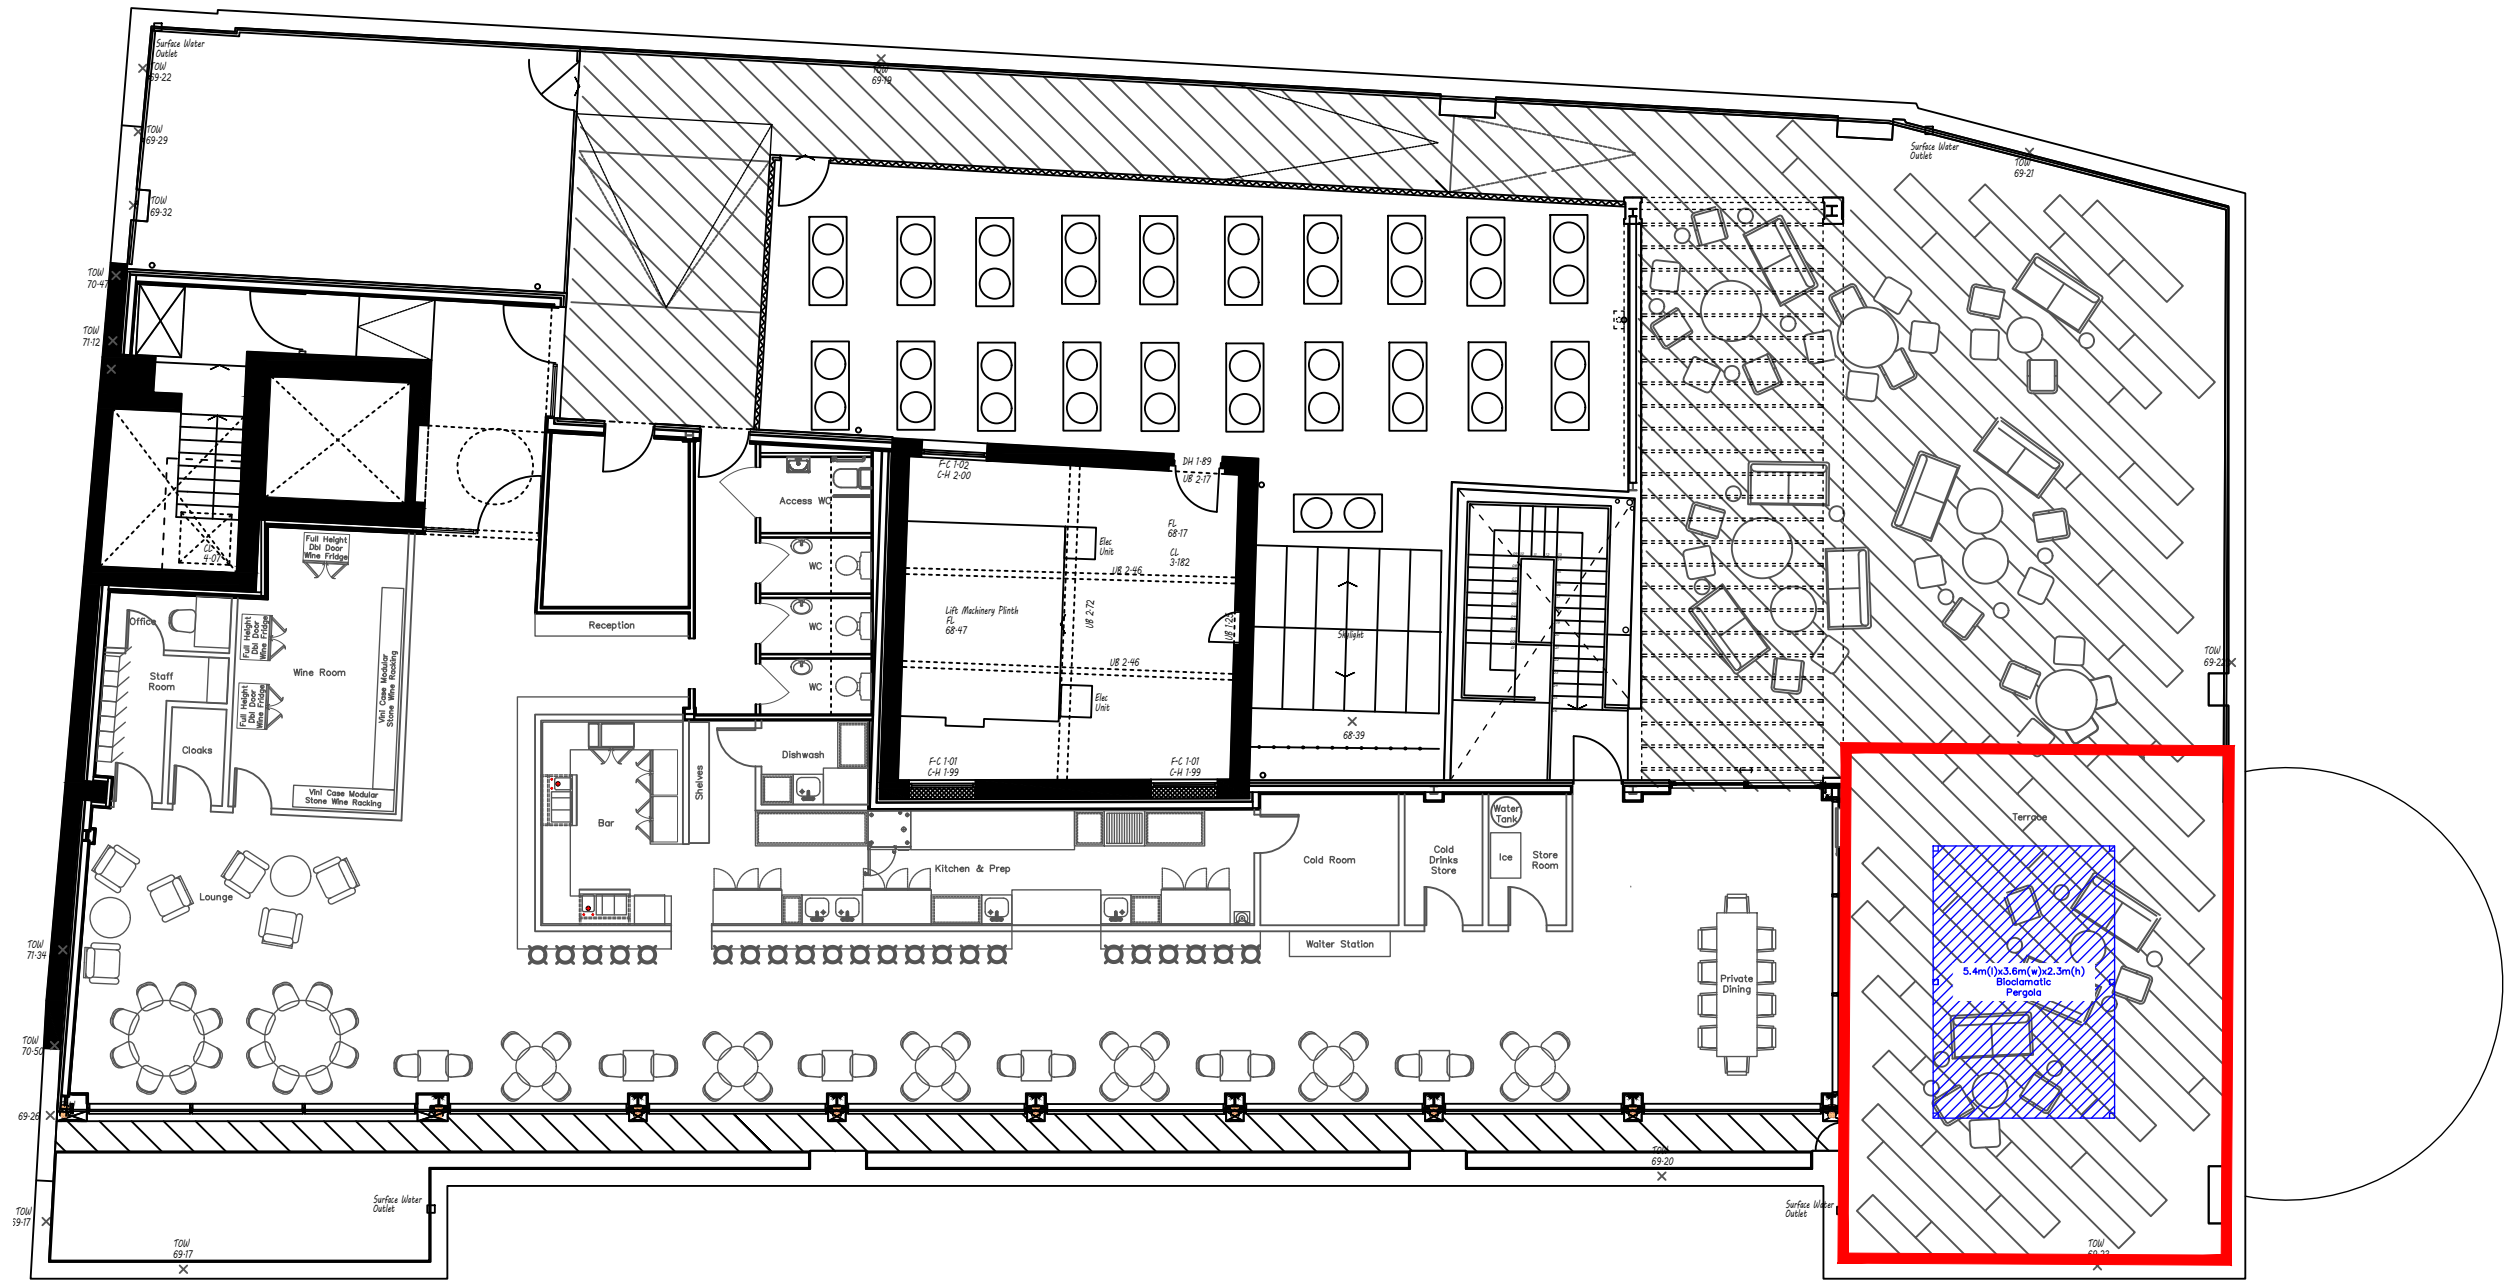

Proposed Roof Terrace Layout with Proposed Outdoor Pergola
1-150 @ A3

Rev	Description	By	Date
D	Modified drawing No. to correct duplication with other drawing pack. Updated 8th floor terrace layout to agreed layout.	PB	20.10.22
C	Updated site location plan boundary	PB	03.10.22
B	Added latest elevations	PB	16.09.22
A	For Client Approval	PB	12.09.22
Initial Issue: 12.09.2022			

CLIENT	
Climat Manchester	
PROJECT TITLE	
Roof Top Terrace Proposed Pergola Installation	
DRAWING TITLE	
Proposed Roof Terrace Layout with Proposed Outdoor Pergola	
Drawn by: PB	Checked by: RH
Date: 12.09.2022	Scale: 1:150@A3



COMMERCIAL KITCHEN & BAR

Manchester. UK.
www.commercialkitchenandbar.com
0161 266 1000 | 07732 096 418


Job Ref.	Drawing No.	Revision
JR	122	D

This drawing is to be read in conjunction with all relevant drawings.

The main contractor/builder is to interpret the requirements in relationship to the site conditions encountered and as agreed with the Building Control officer.

All dimensions and sizes to be verified on site, any discrepancies to be reported to the client/project manager. These annotations were prepared for planning and/or building control submission only.

This drawing and design is the (© 2020) property of Commercial Kitchen and Bar Consultants and should not be reproduced without written permission.

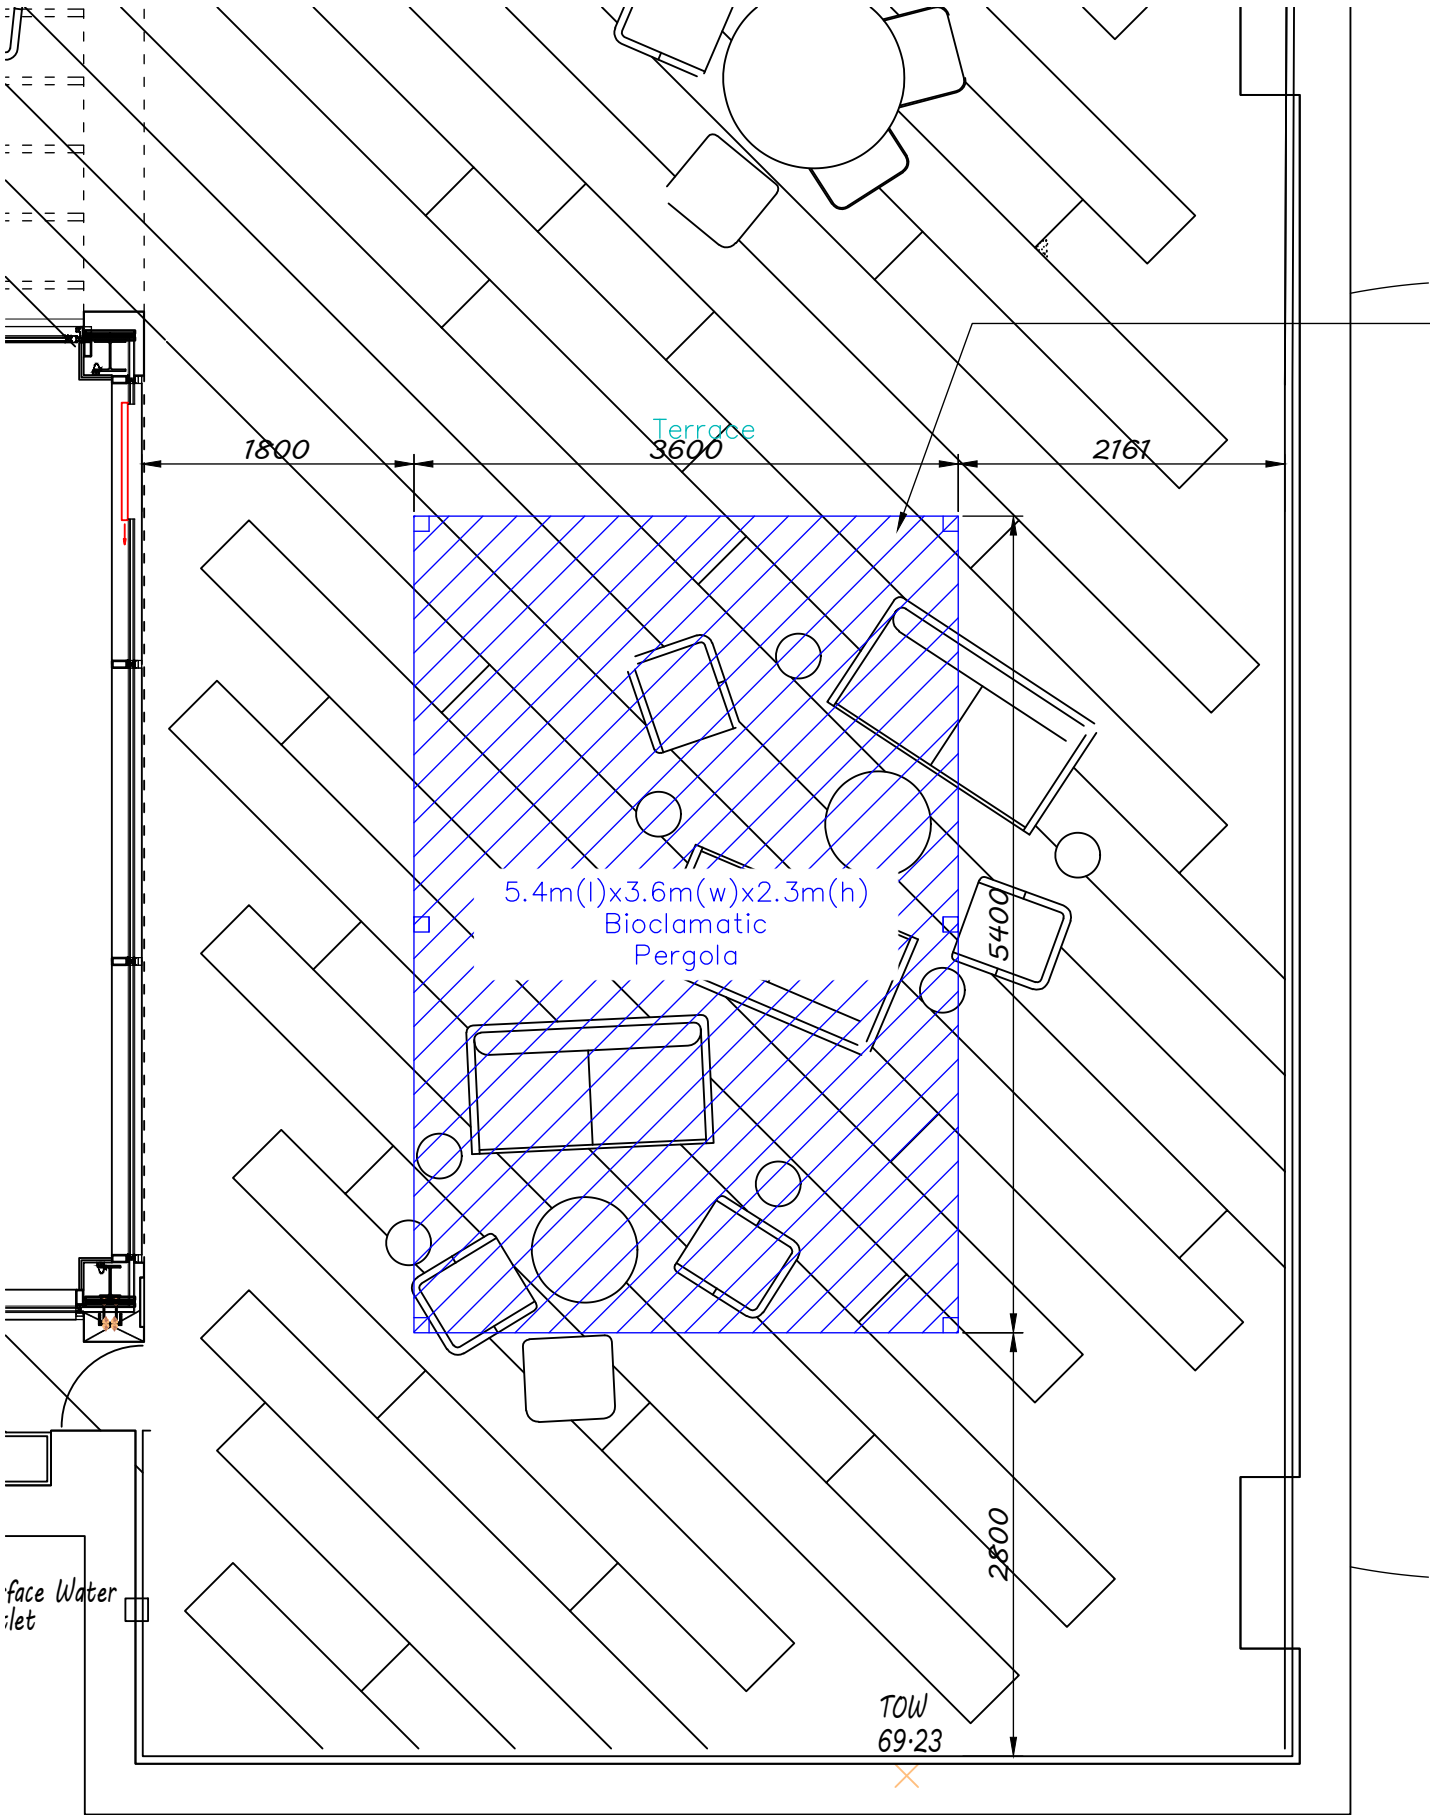

Proposed Suns Lifestyle - 1 No. Maranza Deluxe Louvered Pergola
Dimensions: 5.4(l) x 3.6m(w) x 2.3m(h)
Colour: Matt Royal Grey
Possible option of deluxe screens to ends and sides tbc.



D	Modified drawing No. to correct duplication with other drawing pack. Updated 8th floor terrace layout to agreed layout.	PB	20.10.22
C	Updated site location plan boundary	PB	03.10.22
B	Added latest elevations	PB	16.09.22
A	For Client Approval	PB	12.09.22
Rev	Description	By	Date
Initial Issue: 12.09.2022			

CLIENT	
Climat Manchester	
PROJECT TITLE	
Roof Top Terrace Proposed Pergola Installation	
DRAWING TITLE	
Proposed Pergola Detail	
Drawn by: PB	Checked by: RH
Date: 12.09.2022	Scale: 1:50@A3



COMMERCIAL KITCHEN & BAR

Manchester. UK.
www.commercialkitchenandbar.com
0161 266 1000 | 07732 096 418

Job Ref.	Drawing No.	Revision
JR	123	D


Proposed Terrace Pergola
1-50 @ A3

This drawing is to be read in conjunction with all relevant drawings.

The main contractor/builder is to interpret the requirements in relationship to the site conditions encountered and as agreed with the Building Control officer.

All dimensions and sizes to be verified on site, any discrepancies to be reported to the client/project manager. These annotations were prepared for planning and/or building control submission only.

This drawing and design is the (© 2020) property of Commercial Kitchen and Bar Consultants and should not be reproduced without written permission.

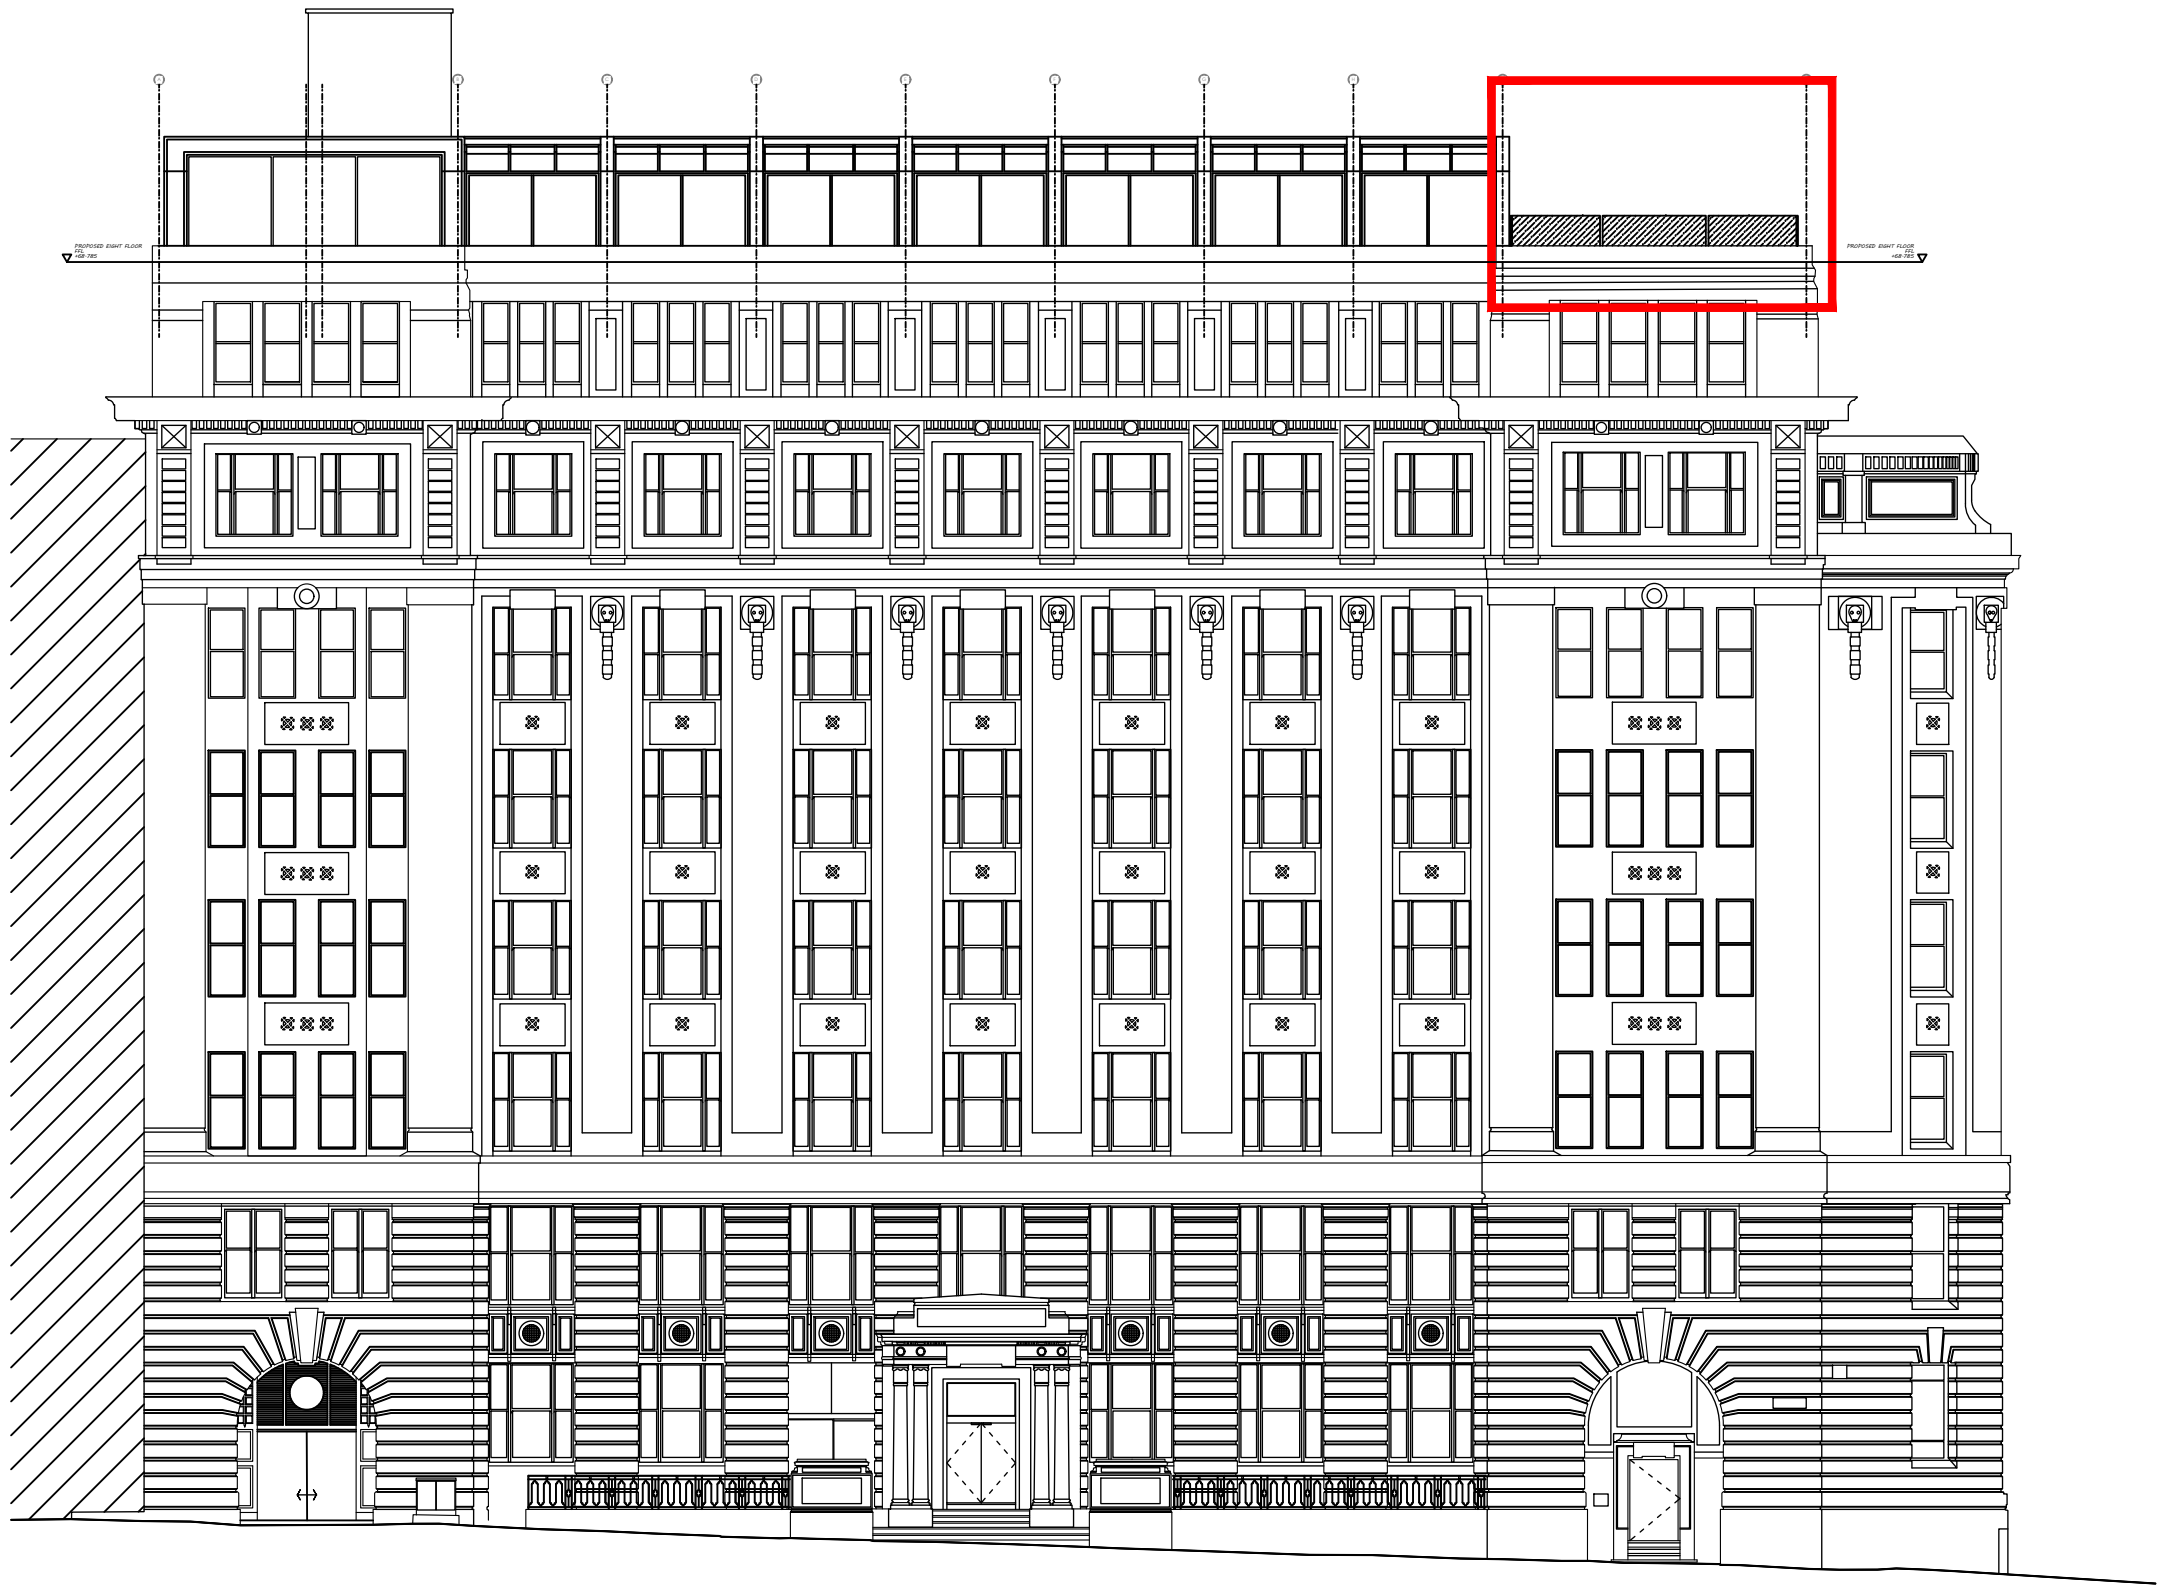

Existing Elevation A-A - Parsonage
1-200 @ A3

D	Modified drawing No. to correct duplication with other drawing pack. Updated 8th floor terrace layout to agreed layout.	PB	20.10.22
C	Updated site location plan boundary	PB	03.10.22
B	Added latest elevations	PB	16.09.22
A	For Client Approval	PB	12.09.22
Rev	Description	By	Date
Initial Issue: 12.09.2022			

CLIENT	
Climat Manchester	
PROJECT TITLE Roof Top Terrace Proposed Pergola Installation	
DRAWING TITLE Existing Elevation A-A Parsonage	
Drawn by: PB	Checked by: RH
Date: 12.09.2022	Scale: 1:200@A3



COMMERCIAL KITCHEN & BAR

Manchester. UK.
www.commercialkitchenandbar.com
0161 266 1000 | 07732 096 418

Job Ref.	Drawing No.	Revision
JR	124	D

This drawing is to be read in conjunction with all relevant drawings.


The main contractor/builder is to interpret the requirements in relationship to the site conditions encountered and as agreed with the Building Control officer.

All dimensions and sizes to be verified on site, any discrepancies to be reported to the client/project manager. These annotations were prepared for planning and/or building control submission only.

This drawing and design is the (© 2020) property of Commercial Kitchen and Bar Consultants and should not be reproduced without written permission.

Proposed Suns Lifestyle - 1 No. Maranza Deluxe Louvered Pergola
Dimensions: 5.4(l) x 3.6m(w) x 2.3m(h)
Colour: Matt Royal Grey
Possible option of deluxe screens to ends and sides tbc.

Pergola is partially obscured by the parapet.

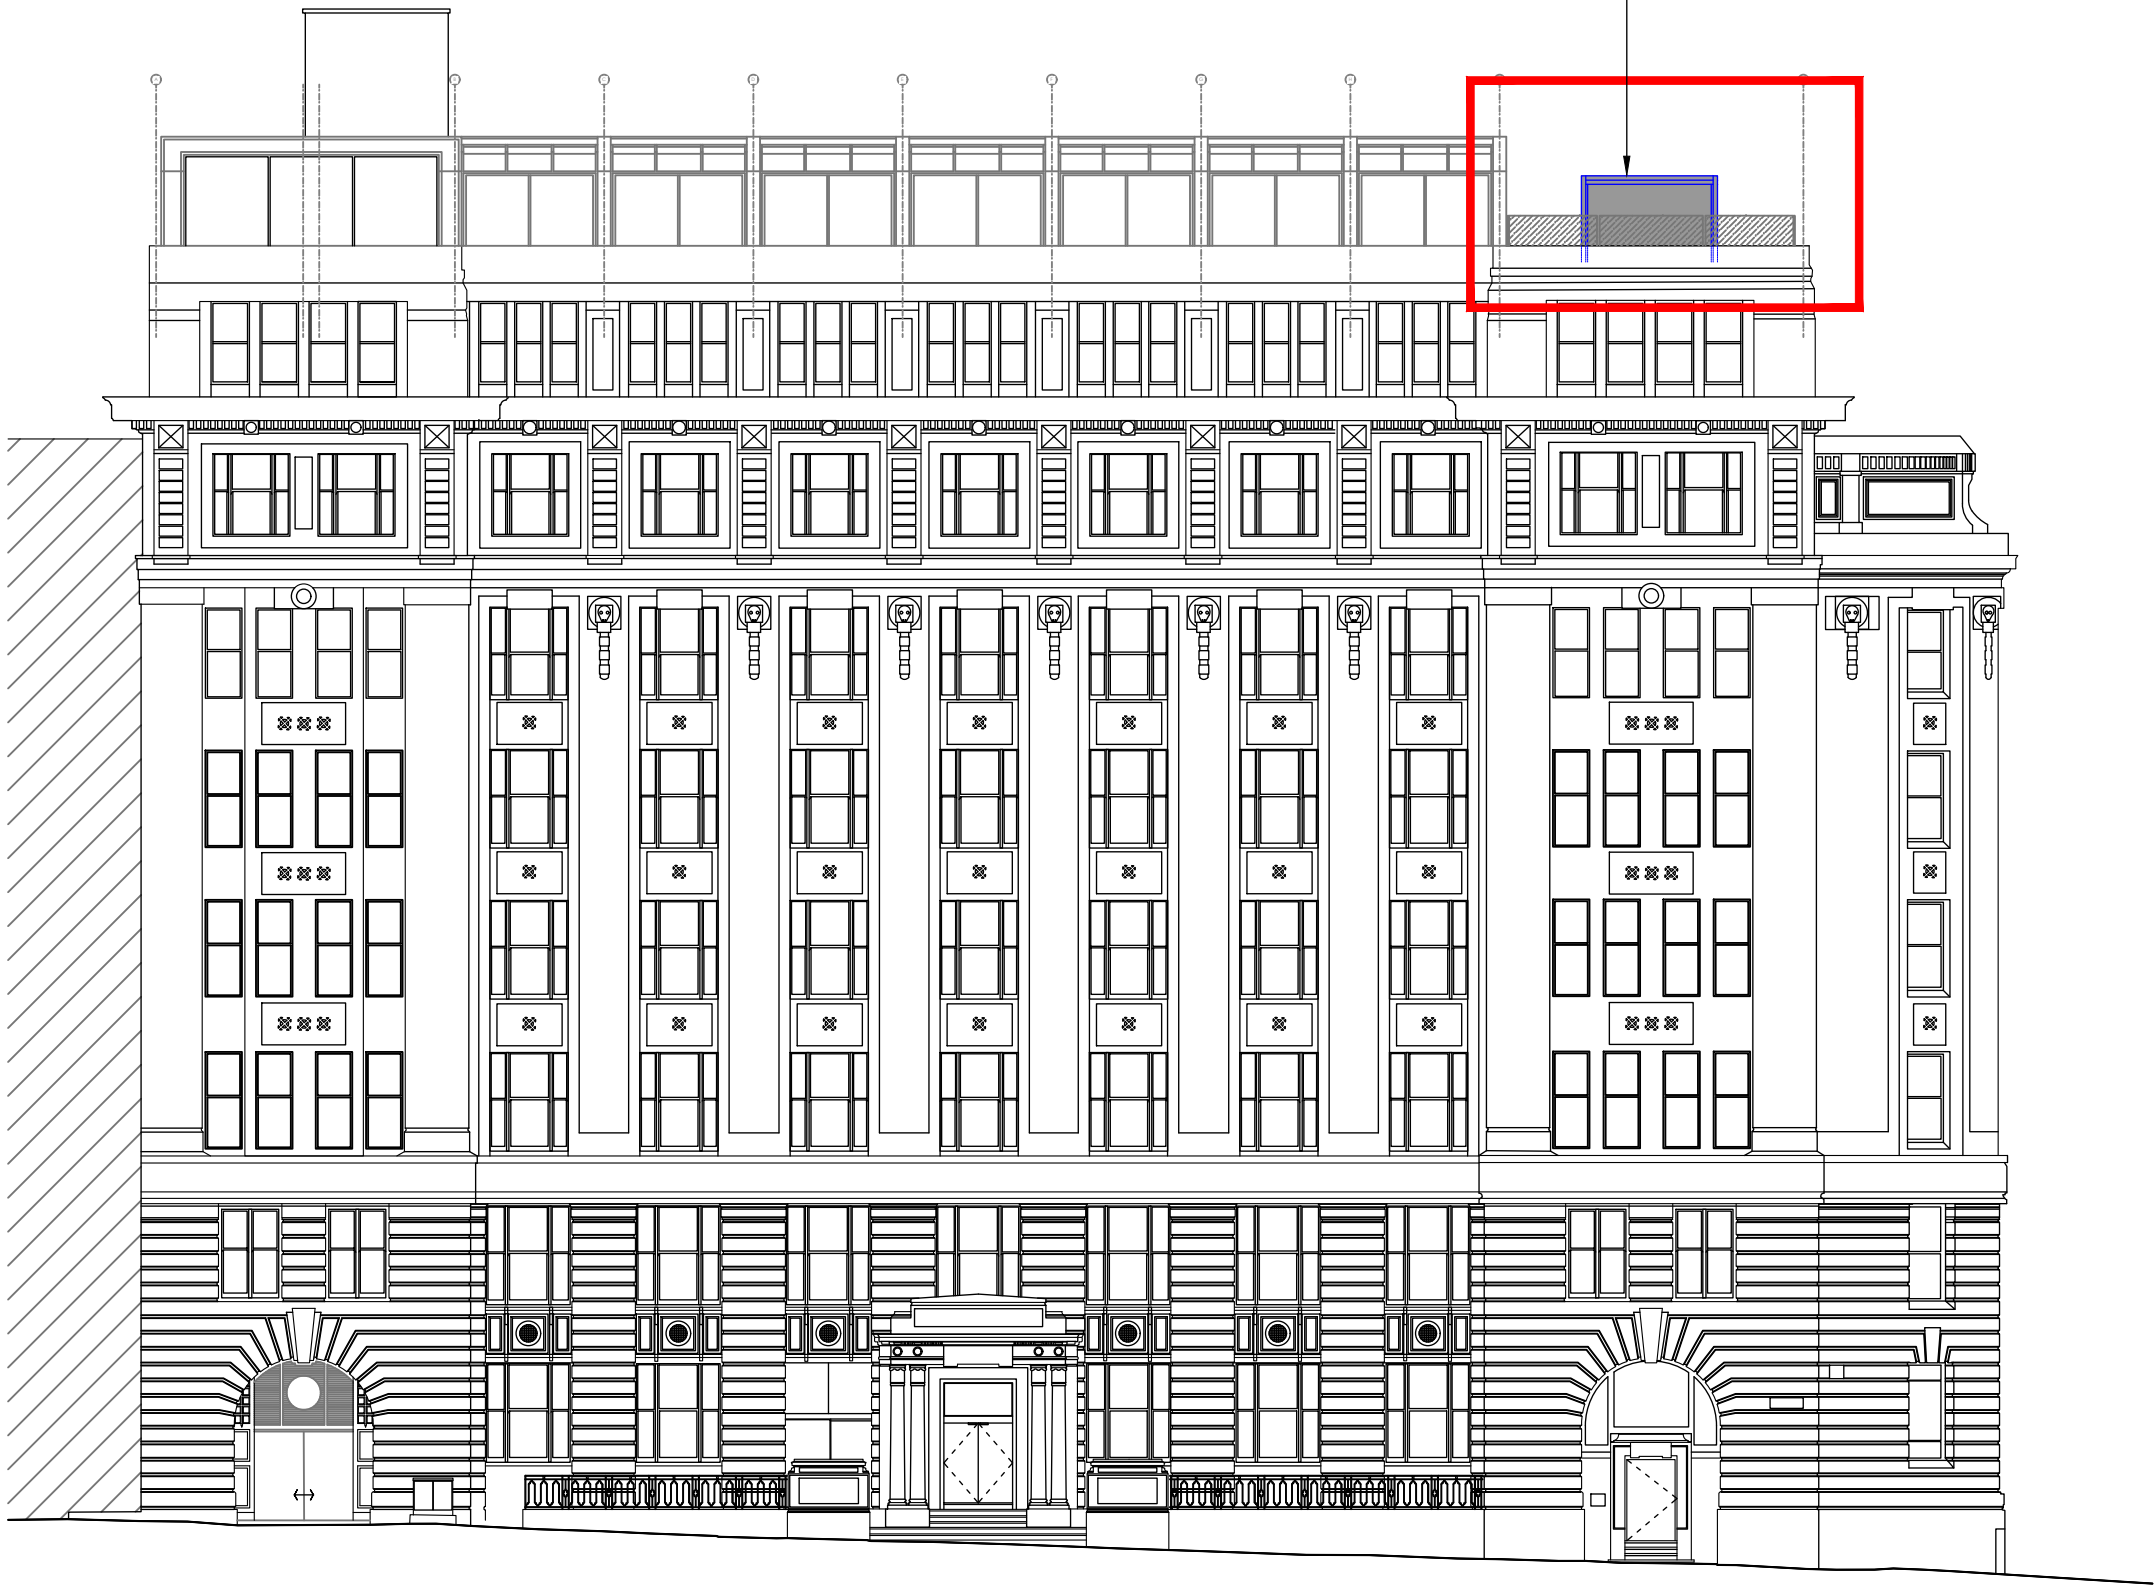

Proposed Elevation A-A - Parsonage
1-200 @ A3

D	Modified drawing No. to correct duplication with other drawing pack. Updated 8th floor terrace layout to agreed layout.	PB	20.10.22
C	Updated site location plan boundary	PB	03.10.22
B	Added latest elevations	PB	16.09.22
A	For Client Approval	PB	12.09.22
Rev	Description	By	Date
Initial Issue: 12.09.2022			

CLIENT	
Climat Manchester	
PROJECT TITLE Roof Top Terrace Proposed Pergola Installation	
DRAWING TITLE Proposed Elevation A-A Parsonage	
Drawn by: PB	Checked by: RH
Date: 12.09.2022	Scale: 1:200@A3



COMMERCIAL KITCHEN & BAR

Manchester. UK.
www.commercialkitchenandbar.com
0161 266 1000 | 07732 096 418


Job Ref.	Drawing No.	Revision
JR	125	D

This drawing is to be read in conjunction with all relevant drawings.


The main contractor/builder is to interpret the requirements in relationship to the site conditions encountered and as agreed with the Building Control officer.

All dimensions and sizes to be verified on site, any discrepancies to be reported to the client/project manager. These annotations were prepared for planning and/or building control submission only.

This drawing and design is the (© 2020) property of Commercial Kitchen and Bar Consultants and should not be reproduced without written permission.

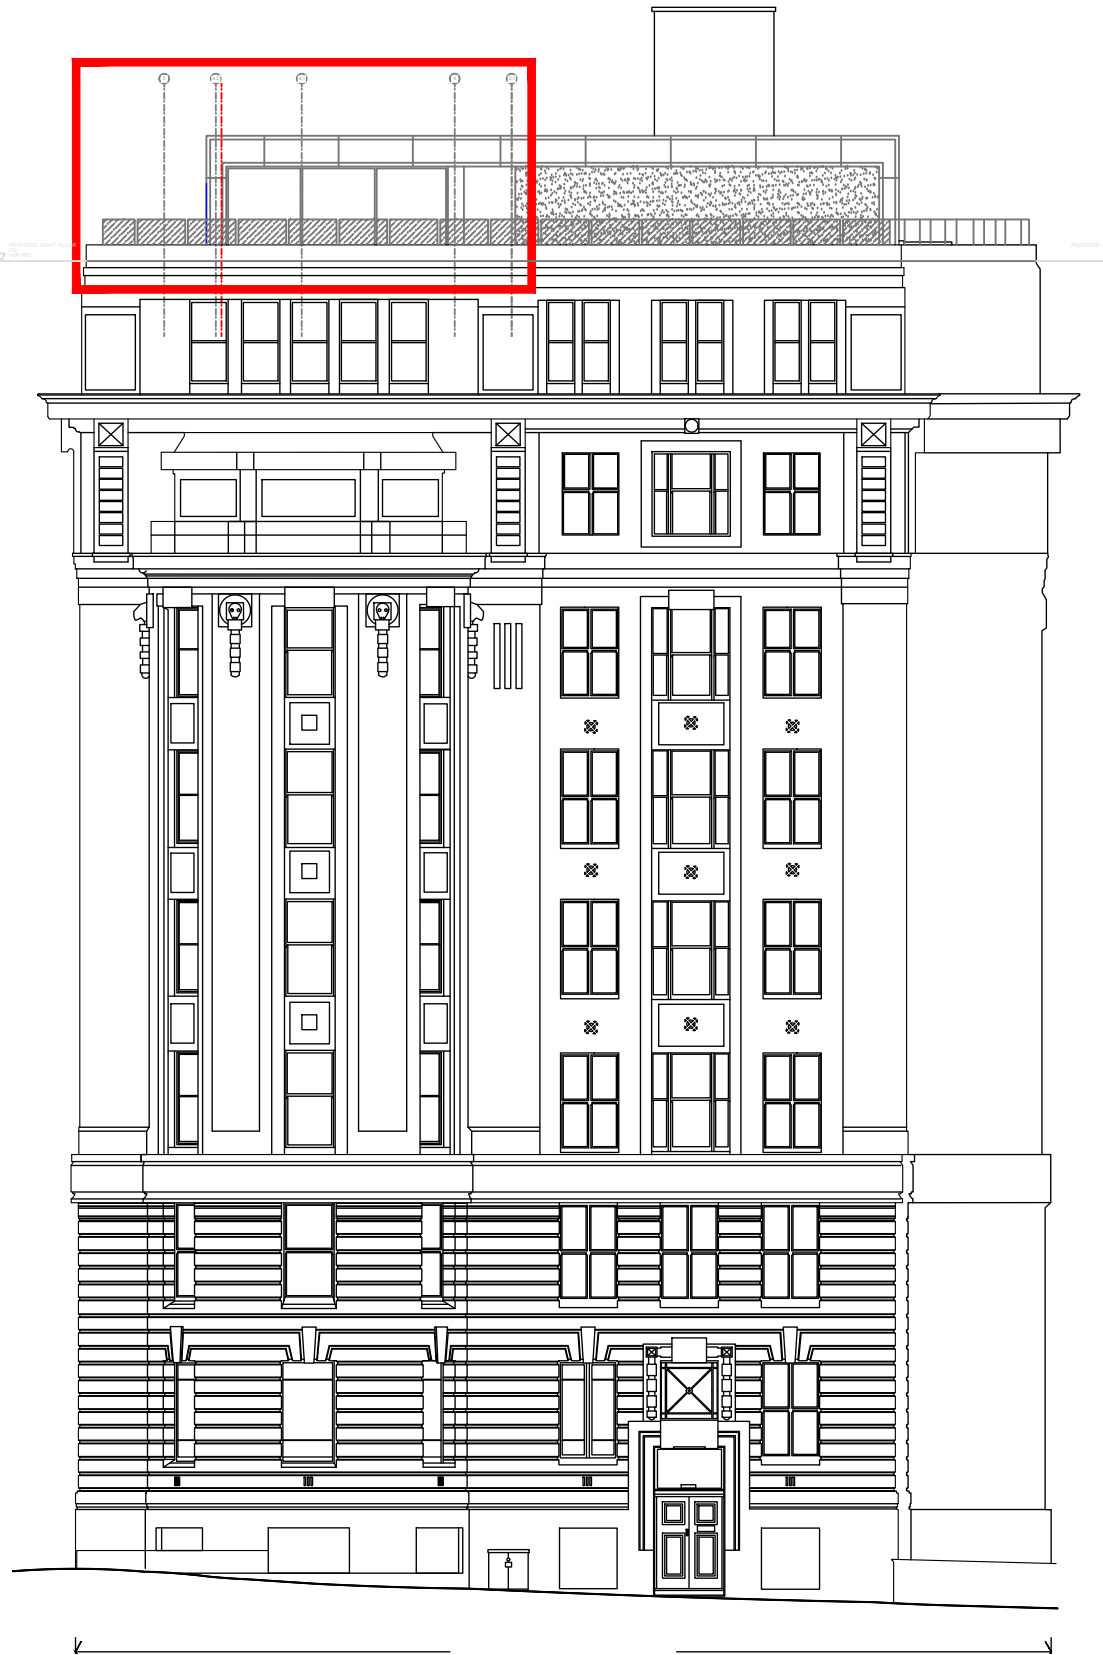

Existing Elevation B-B - Blackfriars Street
1-200 @ A3

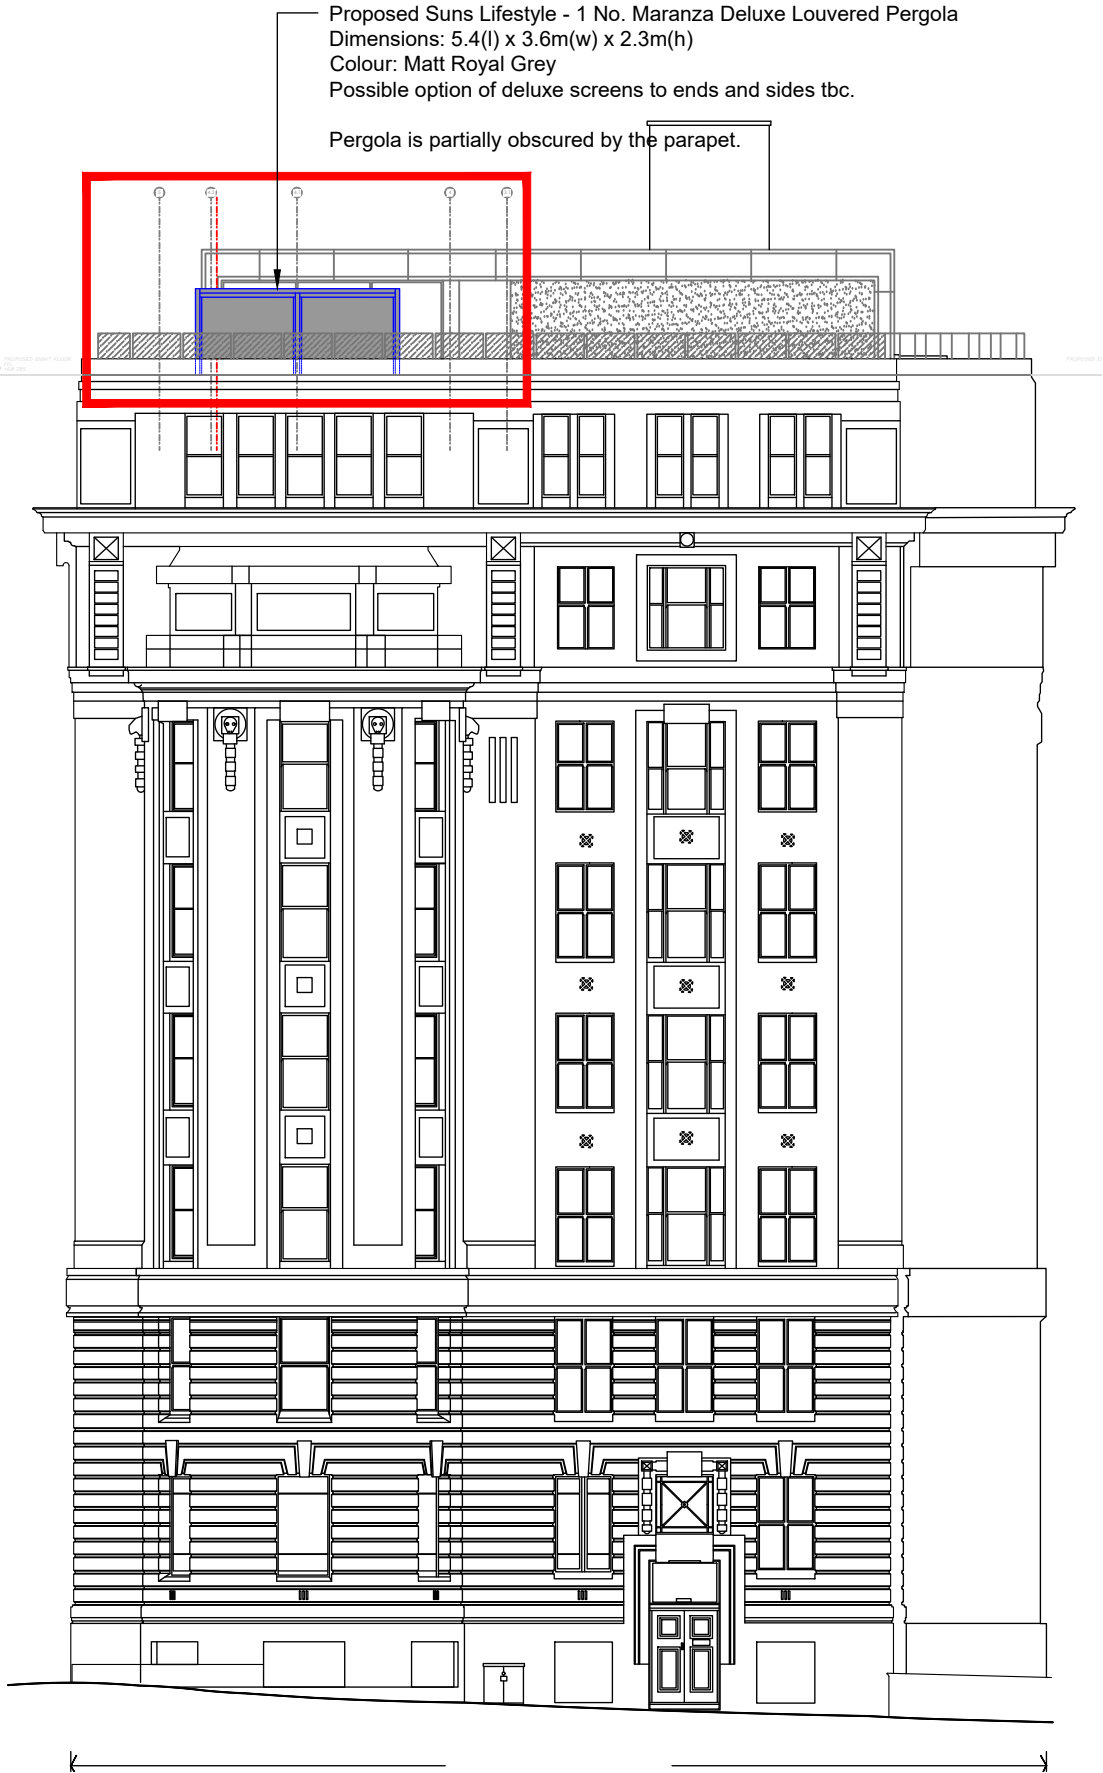

Proposed Elevation B-B - Blackfriars Street
1-200 @ A3

Proposed Suns Lifestyle - 1 No. Maranza Deluxe Louvered Pergola
Dimensions: 5.4(l) x 3.6m(w) x 2.3m(h)
Colour: Matt Royal Grey
Possible option of deluxe screens to ends and sides tbc.

Pergola is partially obscured by the parapet.

Rev	Description	By	Date
D	Modified drawing No. to correct duplication with other drawing pack. Updated 8th floor terrace layout to agreed layout.	PB	20.10.22
C	Updated site location plan boundary	PB	03.10.22
B	Added latest elevations	PB	16.09.22
A	For Client Approval	PB	12.09.22
Initial Issue: 12.09.2022			


CLIENT	
Climat Manchester	
PROJECT TITLE	
Roof Top Terrace Proposed Pergola Installation	
DRAWING TITLE	
Elevations B-B - Blackfriars Street Existing and Proposed	
Drawn by: PB	Checked by: RH
Date: 12.09.2022	Scale: 1:200@A3



COMMERCIAL KITCHEN & BAR

Manchester. UK.
www.commercialkitchenandbar.com
0161 266 1000 | 07732 096 418

Job Ref.	Drawing No.	Revision
JR	126	D

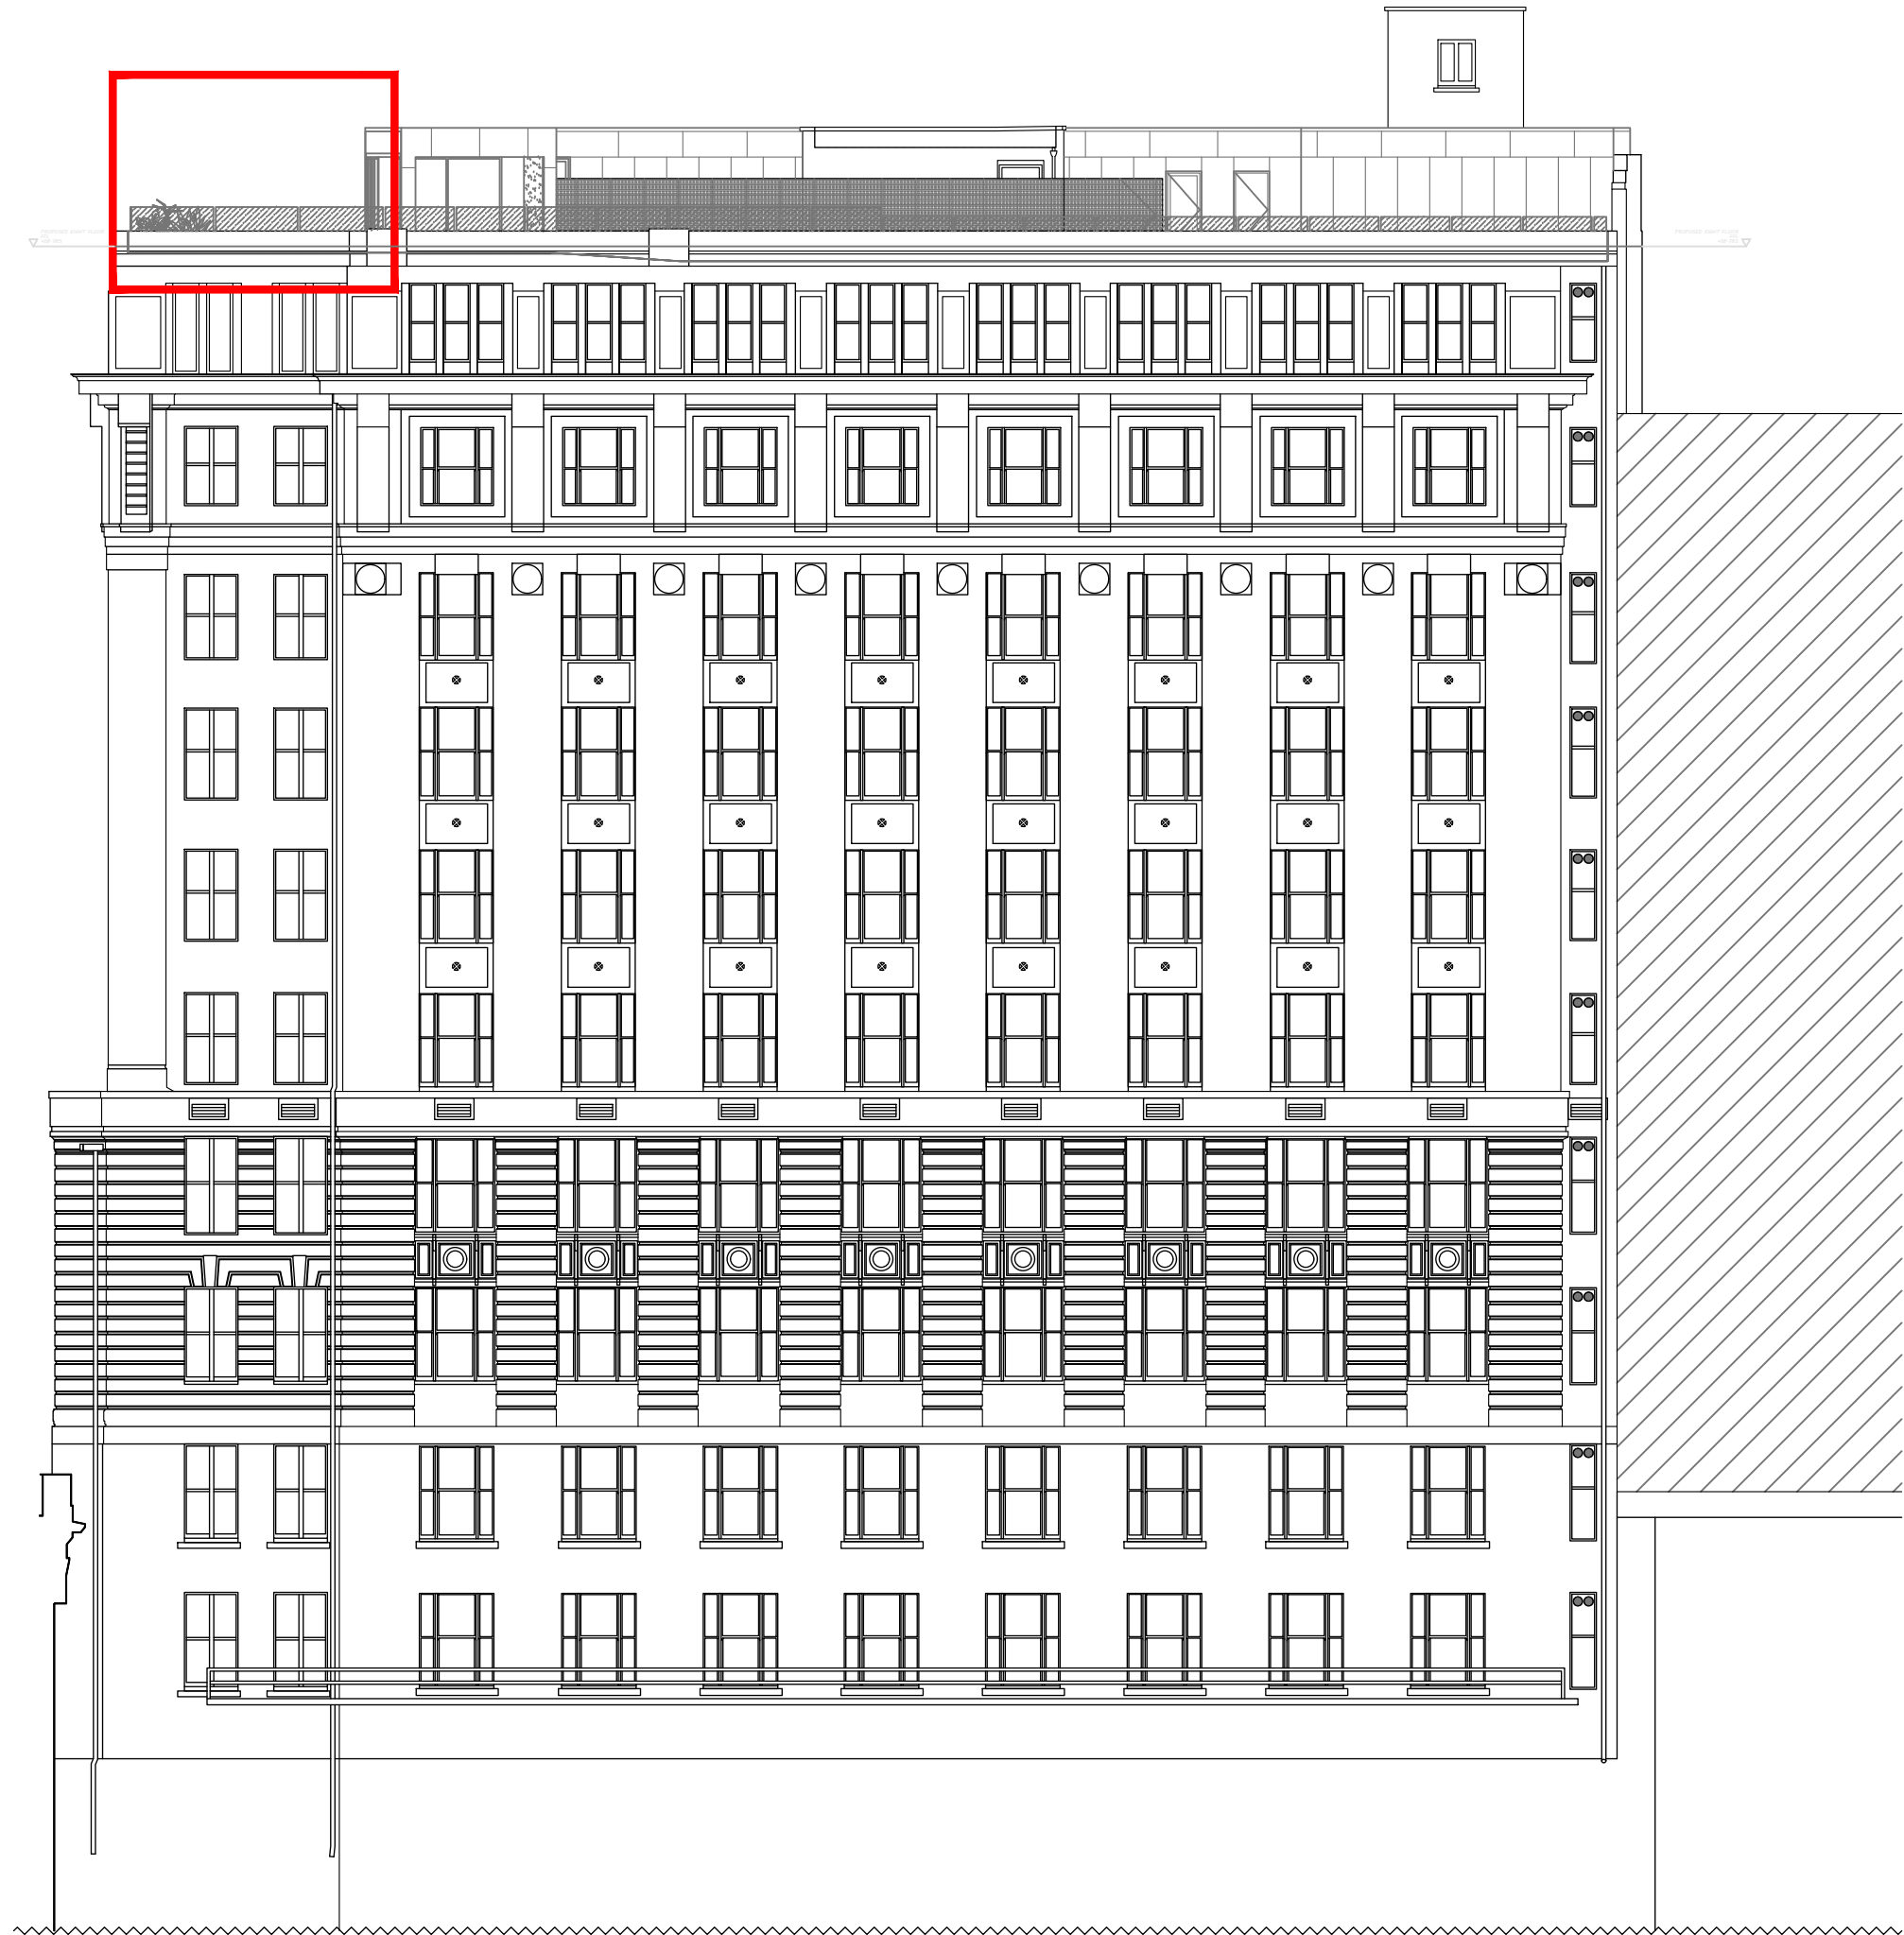

This drawing is to be read in conjunction with all relevant drawings.

The main contractor/builder is to interpret the requirements in relationship to the site conditions encountered and as agreed with the Building Control officer.

All dimensions and sizes to be verified on site, any discrepancies to be reported to the client/project manager. These annotations were prepared for planning and/or building control submission only.

This drawing and design is the (© 2020) property of Commercial Kitchen and Bar Consultants and should not be reproduced without written permission.

D	Modified drawing No. to correct duplication with other drawing pack. Updated 8th floor terrace layout to agreed layout.	PB	20.10.22
C	Updated site location plan boundary	PB	03.10.22
B	Added latest elevations	PB	16.09.22
A	For Client Approval	PB	12.09.22
Rev	Description	By	Date
Initial Issue: 12.09.2022			


CLIENT	
Climat Manchester	
PROJECT TITLE	
Roof Top Terrace Proposed Pergola Installation	
DRAWING TITLE	
Existing Elevation C-C River Side	
Drawn by: PB	Checked by: RH
Date: 12.09.2022	Scale: 1:200@A3



COMMERCIAL KITCHEN & BAR

Manchester. UK.
www.commercialkitchenandbar.com
0161 266 1000 | 07732 096 418

Job Ref.	Drawing No.	Revision
JR	127	D

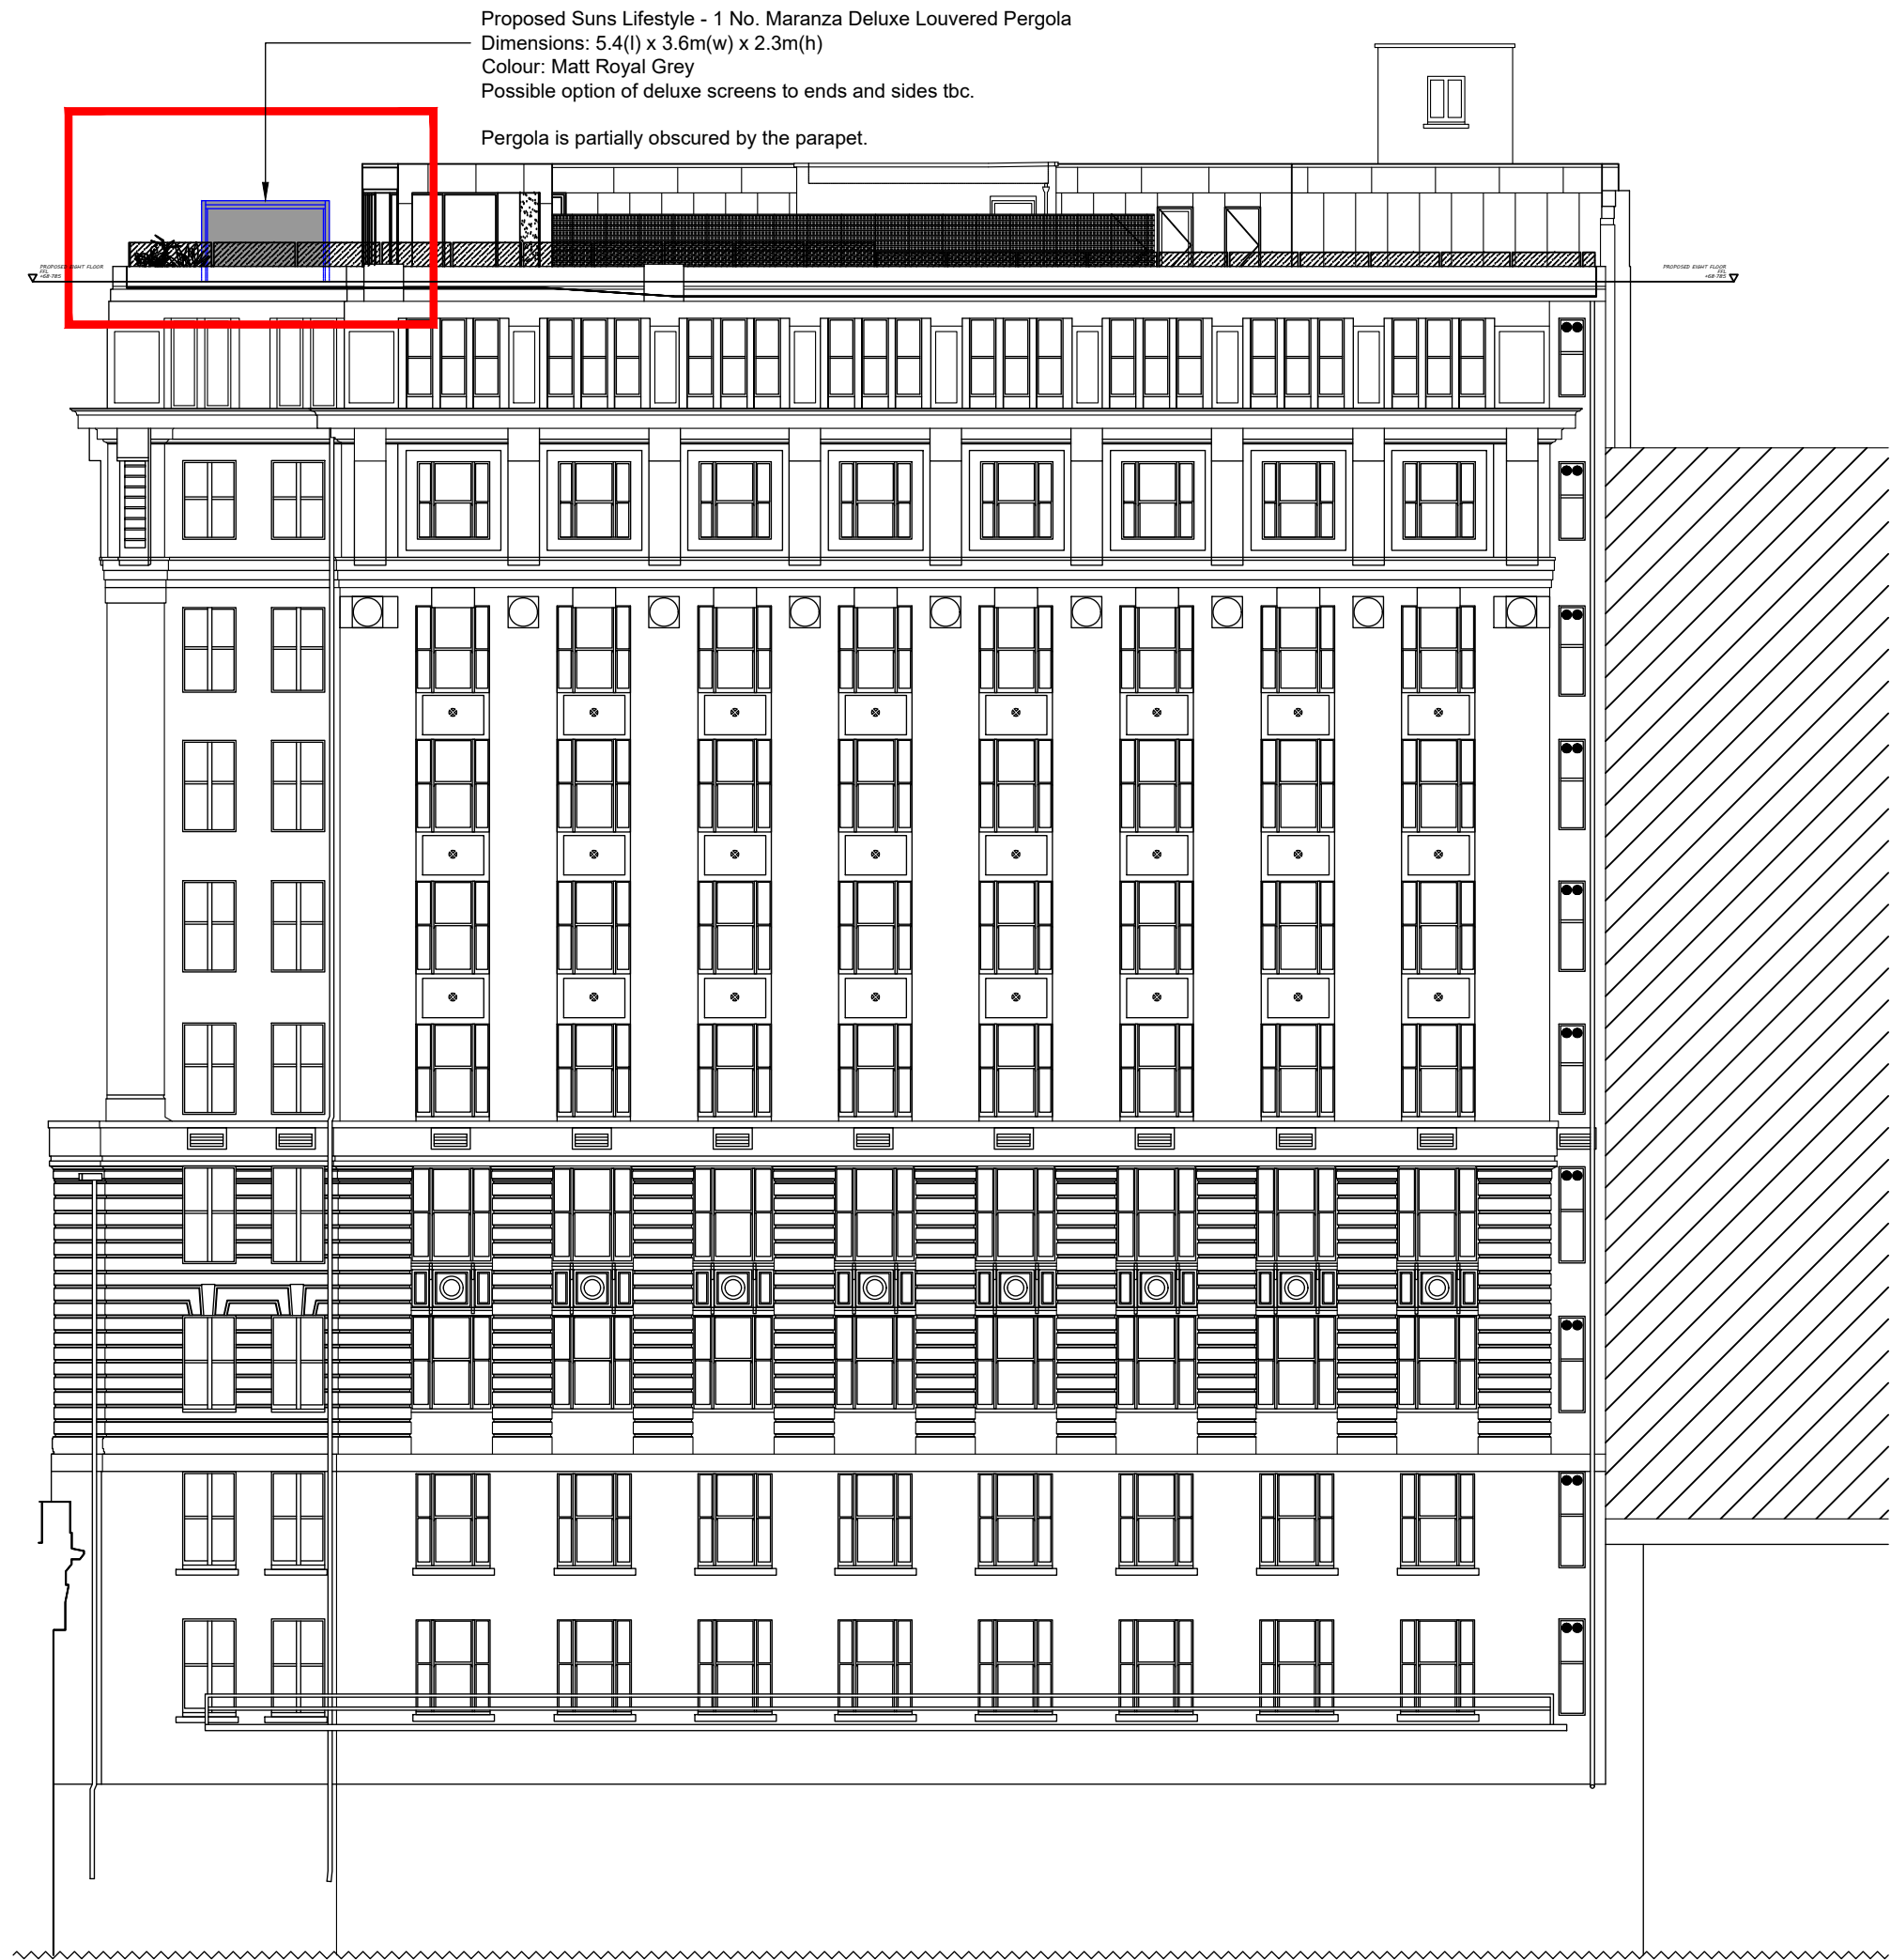

This drawing is to be read in conjunction with all relevant drawings.

The main contractor/builder is to interpret the requirements in relationship to the site conditions encountered and as agreed with the Building Control officer.

All dimensions and sizes to be verified on site, any discrepancies to be reported to the client/project manager. These annotations were prepared for planning and/or building control submission only.

This drawing and design is the (© 2020) property of Commercial Kitchen and Bar Consultants and should not be reproduced without written permission.

D	Modified drawing No. to correct duplication with other drawing pack. Updated 8th floor terrace layout to agreed layout.	PB	20.10.22
C	Updated site location plan boundary	PB	03.10.22
B	Added latest elevations	PB	16.09.22
A	For Client Approval	PB	12.09.22
Rev	Description	By	Date
Initial Issue: 12.09.2022			

CLIENT	
Climat Manchester	
PROJECT TITLE	
Roof Top Terrace Proposed Pergola Installation	
DRAWING TITLE	
Proposed Elevation C-C River Side	
Drawn by: PB	Checked by: RH
Date: 12.09.2022	Scale: 1:200@A3



COMMERCIAL KITCHEN & BAR

Manchester. UK.
www.commercialkitchenandbar.com
0161 266 1000 | 07732 096 418

Job Ref.	Drawing No.	Revision
JR	128	D