


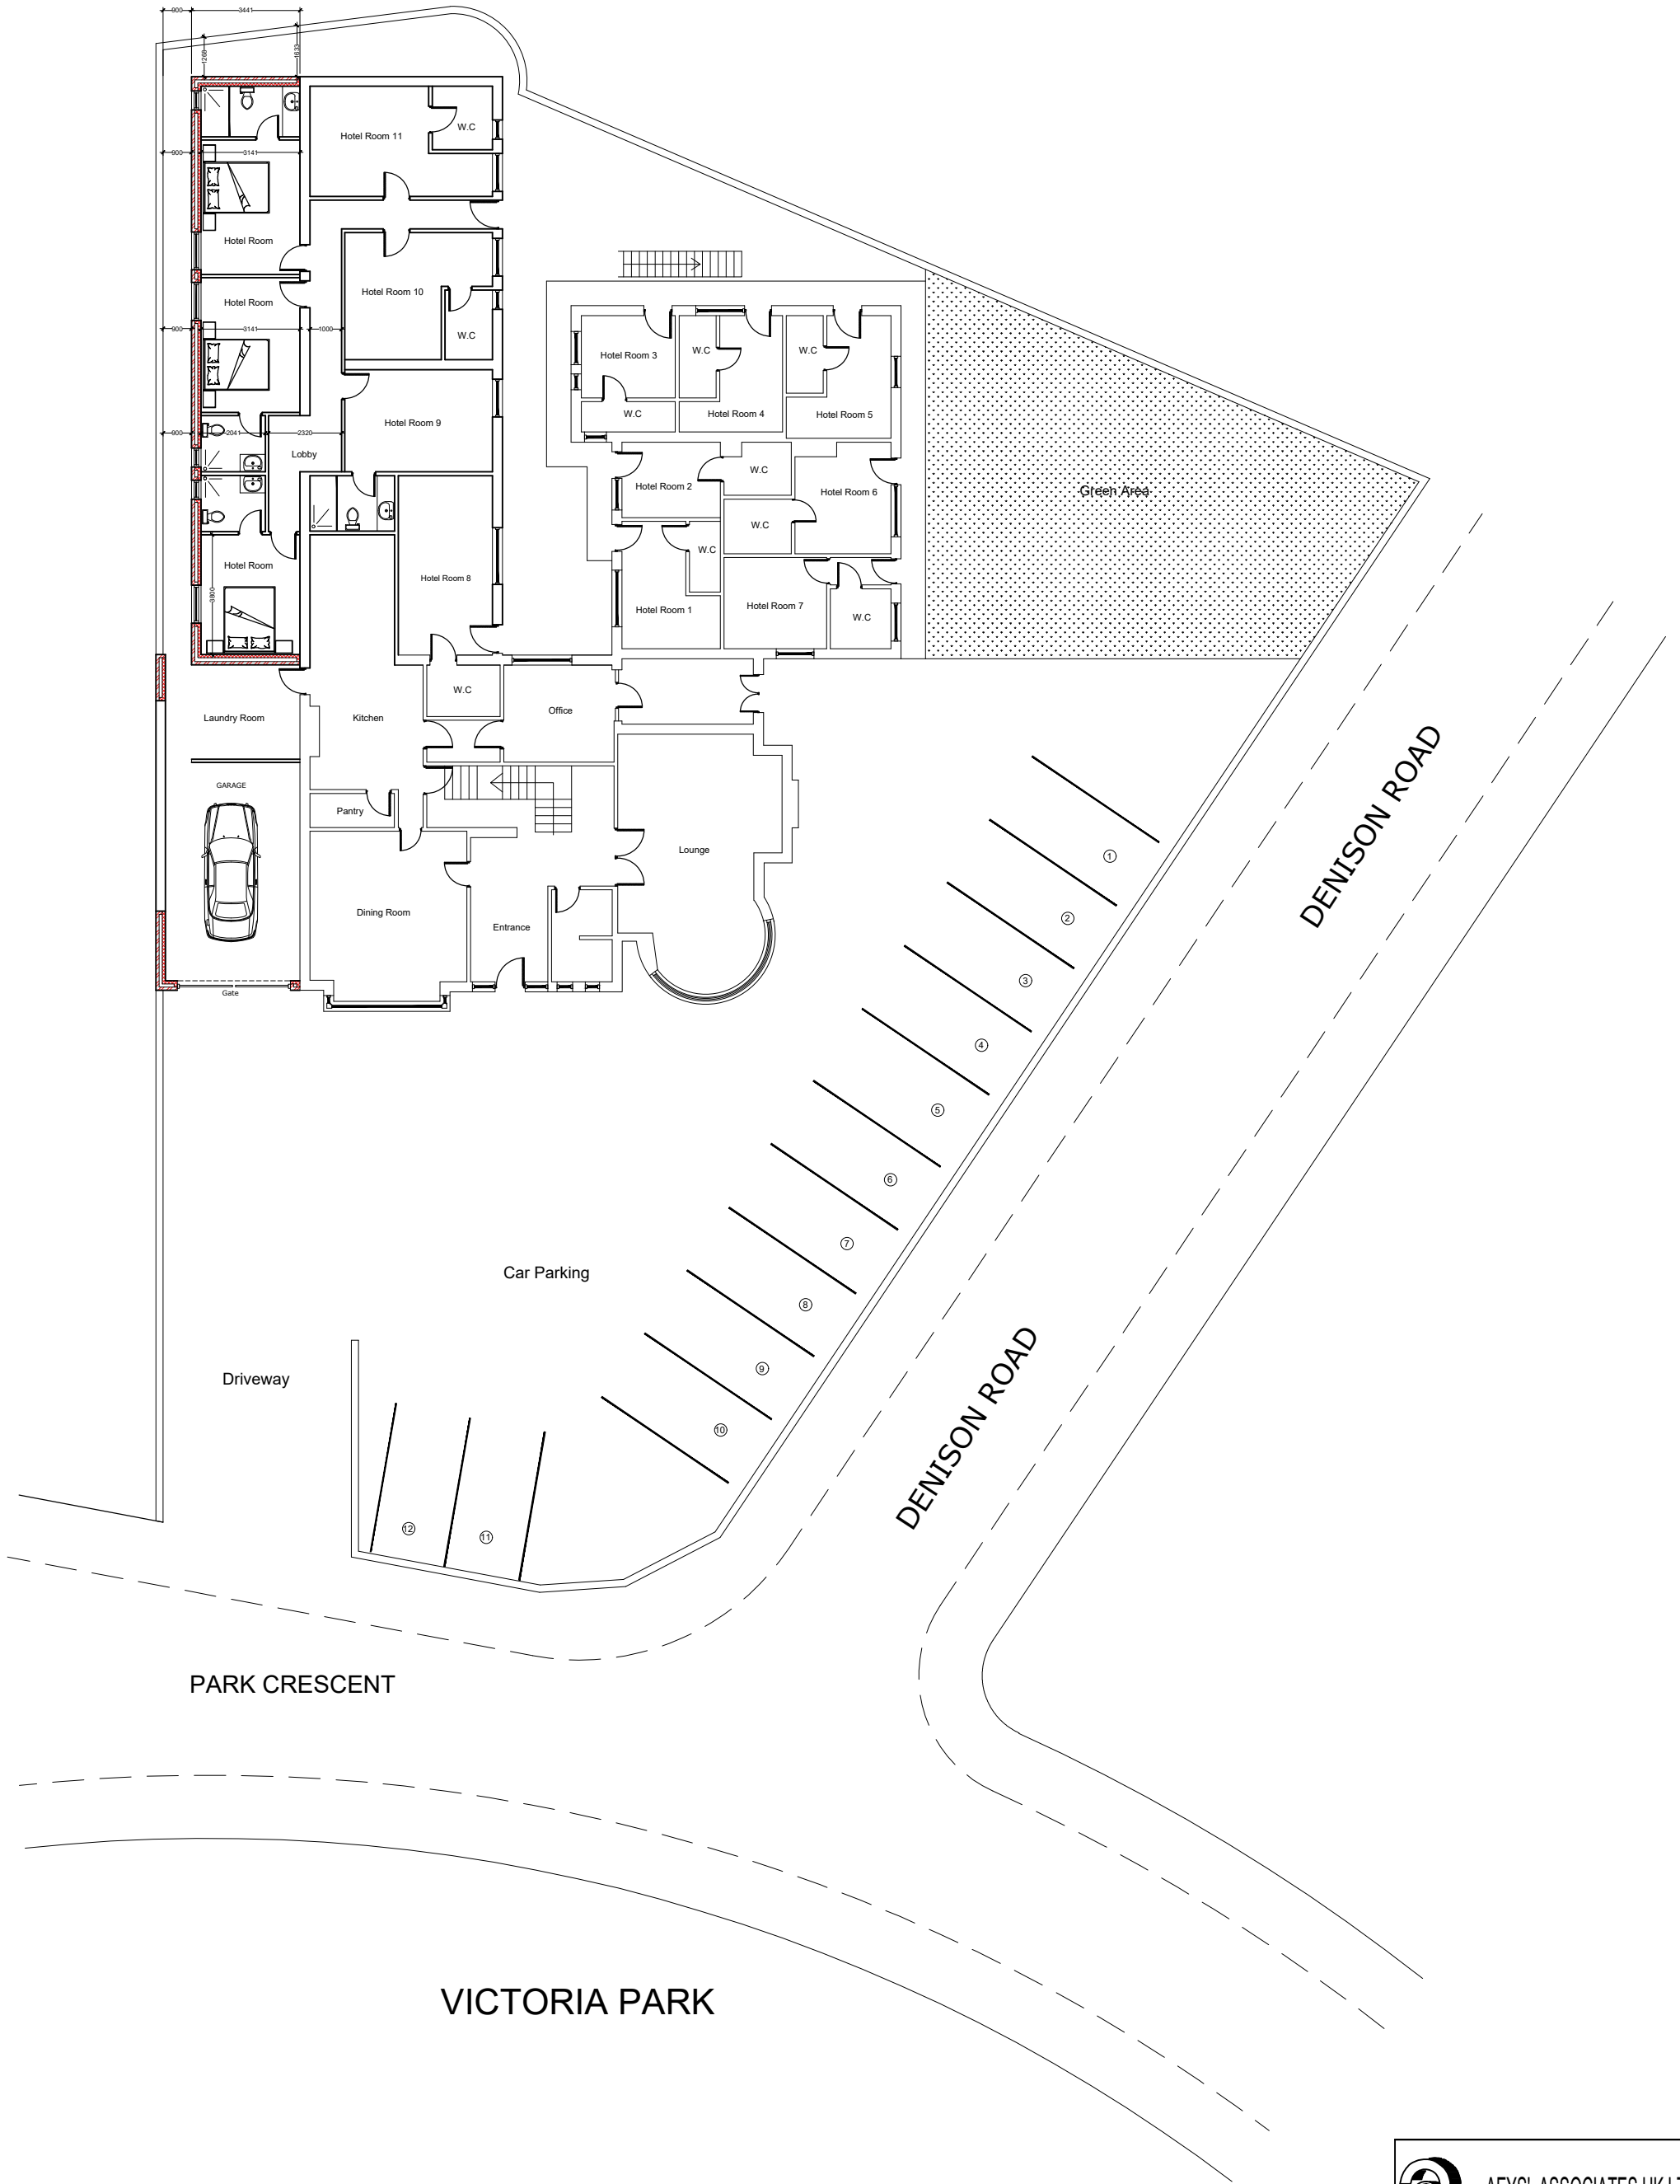

PROPOSED SITE SETTING OUT DRAWING
SCALE 1:100@A1



PROJECT:
13 PARK CRESCENT, RUSHOLME
M14 5RE MANCHESTER, UK.

DRAWING TITLE:
PROPOSED SITE SETTING OUT DRAWING

DRG NO: AA-12
DATE: 27 MAY 2022
SCALE: 1:100@A1