



WFS02 - Stair door signage
1 : 5

SGN 201: Vinyl applied graphic straight to concrete wall finish. Feature colour, exact RAL shade TBC
Font to match branding guidelines



WFS04 - Parcel Room Door
1 : 5

SGN 201: Vinyl applied graphic straight to painted blockwork wall finish. Feature colour, exact RAL shade TBC
Font to match branding guidelines



WFS03 - Parcel Room, Refuse Store and Cycle Store
1 : 5

SGN 201: Vinyl applied graphic straight to plasterboard wall finish. Feature colour, exact RAL shade TBC
Font to match branding guidelines



WFS 13 - Bulky Waste
1 : 5

SGN 201: Vinyl applied graphic straight to painted blockwork wall finish. Feature colour, exact RAL shade TBC
Font to match branding guidelines




WFS05 - Refuse Room Door
1 : 5

SGN 201: Vinyl applied graphic straight to painted blockwork wall finish. Feature colour, exact RAL shade TBC
Font to match branding guidelines



WFS06 - Cycle Store Door
1 : 5

SGN 201: Vinyl applied graphic straight to painted blockwork wall finish. Feature colour, exact RAL shade TBC
Font to match branding guidelines

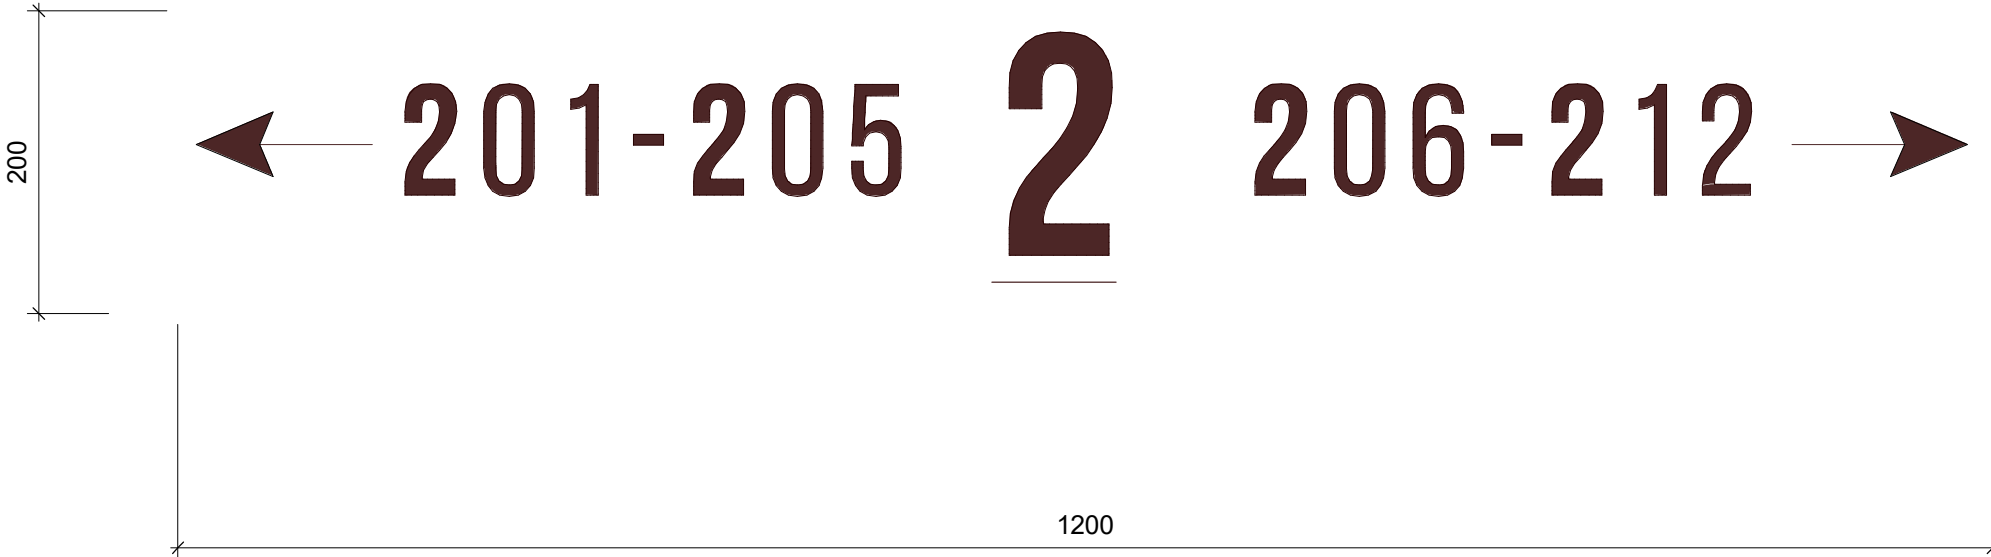

WFS10 - Lift Lobby Directional Signage
1 : 5

SGN 201: Vinyl applied graphic straight to concrete wall finish. Feature colour, exact RAL shade TBC
Font to match branding guidelines



WFS14 - Lobby
1 : 5


SGN 201: Vinyl applied graphic straight to plasterboard wall finish. Feature colour, exact RAL shade TBC
Font to match branding guidelines

Copyright Hawkins\Brown Architects
No implied licence exists. This drawing should not be used to calculate areas for the purposes of valuation. Do not scale this drawing. All dimensions to be checked on the site by the contractor and such dimensions to be their responsibility. All work must comply with relevant British Standards and Building Regulations requirements. Drawing errors and omissions to be reported to the architect. To be read inconjunction with Architect's specification and other consultant information.

Rev	Description	Date
P1	Stage 4 Interior Design Issue	06/12/19
P2	Stage 4 Initial Issue	08/03/21
C1	Amendments to signage to suit current design	15/07/22

Wayfinding Signage Key:

Reference	Meaning as viewed from the front of the sign
WFS01	Timber signage wall to entrance
WFS02	Stair door signage
WFS03	GF directional signage - Parcel room, refuse and cycle store
WFS04	Parcel room door signage
WFS05	Refuse store door signage
WFS06	Cycle store door signage
WFS07	Lift lobby signage - current level
WFS08	Stair core signage - current level
WFS09	Town house number signage
WFS10	Lift lobby directional signage
WFS11	Apartment number signage
WFS12	Lift lobby feature timber signage - current level
WFS13	Bulky waste store door signage
WFS14	Entrance lobby door signage

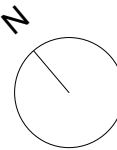

3C Tariff Street
Manchester M1 2FF

mail@hawkinsbrown.com
hawkinsbrown.com

Hawkins\Brown

Project
Addington Street

Drawing
Wayfinding Signage Types

Scale @ A1 As indicated		Date Dec 19
Drawn By BB		Checked By MC
Job Number 18058	Status S2	Purpose of Issue Construction

Drawing No. AS01-HBA-00-ZZ-DR-A-71_0008
Rev C1