
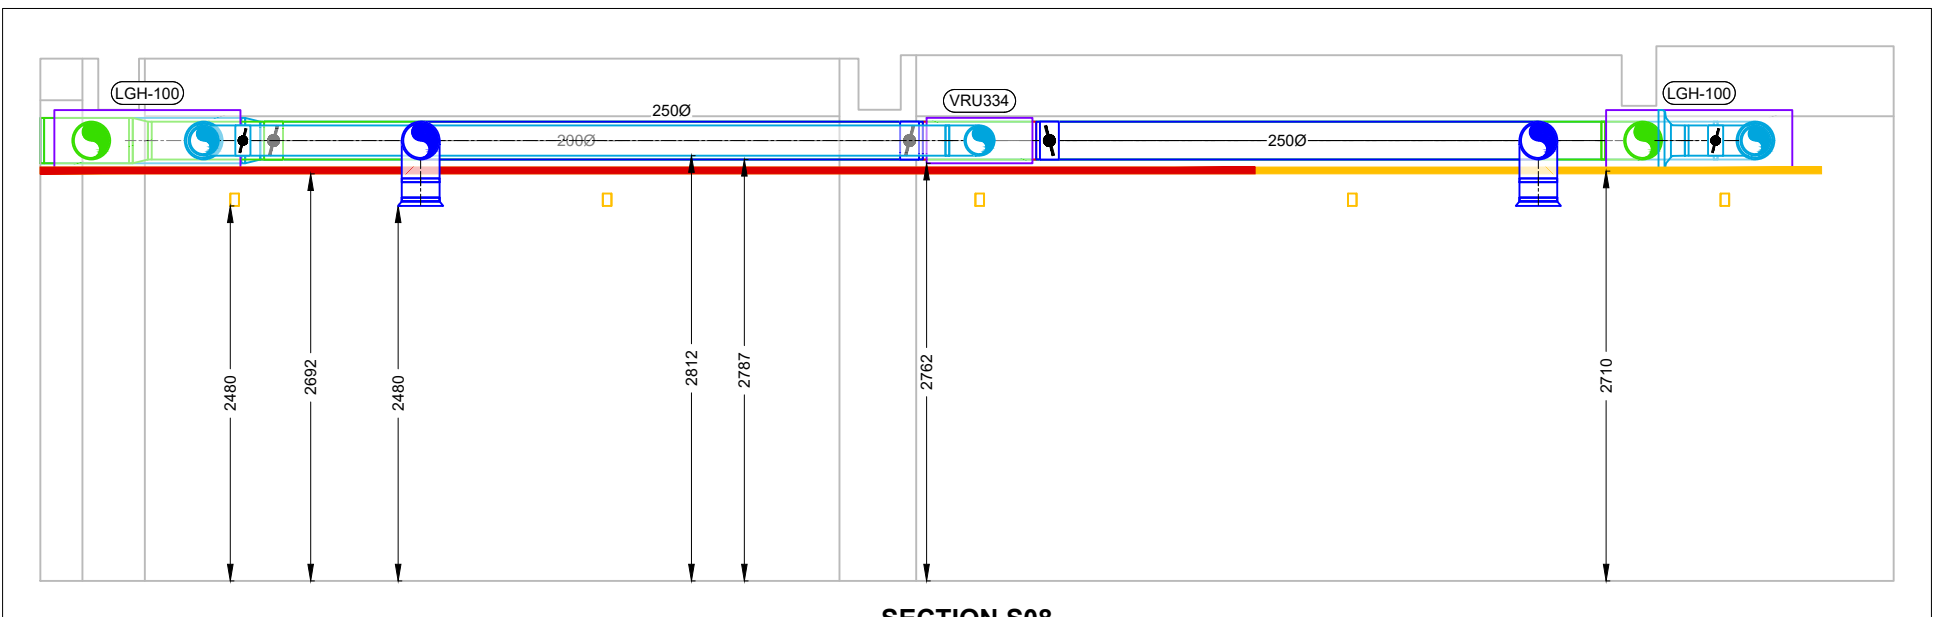
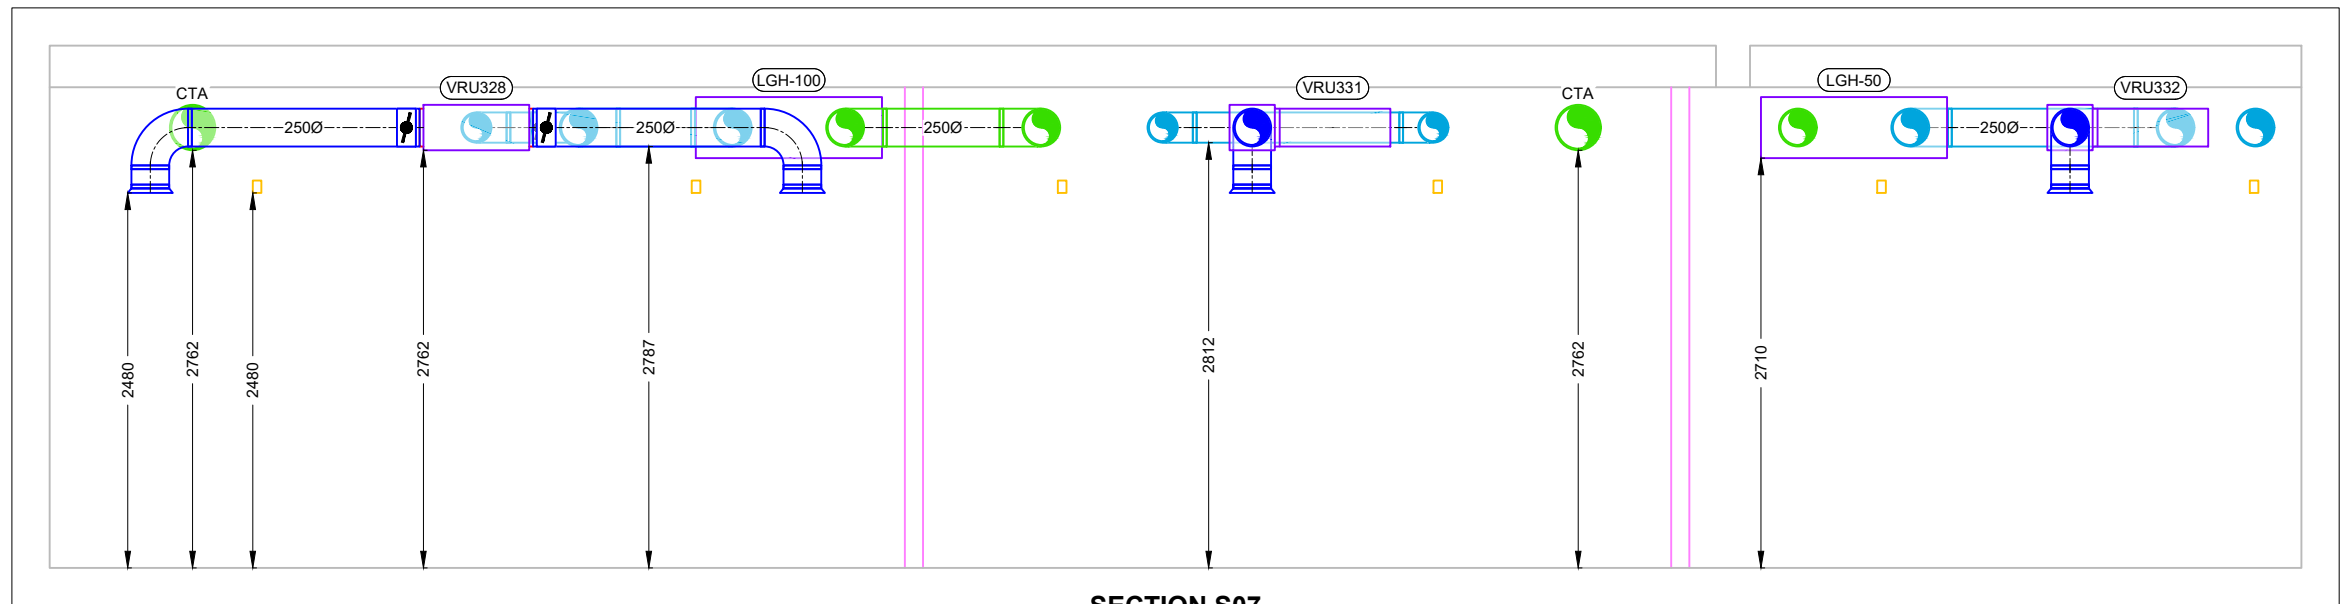
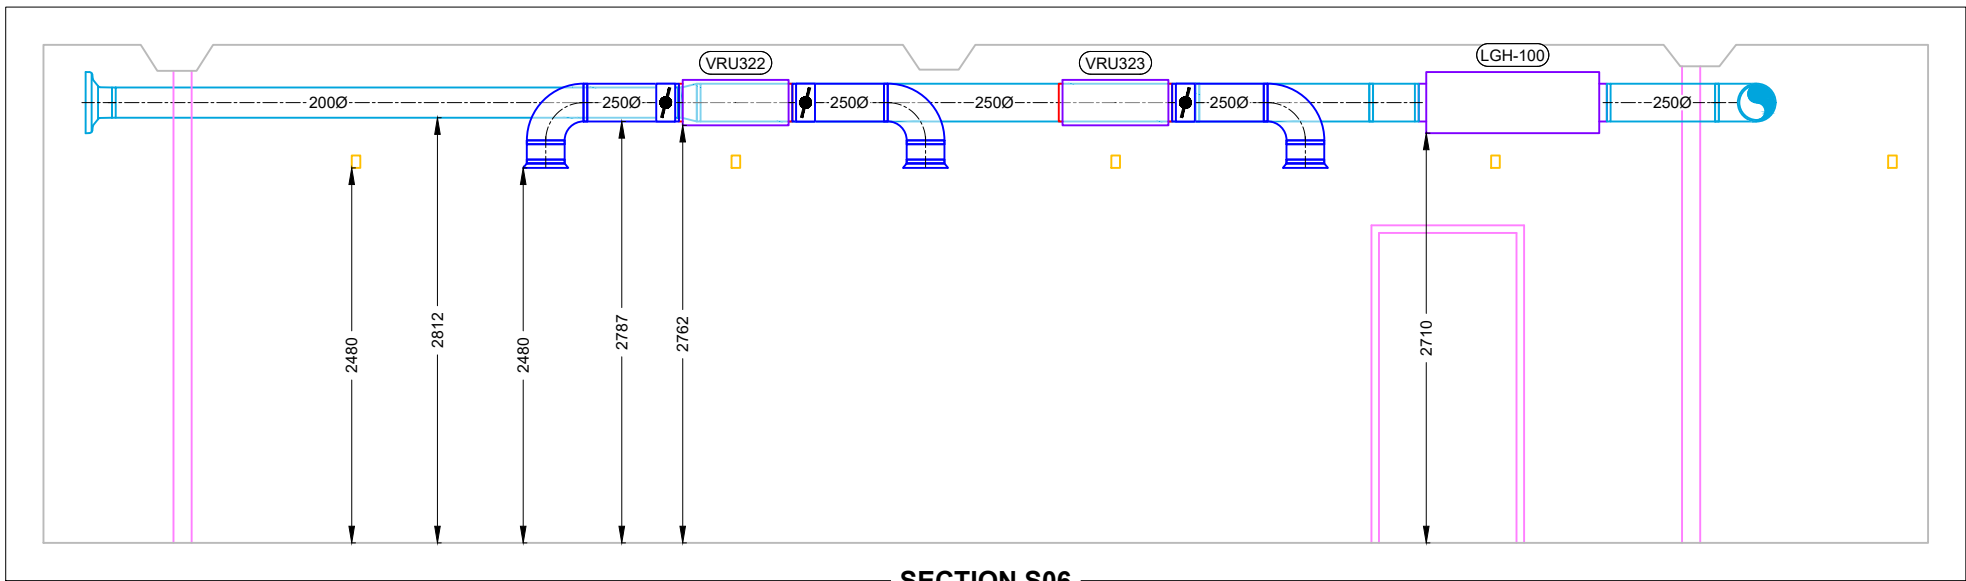
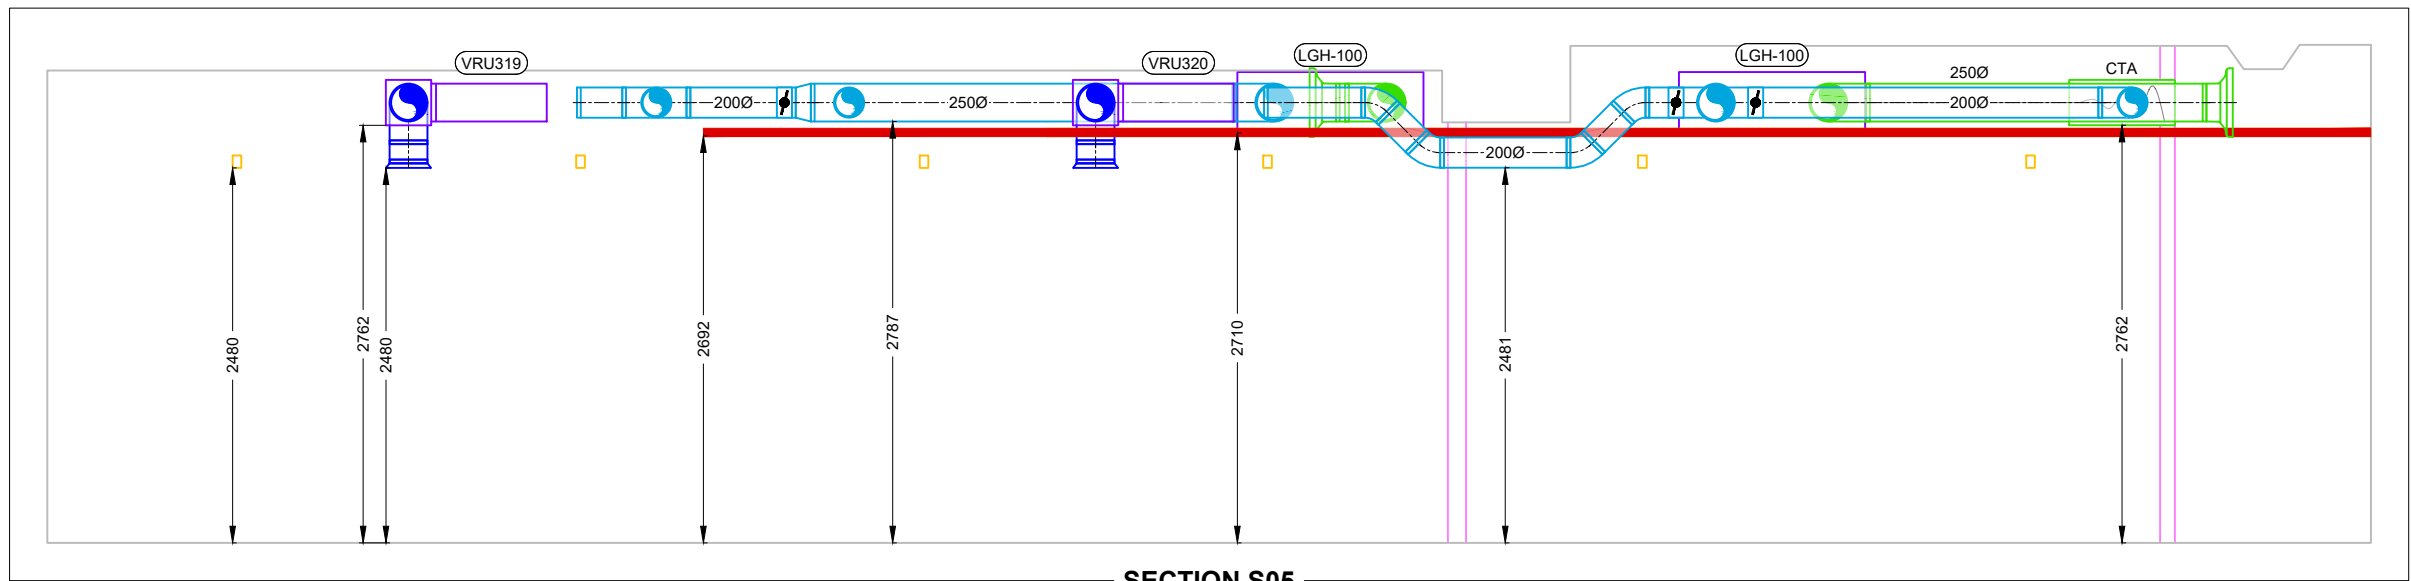
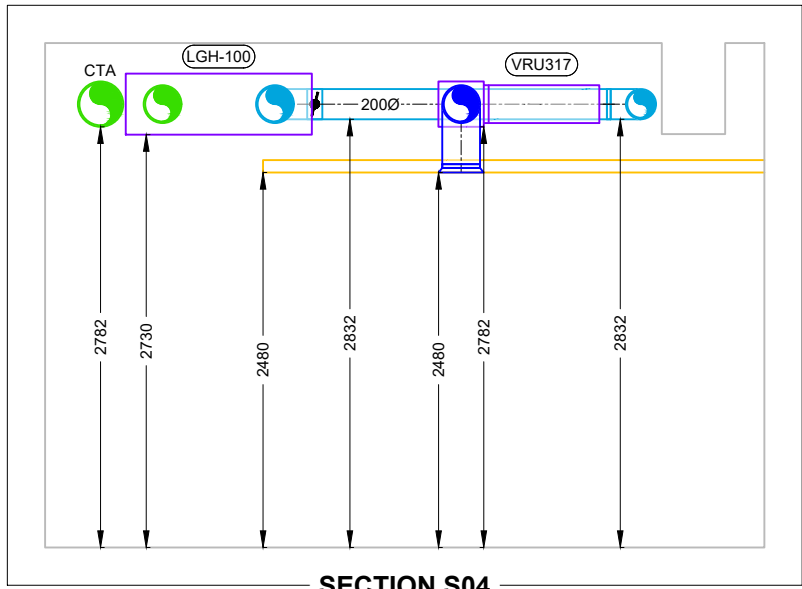
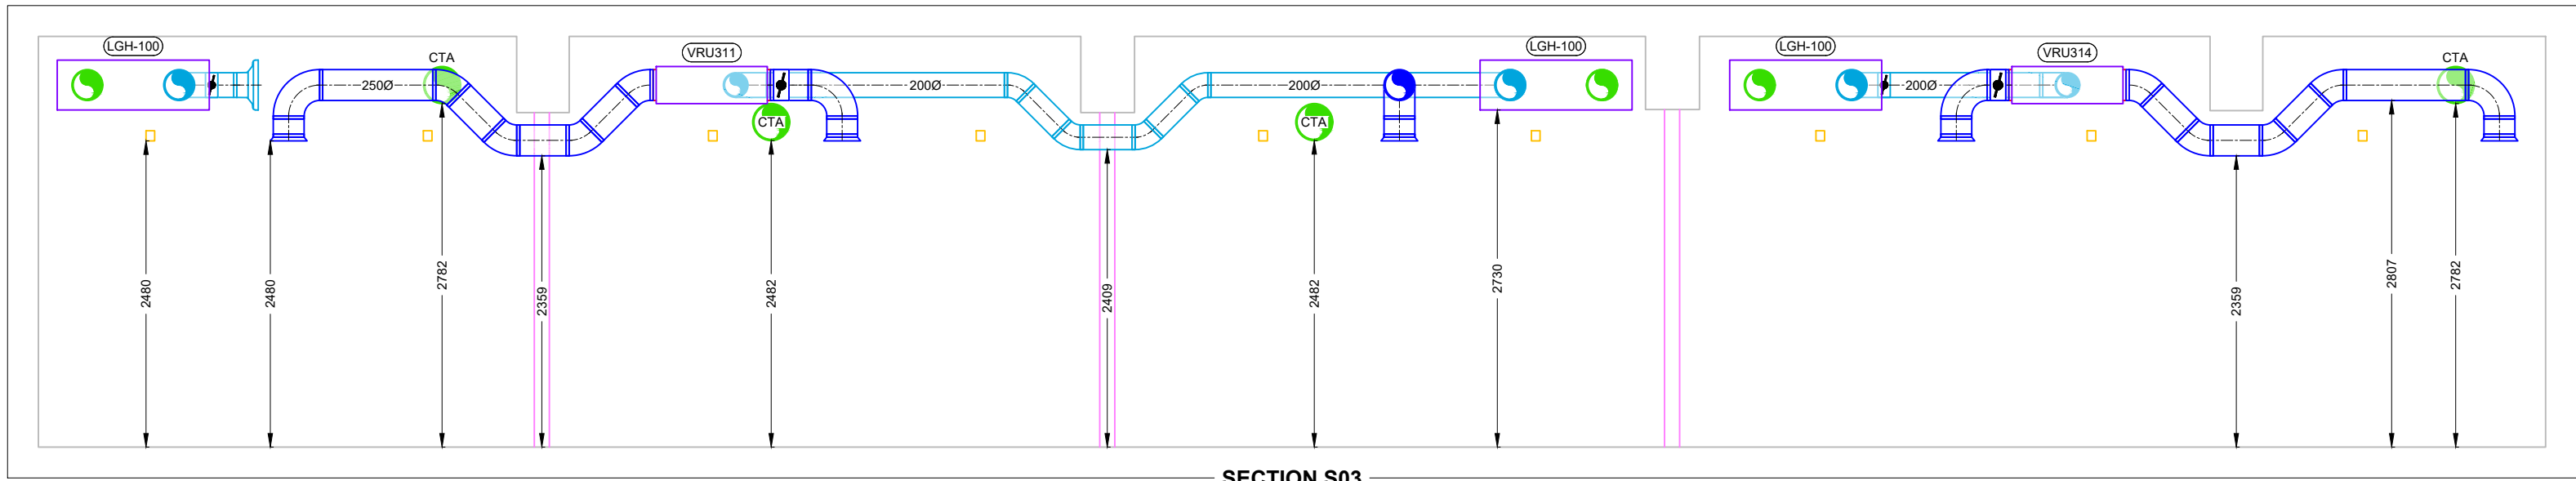
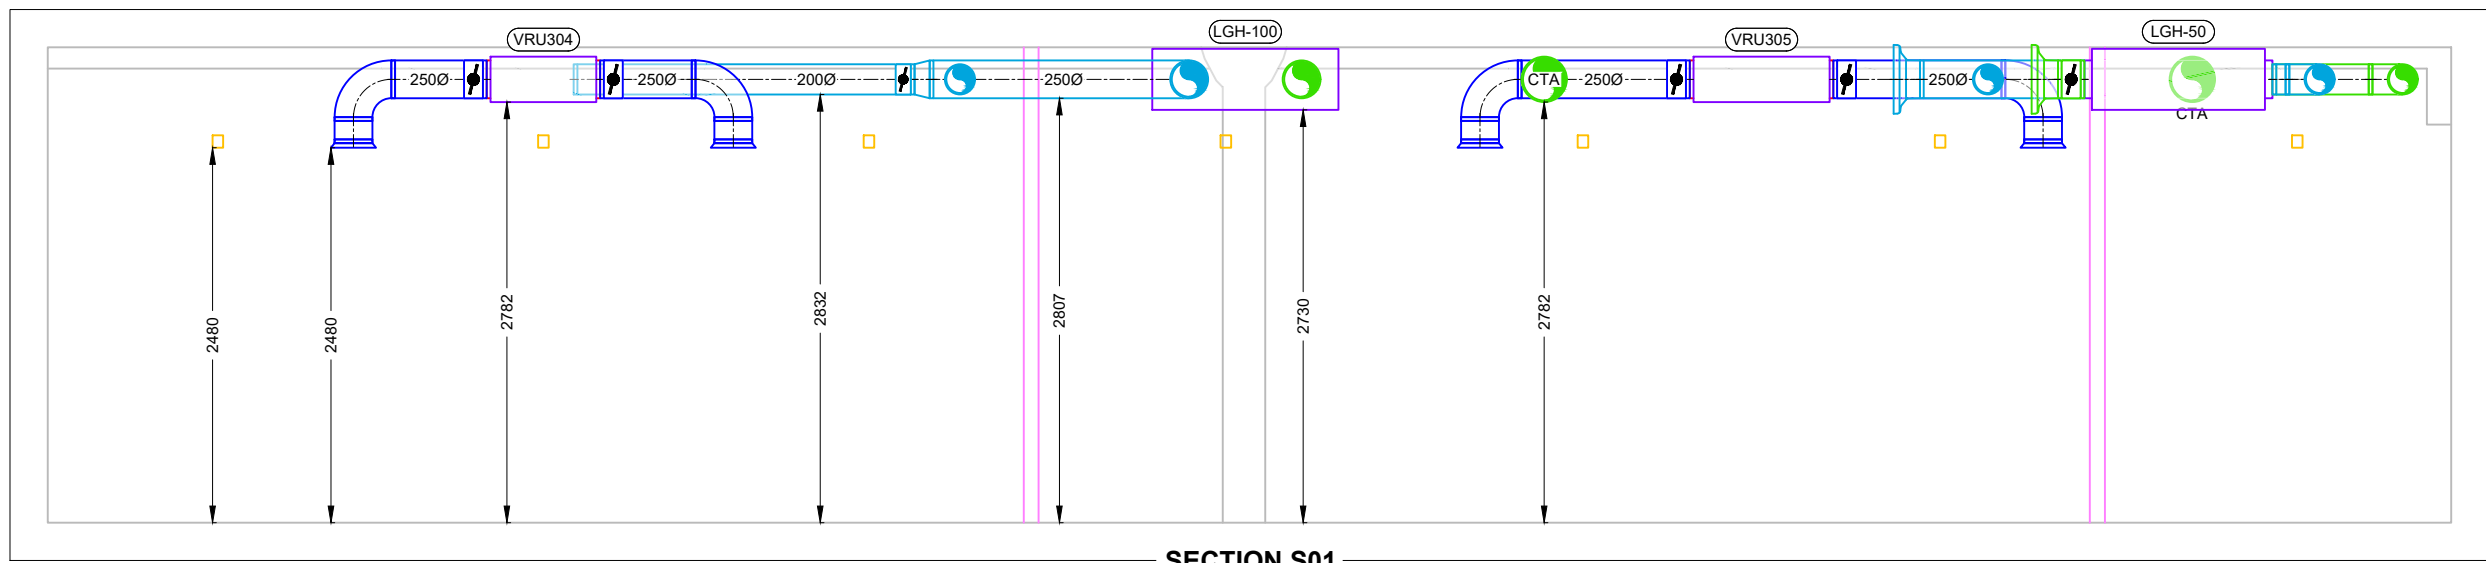


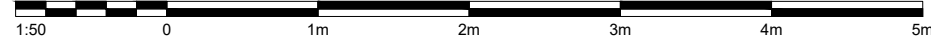

REV	DESCRIPTION	DATE
P01	PRELIMINARY ISSUE	25.10.2022

DRAWING STATUS
PRELIMINARY

PULSE
PROJECT SOLUTIONS

Unit 4a
Zebra Court
Greenside Way
Manchester
M24 1UN

0161 655 0290
info@pulseprojectsolutions.com
www.pulseprojectsolutions.com

PROJECT MANAGER MIKE MCCORMACK	DESIGN ARRON BUTLER
SCALE @A1 1:50	DRAWN BY JORDAN TAYLOR
DATE 25.10.2022	

PROJECT
TOOTAL BUILDING
LEE HOUSE
GREAT BRIDGEWATER STREET
MANCHESTER
M1 5JW

DRAWING TITLE
**LEVEL 03
M&E COORDINATION SECTIONS**

DRAWING NO. P2245-PPS-XX-03-DR-Z-5001	REV P01
--	------------