




P:\2019\1918 ADDINGTON STREET\01 CAD\02 SHEET LAYOUT\STAGE 4\1918N-EXA-ZZ-01-DR-L-00700.DWG

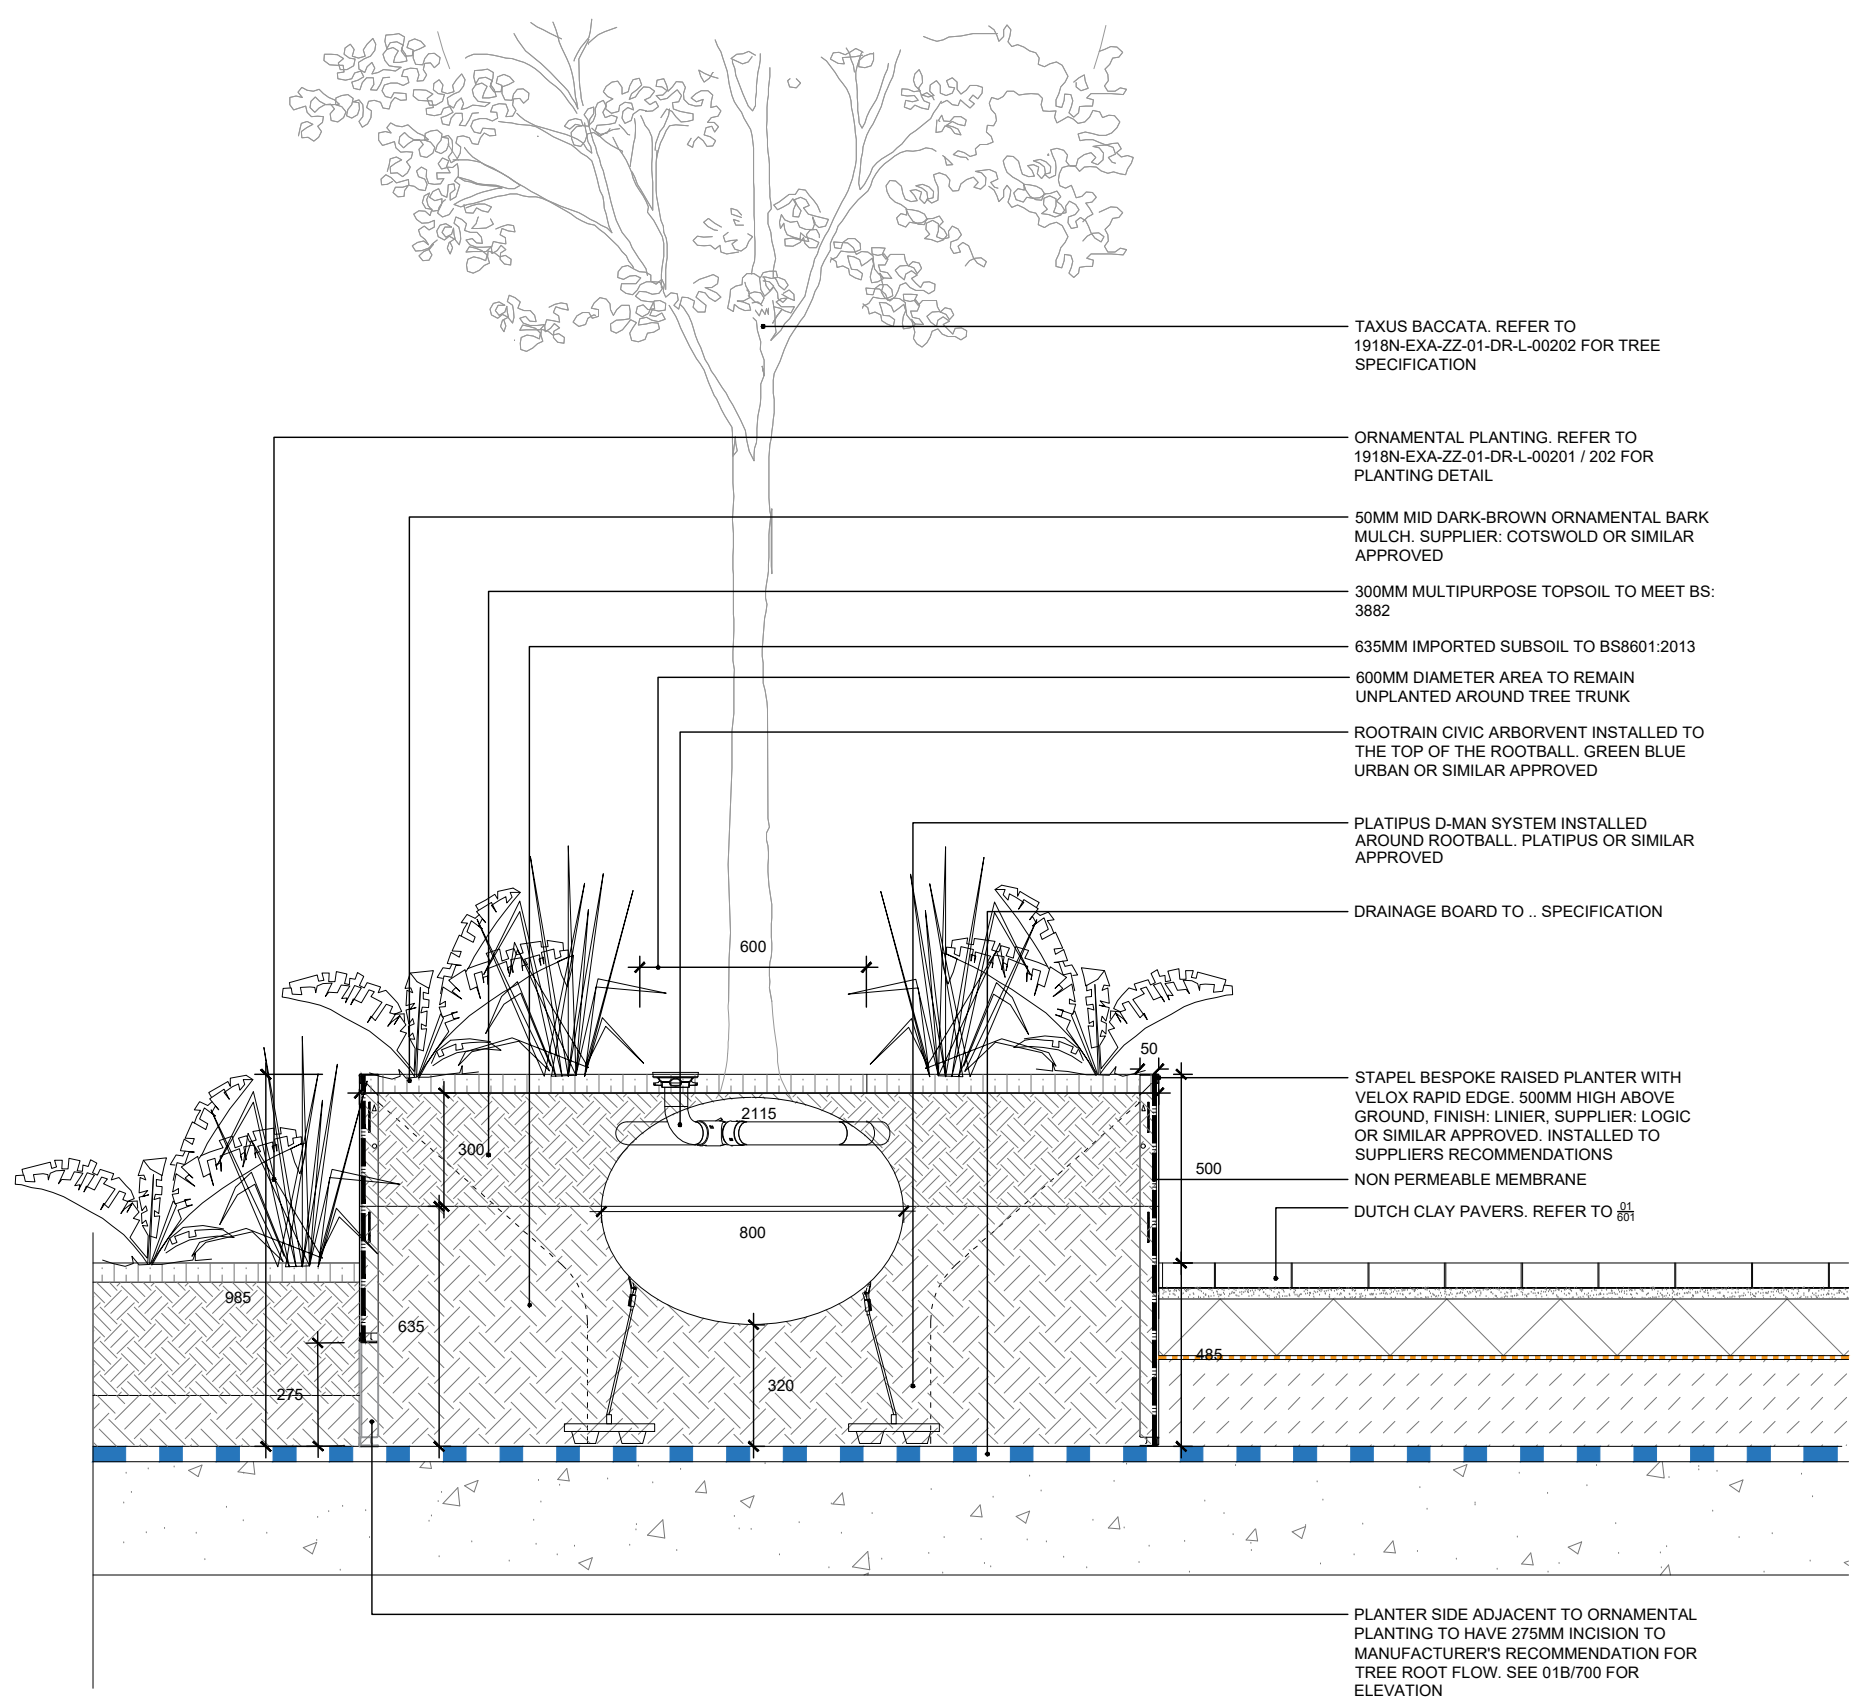


01A
700
RAISED TREE PLANTER
SECTION

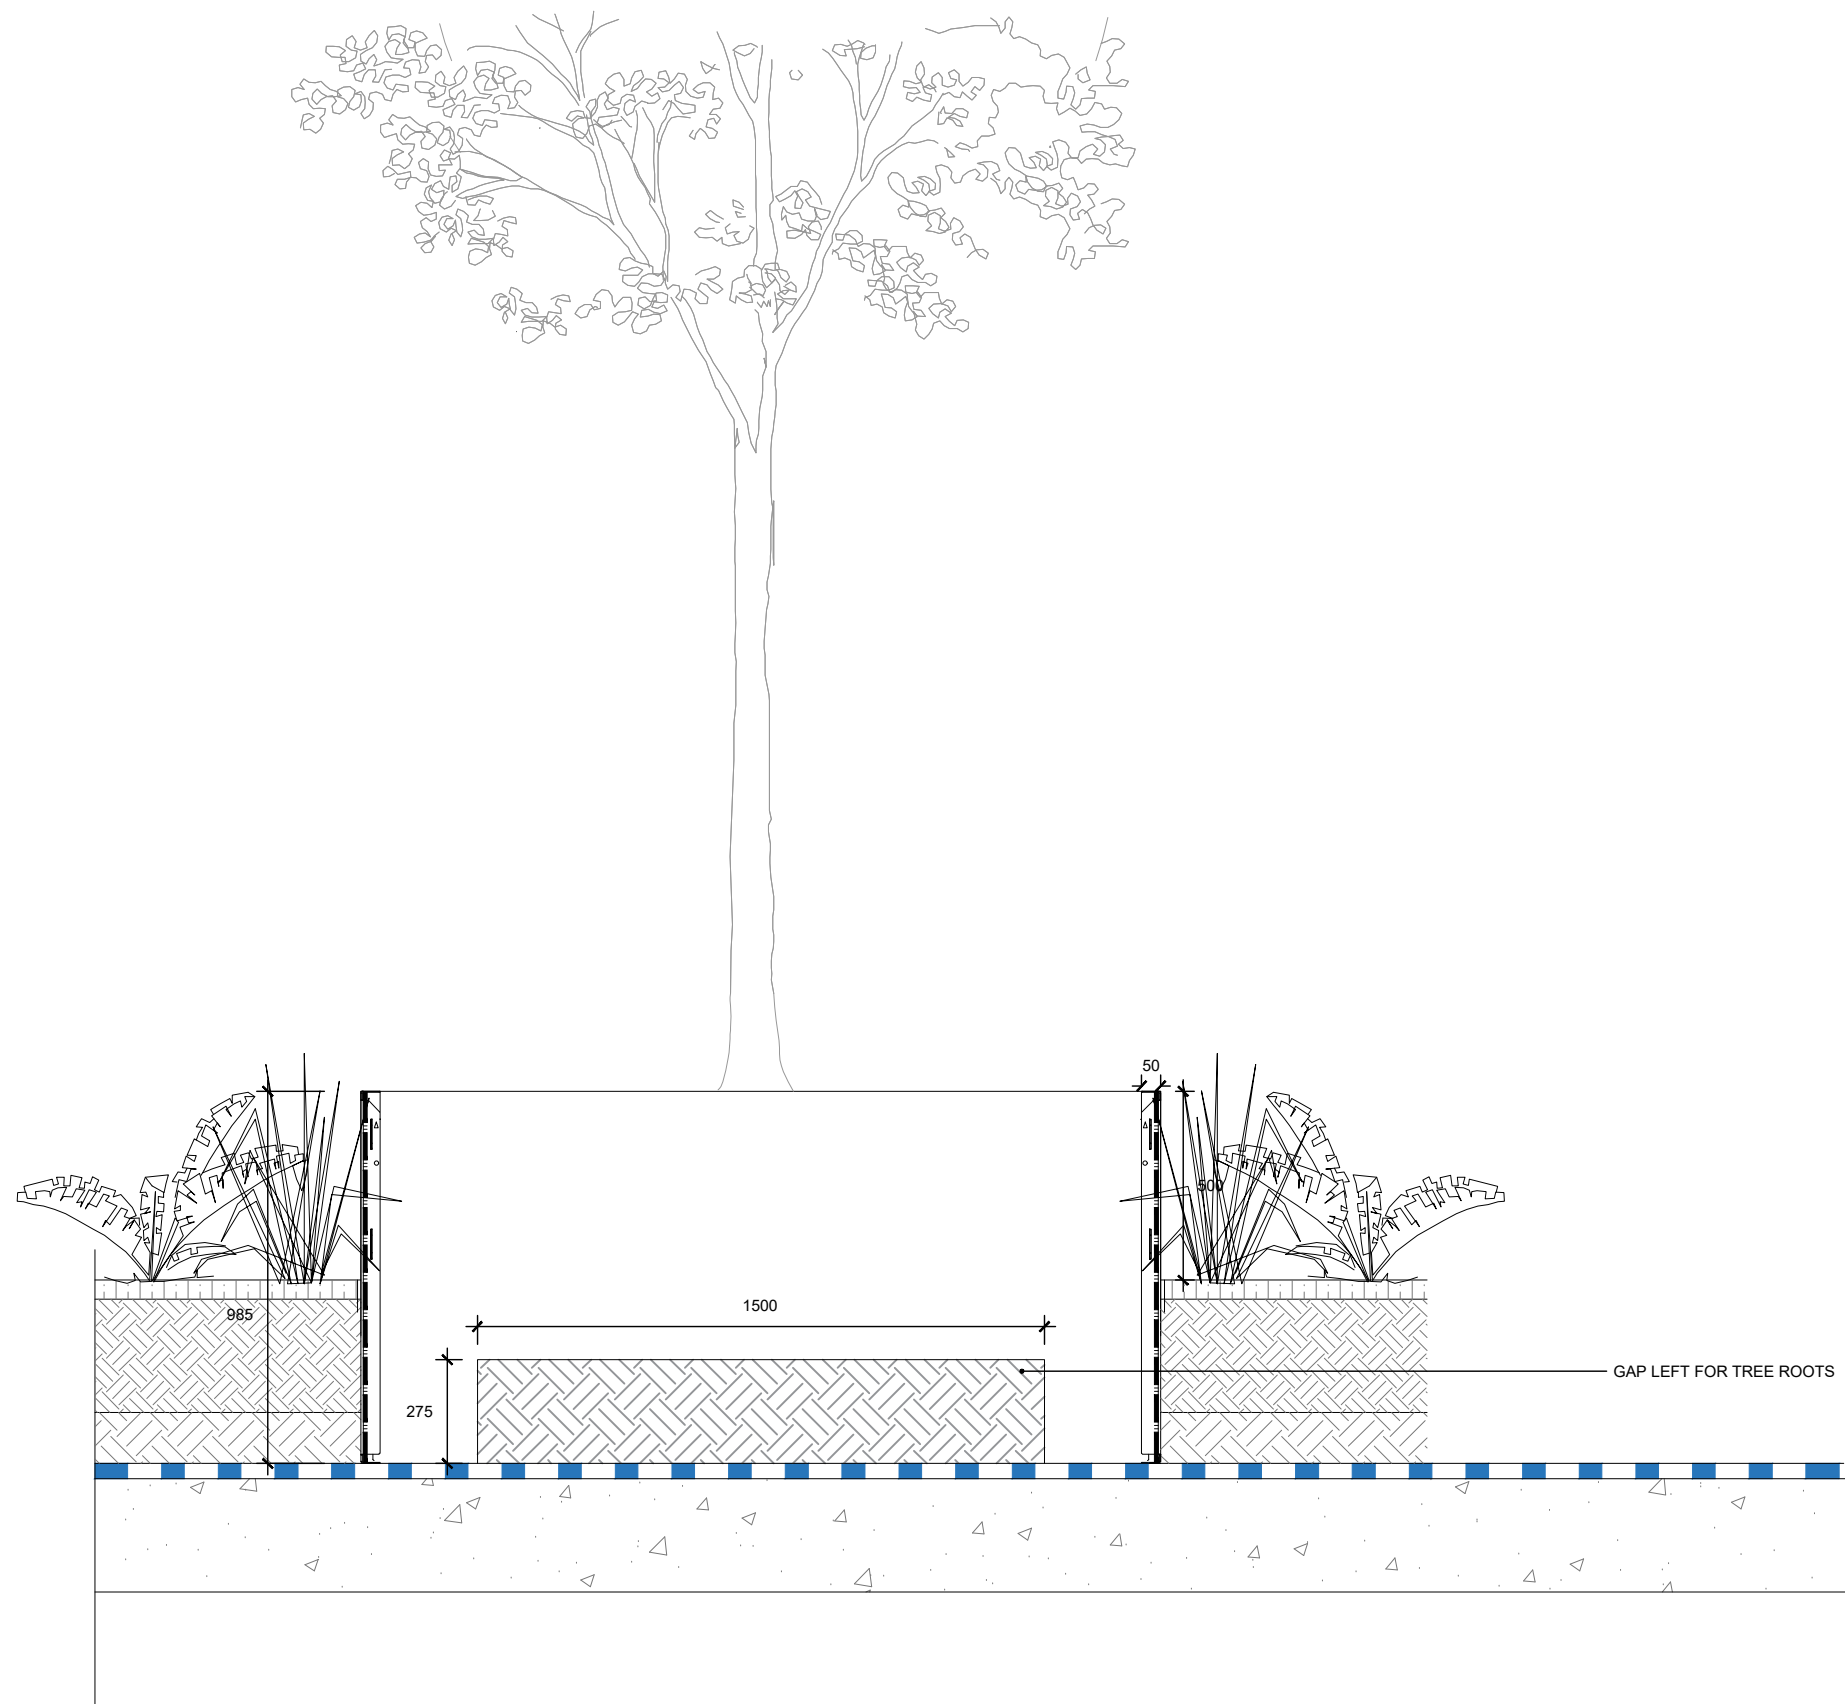

01B
700
RAISED TREE PLANTER WITH INCISION
SECTION

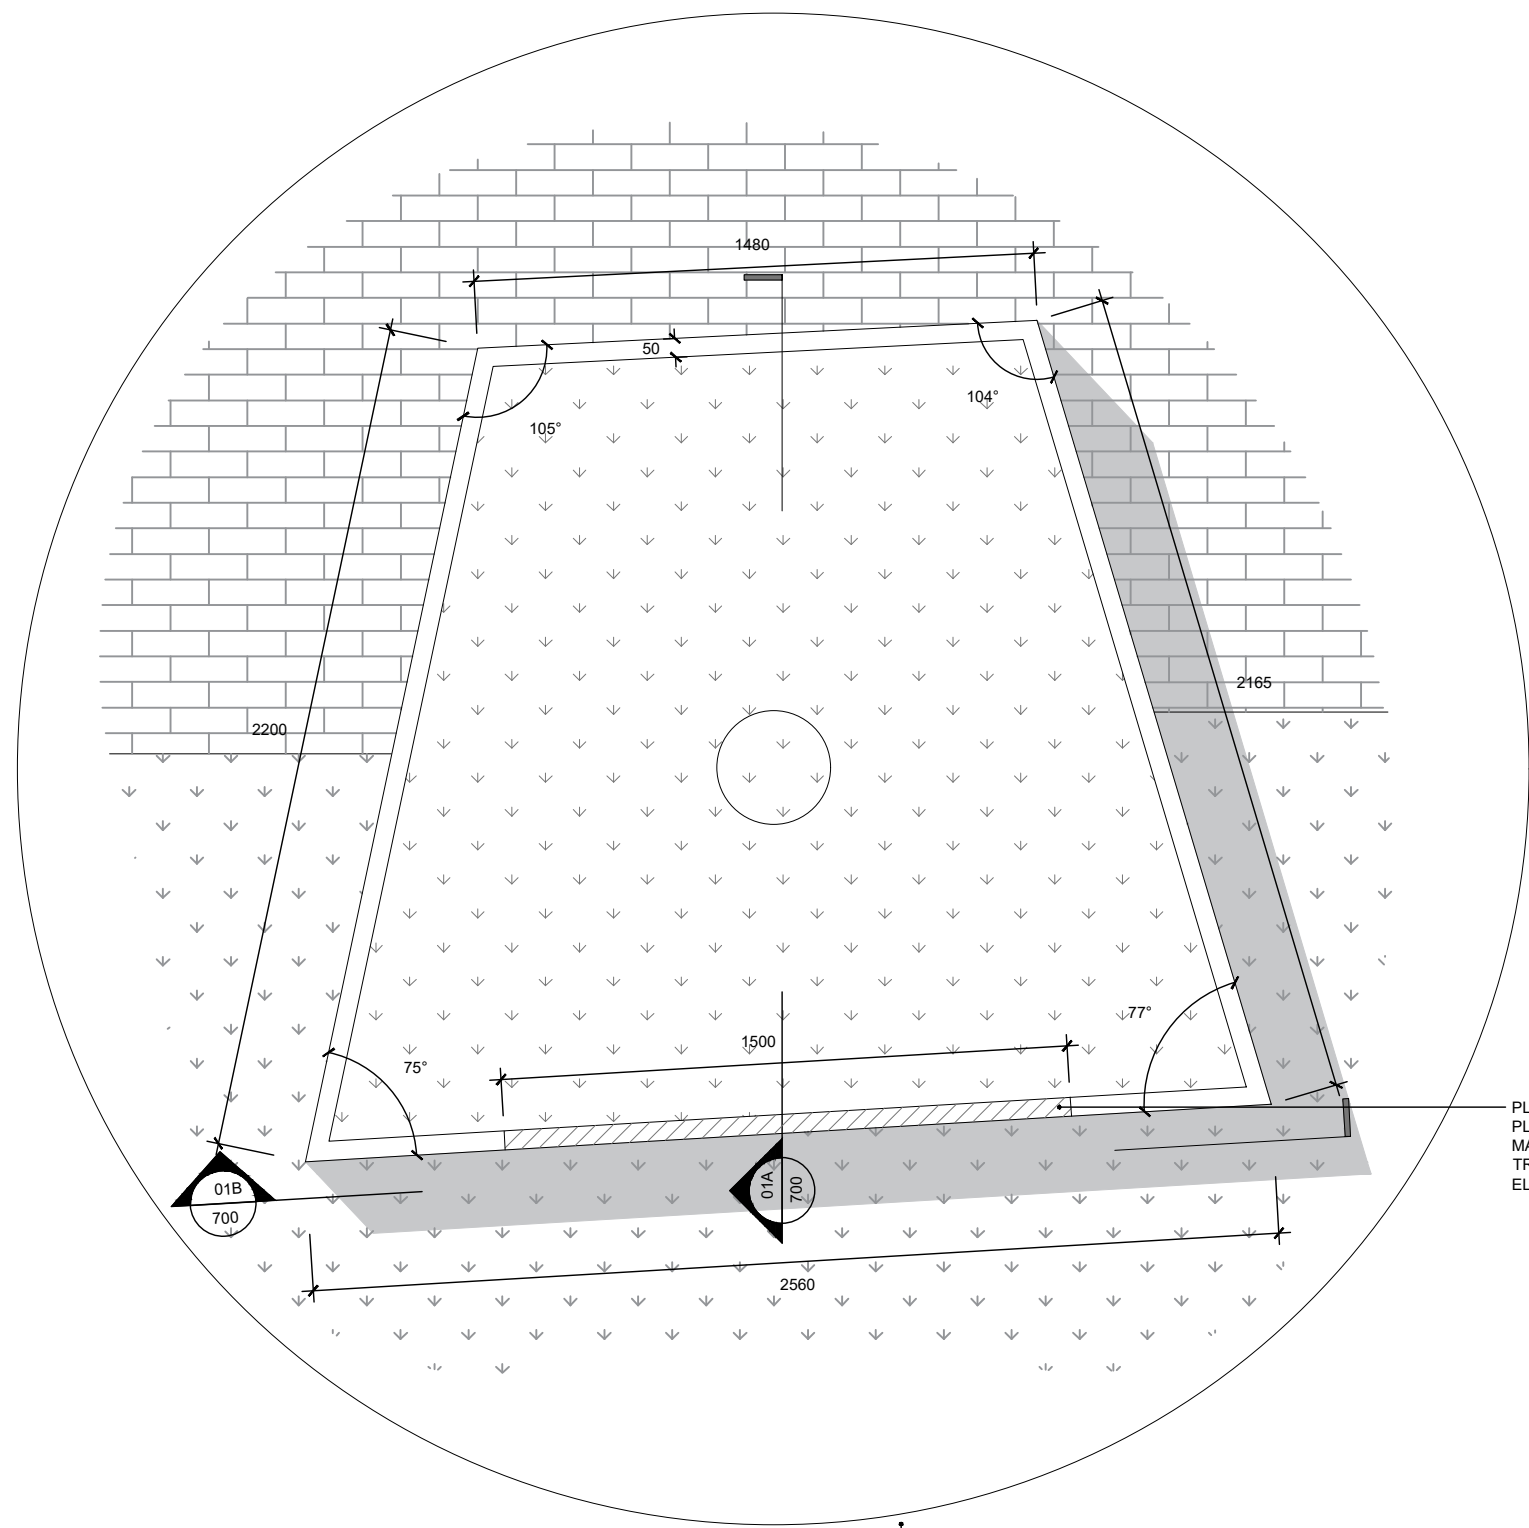

01C
700
RAISED TREE PLANTER
PLAN

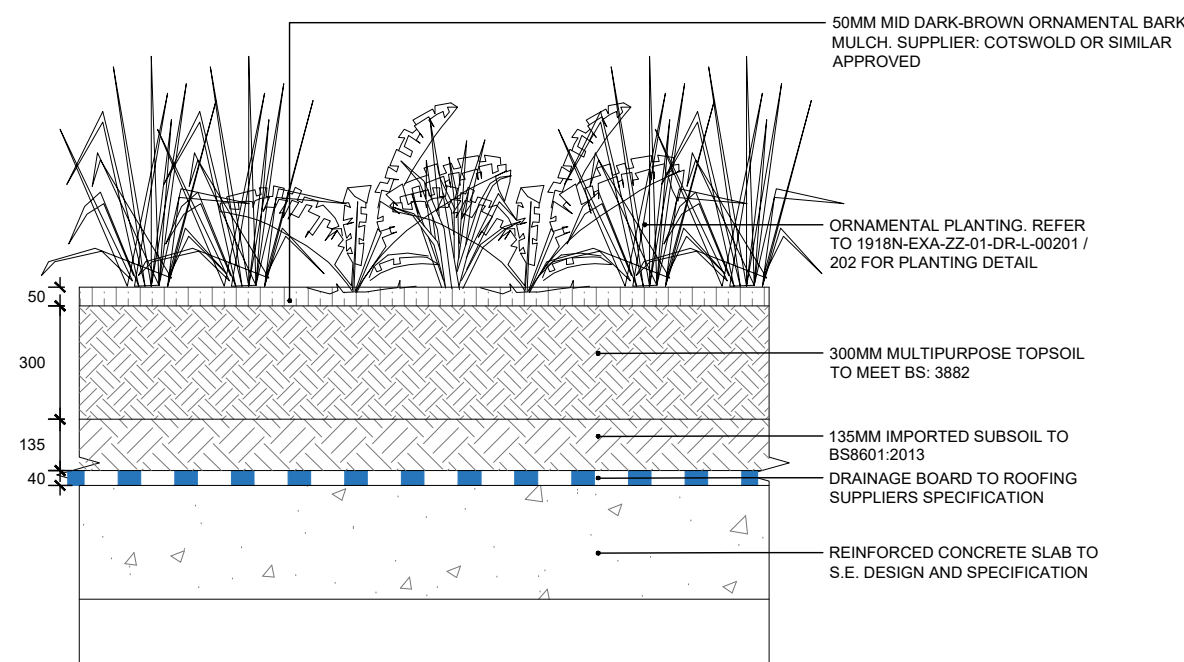

02A
700
ORNAMENTAL PLANTING
SECTION

PLANTER SIDE ADJACENT TO ORNAMENTAL
PLANTING TO HAVE 275MM INCISION TO
MANUFACTURER'S RECOMMENDATION FOR
TREE ROOT FLOW. SEE 01B/700 FOR
ELEVATION

No dimensions are to be scaled from this drawing.
All dimensions are to be checked on site.
Area measurements for indicative purposes only.

This drawing is the property of Exterior Architecture Ltd.
No part of the drawing may be reproduced in any manner
without permission from Exterior Architecture Ltd.

Client
**FAR EAST
CONSORTIUM**

----	----	----
----	----	----
----	----	----
----	----	----
----	----	----
----	----	----
----	----	----
T03	FEC COMMENTS	26.04.2022
T02	TECHNICAL COMMENTS	21.09.2021
T01	INITIAL ISSUE	30.07.2021
Rev	Description	Date

**EXTERIOR
ARCHITECTURE**

LONDON
Unit 17.1, The Leather Market, 11-13 Weston Street, London, SE1 3ER
MANCHESTER
Studio 537, The Royal Exchange, St Anns Square, Manchester, M2 7DH
E-MAIL office@exteriorarchitecture.com
WEB www.exteriorarchitecture.com

Project title
ADDINGTON STREET

Drawing title
**COURTYARD SOFT LANDSCAPE
DETAIL**

Issued By Manchester
Scale 1:20 @ A1
Status TENDER/CONSTRUCTION
Date 30.07.2021
T: 0161 850 8101
Drawn ExA
Checked SPL
Approved JM

Drawing number
1918N-EXA-ZZ-01-DR-L-00700

Revision
T03

