
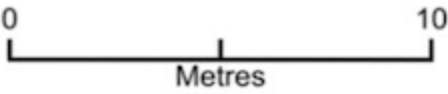


13 Beech Mount

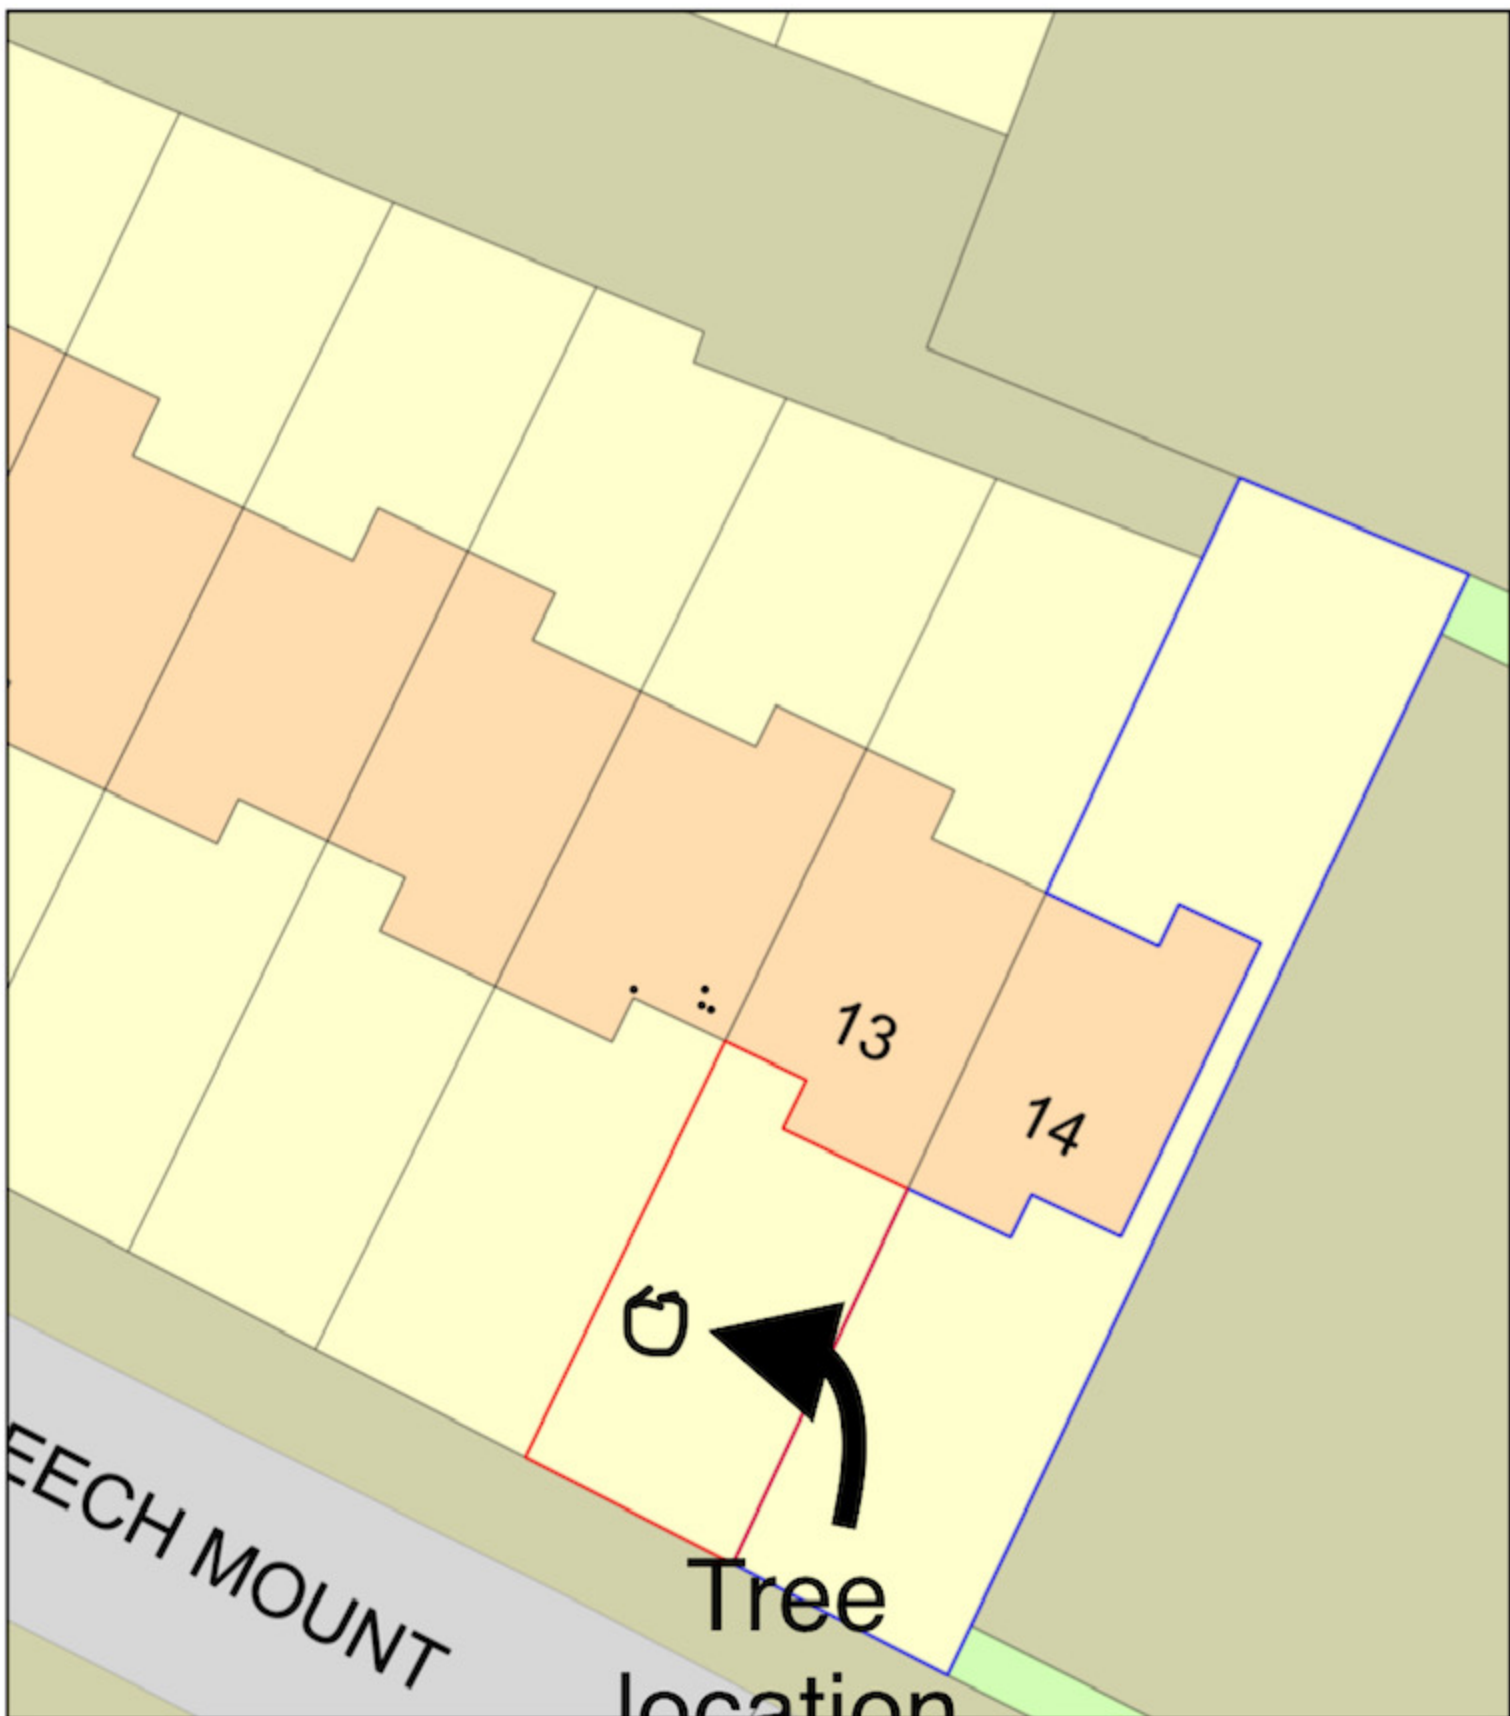

Plan Produced for: Manchester City Council
Date Produced: 13 Sep 2022
Plan Reference Number: TQRQM22256231457080
Scale: 1:200 @ A4